


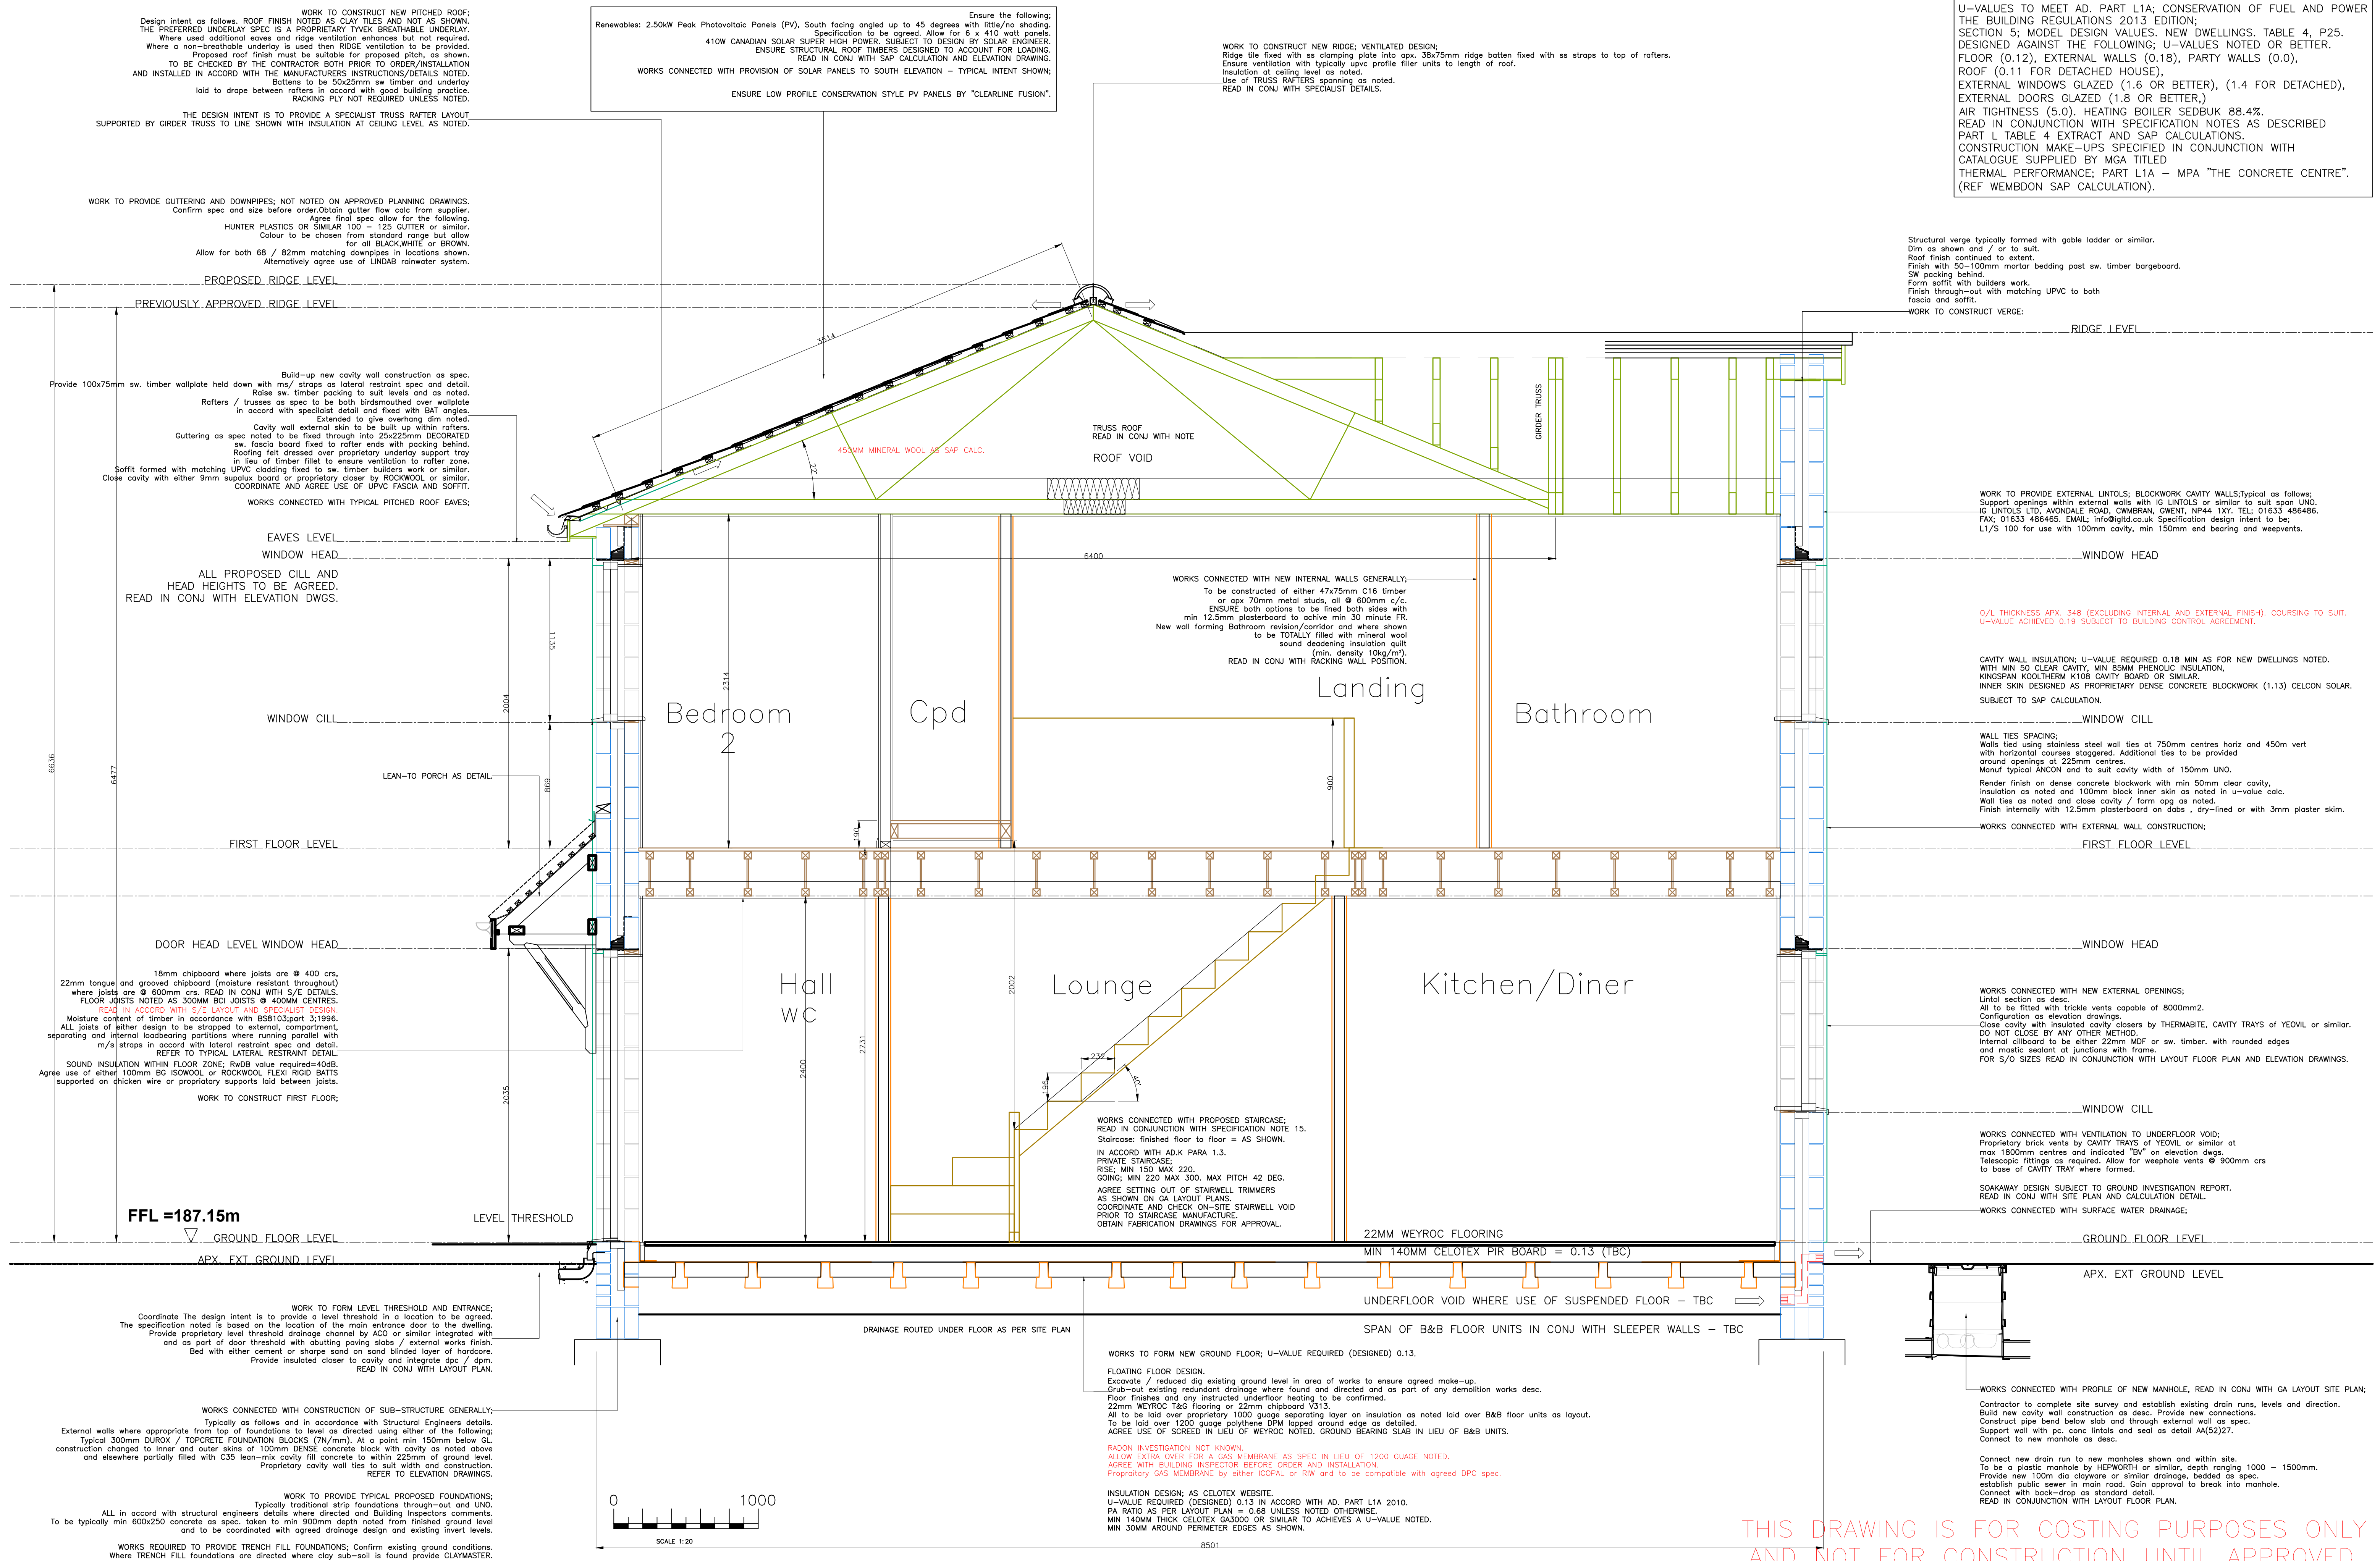

DRAWING NUMBER; 2401; AL(3)-20.

This drawing is copyright:-
Figured dimensions must be taken in preference to scaled dimensions and ALL contractors and suppliers must check and verify all dimensions on site before preparing shop drawings, commencing work or pre-ordering of fixtures and fittings. It is deemed as part of good building practice that ALL contractors will have read an understood manufacturers instructions in relation to materials specified.

ALL contractors are to carry out the works indicated in accordance with the latest Building Regulations, British Standards, Codes of Practice, specifications and any legislation that may be in force @ the time of construction, together with latest robust standard details, NHBC specification of works and practices covered under both the Health and Safety at Work Act and current CDM regulations.
Work should only be undertaken from drawings referred to in the Local Authority approval documents.

A-1	SHEET	AS SHOWN	SCALE	NOV. 23.	DATE	Planning Consultants MOBILE: 07505 210952 EMAIL: atriumplanning@icloud.com	PROPOSED PROJECT DESCRIPTION: PROPOSED DWELLINGS ON LAND BETWEEN 99 - 107, BRECON ROAD, MERTHYR TYDFIL, CF47 8NG. FOR MR UDAM SINGH.	SHEET TITLE: AS SHOWN.	REVISIONS: 2. 12/24/24 PV PANELS UPDATED. KNL 3. 12/24/24 VALIDATION. KNL 4. 12/24/24 VALIDATION. KNL	RTPI Registered Engineer