
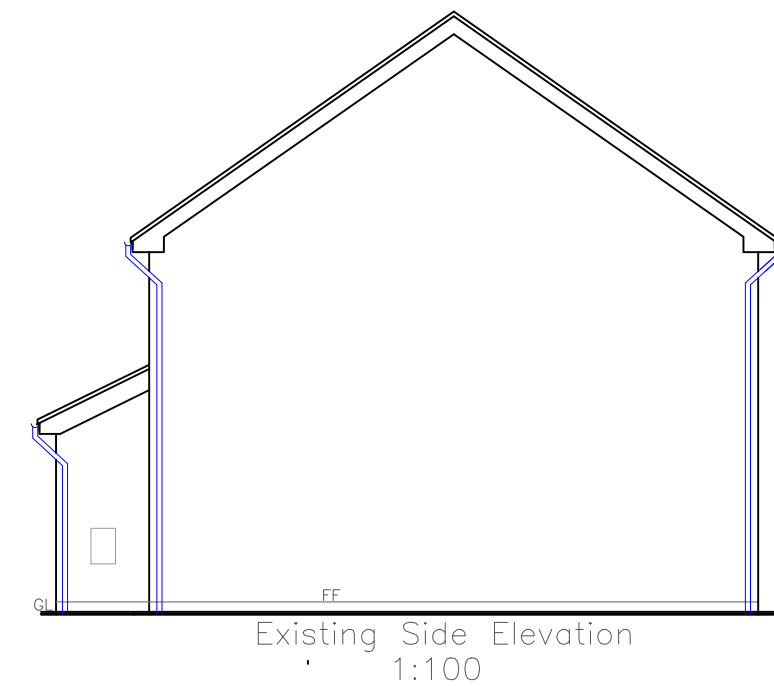
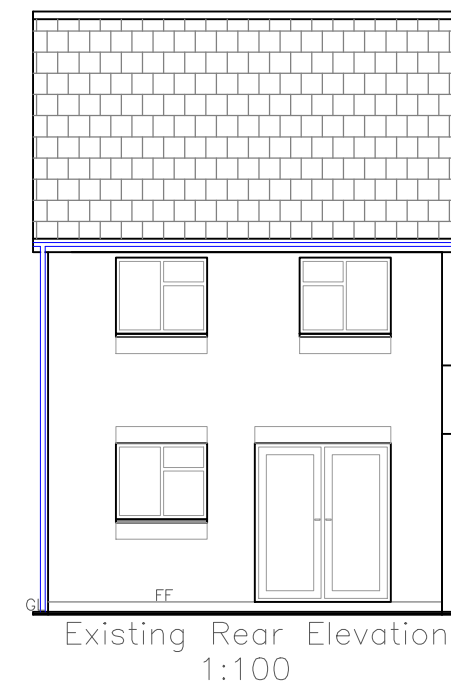
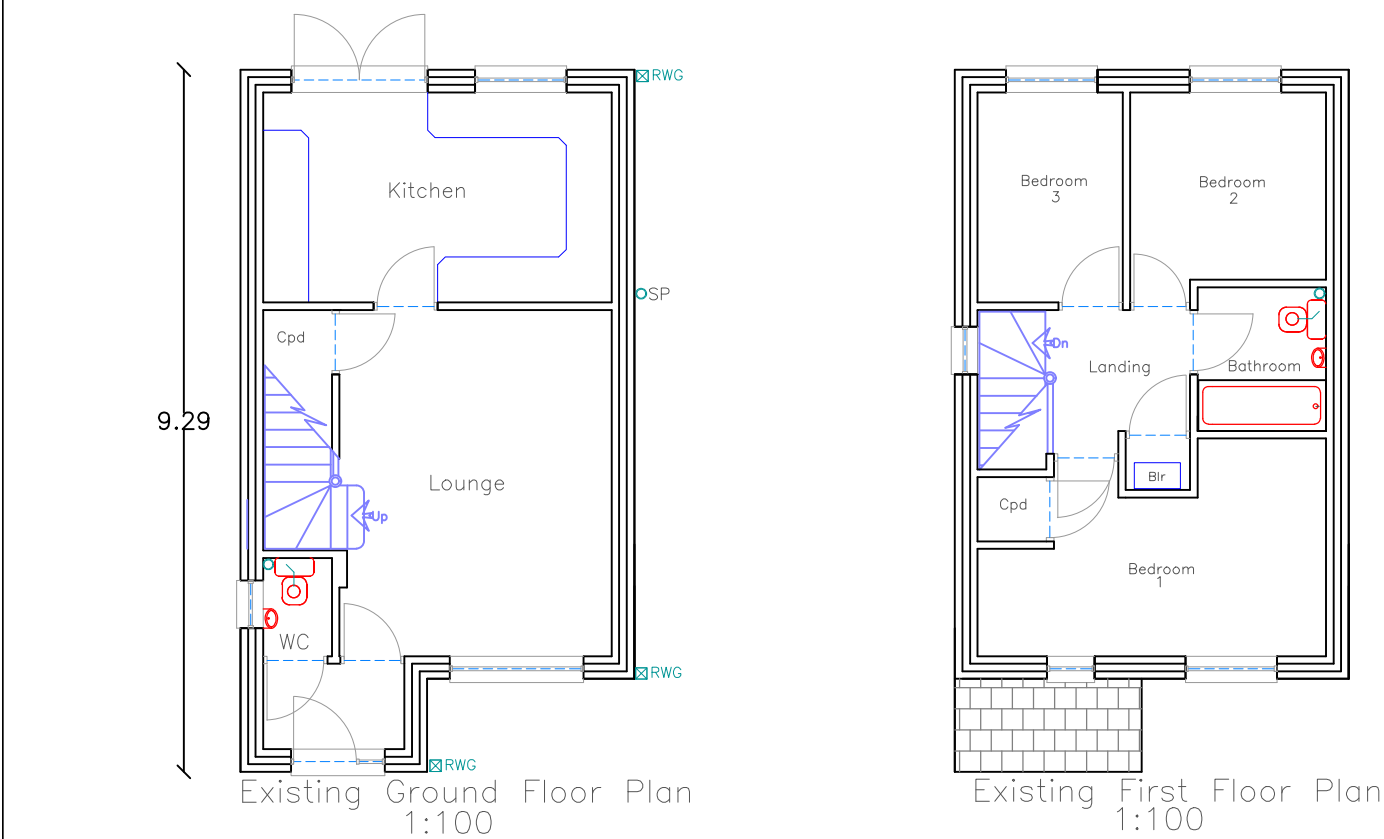
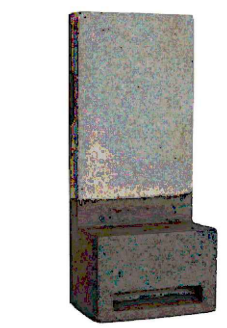
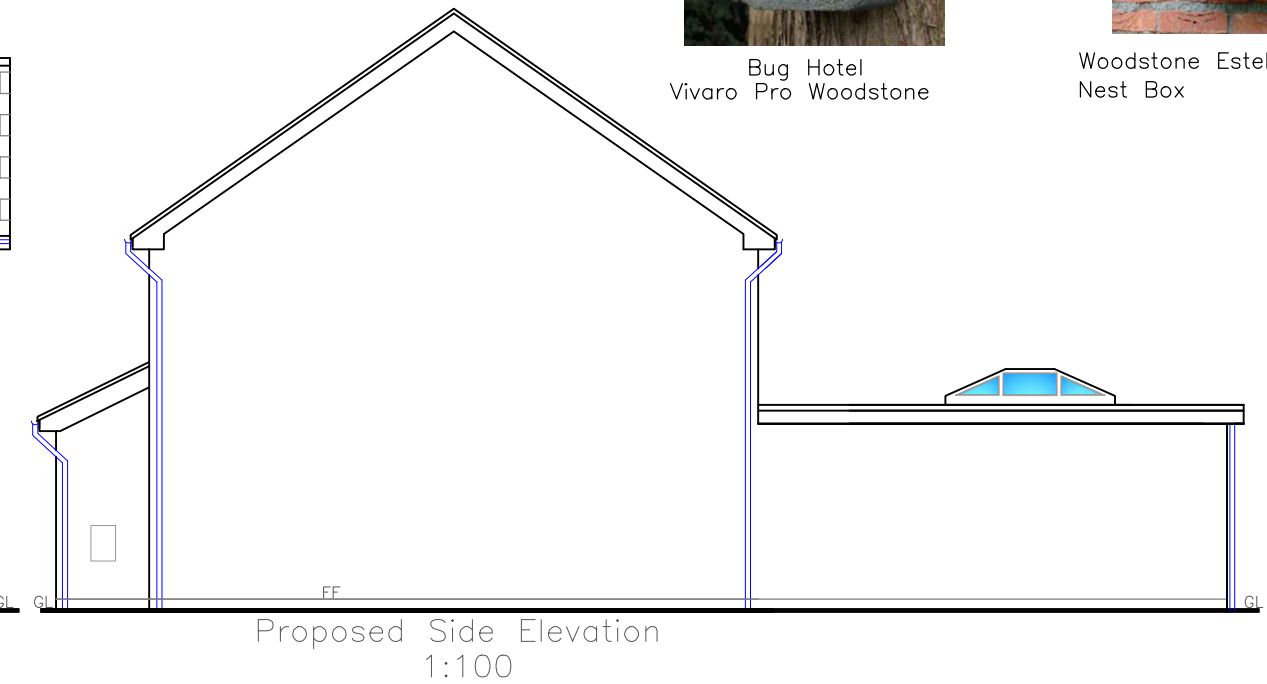
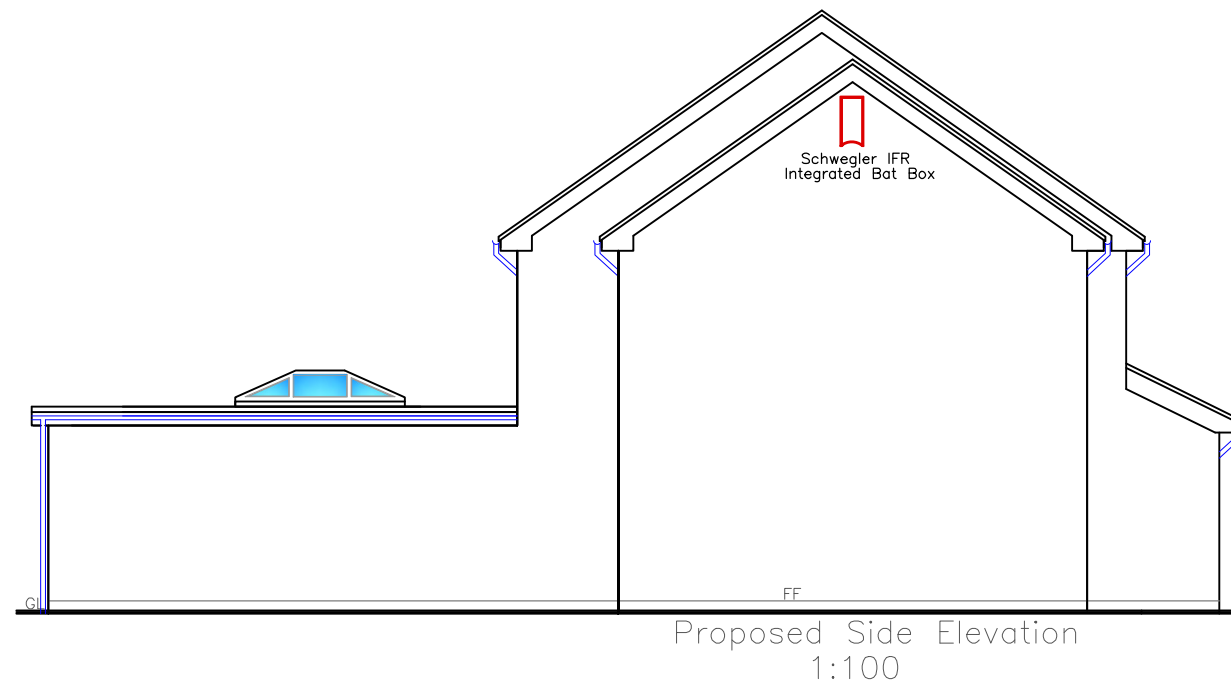
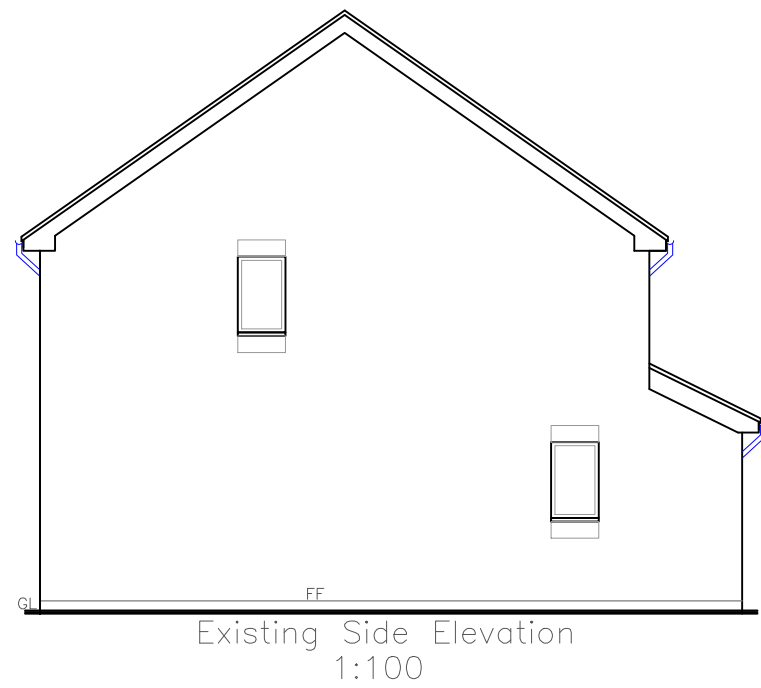


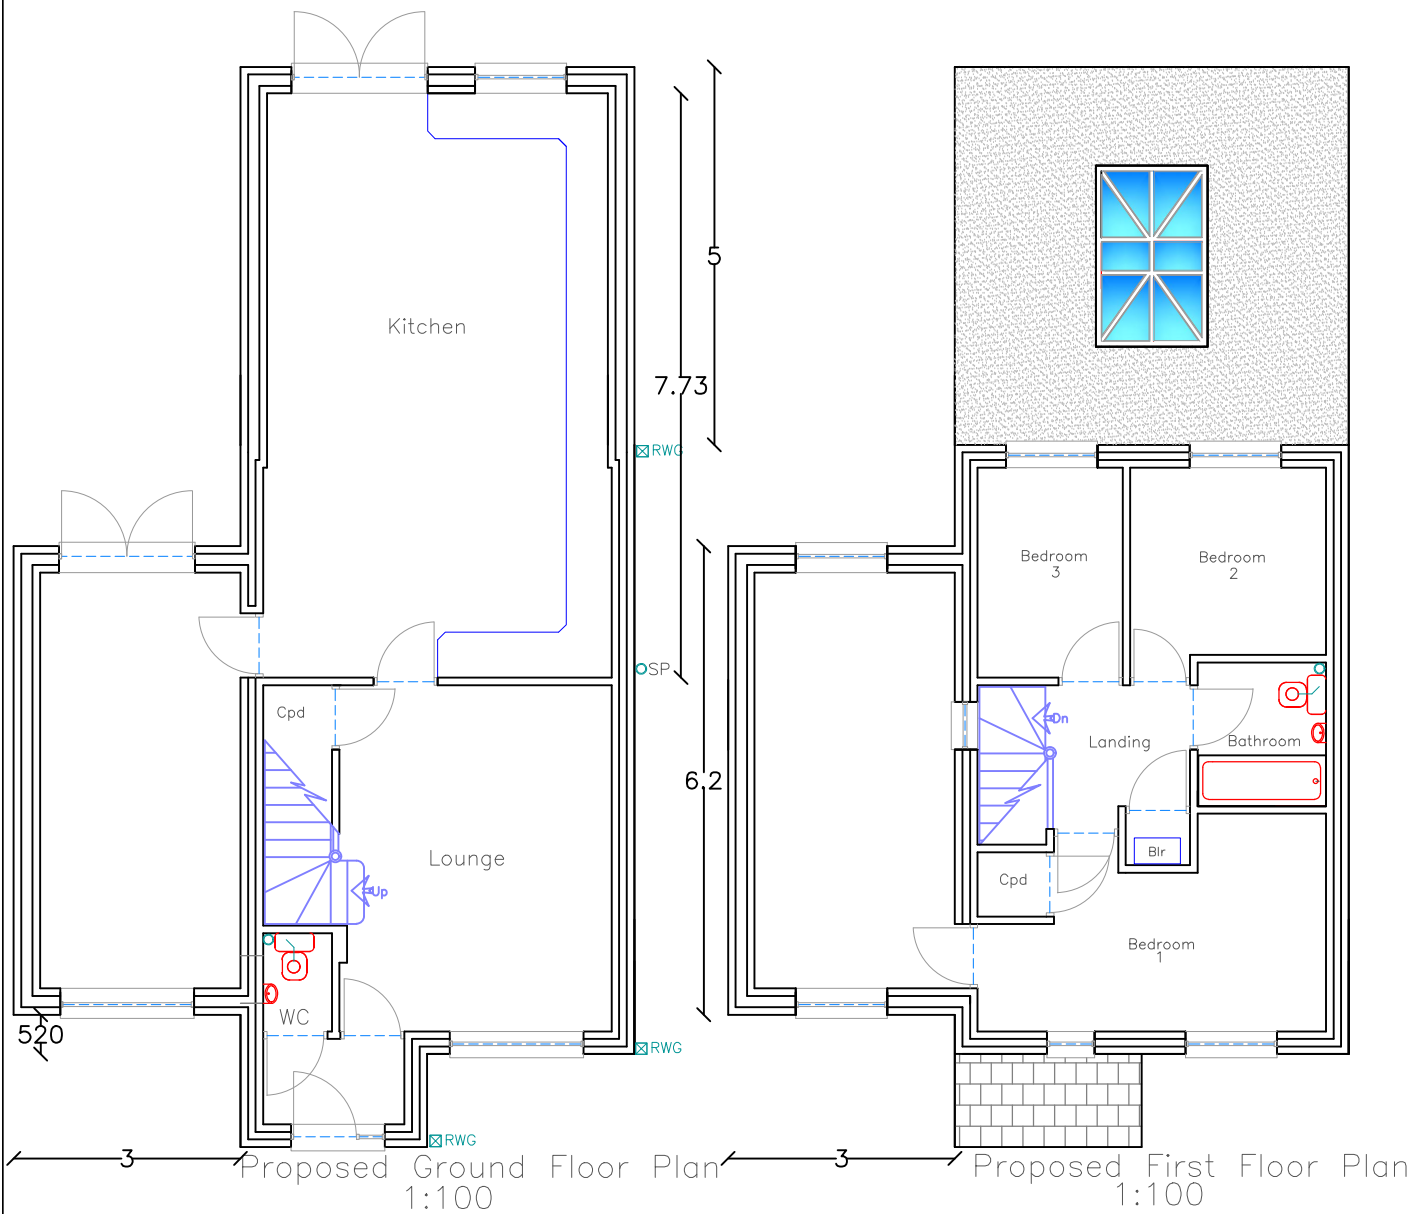

N.B.
Notice needs to be served regarding
THE PARTY WALL ACT i.e.
Excavation of adjacent founds
Works on party wall.

Finishes			
Roof:	Concrete tile matching existing		
External walls:	Matching existing		
Windows/Doors:	Grey uPVC matching existing		
Fascia/RWG's:	Grey uPVC matching existing		

Utopia Design Architectural Services			
Building Planning Application Support Paul Thomas: BSc (Hons) Tel: 01685 559230, Mob: 07908 725065			
Issued Only for Purpose Indicated			
Drawing Status: FOR CONDITIONS PURPOSES ONLY			
Client		21, Chapel Banks Georgetown Merthyr Tydfil CF48 1BP	
Project			
Drawn by	PT	Date	MAY 25
Title		Paper	A2
Scale		1:100	
Existing and Proposed Plans, Elevations and Section Details		Drwg No. CHAPEL BANKS 21 COND 01B	