

Key

SITE BOUNDARY

PLOT BOUNDARY OWNED BY APPLICANT

Proposed Trees
Refer to Soft Landscape Strategy for Details

Compacted DOT Type 1 surface (GP1)
Thickness to be confirmed by Engineer, subject to ground investigation and vehicle frequency.


Timber Edging (K1)
Treated softwood timber edging or similar and approved.
50mm (W) x 150mm(H) x 2,000 mm(L)

Proposed Street Light Column (LC)
To M&E specification, LUX value to be complied with ecological requirement.

Root Barrier
Green Blue Urban's 'ReRoot 1000 mm' or similar approved.

PROPOSED WELDMESH FENCE PANEL (F1)
EuroGuard Steel Wire Mesh Panels by Jacksons Fencing or similar.
2,400mm high, Powder Coated Green.
Refer to drawing P0003-HLM-V08-XX-DR-L-900805 for details

NOTES:
Boundary treatment to be developed during later design stages including a full topographical survey

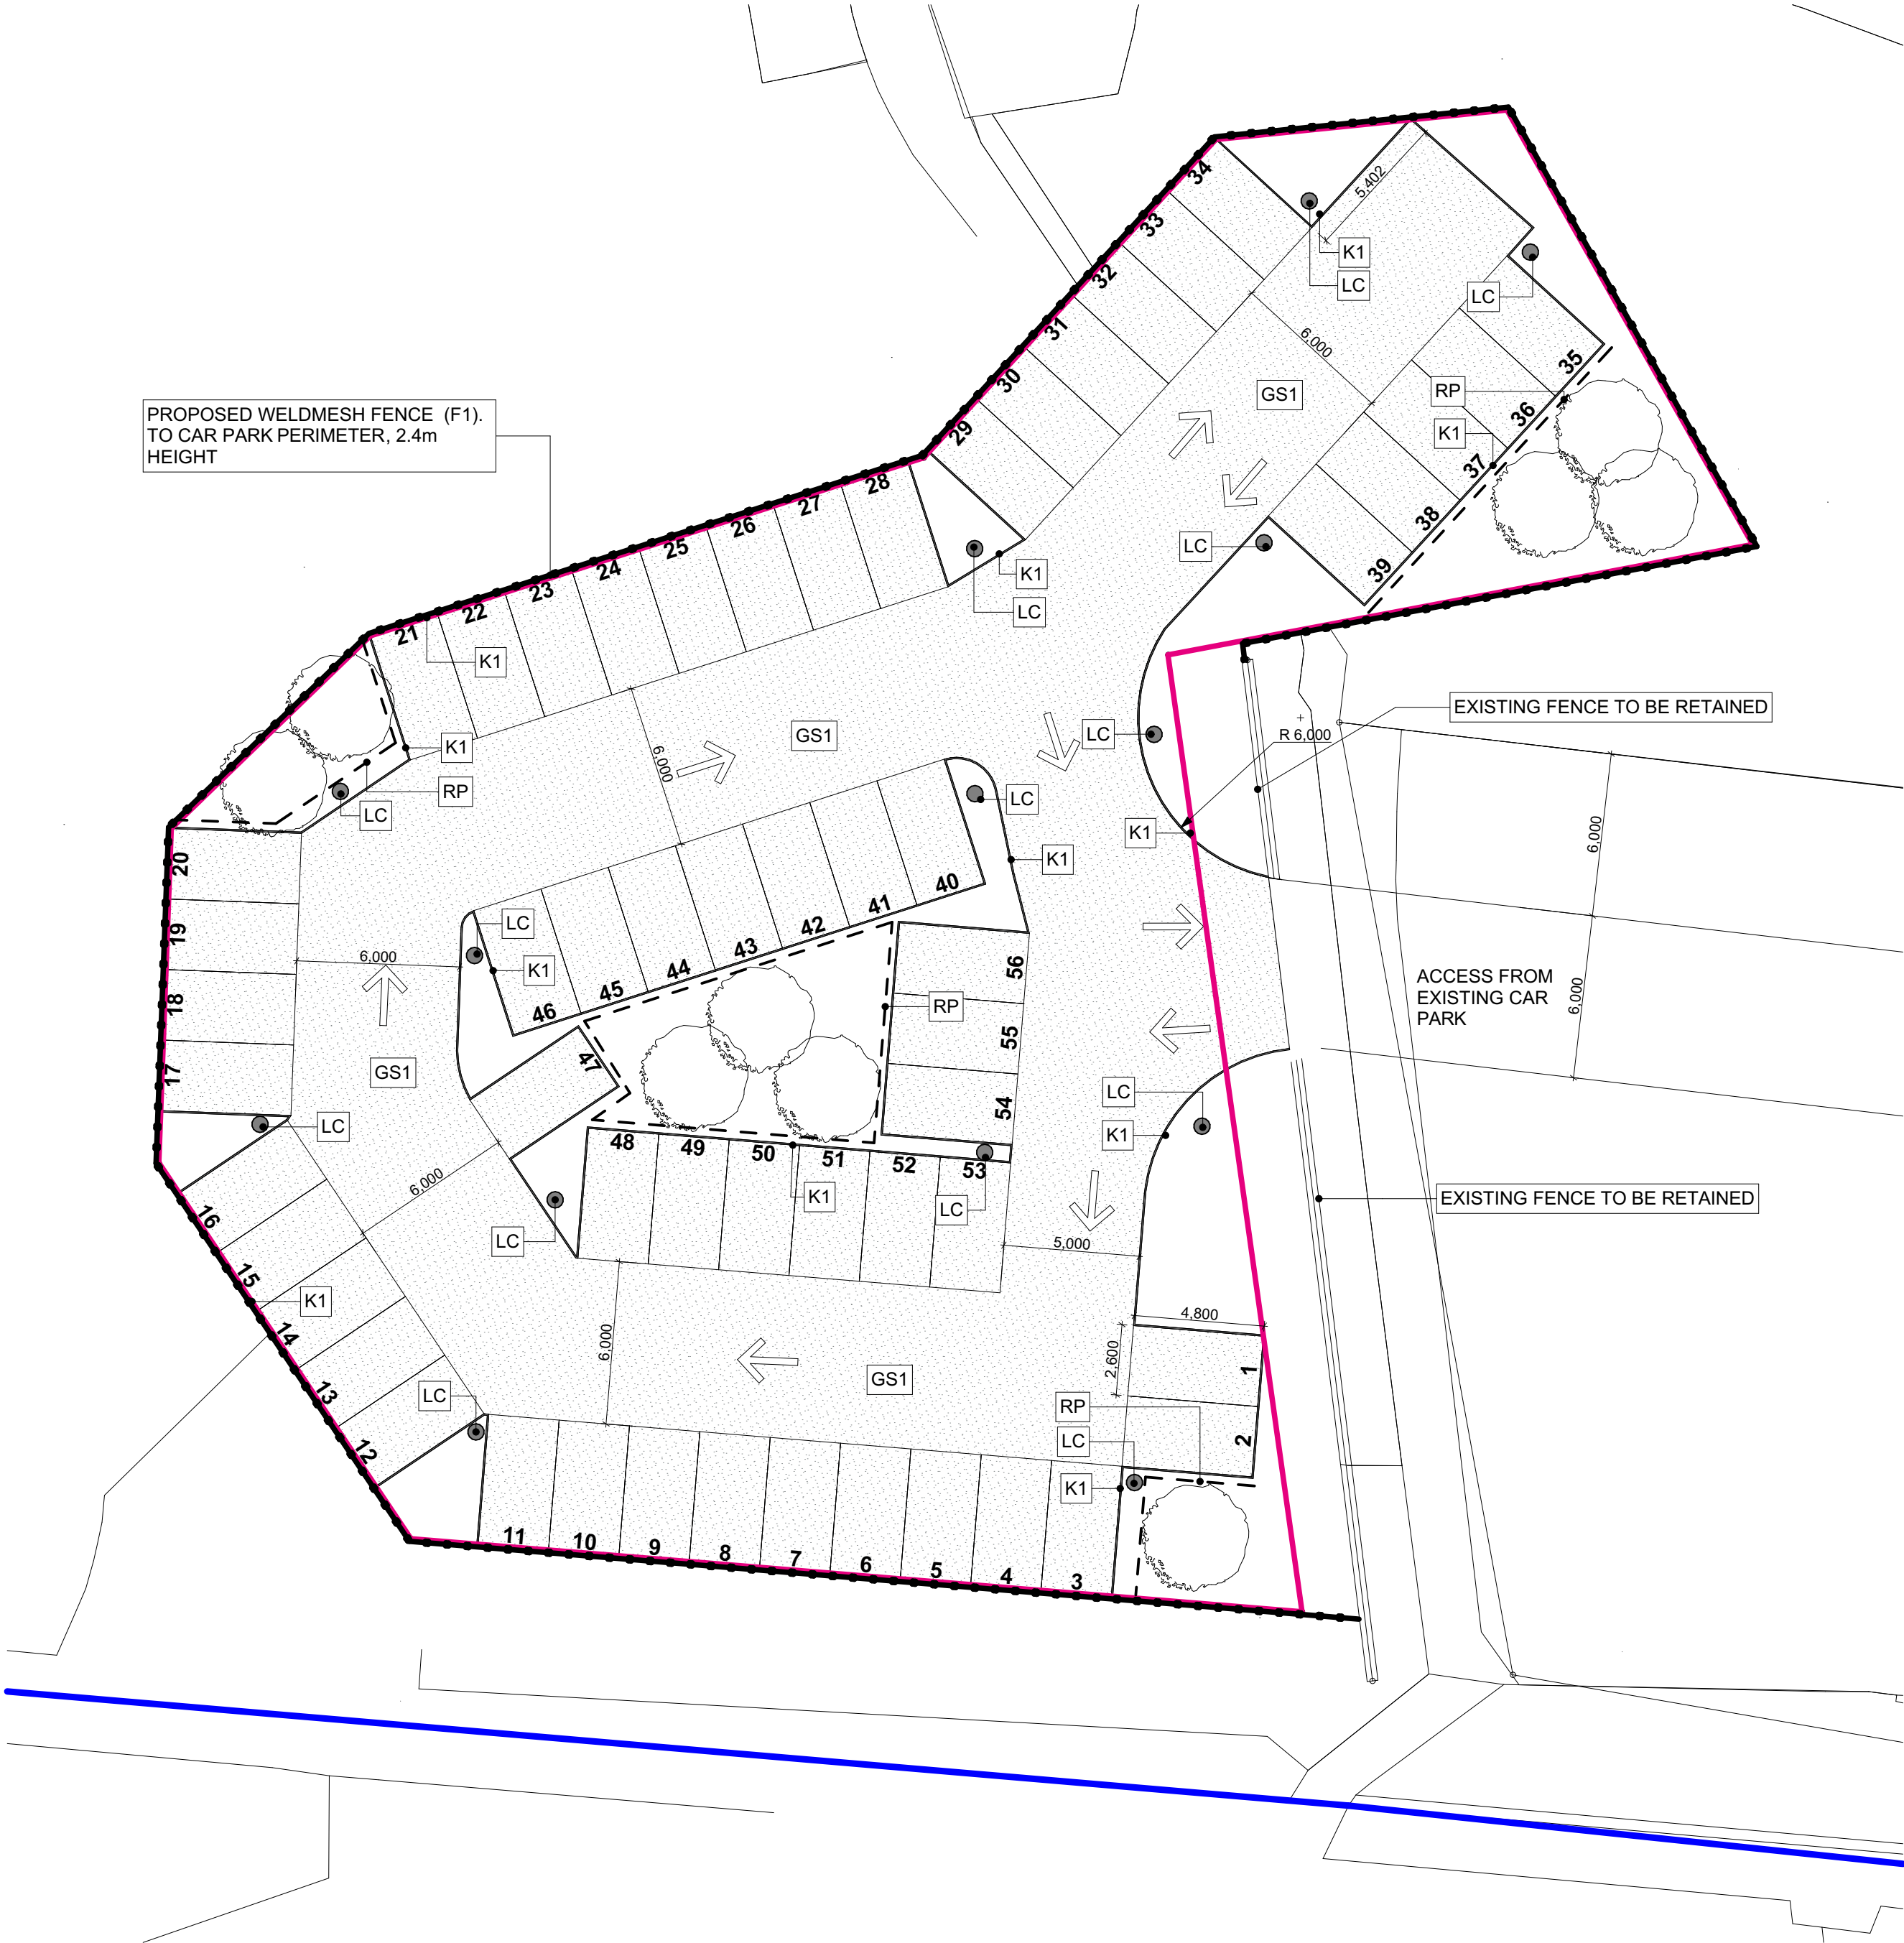

DESIGNED FOR *Life*: BUILDING FOR *Wales* 3
CYNILLUN *Oes*: ADEILADU AR GYFER *Cymru* 3

P5	12/08/2020	SURFACE FINISH UPDATE.	HV
P4	12/08/2020	MINOR UPDATE TO SURFACE FINISH SPECIFICATION	HV
P3	30/07/2020	KERB EDGING AND FENCE UPDATE.	HV
P2	18/06/2020	FENCING SPECIFICATION PROVIDED	HV
P1	21/05/2020	ISSUED FOR INFORMATION	HV
Mark	Date	Details	By

REVISIONS

Health Board:

CWM TAF MORGANNWG UHB

Prince Charles Hospital

Merthyr Tydfil

Mid Glamorgan

CF47 9DT

Supply Chain Partner:

INTERSERVE CONSTRUCTION LIMITED

138 HEOL-Y-GORS

CWMBWRLA

SWANSEA

SA5 8LT

Project Title:

PRINCE CHARLES HOSPITAL JOHNNY OWEN CAR PARK
Prince Charles Hospital, Gurnos, Merthyr Tydfil. CF47 9DT.

Scale: 1:200

for the original size of A2

Drawn By: HV

Checked By: NI

Passed By: MUH

Date: 12/08/2020

Drawing Status:

For Information

Drawing Originator:

© HLMArchitects

Suite 104

The Creative Quarter

Morgan Arcade

The Hayes

Cardiff CF10 1AF

www.hlmarchitects.com

T. +44 (0) 29 2039 6070

F. +44 (0) 29 2039 6080

cardiff@hlmarchitects.com

Drawing Title:

HARD LANDSCAPE STRATEGY

Job No:	Drawing No:	Project	Origin	Volume	Level	Type	Discip	Number	Revision:
5005	P003HLM	V08	XX	DR	L			900803	P5
Do NOT scale this drawing Refer to Architects for details of current building layouts									Phase: Workstream:
1B									-