

THIS DRAWING IS COPYRIGHT. UNLESS
NOTED OTHERWISE, ALL DIMENSIONS
WORK TO FINISHED DIMENSIONS ONLY.
ANY DISCREPANCIES TO BE NOTIFIED TO THE
ARCHITECT.

NOTES:
DRAWINGS HAVE BEEN PRODUCED FOR PLANNING AND
BUILDING REGULATIONS PURPOSES ONLY. THE
ARCHITECT DOES NOT ACCEPT RESPONSIBILITY FOR
COMPLIANCE WITH THE BUILDING REGULATIONS
2010 (BS) IN THE RESPECTS OF THE BUILDING
WORKS TO BE SHOWN HEREIN.


-	-
REVISIONS	

ARCHITECTS
SUSTAINABLE & INNOVATIVE
RICHARD ANDREWS
ARCHITECTS
THE SPINNEY, THE SPINNEY OFFICE, 29-28
FLAT 2, 100, NEWTON ROAD, NEWTON
LEAF, LEICESTERSHIRE, LE19 1JL
EMAIL: info@richardandrews.co.uk
PHONE: 01533 744144
FAX: 01533 744145
WEBSITE: www.r-a-architects.co.uk
RICHARD ANDREWS ARCHITECTS LTD.
REGISTERED OFFICE: 100, NEWTON ROAD, NEWTON LEAF, LEICESTERSHIRE, LE19 1JL
VAT NO: 254 854 115


JOB
1. GLEN VIEW VILLAS
TREHARRIS
MERTHYR TYDFIL
CF46 5PT

Drawing
PLANS
PROPOSED LAYOUT

Number
R612-03 A1
Scale
1:50
Date
07/21
Drawn
LS
Checked

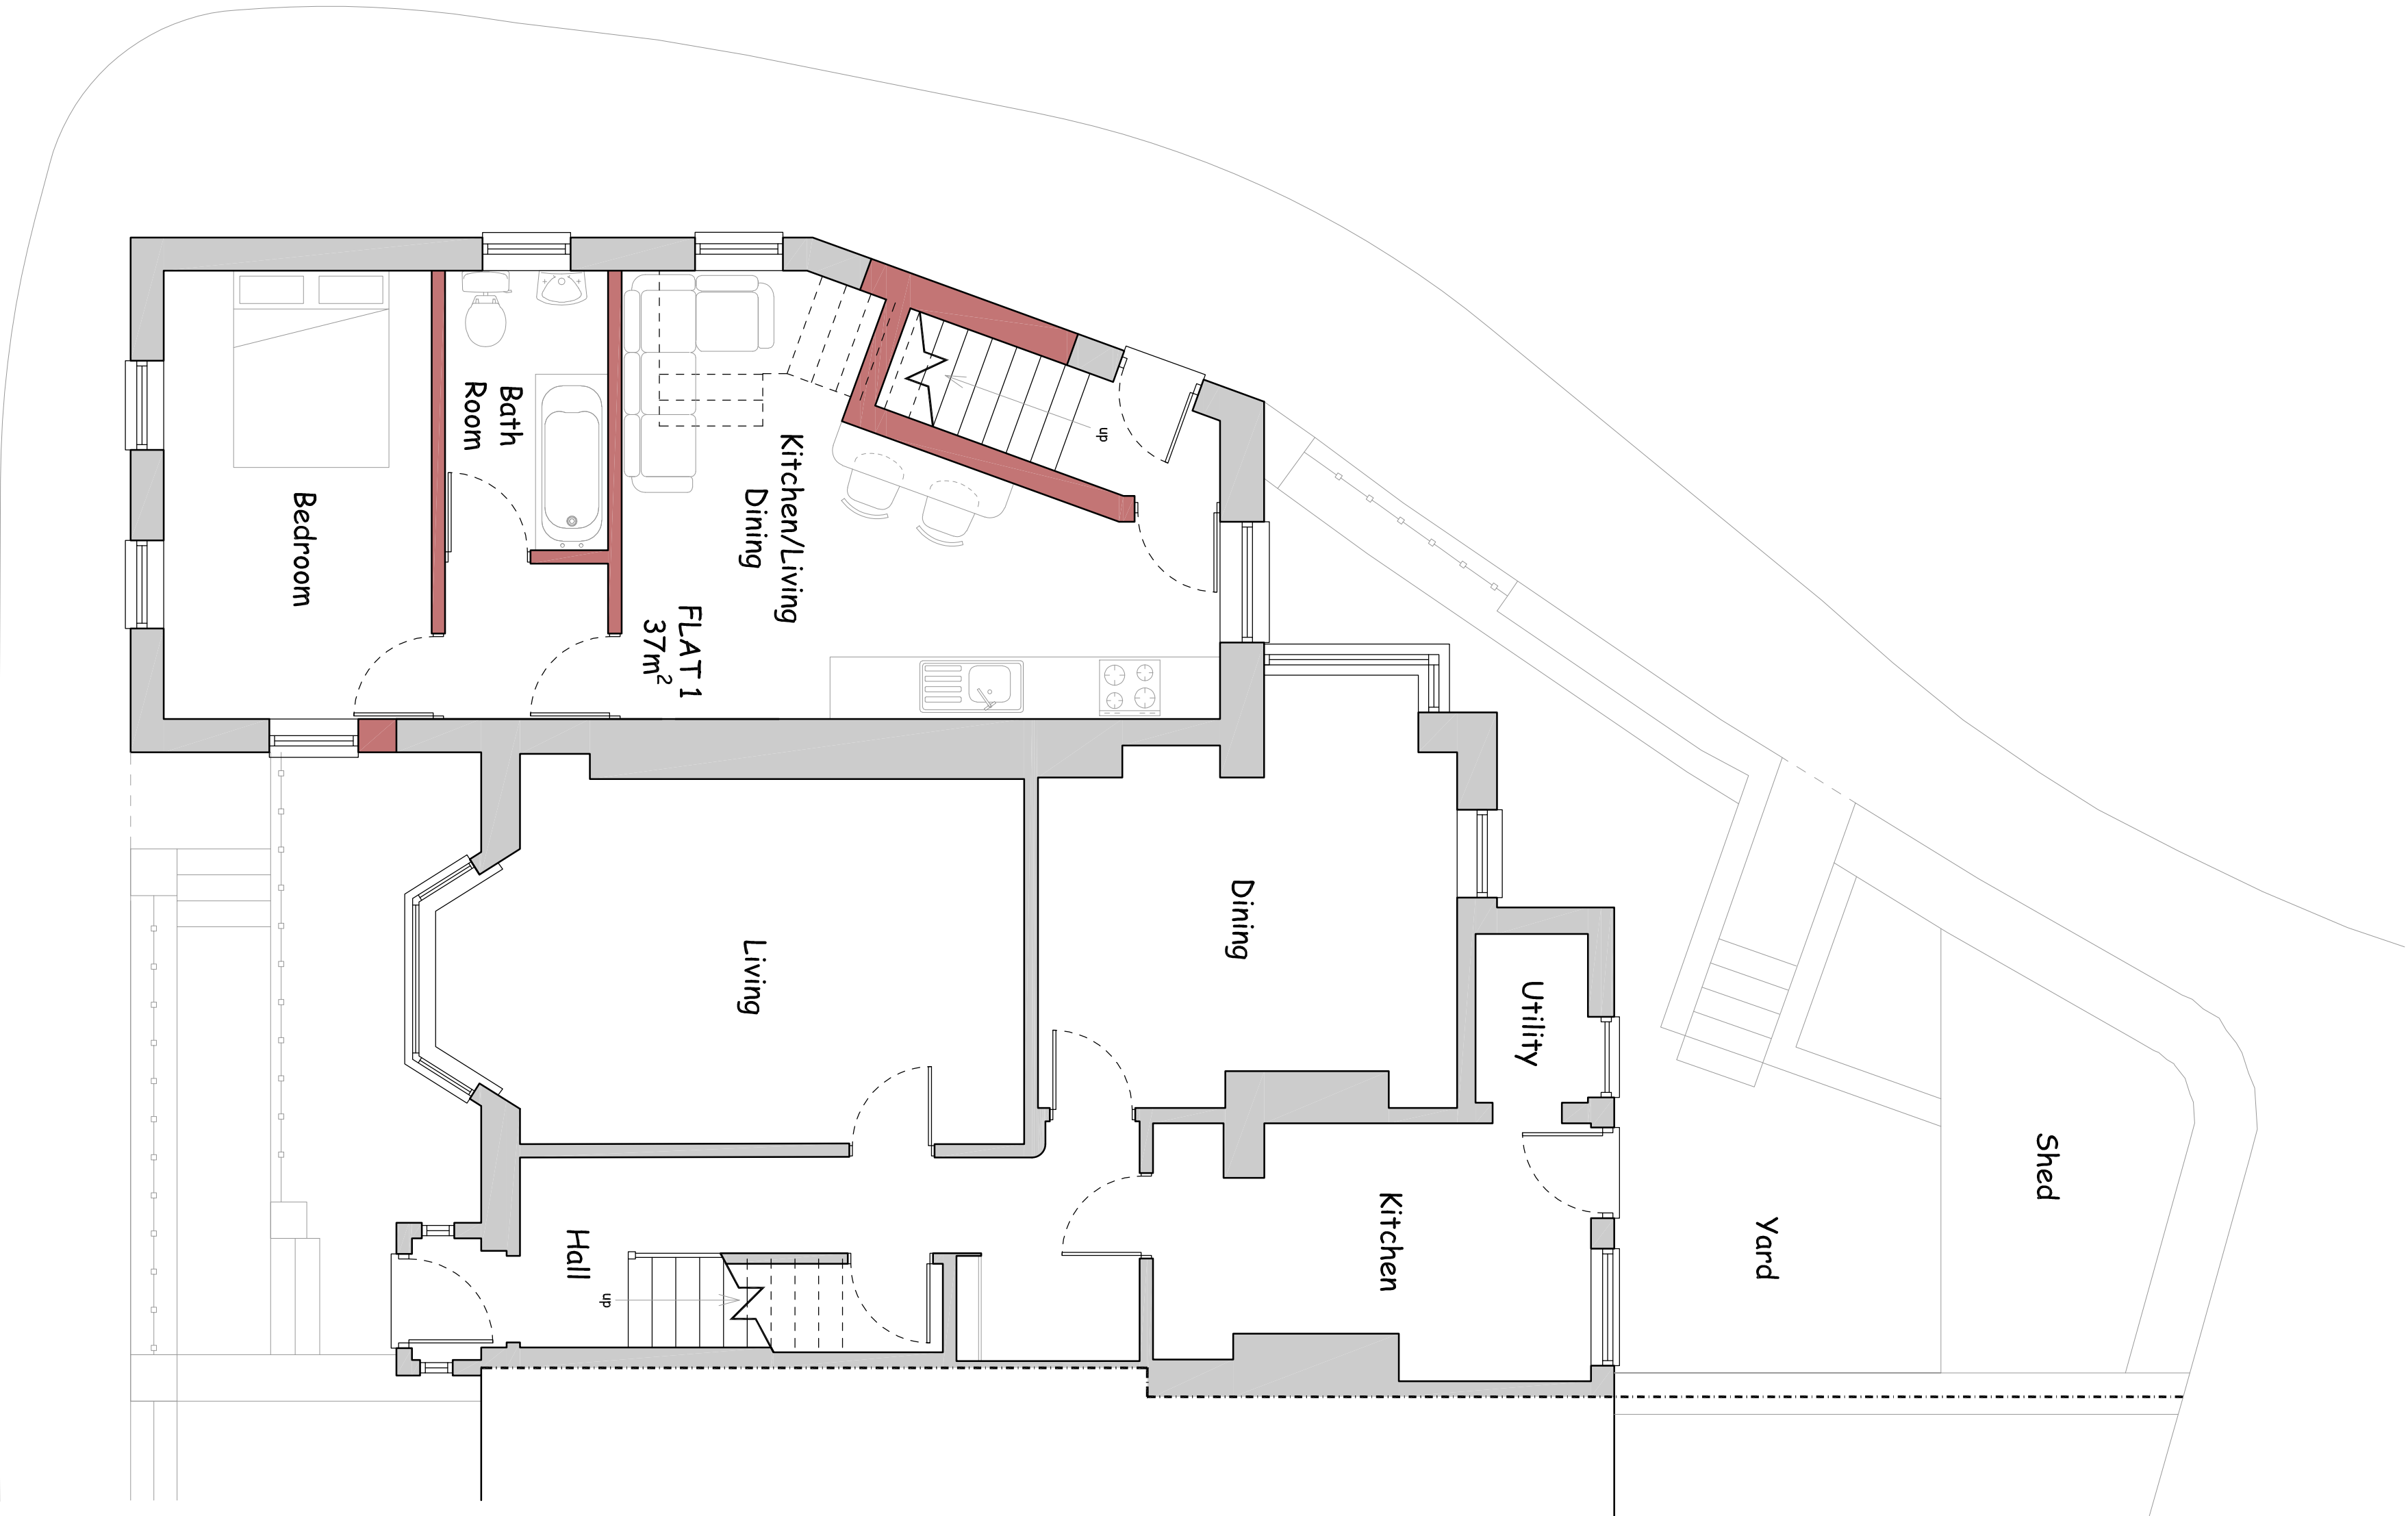

GROUND FLOOR PLAN

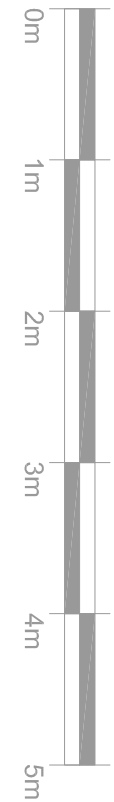

FIRST FLOOR PLAN

