


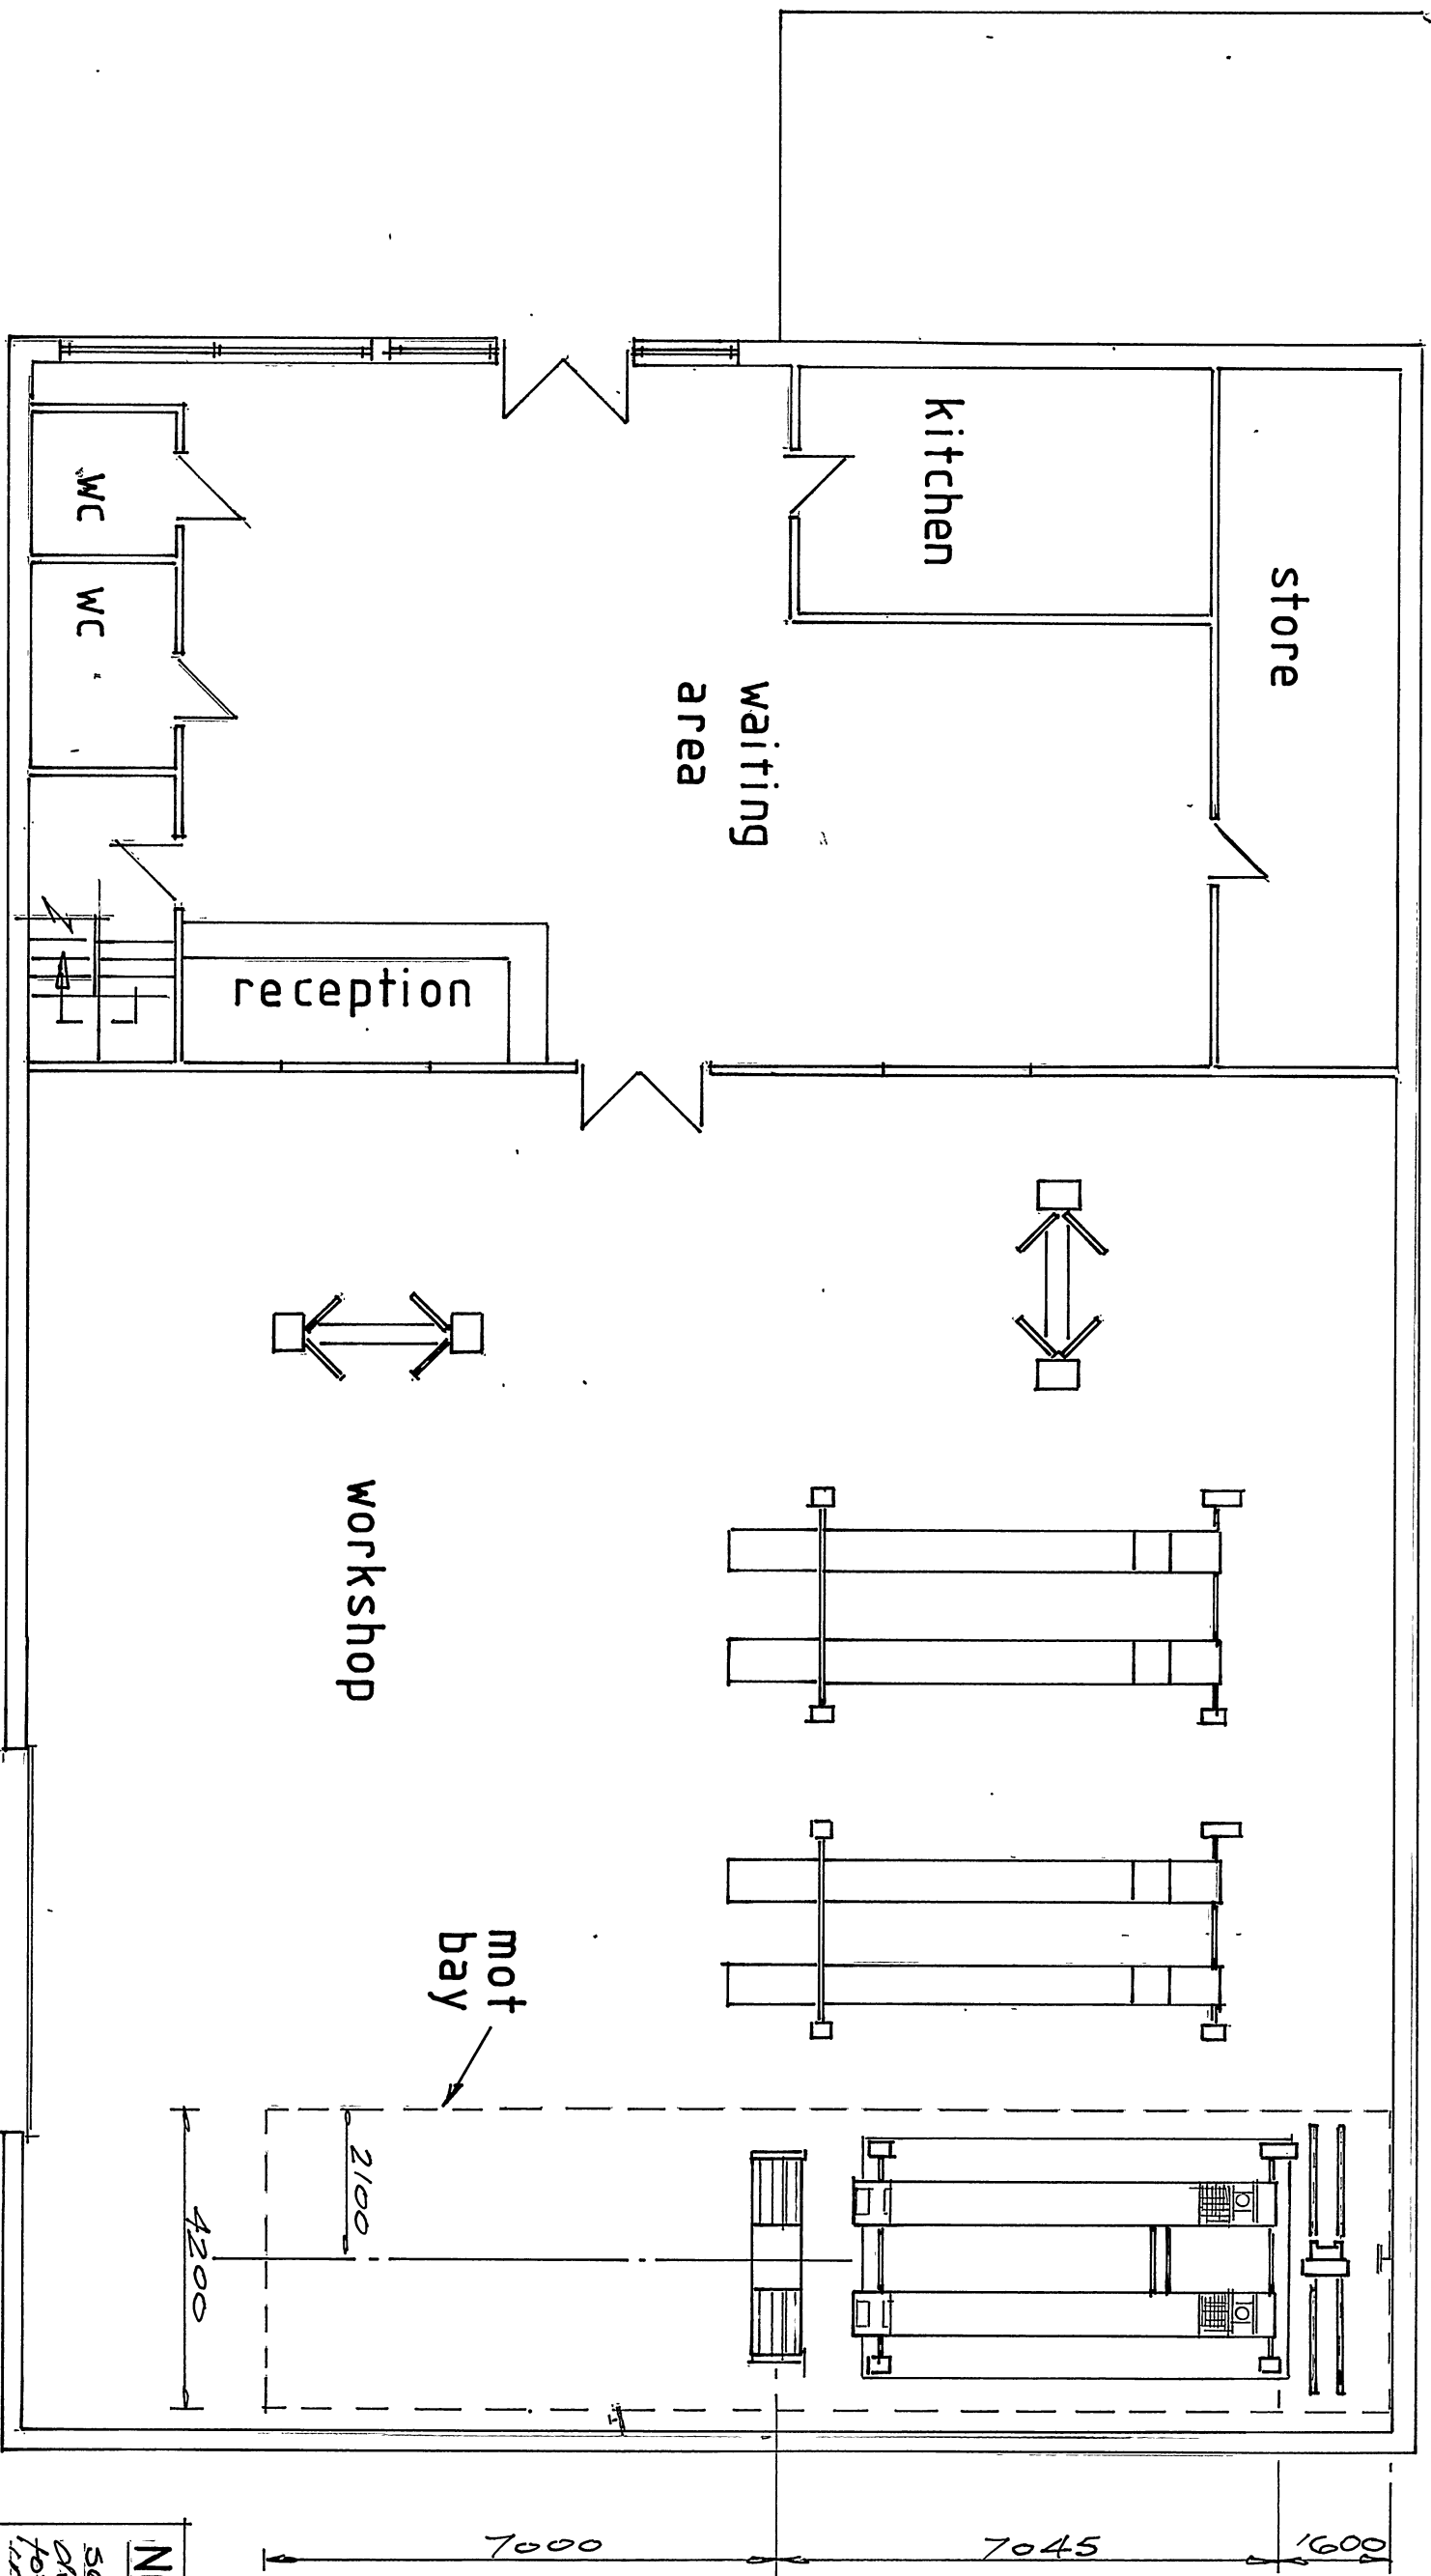

PROPOSED GROUND FLOOR PLAN

Agent	Project
T. Morgan	EMPRESSIVE Motor Company
Clyffon House	Unit 7 Crawshaw Bailey
Wastide	Industrial Estate,
Blair	Warrley Tydfil.
Gloucs	Proposed Ground Floor
Plot - MOT bay	
tel:	
01495 290852	
01495 22012	02012
301/2	20-1-21
	14-10-2013
	7/4

NOTE
see AutoCAD
drawing SKA31371A
for technical
information.