
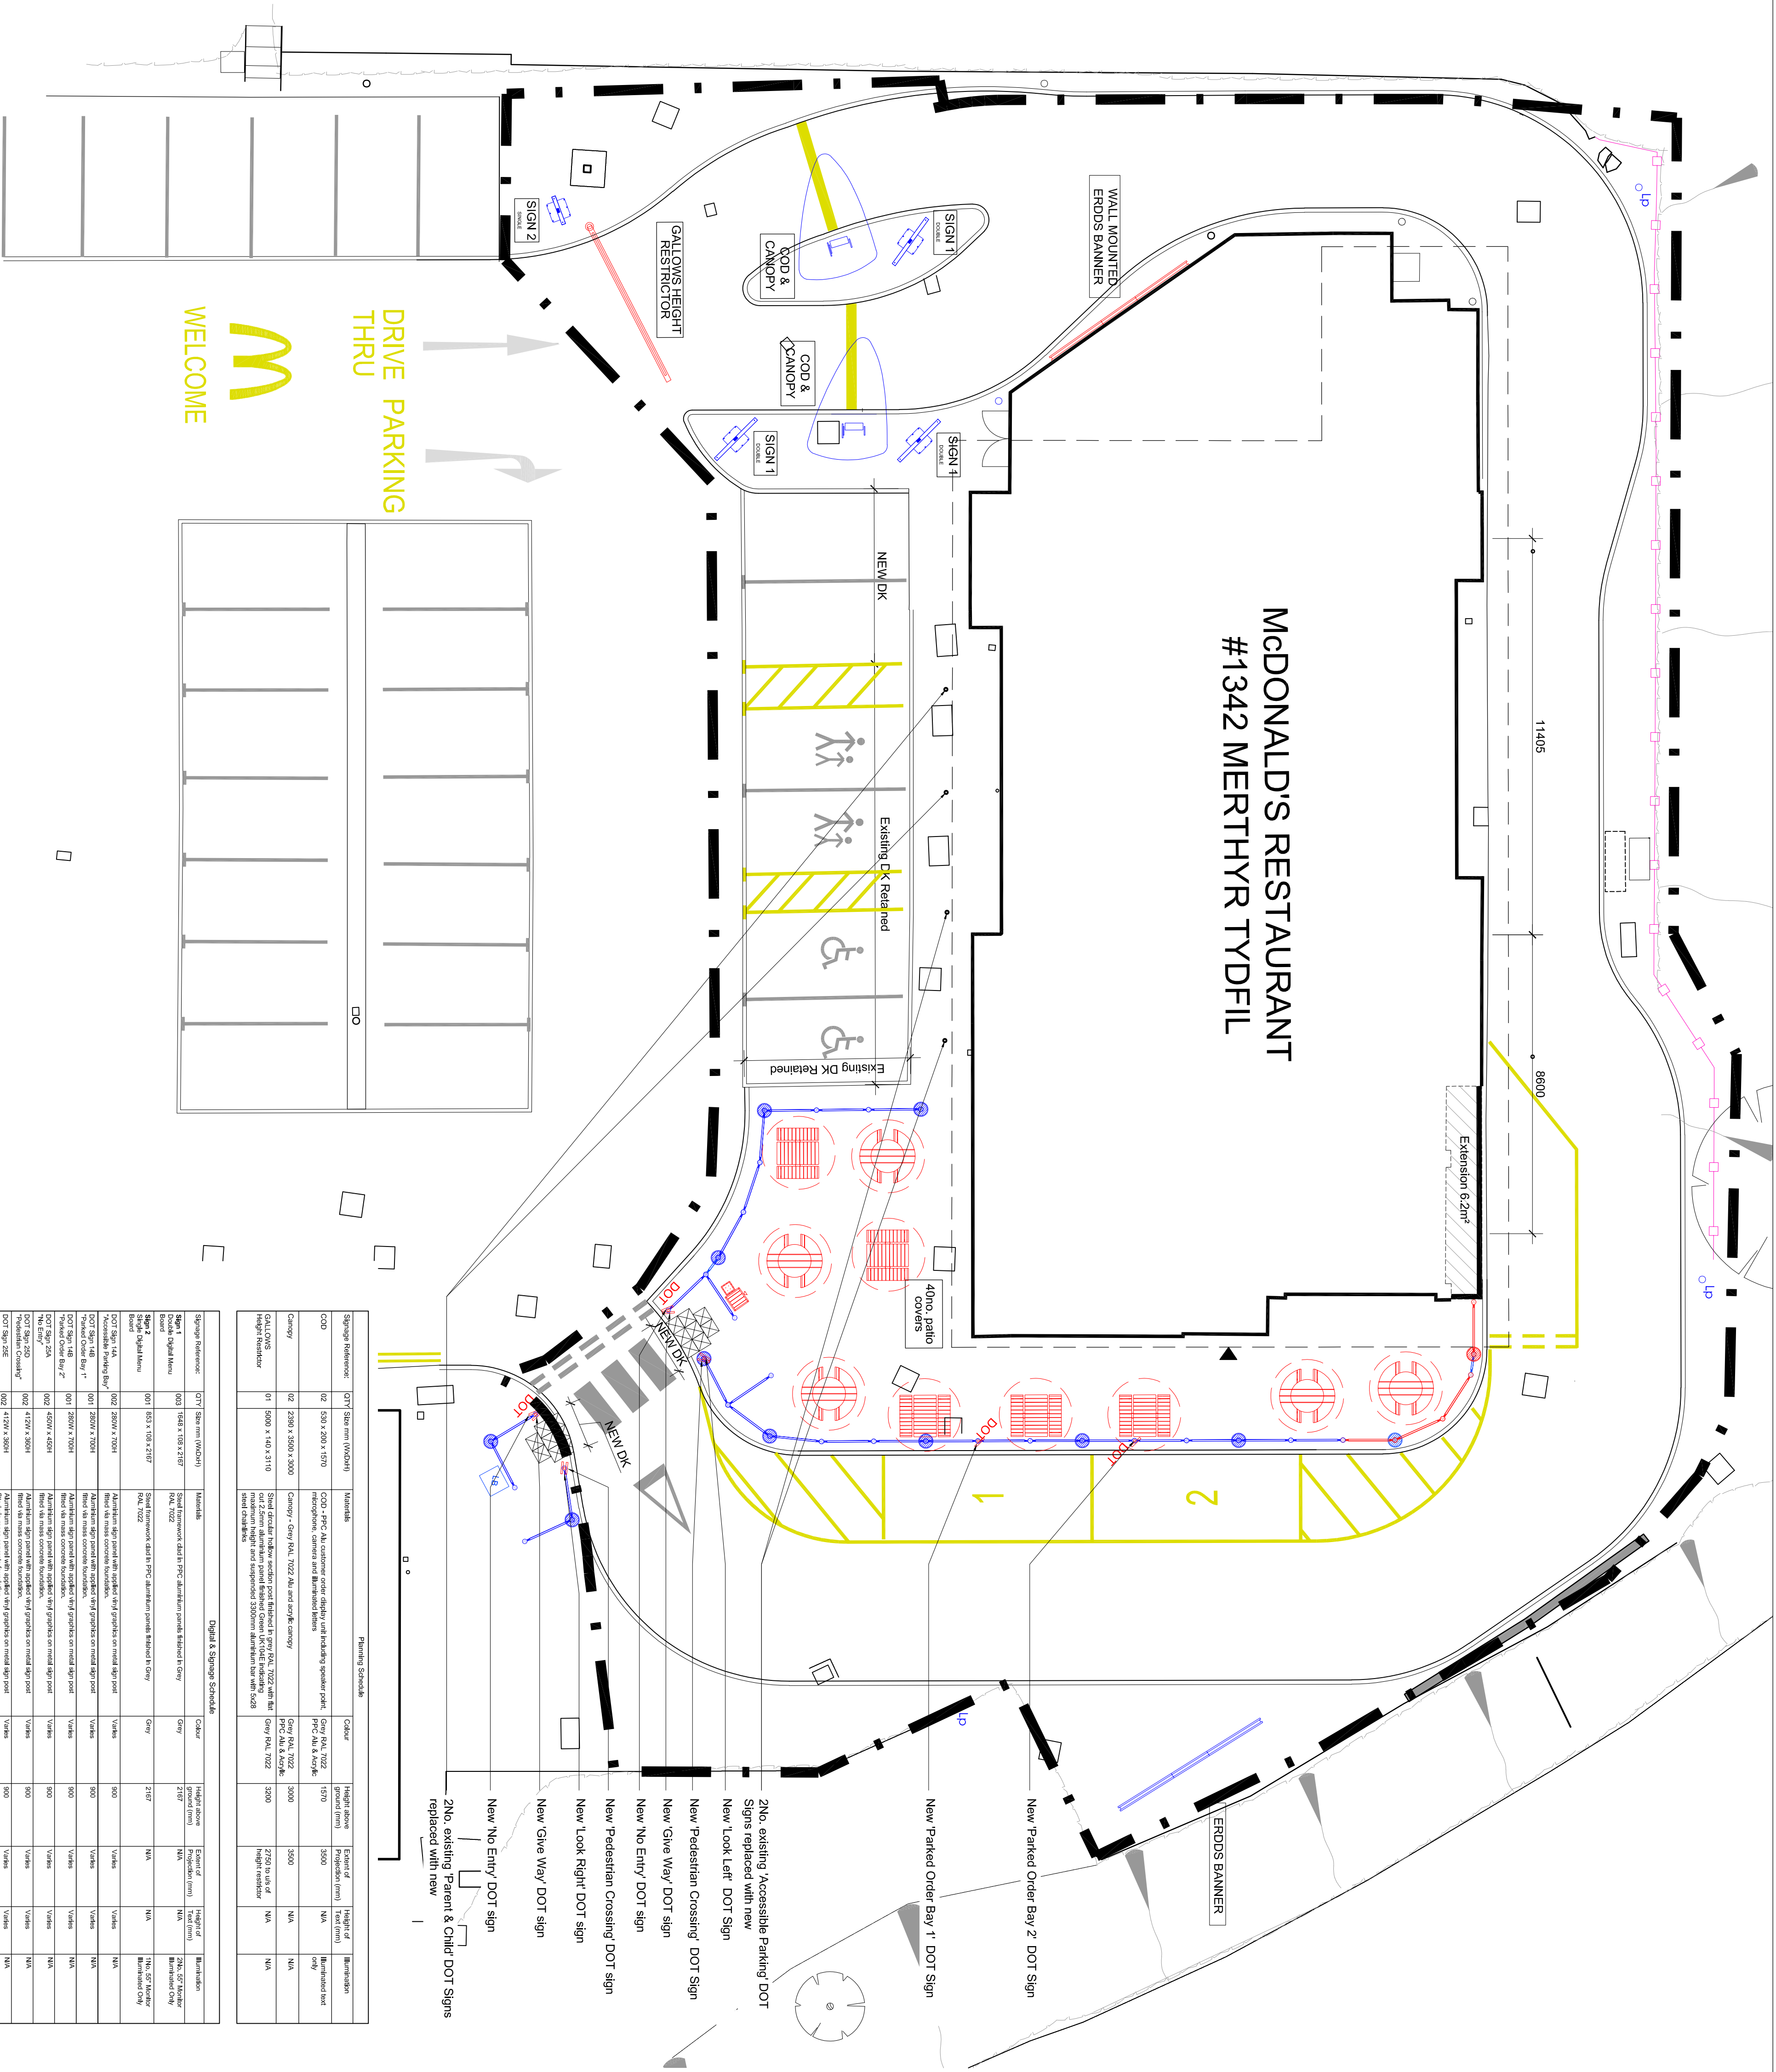


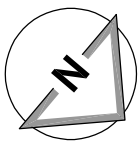

Proposed Site Adverts Plan

NOTES

- All dimensions and levels are to be checked on site.
- Any discrepancies are to be reported to the architect before any work commences.
- This drawing shall not be used to ascertain any dimensions work to fixed items only.
- This drawing shall not be reproduced without express written permission from A&W.
- Title, covering drawings and ownership boundaries are to be responsible for the accuracy or scale discrepancy of base plans supplied to them.
- All works are to be undertaken in accordance with Building Regulations and the latest British Standards.
- All proprietary materials and products are to be used strictly in accordance with the manufacturers recommendations.

CDM 2015

Client notified of duties: **AL Design Workshops**
Principal Designer: **CS&S**
Unless noted below, all known hazards have been highlighted on the drawing:

- Drawing Based on A&W Architects existing drawing no. 420038-410-Merthyr Tydfil-SIT-1342
- Scale for planning purposes only.
- Extent of McDonald's Demise Indicated:

Notes:
All drawings to be read in conjunction with all other drawings as noted on issue sheet.

PLANNING

C	03/03/2022	RC	JJS
Issued for planning			
B	12/05/2021	SPF	LB
Demise boundary line updated to suit comments received 11/05/2021			
A	29/03/2021	LMD	LB
Demise boundary updated			
-	03/11/2020	BMR/MW	JJS
Initial Issue			
REV	Date	Drawn by:-	Checked by:-
Status			
S2	For Approval	Purpose of Issue	
drawing stage: PLANNING			
client: McDonald's Restaurants Ltd			
project: Merthyr Tydfil 1342			
drawing title: Proposed Site Adverts Plan			
date	03/11/2020	drawn	BMR
scale@A1	1:100	checked	JJS

Rev

Job No

aew architects
0161 214 4370
www.aewarchitects.com



A&W

11553_AEW_1342_0008