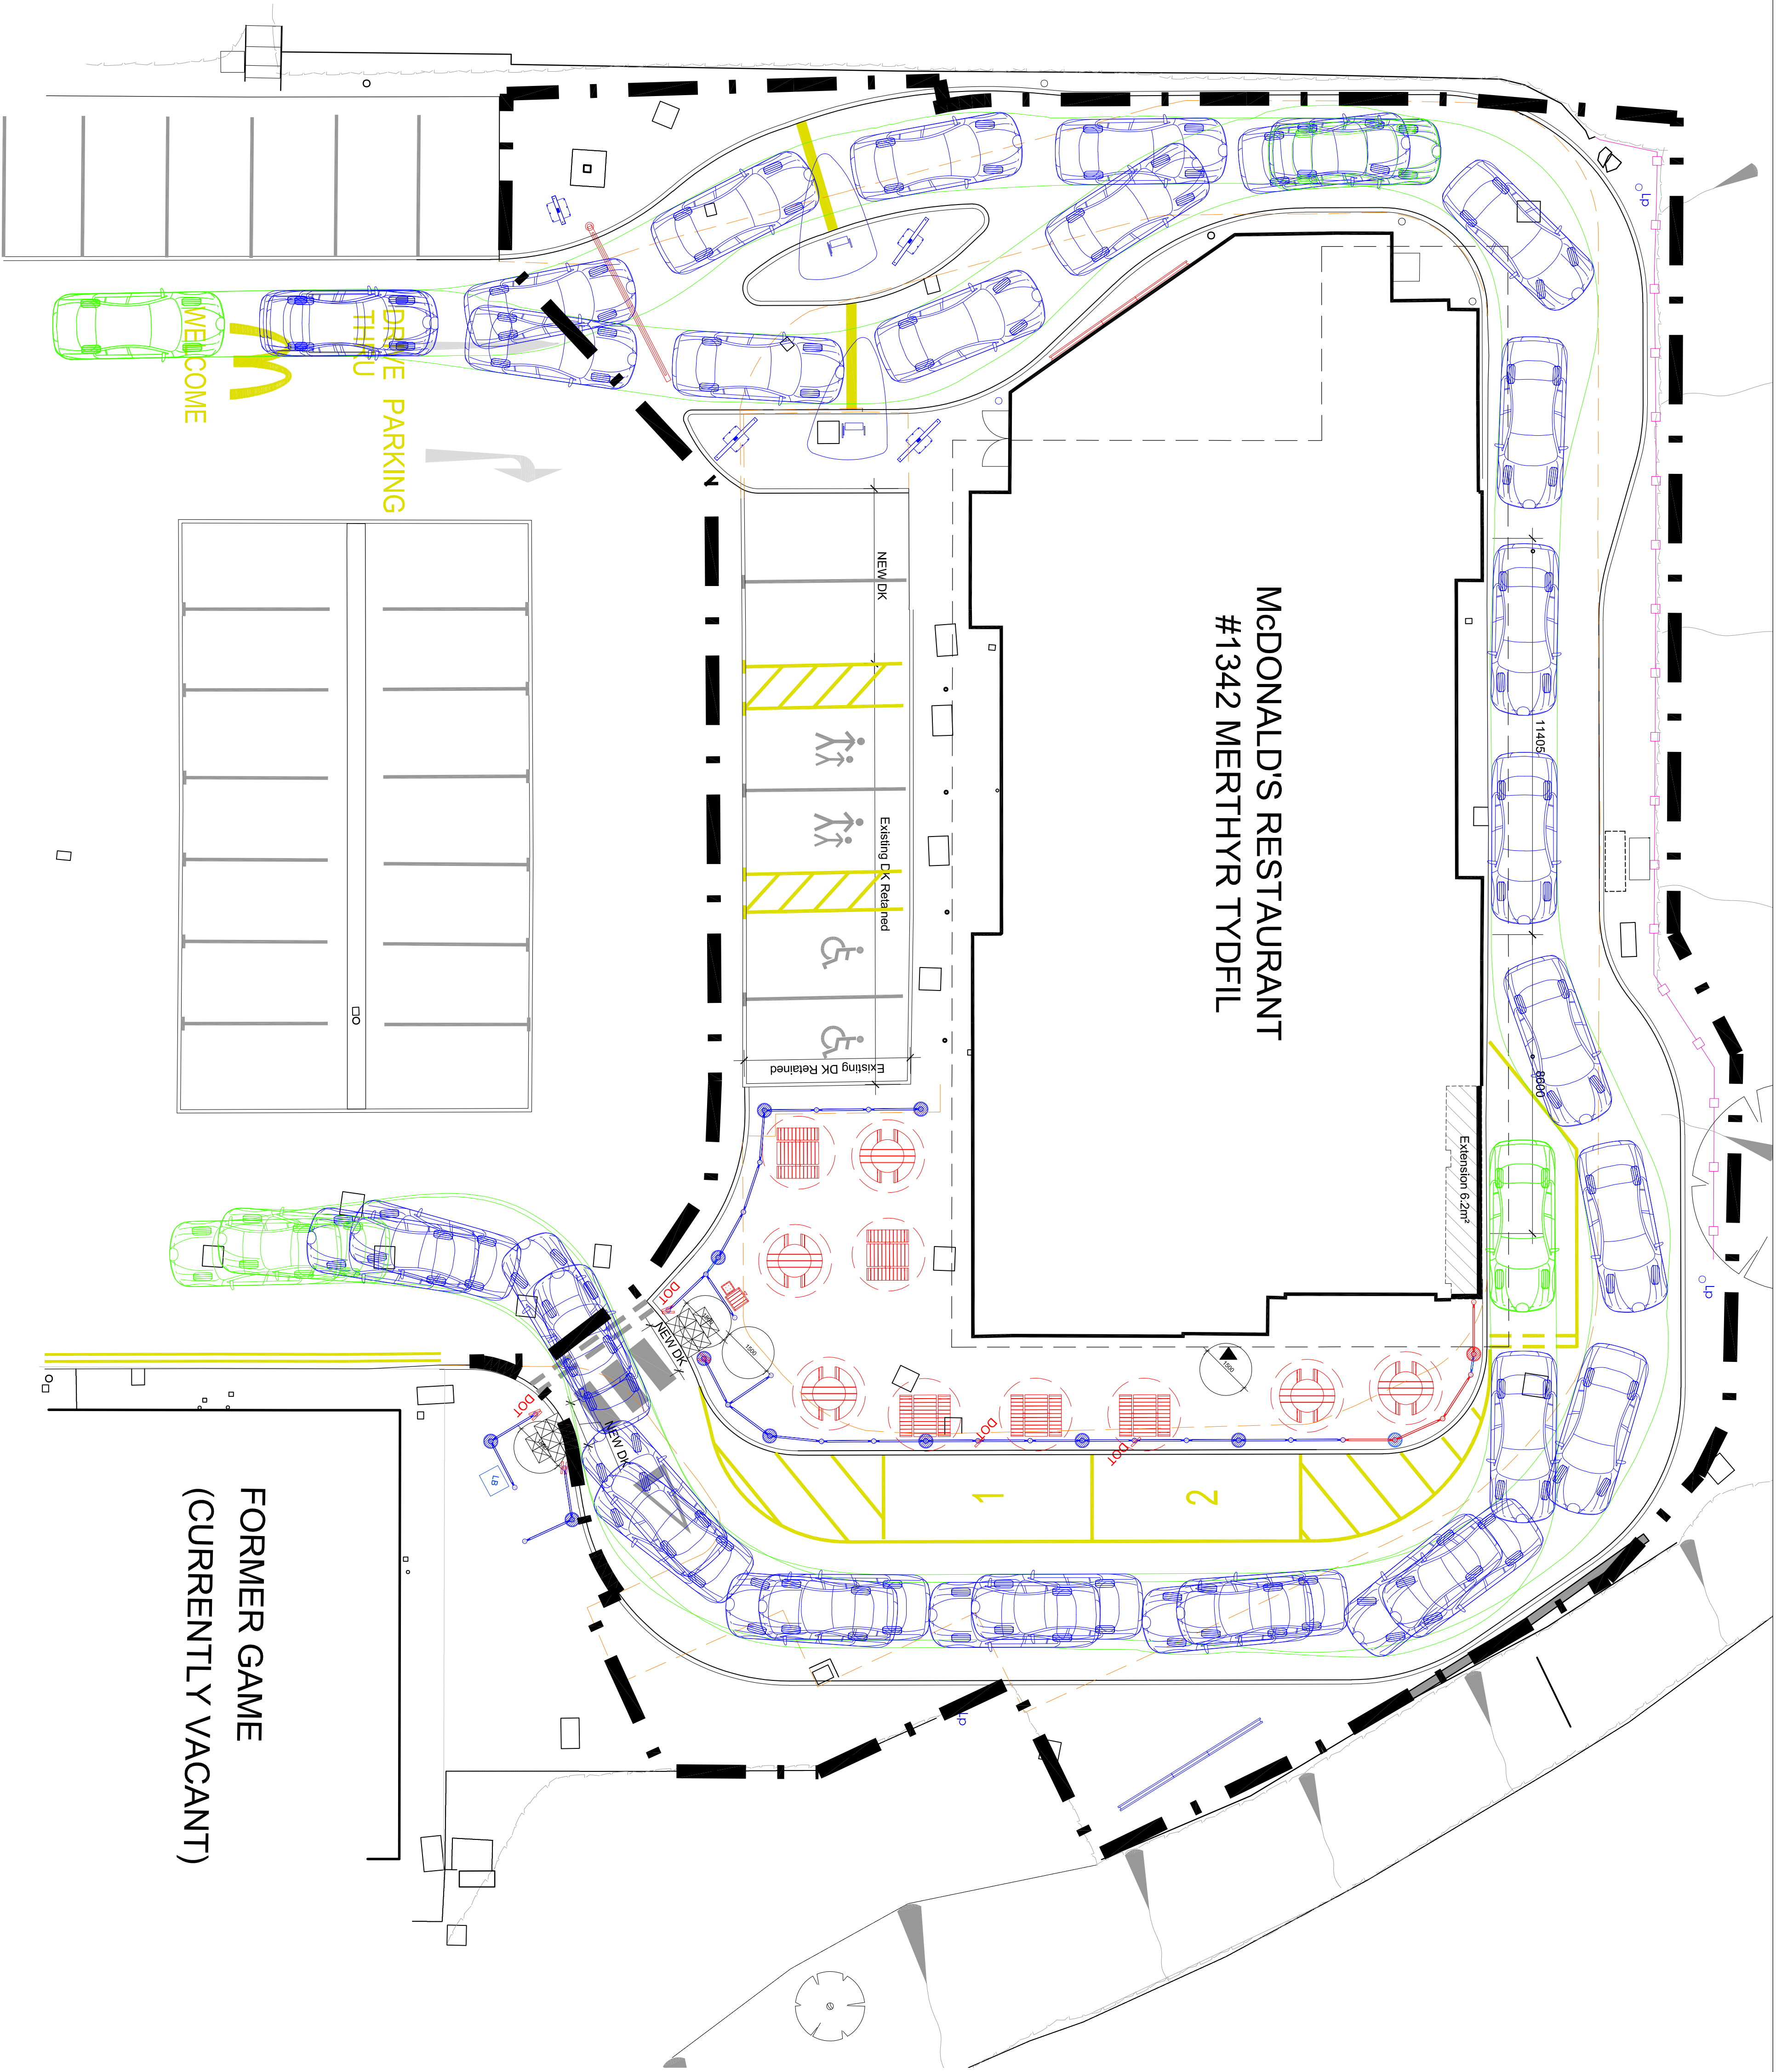
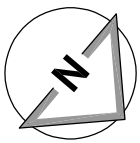


Tracking for Large Family Car

NOTES

- All dimensions and levels are to be checked on site.
- Any discrepancies are to be reported to the architect before any work commences.
- The drawing shall not be used to ascertain any dimensions work to be carried out.
- The drawing shall not be reproduced without express written permission from AEW.
- Title, drawings and ownership boundaries are the property of AEW Architects and shall remain the property of AEW Architects. AEW Architects will be responsible for the accuracy or scale discrepancy of base plans supplied to them.
- All works are to be undertaken in accordance with Building Regulations and the latest British Standards.
- All proprietary materials and products are to be used strictly in accordance with the manufacturers recommendations.

CDM 2015

- Client notified of duties: **AI Design Workshops**
Principal Designer: **CSA**
Unless noted below, all known hazards have been highlighted on the drawing:
Drawing based on AEW Architects existing drawing no. 6977_AEW_1342_0004 Rev J and Glanville survey no. 4200386-410-Merthyr Tydfil-S1342
Tracking based on ADL drawing ref. 472C-SK-02 dated June 2020
Scale for planning purposes only.

PLANNING

project	store
Merthyr Tydfil	1342
drawing title	Tracking for Large Family Car
date	22/06/2020
scale	scale@A1 1:100
drawn	SFP
checked	JJS
client	McDonald's Restaurants Ltd
status	For Approval
drawing stage	Planning
Rev	Rev
D	03/03/2022 RC JJS
C	29/03/2021 LMD LB
B	03/11/2020 BMR/MW JJS
A	06/03/20 SFP ECH
110c	Grid Bay omitted. Road markings amended to suit.
110b	Grid Bay omitted. Road markings amended to suit.
aew architects
0161 214 4370
www.aewarchitects.com



AEW