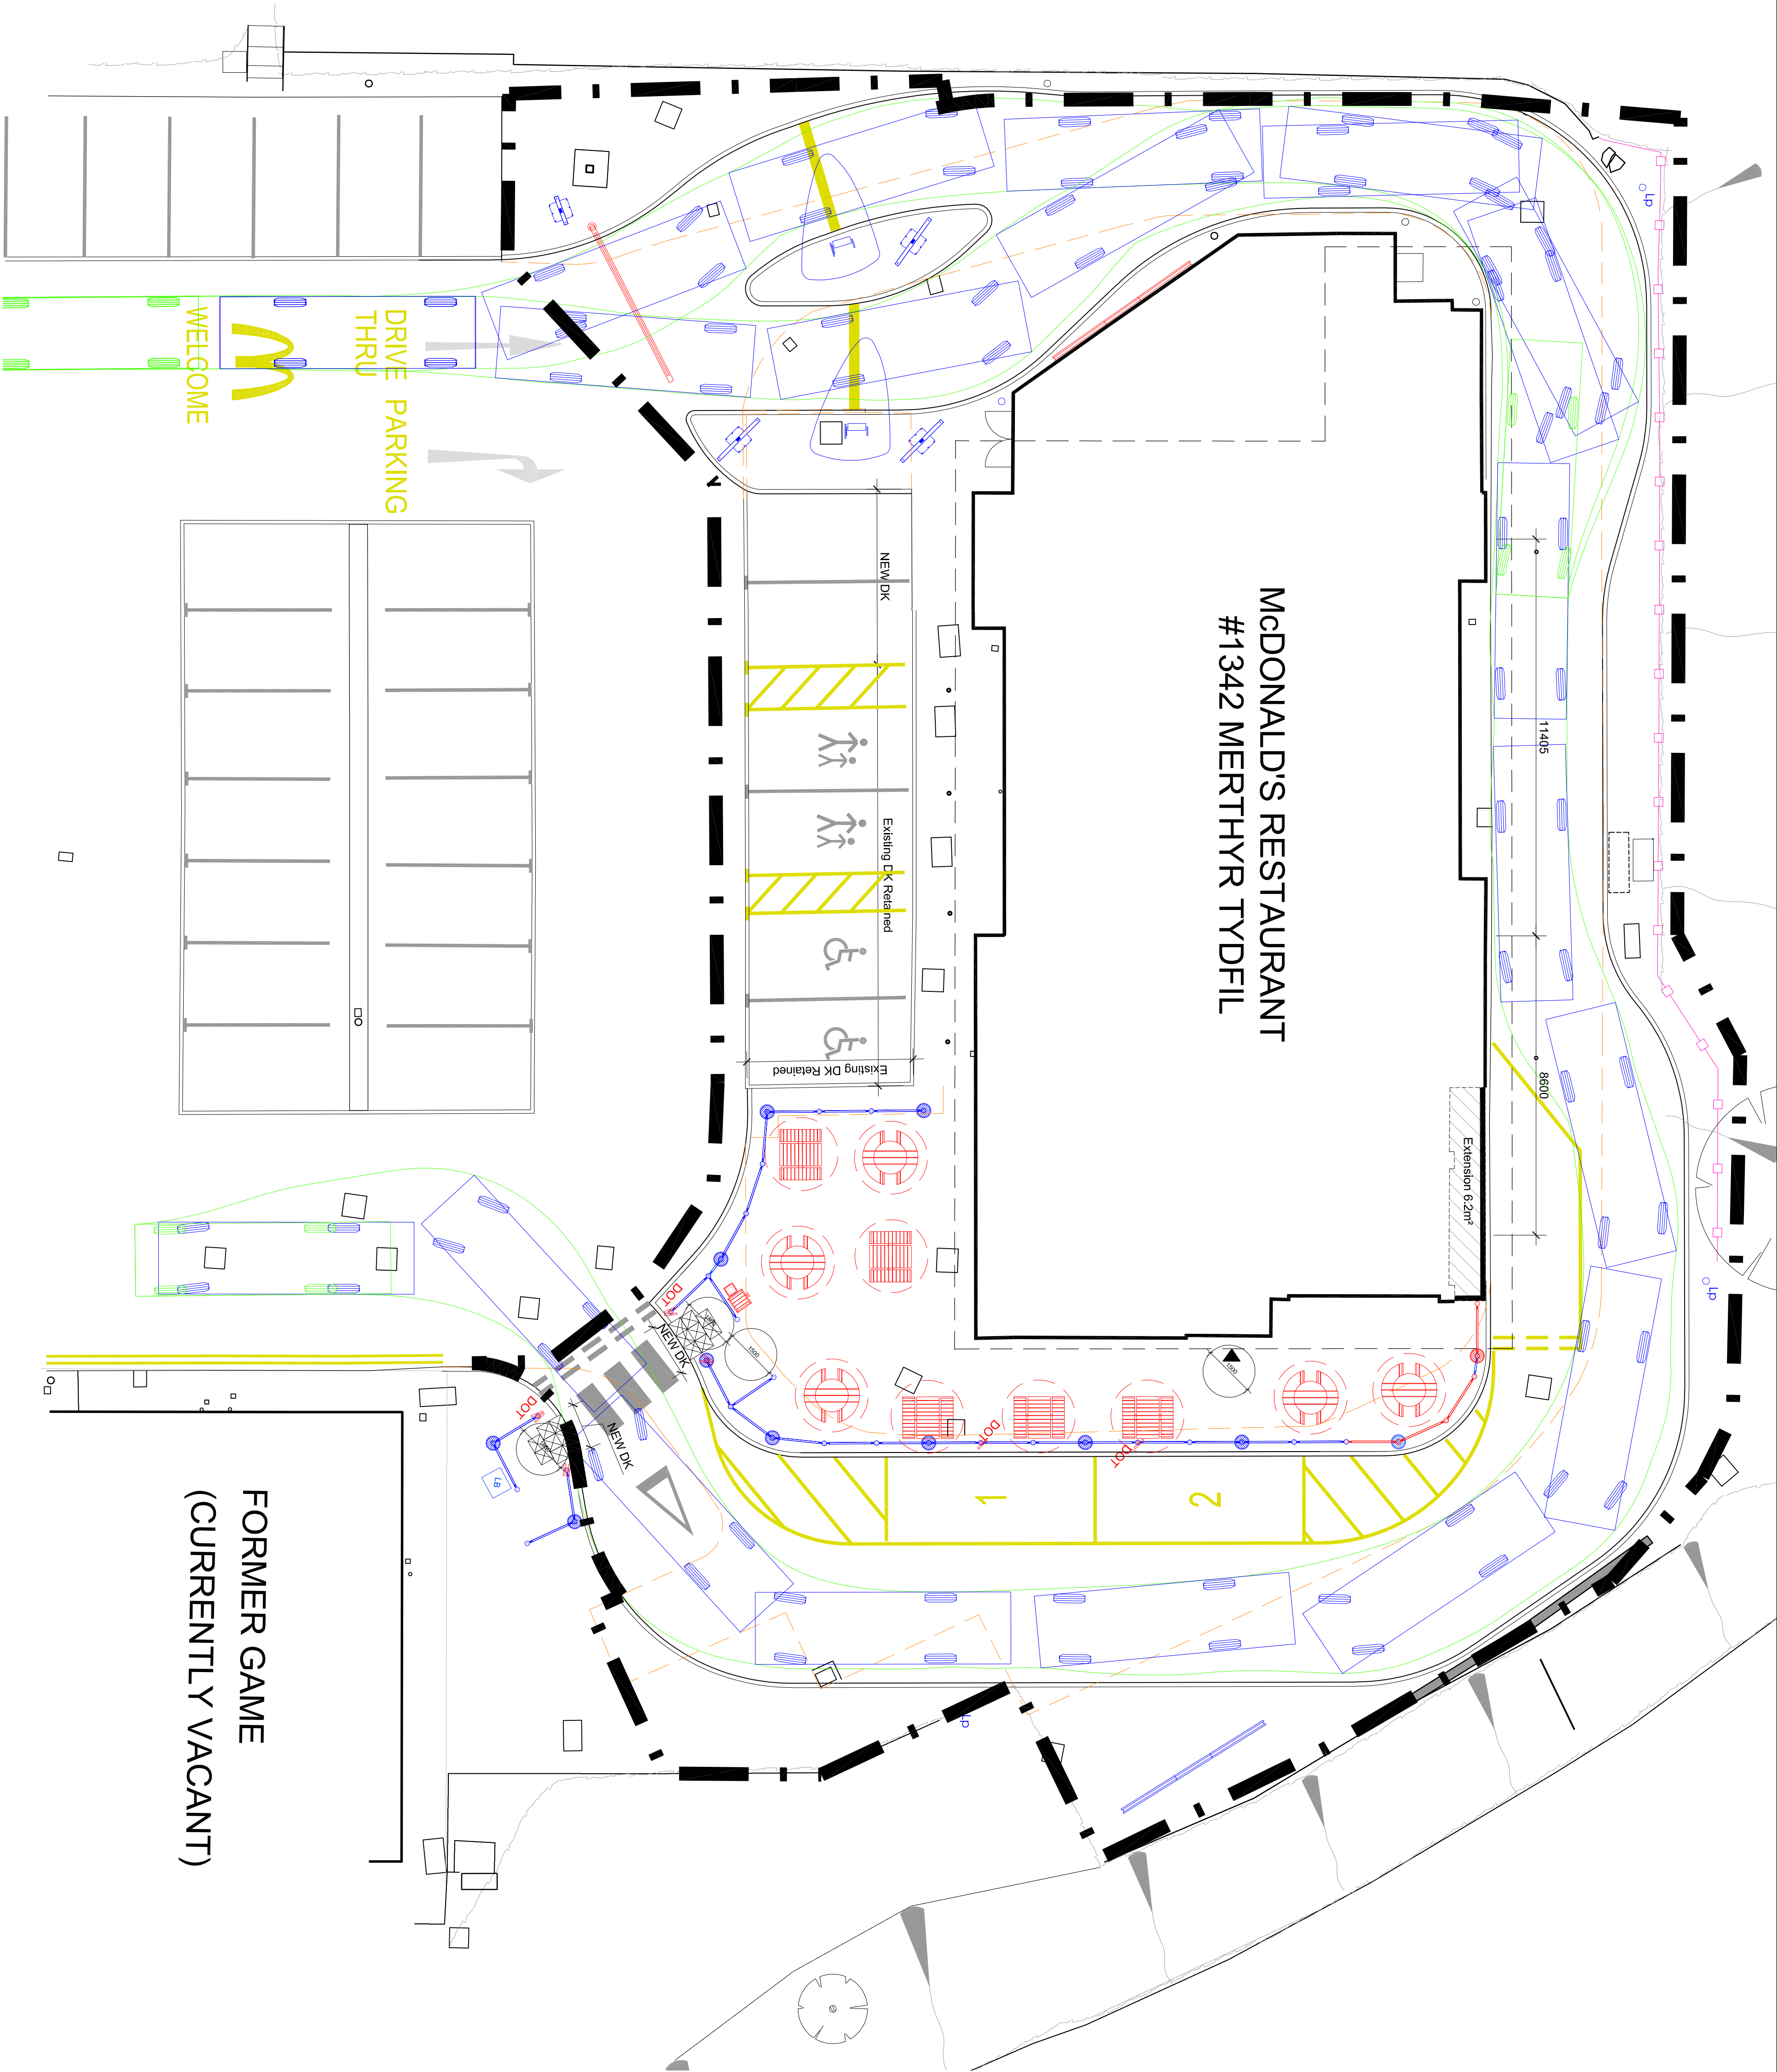
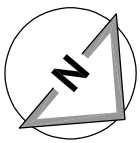


Tracking for Transit Van

NOTES

- All dimensions and levels are to be checked on site.
- Any discrepancies are to be reported to the architect before any work commences.
- This drawing shall not be used to ascertain any dimensions work to be carried out.
- The drawing shall not be reproduced without express written permission from AEW.
- Title, drawings and ownership boundaries are the responsibility of AEW Architects and shall be responsible for the accuracy or scale discrepancy of base plans supplied to them.
- All works are to be undertaken in accordance with Building Regulations and the latest British Standards.
- All proprietary materials and products are to be used strictly in accordance with the manufacturers recommendations.

CDM 2015

- Client notified of duties: **AI Design Workshops**
Principal Designer: **CS**
Principal Designer: **CS**
Unless noted below, all known hazards have been highlighted on the drawing.
- Drawing based on AEW Architects existing drawing no. 6977_AEW_1342_004 Rev J and Glanville survey 4200386-410-Merthyr Tydfil-ST1342
 - Tracking based on ADL drawing ref. 472C-SK-02 dated June 2020
 - Scale for planning purposes only.

PLANNING

project	store
Merthyr Tydfil	1342
drawing title	Tracking for Transit Van
date	22/06/2020
scale@A1	1:100
drawn	SFP
checked	JJS

Rev

Job No

11553_AEW_1342_0021

aew architects
0161 214 4370
www.aewarchitects.com



A+EW