
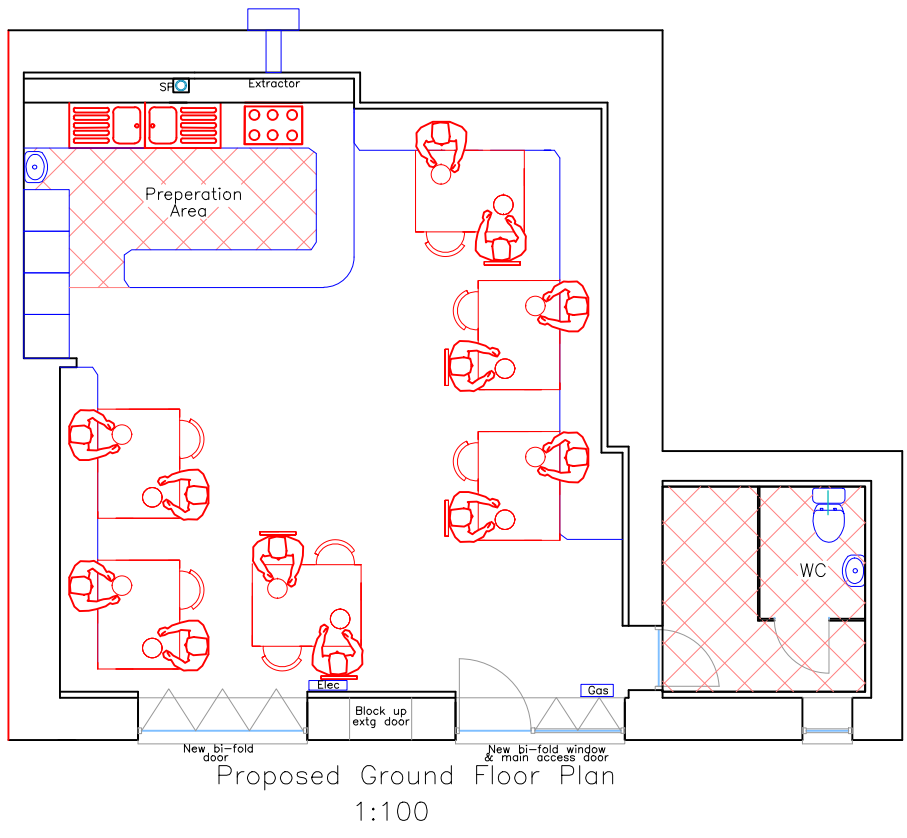
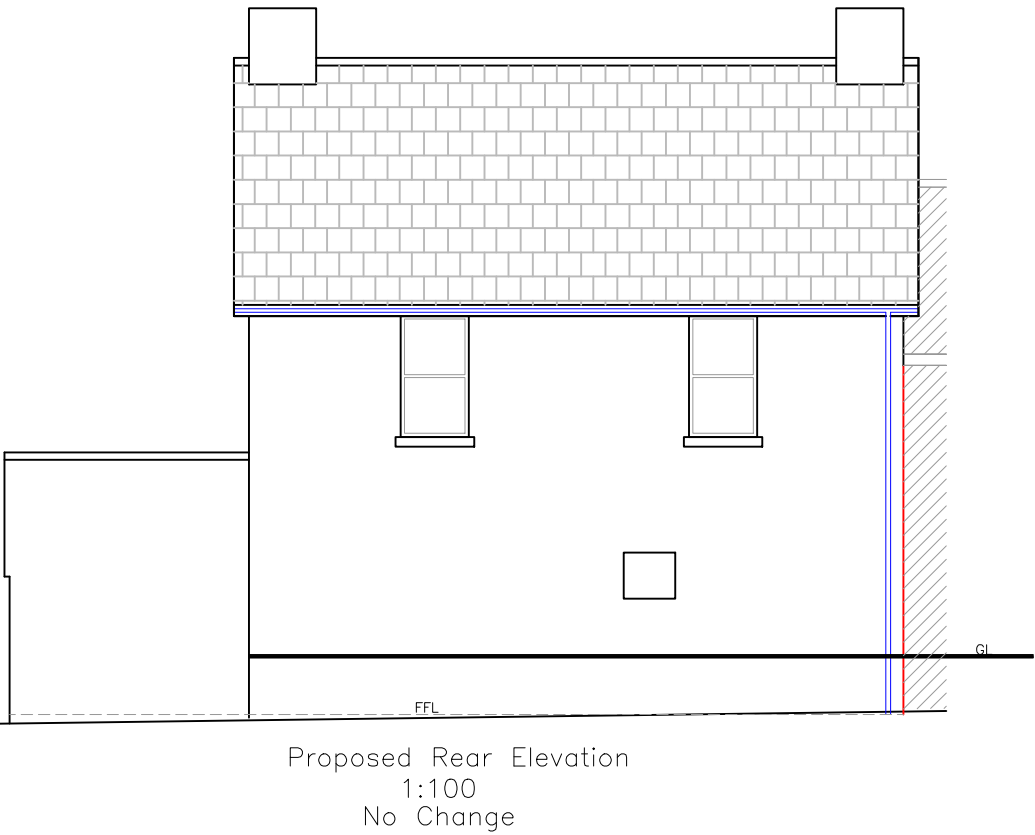
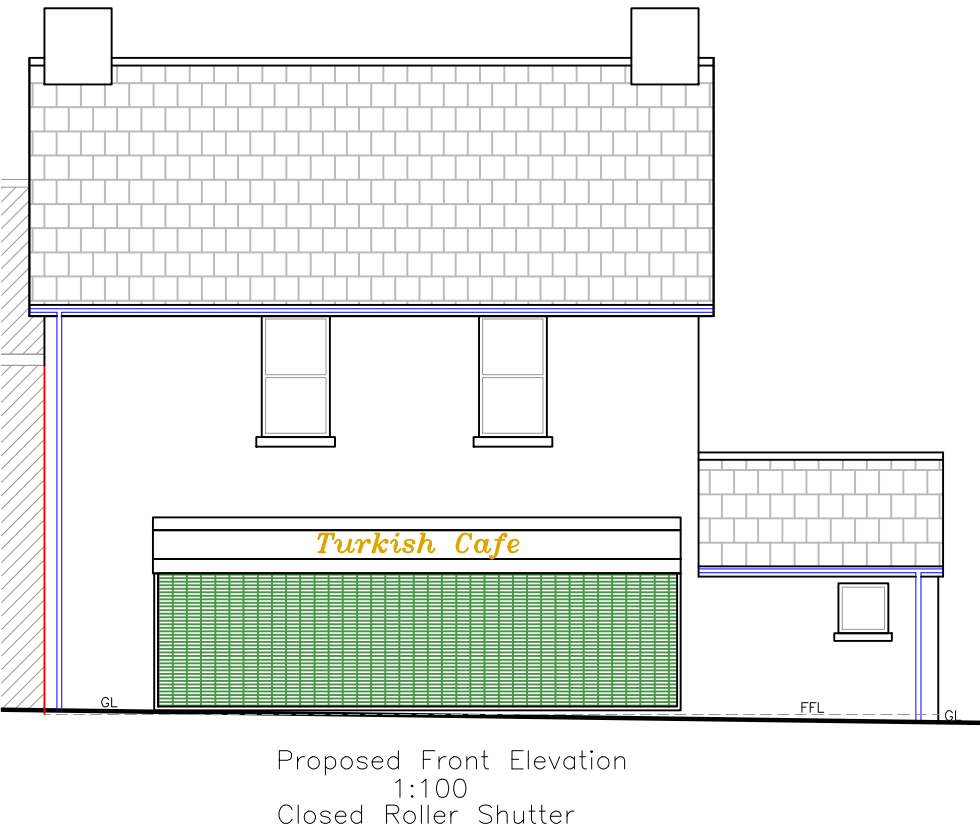
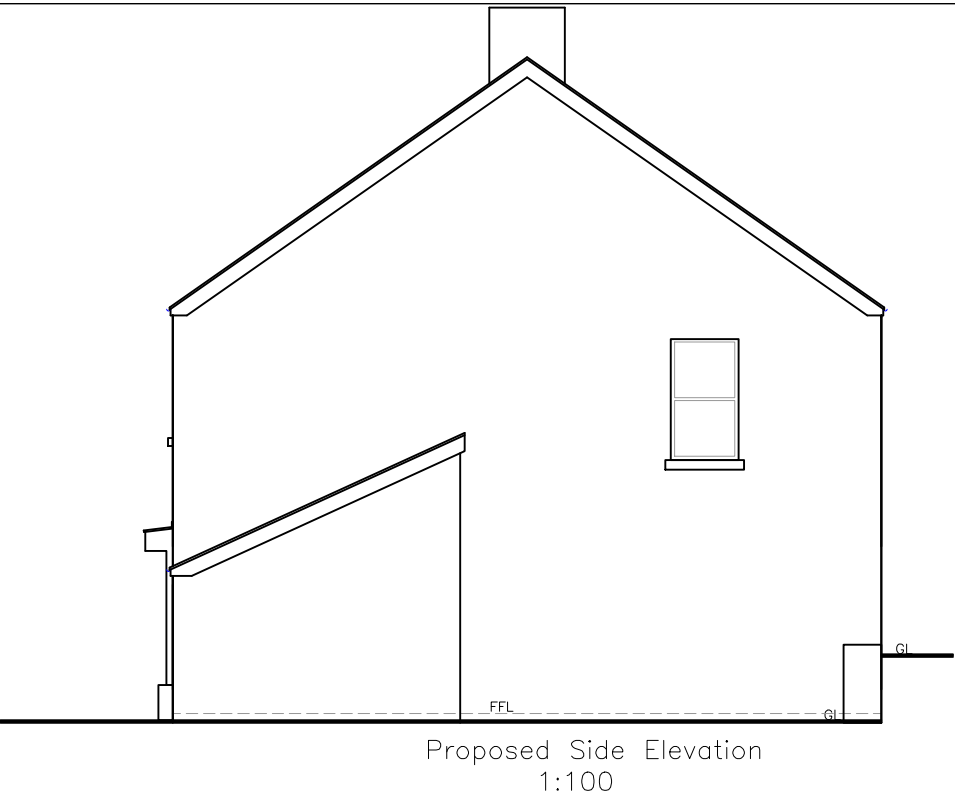


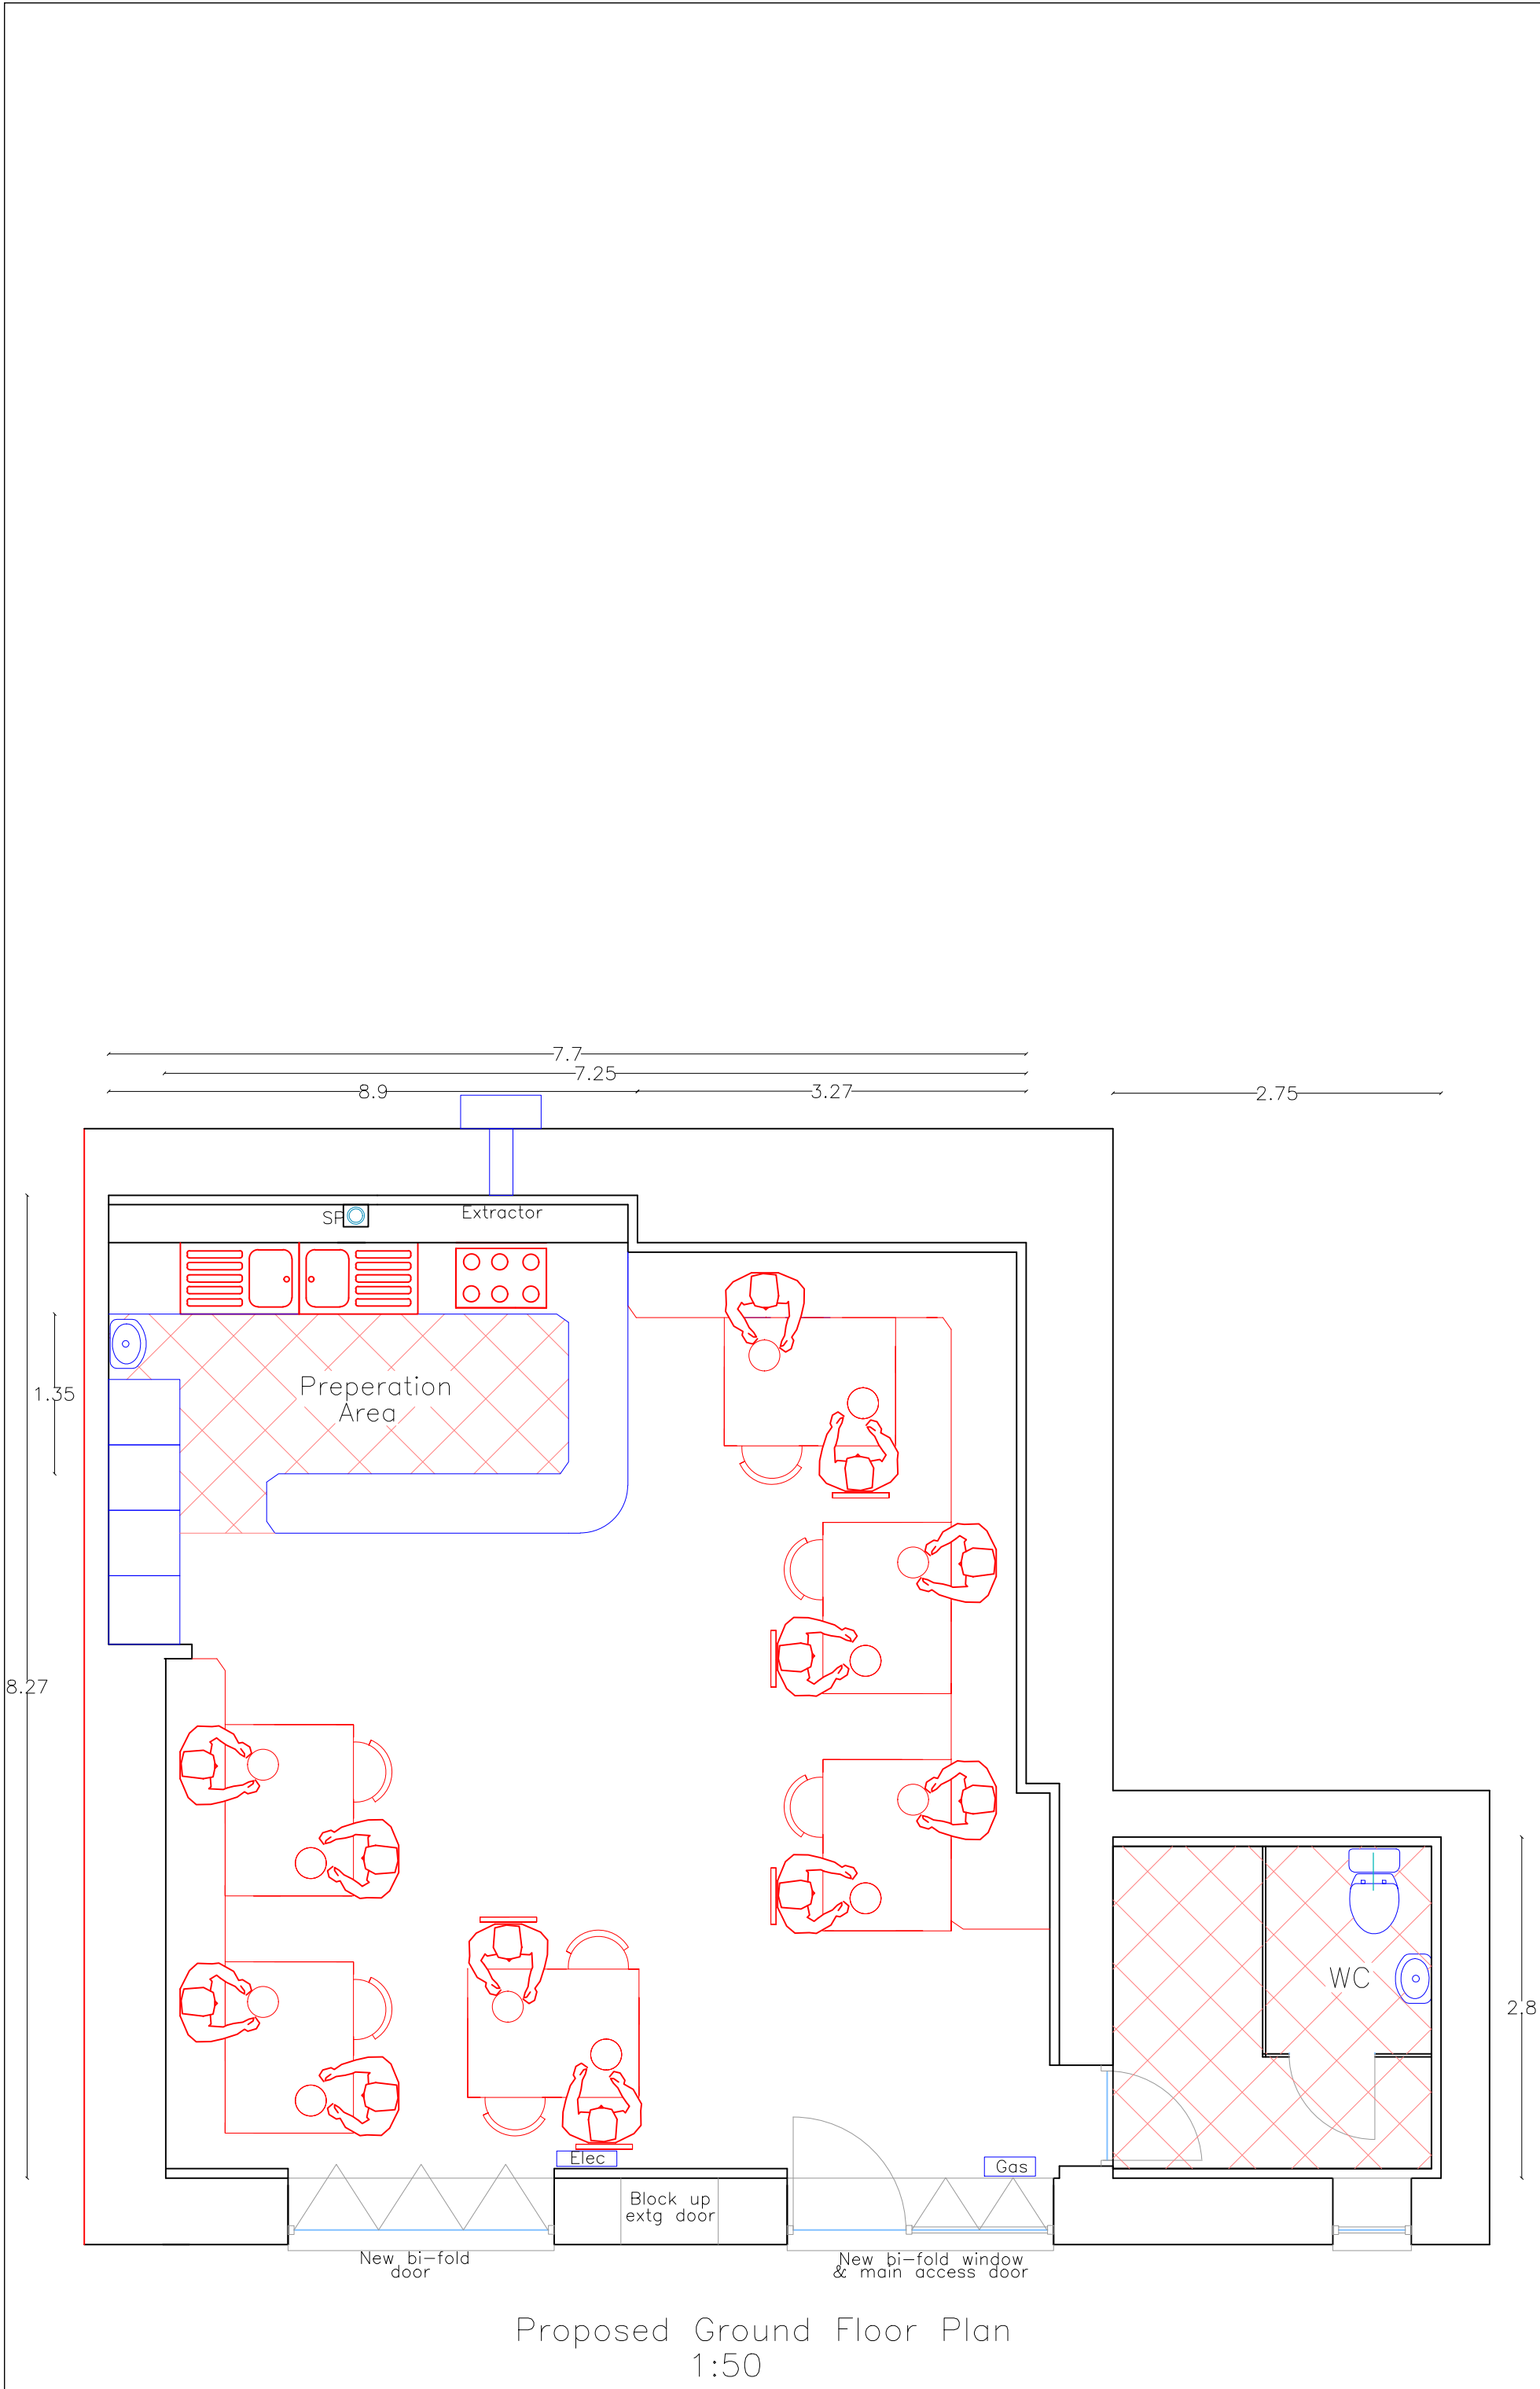

All dimensions and datums to be checked on site by contractor.	
Finishes	
External walls:	Fined Down Render in Cream
Doors, Windows:	Front/rear painted sw/hw Front painted sw/hw sliding sash
Shutters:	Steel painted finished in green
Fascia/RWG's:	sw fascia in black with cast iron gutter/downpipes
Colour contrasting to all finishes i.e. doors/frames/handles/switches etc	
 Utopia Design Architectural Services 	
Issued Only for Purpose Indicated	
Drawing Status: FOR PLANNING/BUILDING REGS PURPOSES ONLY	
Address	Unit 2 Three Salmon Street Merthyr Tydfil CF47 8DS
Project	
Proposed External Re-arranged Openings Alterations and Improvements	
Title	Date
	MAY 25
	Scale
	1:50 1:100
Proposed Plans, Elevations & Sections	Paper
	A2
	Drwg No
	THREE SALMON U2 FP 02