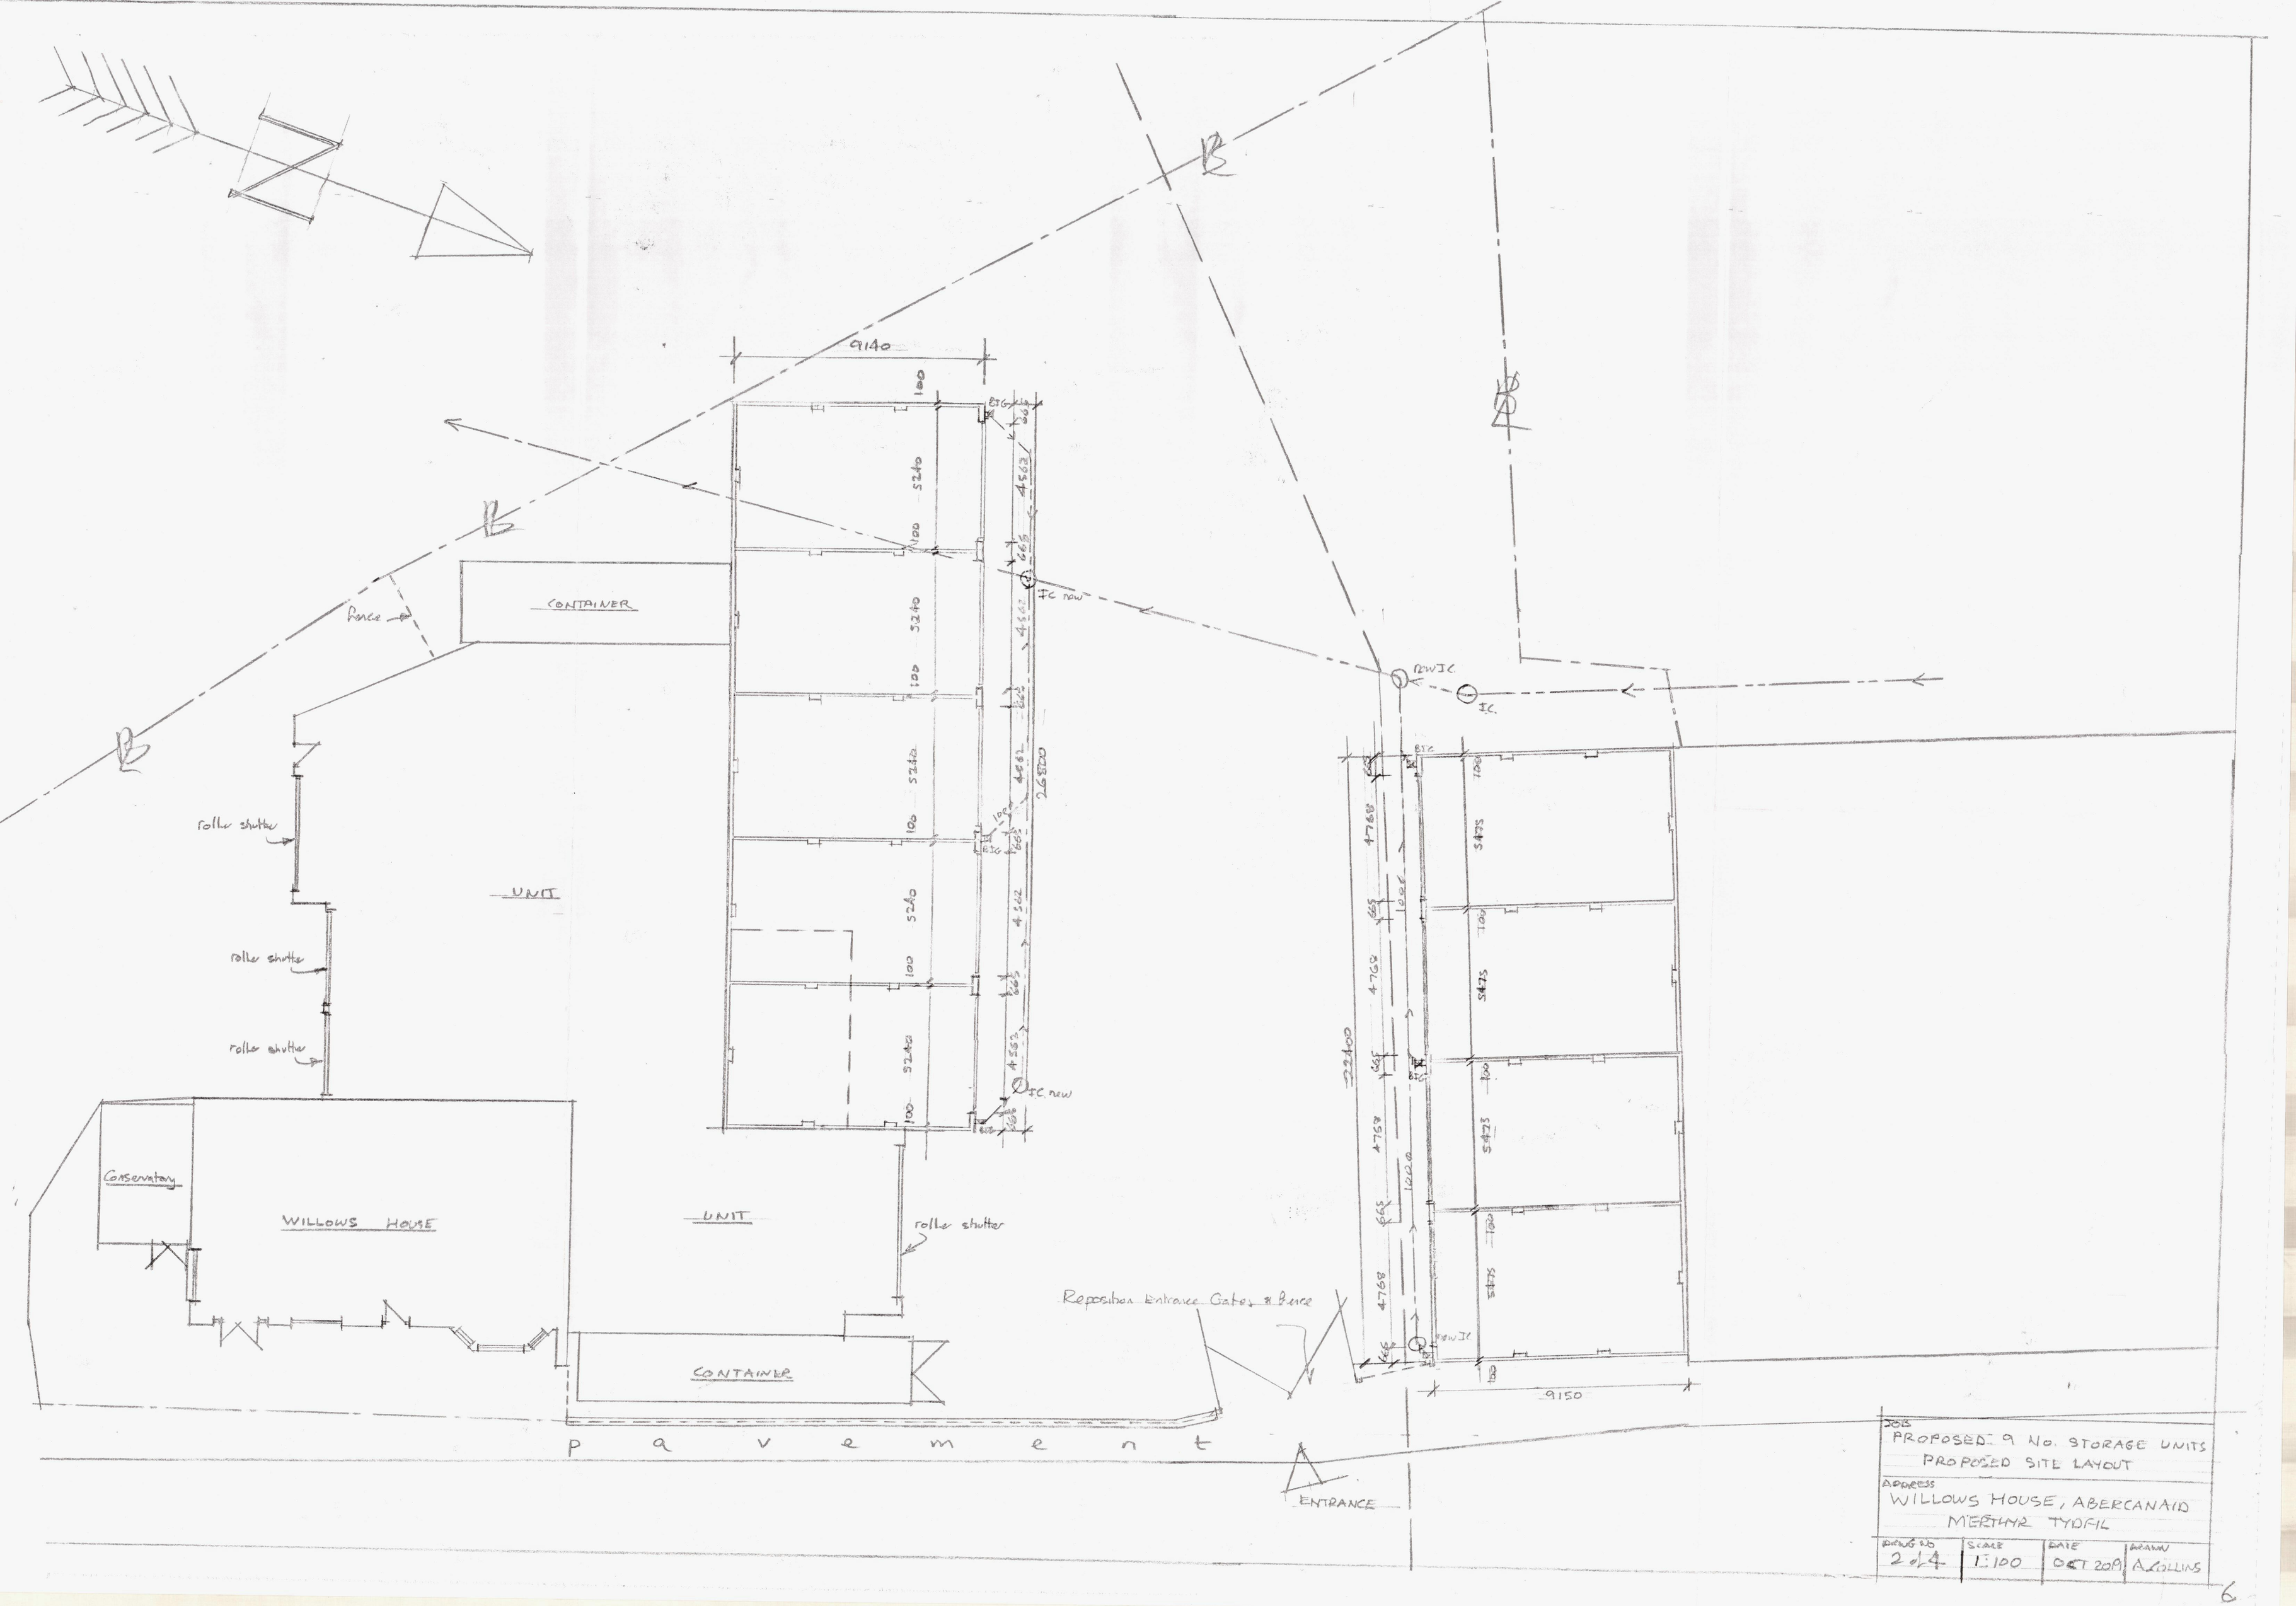


JOB
PROPOSED 9 No. STORAGE UNITS
PROPOSED SITE LAYOUT

ADDRESS
WILLOWS HOUSE, ABERCANAID
MERTHYR TYDFIL

DRWG NO	SCALE	DATE	DRAWN
2 of 4	1:100	OCT 2018	A.COLLINS