


Wall Construction: 18mm Ply Core/50mm foam & 45mm x 45mm Battens

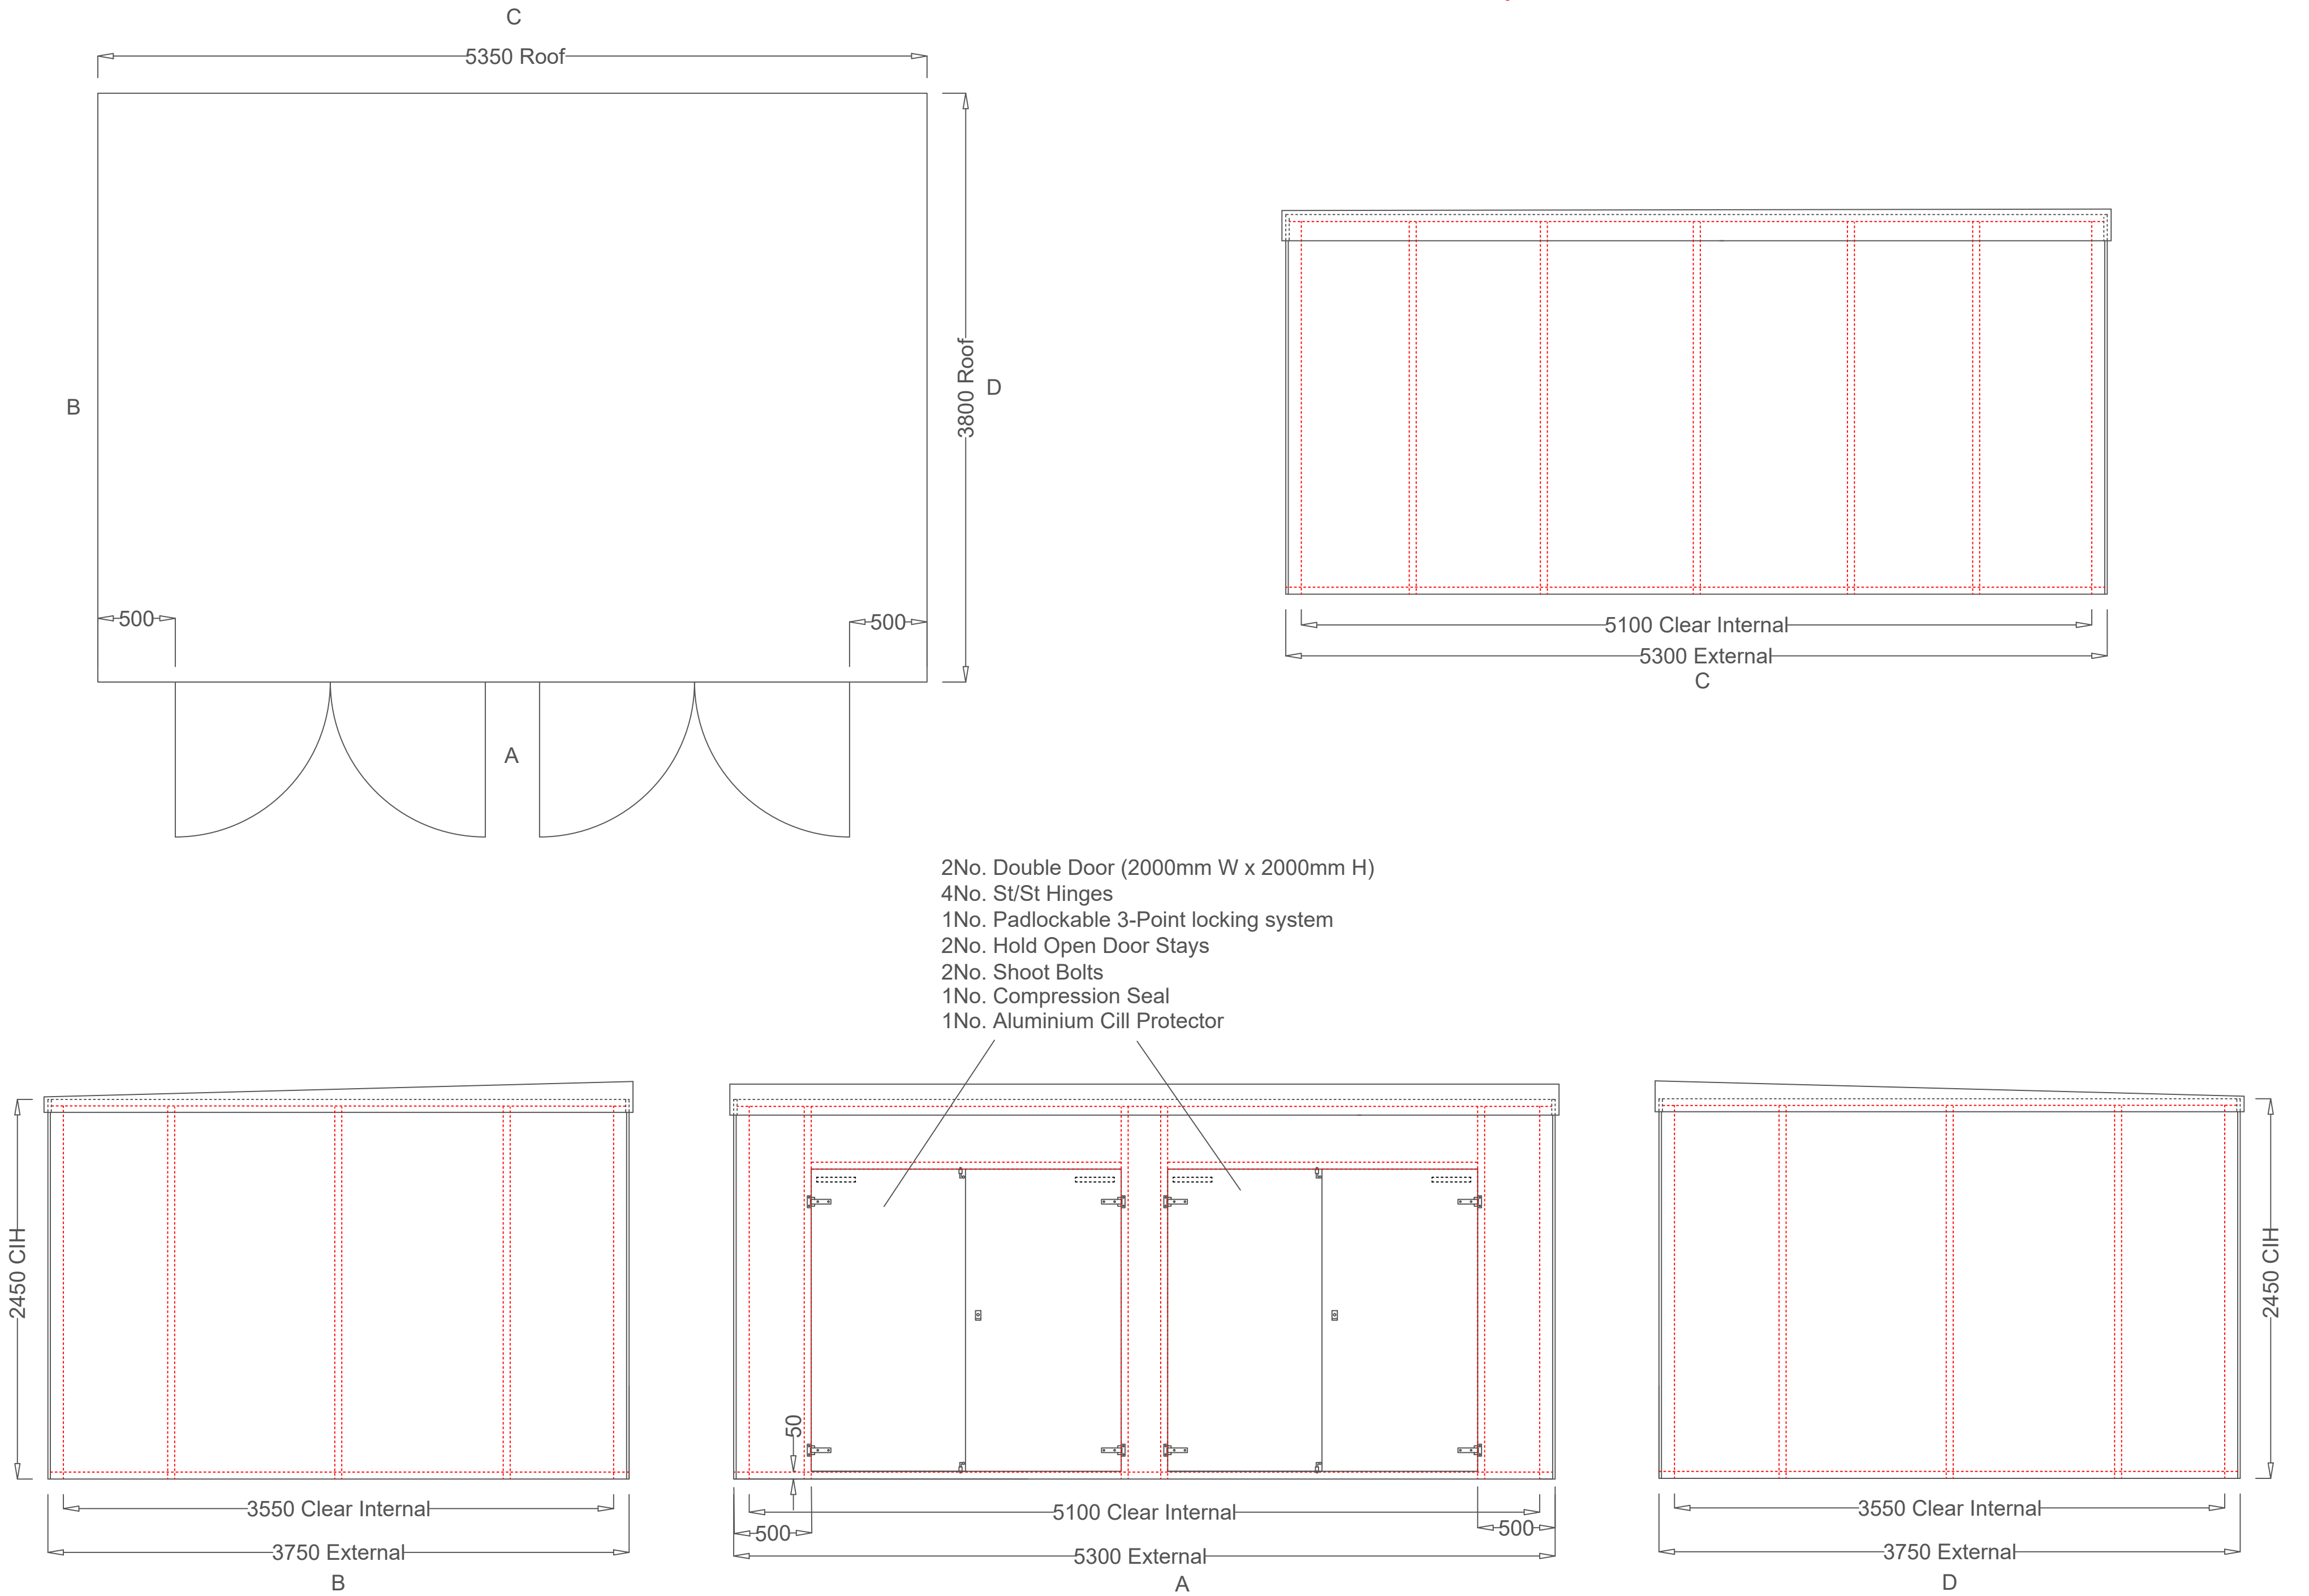

Recommended Stepped Base Detail - Enclosure c/w 120mm Internal GRP Fixing Flange. To be secured with M10 anchor bolts at no more than 1 meter centres.					Base Fixing Cross Section		
Delivery method:	HIAB ☒	Ready Built ☒	Panel Form ☐	Installation ☐	Customer Collection ☐		
	Adept GRP Enclosures Ltd Tel: 01269 843355 Tel: 01269 832189 Fax: 01269 844324 Unit 4, Heathfield Industrial Estate, Thornhill Rd, Cwmgwilli, Crosshands SA14 6PT		Company: High Admit		Drawn:Liam B	External Colour - BS 14-C-39	
			Contact: Alan Williams		Date: 03/05/2024	Wall Construction: 18mm Ply Core + 50mm foam & 45mm x 45mm Battens Roof Construction: 12mm Ply Core & 45mm x 45mm Battens Battens positioned at no more than 1m centres.	
			Scheme Title: GRP Enclosure		Checked:	Drawing No. E-AD2716	Job No. E10262