


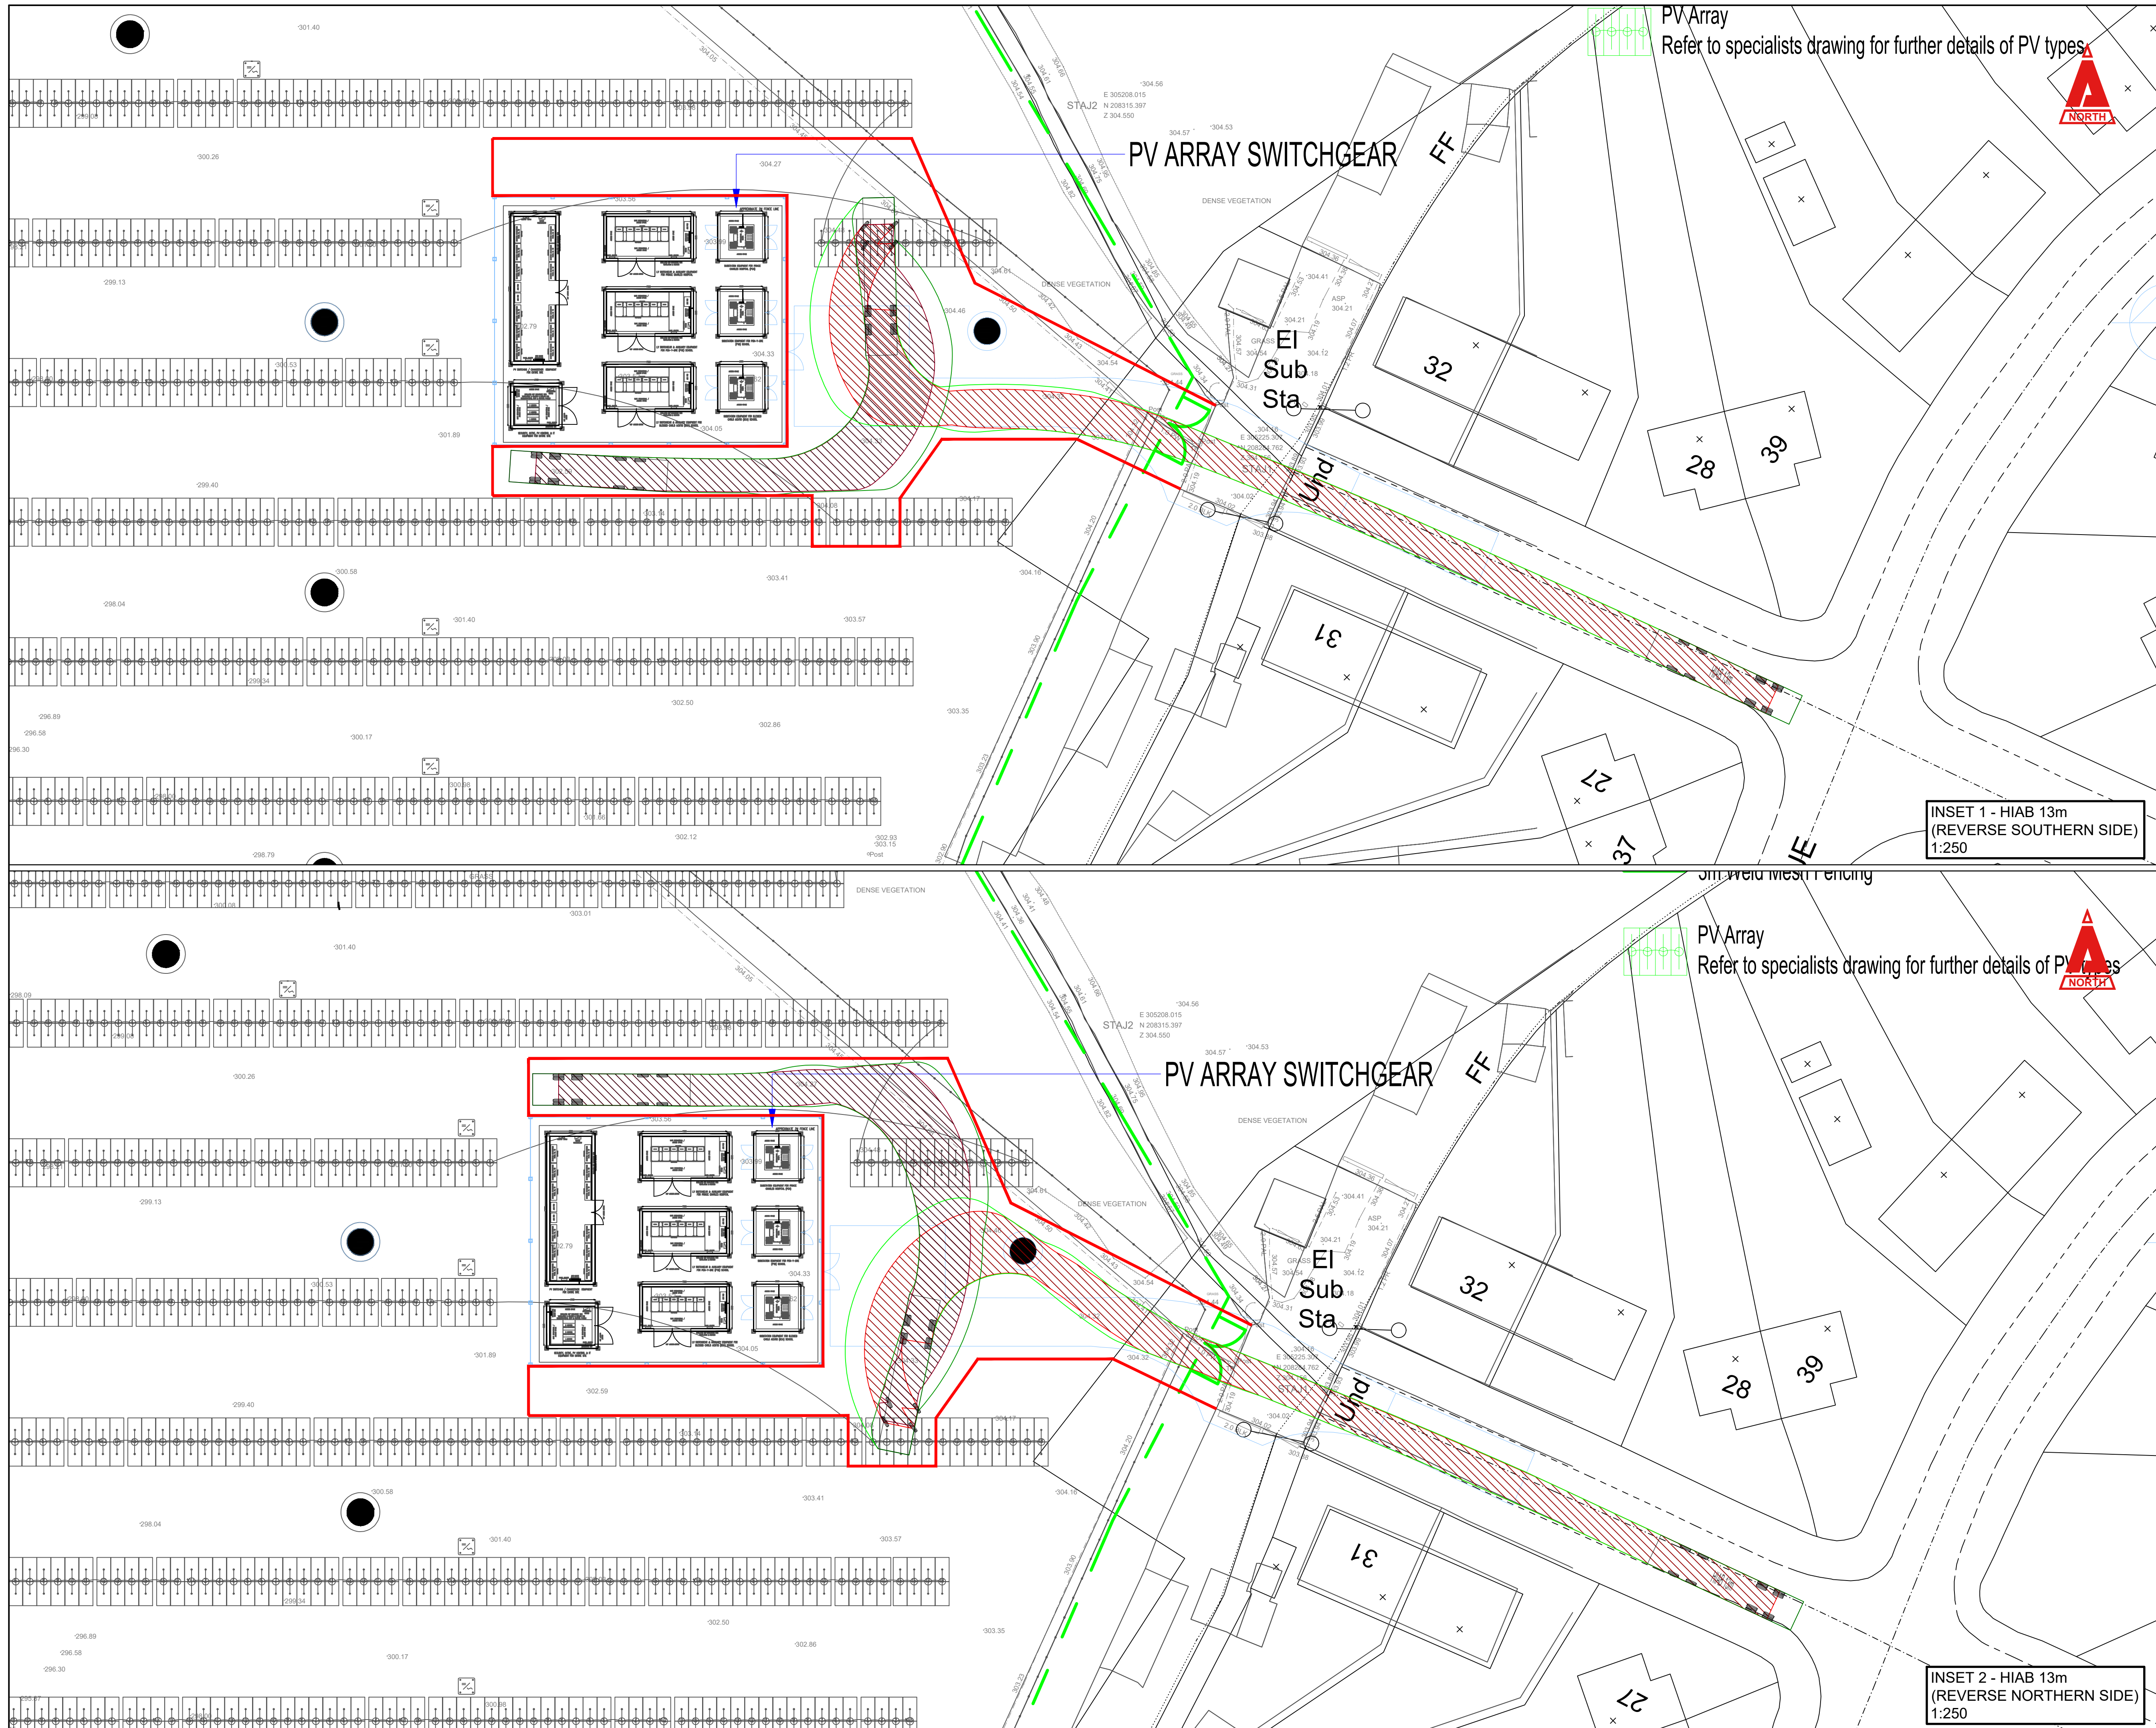

THIS DRAWING IS COPYRIGHT © CAMBRIA CONSULTING LTD
DO NOT SCALE FROM THIS DRAWING.

CONTRACTORS MUST CHECK ALL DIMENSIONS ON SITE.
ONLY FIGURED DIMENSIONS ARE TO BE WORKED FROM.
DISCREPANCIES MUST BE REPORTED IMMEDIATELY TO
CAMBRIA CONSULTING LIMITED BEFORE PROCEEDING.


THE CONTRACTOR IS TO REFER TO THE SPECIFICATION FULL SCHEDULE OF RESIDUAL RISKS IN THE CONTRACT DOCUMENTATION AND ALSO TO INFORMATION FROM OTHER DESIGNERS, IN PARTICULAR THE M&E CONSULTANT REGARDING EXISTING LIVE SERVICES.



 THIS SYMBOL IS USED TO HIGHLIGHT INSTANCES OF RISK WITHIN THE CONSTRUCTION PROCESS.

ALWAYS CHECK FOR LATER REVISIONS OF THIS DRAWING.

KEY:

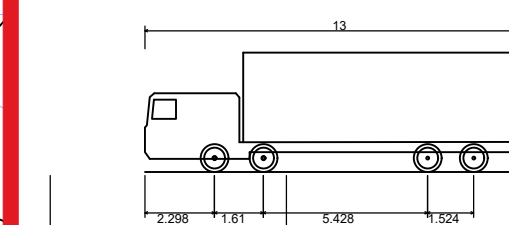 KERB EDGE

HIAB 13m	
Overall Length	13.000m
Overall Width	2.600m
Overall Body Height	3.951m
Min Body Ground Clearance	0.435m
Track Width	2.600m
Lock to lock time	6.00s
Kerb to Kerb Turning Radius	11.900m

NOTE:

HIAB 13m IS AN EDITED VERSION OF RIGID TRUCK FROM VEHICLE TRACKING LIBRARY. FOR ACCURATE ANALYSIS FULL VEHICLE INFORMATION MUST BE SUPPLIED.

INSET 1 - HIAB 13m
(REVERSE SOUTHERN SIDE)
1:250

INSET 2 - HIAB 13m
(REVERSE NORTHERN SIDE)
1:250

P01	FIRST ISSUE.	LW	BW
		22/07/2018	
Rev.	Description	By	Chk

Client: **MORGAN SINDALL**

Project:

PEN Y DRE
COMPREHENSIVE SCHOOL
CC2268

Drawing Title:

PV ARRAY SWEPT PATH ANALYSIS (HIAB)

Drawing No. 26Z006 CAM XX XX DR C 500

Project	Originator	Vol.	Level	Type	Role	Number
---------	------------	------	-------	------	------	--------

Status: S1 PRELIMINARY Scale @A1: 1:250 Rev: P0

CAMBRIA
Constructive Thinking

Civil & Structural Engineers
Cambria House
16 Plas St. Pol de Leon
Penarth Marina
Cardiff, CF64 1TR

T 029 2099 3333
E admin@cambria.co.uk
W www.cambria.co.uk
@cambria
uk.linkedin.com/in/cambria