


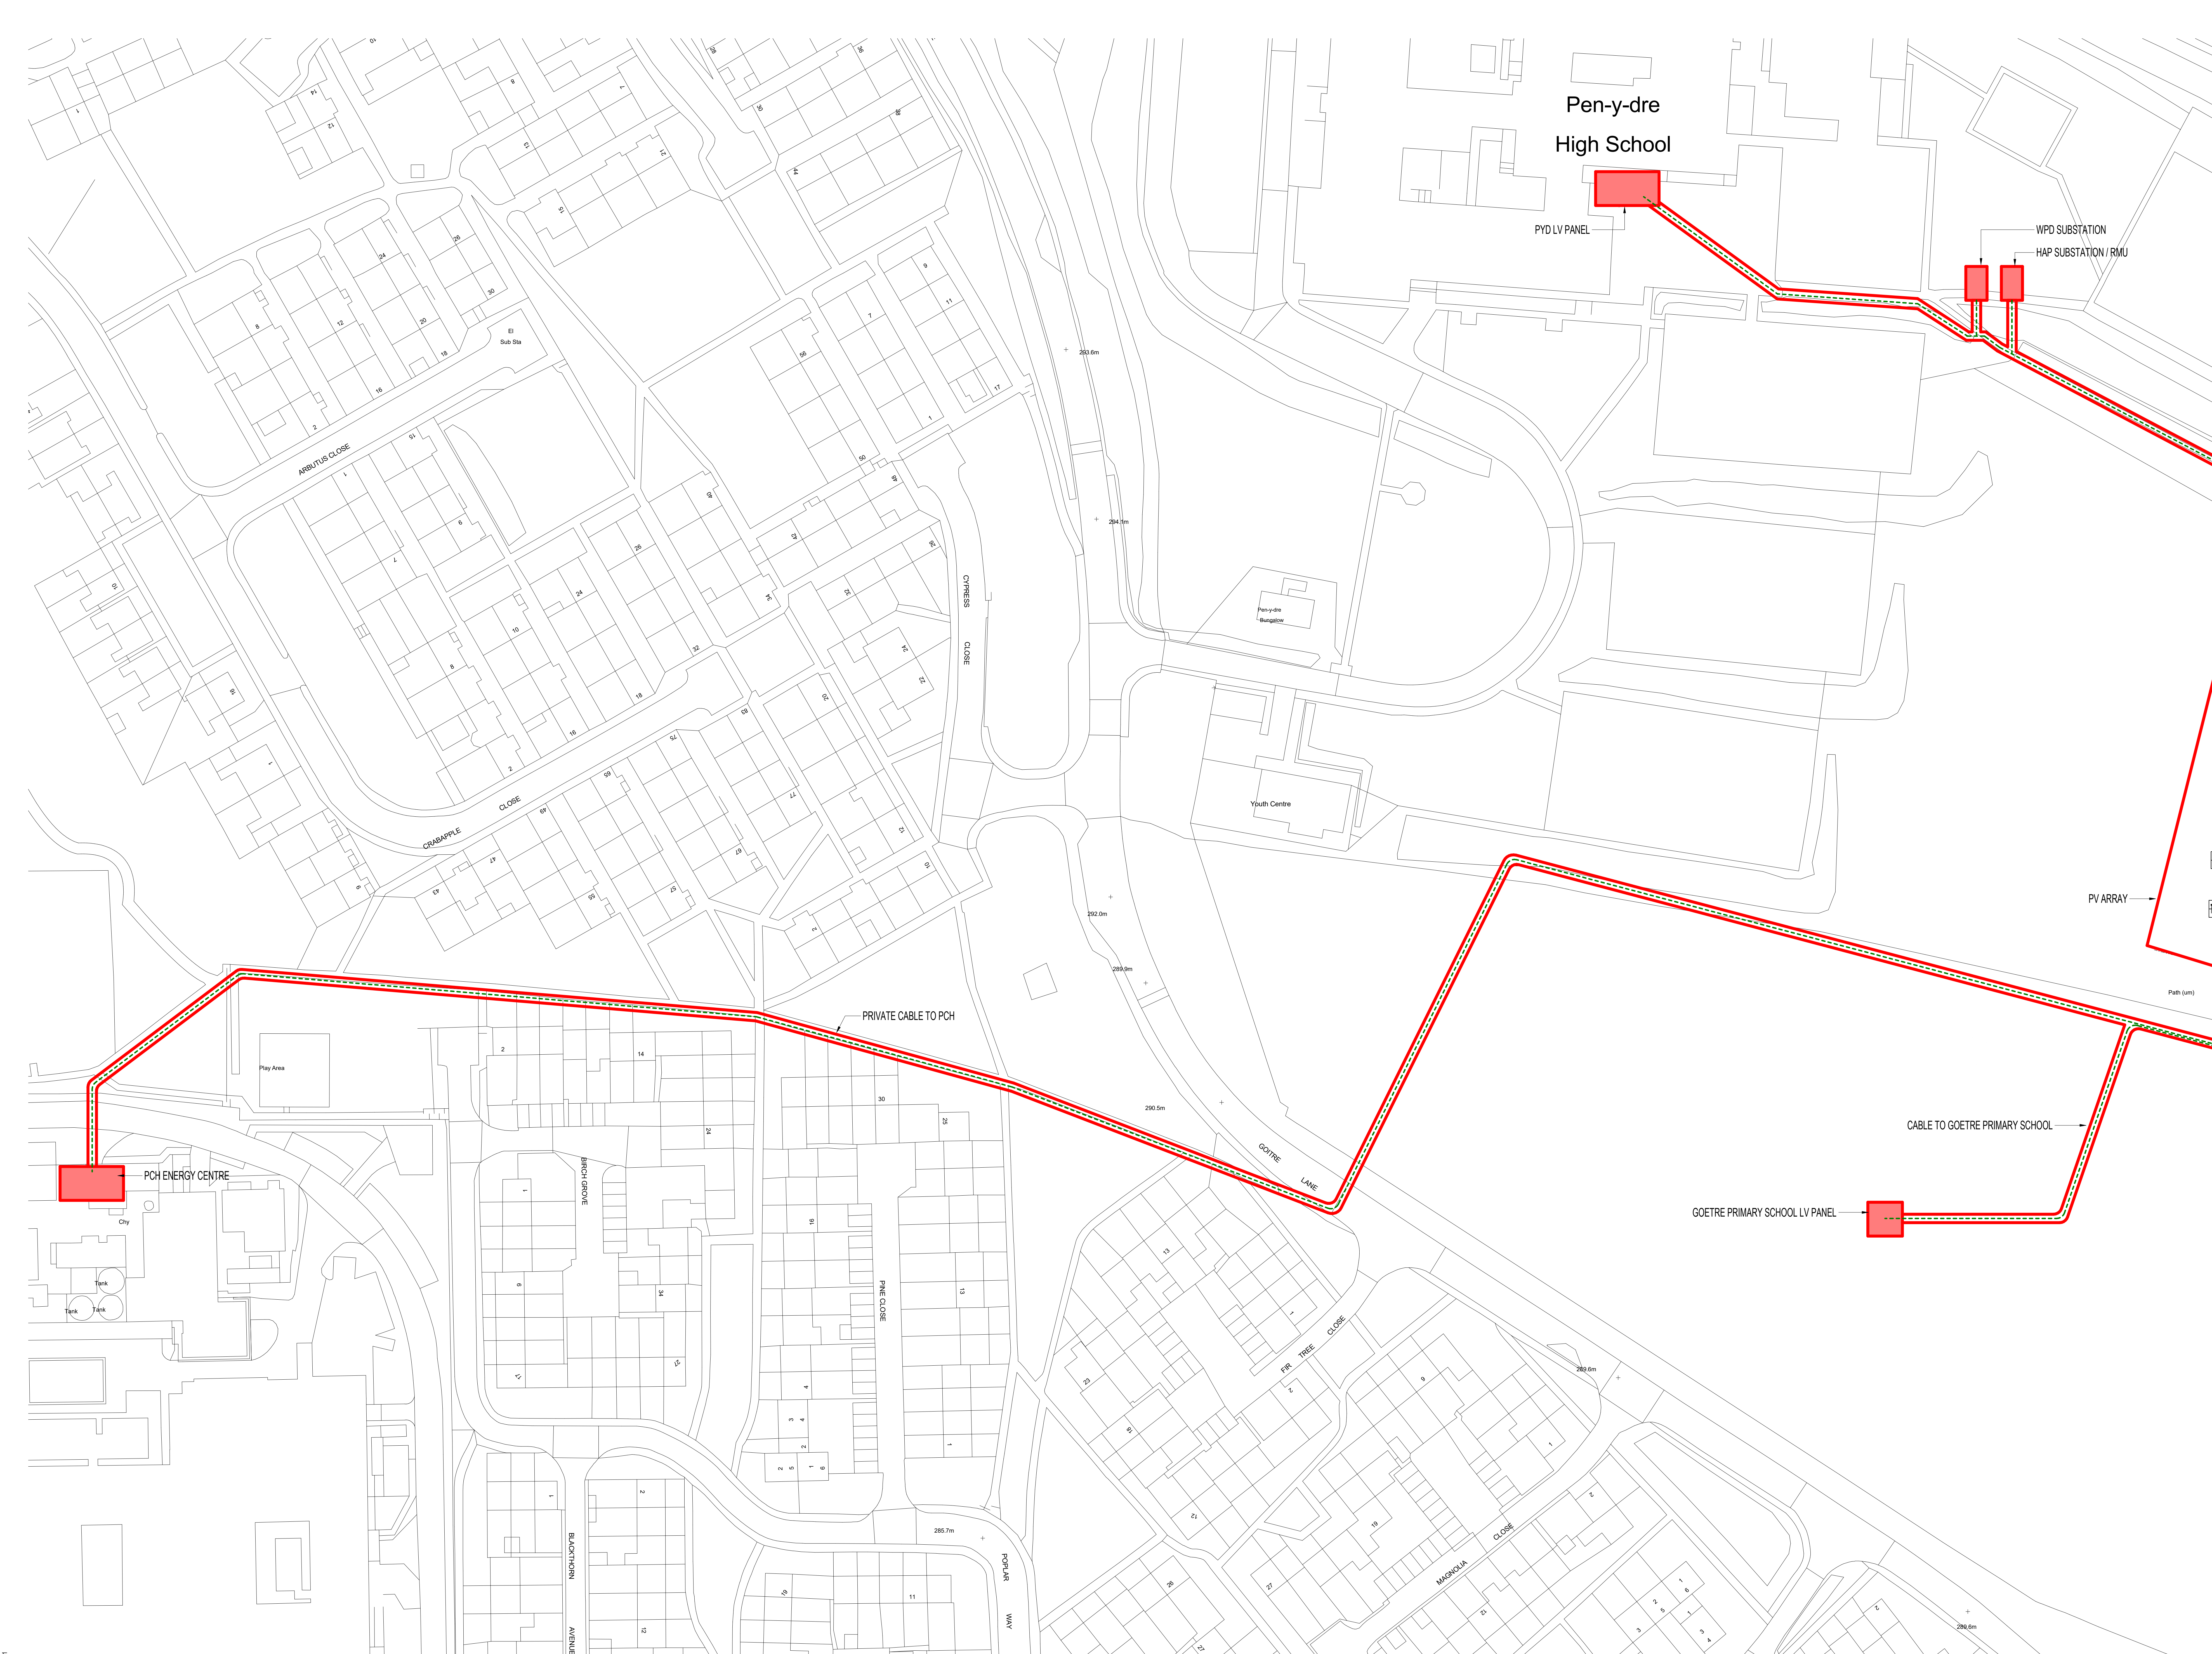

Construction Design and Management Regulations

Design risk assessments are carried out throughout the design stage of the project in accordance with company procedures and methods. Where necessary, suitable at plan of the applicable design and use of the construction has been identified and the relevant mitigation measures are included in the plan. The plan is intended to be used as a guide only and is not a substitute for a full design. The design is intended to be used as a guide only and is not a substitute for a full design. The design is intended to be used as a guide only and is not a substitute for a full design.

Disclaimer: The information contained within this drawing is based on survey information provided by the main contractor and is not intended to be used for construction purposes. The main contractor is responsible for the accuracy of the survey information. All levels, dimensions and details have been checked and are correct. The main contractor is responsible for the accuracy of the survey information. All levels, dimensions and details have been checked and are correct. The main contractor is responsible for the accuracy of the survey information.

**Legend:**

- Denotes new cable route
- Denotes site boundary
- 1 meter easement required each side of cable

**Pen-y-dre High School**

WPD SUBSTATION  
HAP SUBSTATION / RMU

PVD LV PANEL

PV ARRAY

GOETRE PRIMARY SCHOOL LV PANEL

CABLE TO GOETRE PRIMARY SCHOOL

PRIVATE CABLE TO PCH

PCH ENERGY CENTRE

Arbutus Close

Crabapple Close

Cypress Close

Goetre Lane

Goetre Primary School

PCH Energy Centre

Pen-y-dre High School

Youth Centre

Play Area

Path (m)

**WORK IN PROGRESS**  
19.11.24

REV DESCRIPTION | DRAWN BY | CHECKED BY | APPROVED BY | DATE

RBA PLAN OF WORK 2013 WORKSTAGE LEVEL OF MODEL DEFINITION (LOD)

PURPOSE OF ISSUE: SUBMITTABLE FOR BS1182 STATUS

**MORGAN SINDALL**

**lawray architects penseiri**

CARDIFF 029 2052 8140  
LONDON 0207 138 3550  
WREXHAM 01978 357 887  
www.lawray.co.uk

CLIENT  
Morgan Sindall

PROJECT TITLE  
Pen Y Dre Campus

DRAWING TITLE  
Proposed PV Cable Route (Sheet 1 of 4)

PROJECT NO  
19473

DRAWING NO  
262006-LAW-X-X-DR-A-069-1001

DO NOT SCALE

Any discrepancy or error concerning this drawing should be referred to the Architect.

Copyright © LAWRA Y ARCHITECTS  
Registered Office: Charnock Street, 1st Floor, Cardiff, CF1 1AA, Wales. Tel: 029 2052 8140. Fax: 029 2052 8141.