



File Name: BM 362/115473_Pen Y Dre CampusPV10-LAW-XX-XX-RVT-AR-000001_Stage 5.rvt

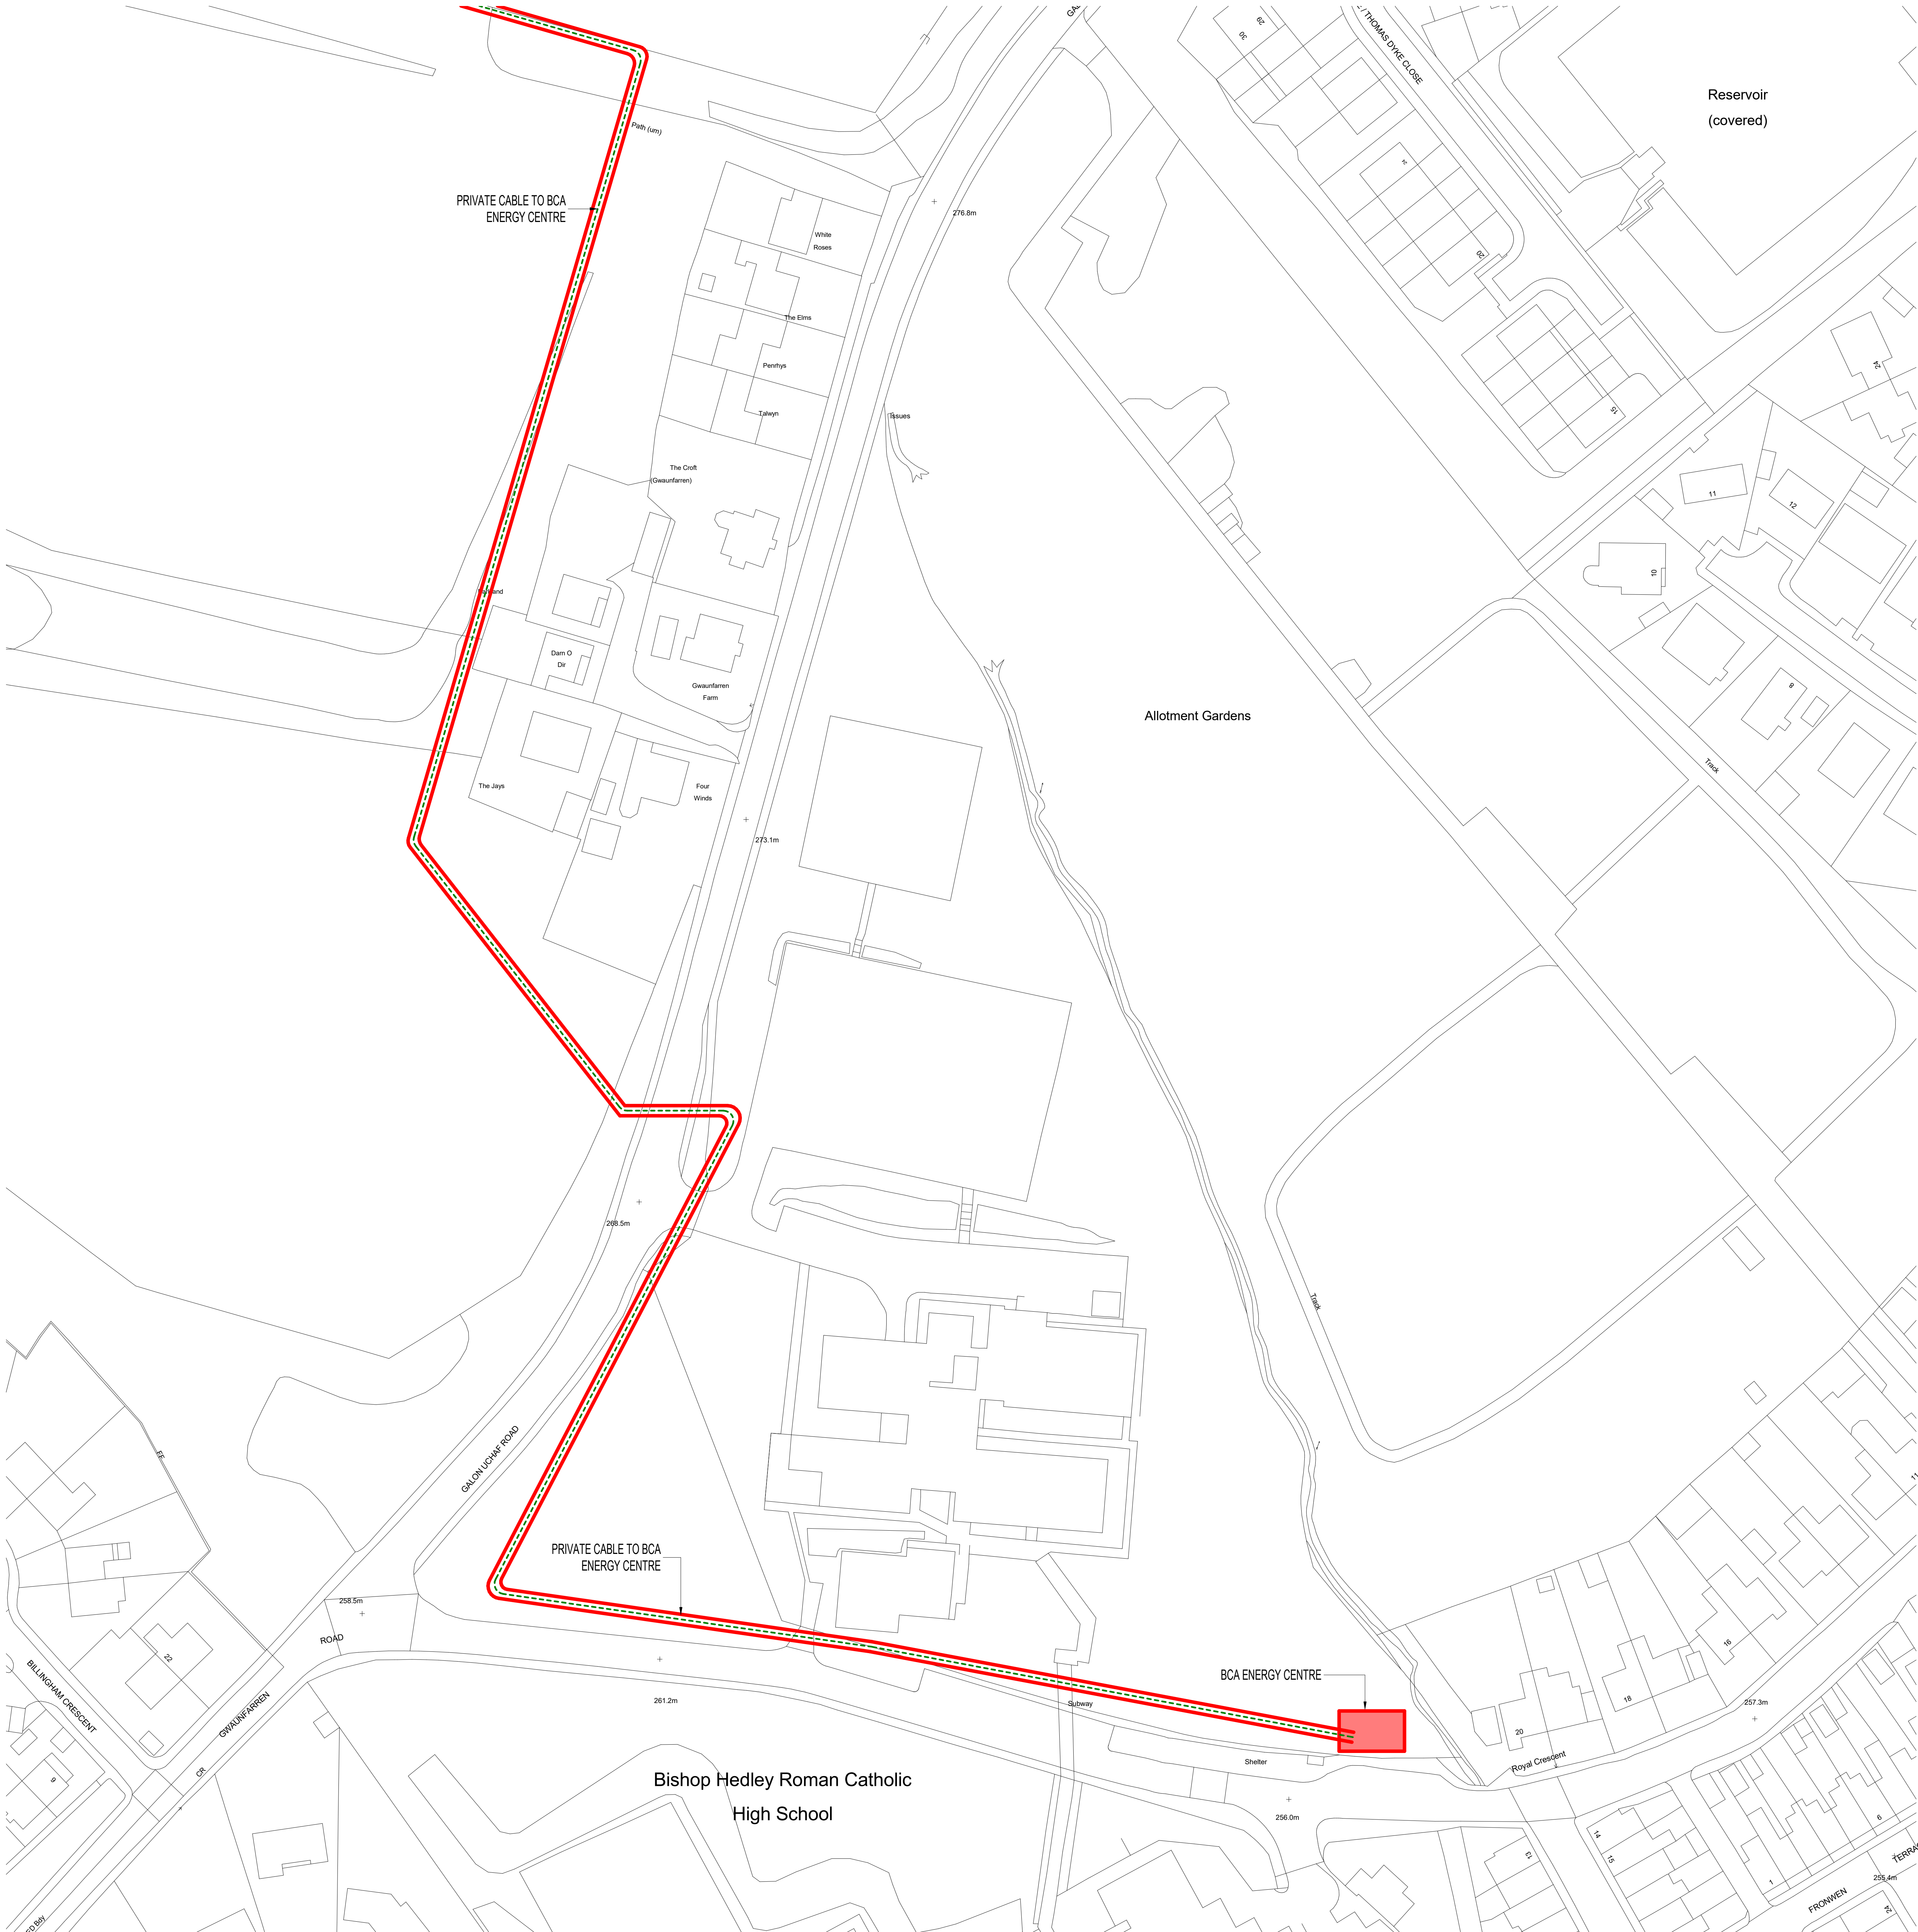

PV Cable Route Plan 04
1:500

Construction Design and Management Regulations
Design risk assessments are carried out throughout the design stages of this project in accordance with company procedures and methods. Where reasonably possible all areas of risk applicable to design and use of the construction have been identified and the associated mitigation or avoidance measures identified. This has been done in accordance with the Construction Design and Management Regulations 2015 and all applicable Health and Safety legislation as currently amended.

Disclaimer: The information contained within this drawing is based on survey information provided by the main contractor and/or other sources. Lawray Architects cannot guarantee the accuracy of the survey information. All levels, structural elements and walls have been interpreted from the 2D and 3D information supplied. The Main Contractor shall verify all levels, structural elements and walls prior to any works. The Main Contractor must inform the Design Team of any discrepancies between their level data and the Design Proposals immediately.

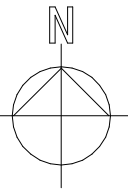

Legend:

- Denotes new cable route
- Denotes site boundary
- 1 meter easement required each side of cable

WORK IN PROGRESS
08.07.24

REV DESCRIPTION | DRAWN BY | CHECKED BY | APPROVED BY | DATE
RBA PLAN OF WORK 2013 WORKSTAGE LEVEL OF MODEL DEFINITION (LOD)

PURPOSE OF ISSUE: SUITABLE FOR... BS1182 STATUS

**MORGAN
SINDALL**

**lawray architects
penseiri**

CARDIFF 029 2052 8140
LONDON 0207 138 3550
WREXHAM 01978 357 887
www.lawray.co.uk
CLIENT
Morgan Sindall

PROJECT TITLE
Pen Y Dre Campus

DRAWING TITLE
Proposed PV Cable Route (Sheet 4 of 4)

PROJECT No	19473	SCALE @ A4	1:500
DRAWING No	26Z006-LAW-X-DR-A-069-1004	PROJECT - DESIGNATOR	VOLUME - LEVEL - TYPE - ROLE - NUMBER
REVISIONS			
DO NOT SCALE			

Any discrepancy or query concerning this drawing should be referred to the Architect.
Copyright © LAWRAY LIMITED
Registered Office: Overmarch, Strangely, 10, Can, Cardiff, CF10 1AA, Wales. Tel: 01978 357 887. Fax: 01978 357 888. Reg. Co. No. 254178. VAT Reg. No. 154 246 85.