


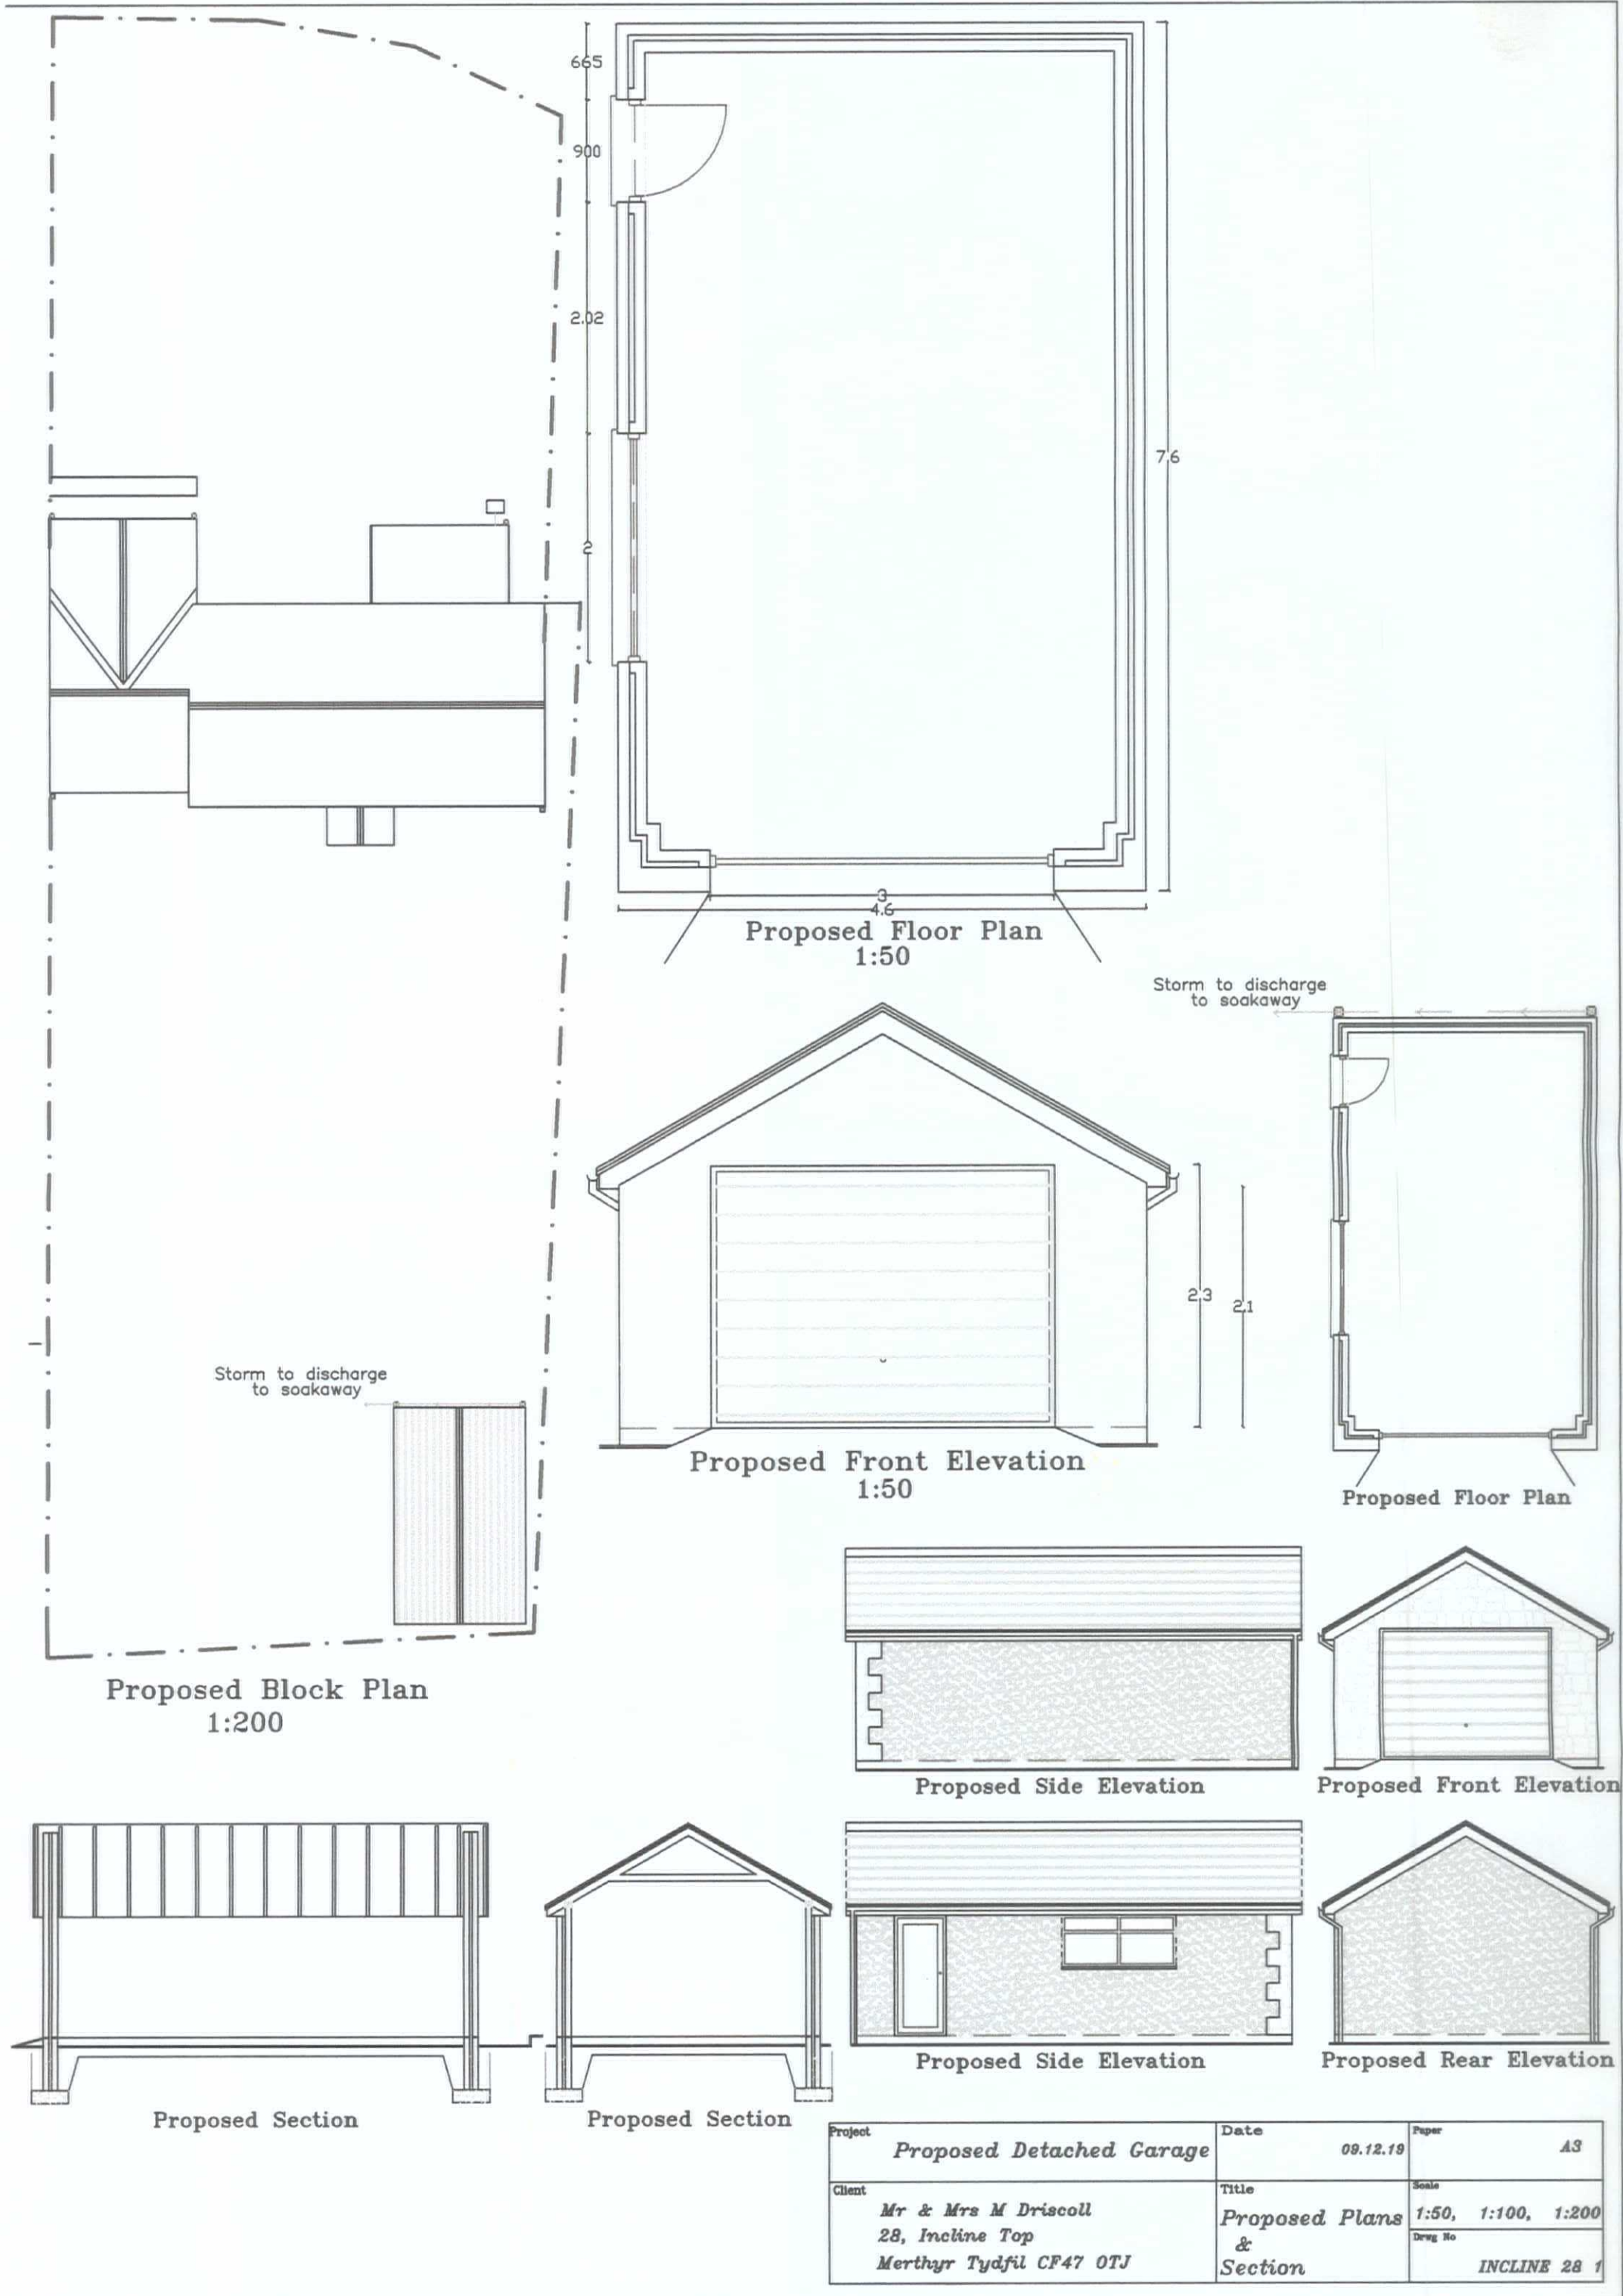

Project	Proposed Detached Garage	Date	09.12.19	Paper	A3
Client	Mr & Mrs M Driscoll 28, Incline Top Merthyr Tydfil CF47 0TJ	Title	Proposed Plans & Section	Scale	1:50, 1:100, 1:200
				Dwg No	INCLINE 28 1