


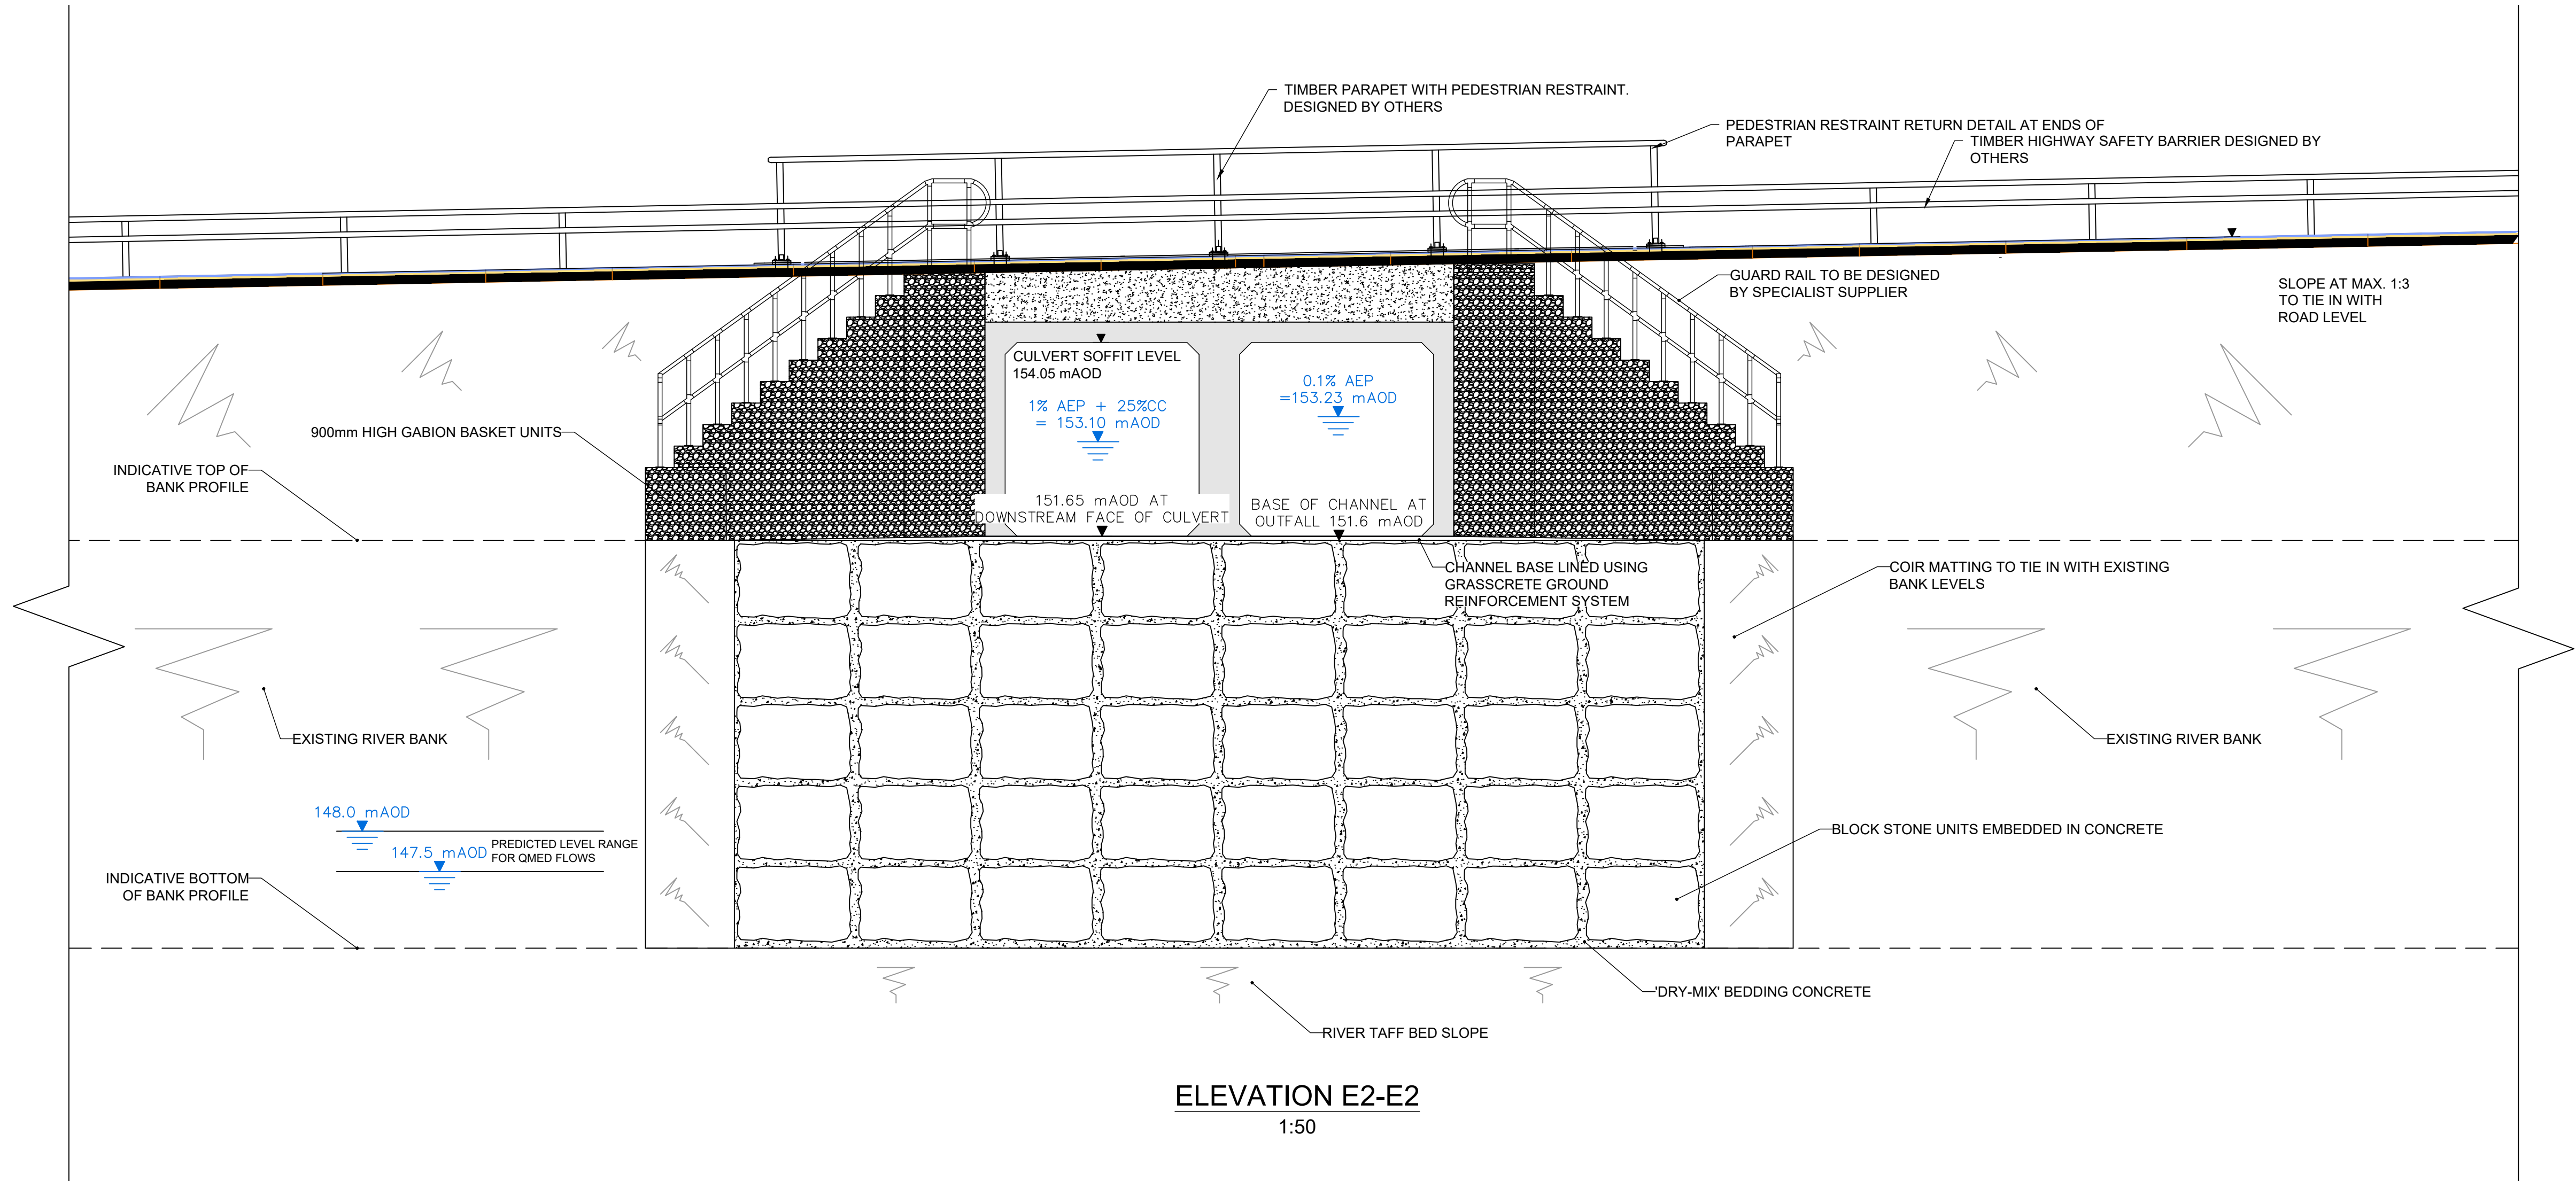

ELEVATION E2-E2
1:50



CONTAINS OS DATA © CROWN COPYRIGHT
AND DATABASE RIGHT 2019

- Falls from height - Lifting - Excavation - Ground conditions - Working in / near water - Existing services - Flood risk	- Public / Plant interface - River channel access - Falls from height	- Habitat loss - Invasive non-native species - Pollution of a watercourse - Contaminated land
Construction Risks	Public Risks	Environmental Risks
In addition to the hazards/risks normally associated with the types of work detailed on this drawing take note of the above. It is assumed that all works detailed on this drawing will be carried out by a competent contractor working, where appropriate, to an appropriate method statement.		
SAFETY, HEALTH AND ENVIRONMENTAL INFORMATION BOX		

- GENERAL NOTES:
- Do not scale from this drawing. All dimensions to be checked / verified on site.
 - All levels shown with respect to meters Above Ordnance Datum (mAOD).
 - Ground contours were generated based on the topographic survey carried out by Azimuth Land Surveys Ltd (2015), subject to the proposed engineering works.
 - This drawing is not for construction issue.
 - The existing bank profile of the River Taff is unknown at the outfall location. The design shown is based on a 1 in 2 slope from the top of bank. This has been interpolated from survey data provided by Maltby Land Surveys (2017).

Drawing to be read in conjunction with:-
BMQ-JBAU-XX-XX-DR-C-0001-Channel_Plan
BMQ-JBAU-XX-XX-DR-C-0002-Sections
BMQ-JBAU-XX-XX-DR-C-0003-Sections
BMQ-JBAU-XX-XX-DR-C-0010-Road_GA
BMQ-JBAU-XX-XX-DR-C-0011-Road_Section
BMQ-JBAU-XX-XX-DR-C-0012-Site_Entrance
BMQ-JBAU-XX-XX-DR-C-0020-Outfall

P02	Comments		Updated based on feedback from planning authority							
Rev.:	Date	12/02/20	Drawn	JK	Designed	JK	Checked	GB	Approved	GB
P01	Comments		1st Issue							
Rev.:	Date	09/01/20	Drawn	BH	Designed	JK	Checked	JK	Approved	GB
Client Approval										
A - Approved										
B - Approved with Revisions										
C - Do Not Use										

Unit 2.1
Quantum Court
Research Avenue South
Heriot Watt University
EDINBURGH
EH14 4AP
United Kingdom
T +44 (0)131 3192 940
E info@jbaconsulting.com
www.jbaconsulting.com
Twitter @JBAConsulting



Project
Land at Dragon Parc, Merthyr

Title
Road and Outfall Elevation

Client
Huntley Wood Investments Ltd.

The property of this drawing and design vested in Jeremy Benn Associates Ltd. It shall not be reproduced in whole or in part, nor disclosed to a third party, without the prior written consent of Jeremy Benn Associates Ltd.

Drawn: B Henderson	07/01/20	Designed: J King	19/12/19	
Checked: J King	08/01/20	Approved: G Baker	09/01/20	
Project Reference: 2019s0875		Scale: As Shown @ A1		
Drawing Number:		Status:	Revision:	Sheet Size:
BMQ-JBAU-XX-XX-DR-C-0021		S3	P02	A1