


100
0 10
Millimetres

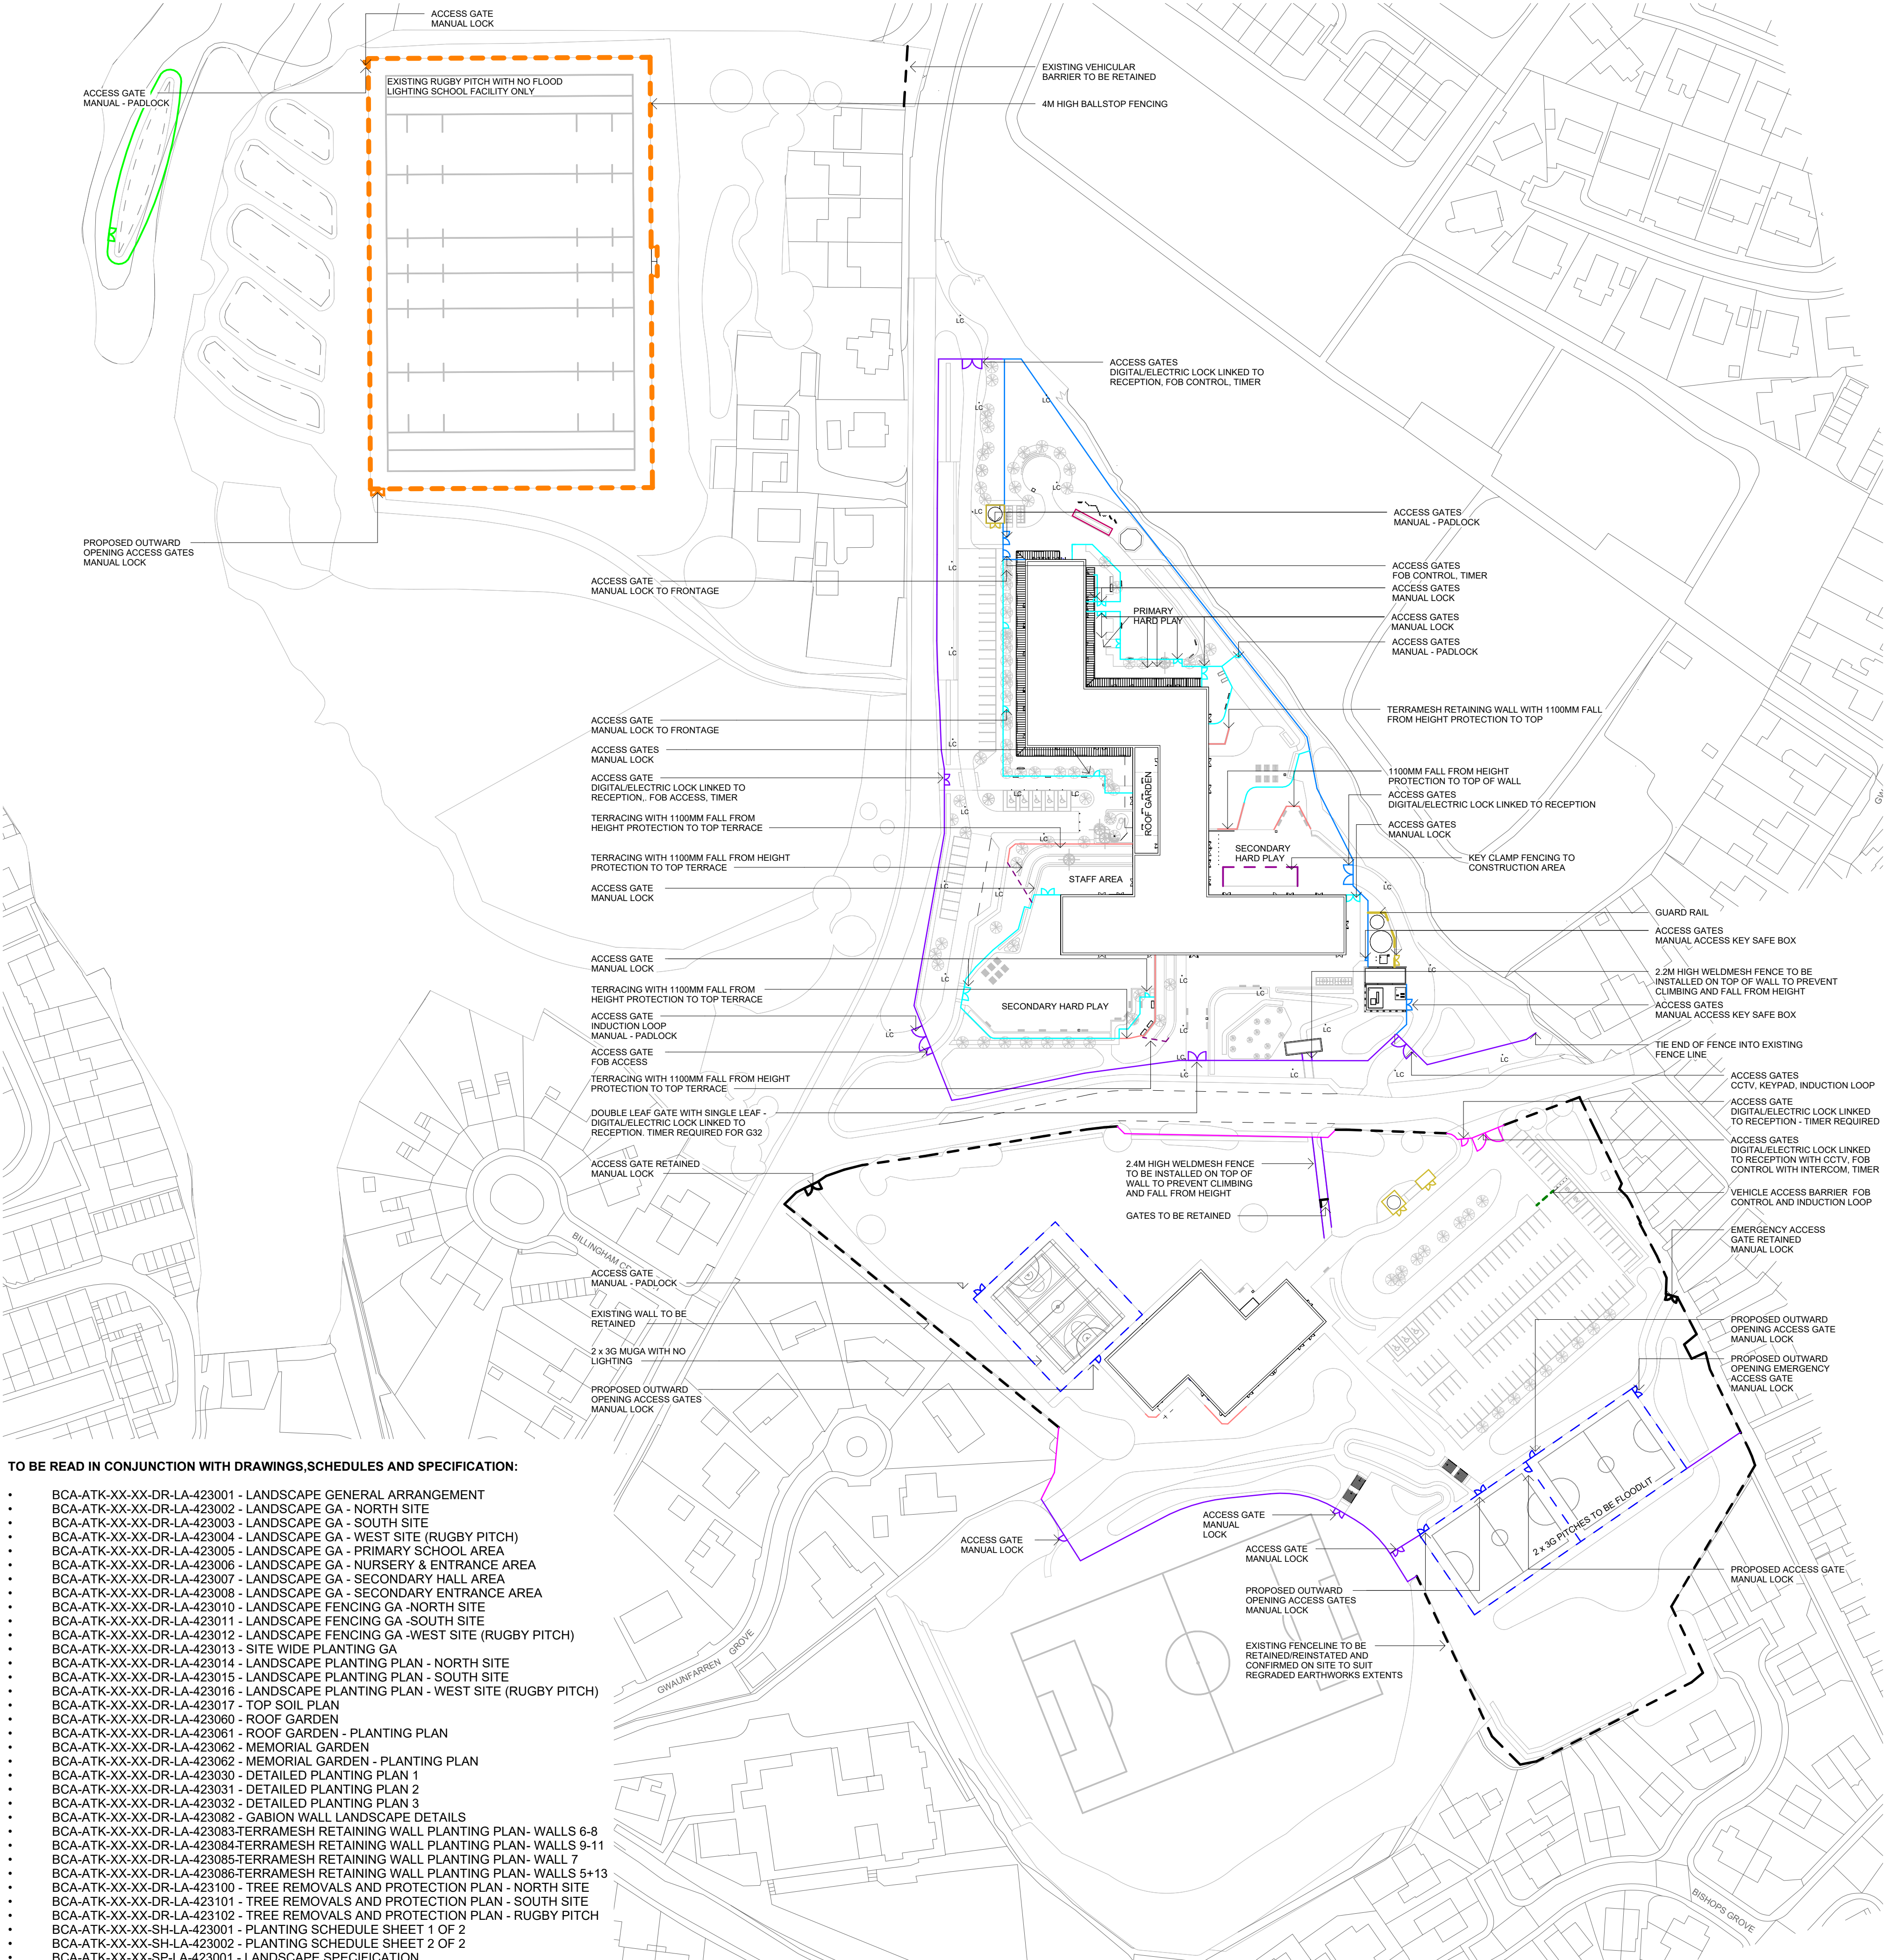


TO BE READ IN CONJUNCTION WITH DRAWINGS, SCHEDULES AND SPECIFICATION:

- BCA-ATK-XX-XX-DR-LA-423001 - LANDSCAPE GENERAL ARRANGEMENT
- BCA-ATK-XX-XX-DR-LA-423002 - LANDSCAPE GA - NORTH SITE
- BCA-ATK-XX-XX-DR-LA-423003 - LANDSCAPE GA - SOUTH SITE
- BCA-ATK-XX-XX-DR-LA-423004 - LANDSCAPE GA - WEST SITE (RUGBY PITCH)
- BCA-ATK-XX-XX-DR-LA-423005 - LANDSCAPE GA - PRIMARY SCHOOL AREA
- BCA-ATK-XX-XX-DR-LA-423006 - LANDSCAPE GA - NURSERY & ENTRANCE AREA
- BCA-ATK-XX-XX-DR-LA-423007 - LANDSCAPE GA - SECONDARY HALL AREA
- BCA-ATK-XX-XX-DR-LA-423008 - LANDSCAPE GA - SECONDARY ENTRANCE AREA
- BCA-ATK-XX-XX-DR-LA-423010 - LANDSCAPE FENCING GA - NORTH SITE
- BCA-ATK-XX-XX-DR-LA-423011 - LANDSCAPE FENCING GA - SOUTH SITE
- BCA-ATK-XX-XX-DR-LA-423012 - LANDSCAPE FENCING GA - WEST SITE (RUGBY PITCH)
- BCA-ATK-XX-XX-DR-LA-423013 - SITE WIDE PLANTING GA
- BCA-ATK-XX-XX-DR-LA-423014 - LANDSCAPE PLANTING PLAN - NORTH SITE
- BCA-ATK-XX-XX-DR-LA-423015 - LANDSCAPE PLANTING PLAN - SOUTH SITE
- BCA-ATK-XX-XX-DR-LA-423016 - LANDSCAPE PLANTING PLAN - WEST SITE (RUGBY PITCH)
- BCA-ATK-XX-XX-DR-LA-423017 - TOP SOIL PLAN
- BCA-ATK-XX-XX-DR-LA-423060 - ROOF GARDEN
- BCA-ATK-XX-XX-DR-LA-423061 - ROOF GARDEN - PLANTING PLAN
- BCA-ATK-XX-XX-DR-LA-423062 - MEMORIAL GARDEN
- BCA-ATK-XX-XX-DR-LA-423062 - MEMORIAL GARDEN - PLANTING PLAN
- BCA-ATK-XX-XX-DR-LA-423030 - DETAILED PLANTING PLAN 1
- BCA-ATK-XX-XX-DR-LA-423031 - DETAILED PLANTING PLAN 2
- BCA-ATK-XX-XX-DR-LA-423032 - DETAILED PLANTING PLAN 3
- BCA-ATK-XX-XX-DR-LA-423082 - GABION WALL LANDSCAPE DETAILS
- BCA-ATK-XX-XX-DR-LA-423083-TERRAMESH RETAINING WALL PLANTING PLAN- WALLS 6-8
- BCA-ATK-XX-XX-DR-LA-423084-TERRAMESH RETAINING WALL PLANTING PLAN- WALLS 9-11
- BCA-ATK-XX-XX-DR-LA-423085-TERRAMESH RETAINING WALL PLANTING PLAN- WALL 7
- BCA-ATK-XX-XX-DR-LA-423086-TERRAMESH RETAINING WALL PLANTING PLAN- WALLS 5+13
- BCA-ATK-XX-XX-DR-LA-423100 - TREE REMOVALS AND PROTECTION PLAN - NORTH SITE
- BCA-ATK-XX-XX-DR-LA-423101 - TREE REMOVALS AND PROTECTION PLAN - SOUTH SITE
- BCA-ATK-XX-XX-DR-LA-423102 - TREE REMOVALS AND PROTECTION PLAN - RUGBY PITCH
- BCA-ATK-XX-XX-SH-LA-423001 - PLANTING SCHEDULE SHEET 1 OF 2
- BCA-ATK-XX-XX-SH-LA-423002 - PLANTING SCHEDULE SHEET 2 OF 2
- BCA-ATK-XX-XX-SP-LA-423001 - LANDSCAPE SPECIFICATION

FENCING / WALLS / TERRACING

- EXISTING SECURE LINE FENCING/ WALLS & GATES
- To be retained
- PROPOSED BOUNDARY FENCING & GATES
2.2m high
- PROPOSED BOUNDARY FENCING & GATES
2.0m high
- PROPOSED BOUNDARY FENCING & GATES
2.2m high Palisade
- PROPOSED INTERNAL FENCING & GATES
1.2m high
- PROPOSED CLOSEBOARD FENCING & GATES
2.4m high
- PROPOSED CLOSEBOARD FENCING & GATES
2.0m high
- PROPOSED RUGBY PITCH BALLSTOP FENCING & GATES
4m high
- PROPOSED MUGA & 3G PITCH FENCING & GATES
3m high
- PROPOSED FALL FROM HEIGHT PROTECTION TO TOP OF
RETAINING WALLS - (Q41.110)
Height: 1100mm
- POST AND RAIL FENCE
1.2m high
- PROPOSED V BEAM FENCE
1.1m high
- TIMBER KNEE RAIL
600mm high
- RAISED ARM VEHICULAR BARRIER
Size: 6m long

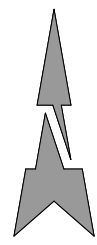

SAFETY, HEALTH AND ENVIRONMENTAL INFORMATION

In addition to the hazards/risks normally associated with the types of work detailed on this drawing, note the following:

CONSTRUCTION

Read in conjunction with the project Hazard Elimination Management Schedule (HEMS) as provided by ASH Health & Safety Consulting Ltd.

MAINTENANCE/CLEANING

Read in conjunction with the project Hazard Elimination Management Schedule (HEMS) as provided by ASH Health & Safety Consulting Ltd. and Cleaning & Maintenance Strategy BCA-ATK-V1-ZZ-RP-A-060001.

DECOMMISSIONING/DEMOLITION

Read in conjunction with the project Hazard Elimination Management Schedule (HEMS) as provided by ASH Health & Safety Consulting Ltd.

It is assumed that all works will be carried out by a competent contractor working, where appropriate, to an approved method statement

NOTE:

- All dimensions are in millimetres unless otherwise stated
- Do not scale from this drawing
- Drawing for review/comment only, not for construction
- This drawing to be read in conjunction with all relevant architectural engineering and environmental drawings / specifications
- All levels to Civil Engineer's detail
- Discrepancies and/or ambiguities between this drawing and information given elsewhere must be reported immediately to the overseeing authority for clarification before proceeding
- Orchard tree stock to be locally sourced as requested by local authority.
- All secure line boundary treatments confirmed on 14/02/2023 via site walk over with secure by design specialist
- All new palisade fencing to match existing palisade as per secure by design site walkover
- Areas of fencing with significant gaps under fencing to be made good and areas requiring repair to be made good in line with strategy to be agreed following further assessment.
- All gate locks to be reviewed in line with secure by design standards.

C03	02/07/26	ISSUED FOR ENERGY CENTRE NON MATERIAL AMENDMENT	LI	TG	TH
C02	08/01/2026	Updated South Site layout to capture various changes to site levels, sports pitches, planting and fencing	LI	YL	SW
C01	21/08/2025	ISSUED FOR CONSTRUCTION	AE	SW	SW
P10	14/08/2025	Updates to Sports Hall Area	AE	SW	SW
P09	22/07/2025	Fence updates as per WDC email 10/07/25	AE	SW	SW
Rev.	Date	Description	By	Chk'd	App'd

Drawing Suitability	Status
FOR PLANNING NMA	S2

ATKINS

Member of the SNC-Lavalin Group

Tel:
www.atkinsglobal.com
© SNC-Lavalin (2022)

Client
Willmott Dixon Construction Ltd

Project Title
Blessed Carlo Acutis Catholic School

Drawing Title
LANDSCAPE SITE WIDE FENCING GA

Scale As indicated	Designed AE	Drawn AE	Checked TG	Authorised SW
Original Size A1	Date 15/02/23	Date 15/02/23	Date 03/08/23	Date 04/08/23
Drawing Number BCA-ATK-XX-XX-DR-LA-423009	Revision C03			