


100
0 10
Millimetres

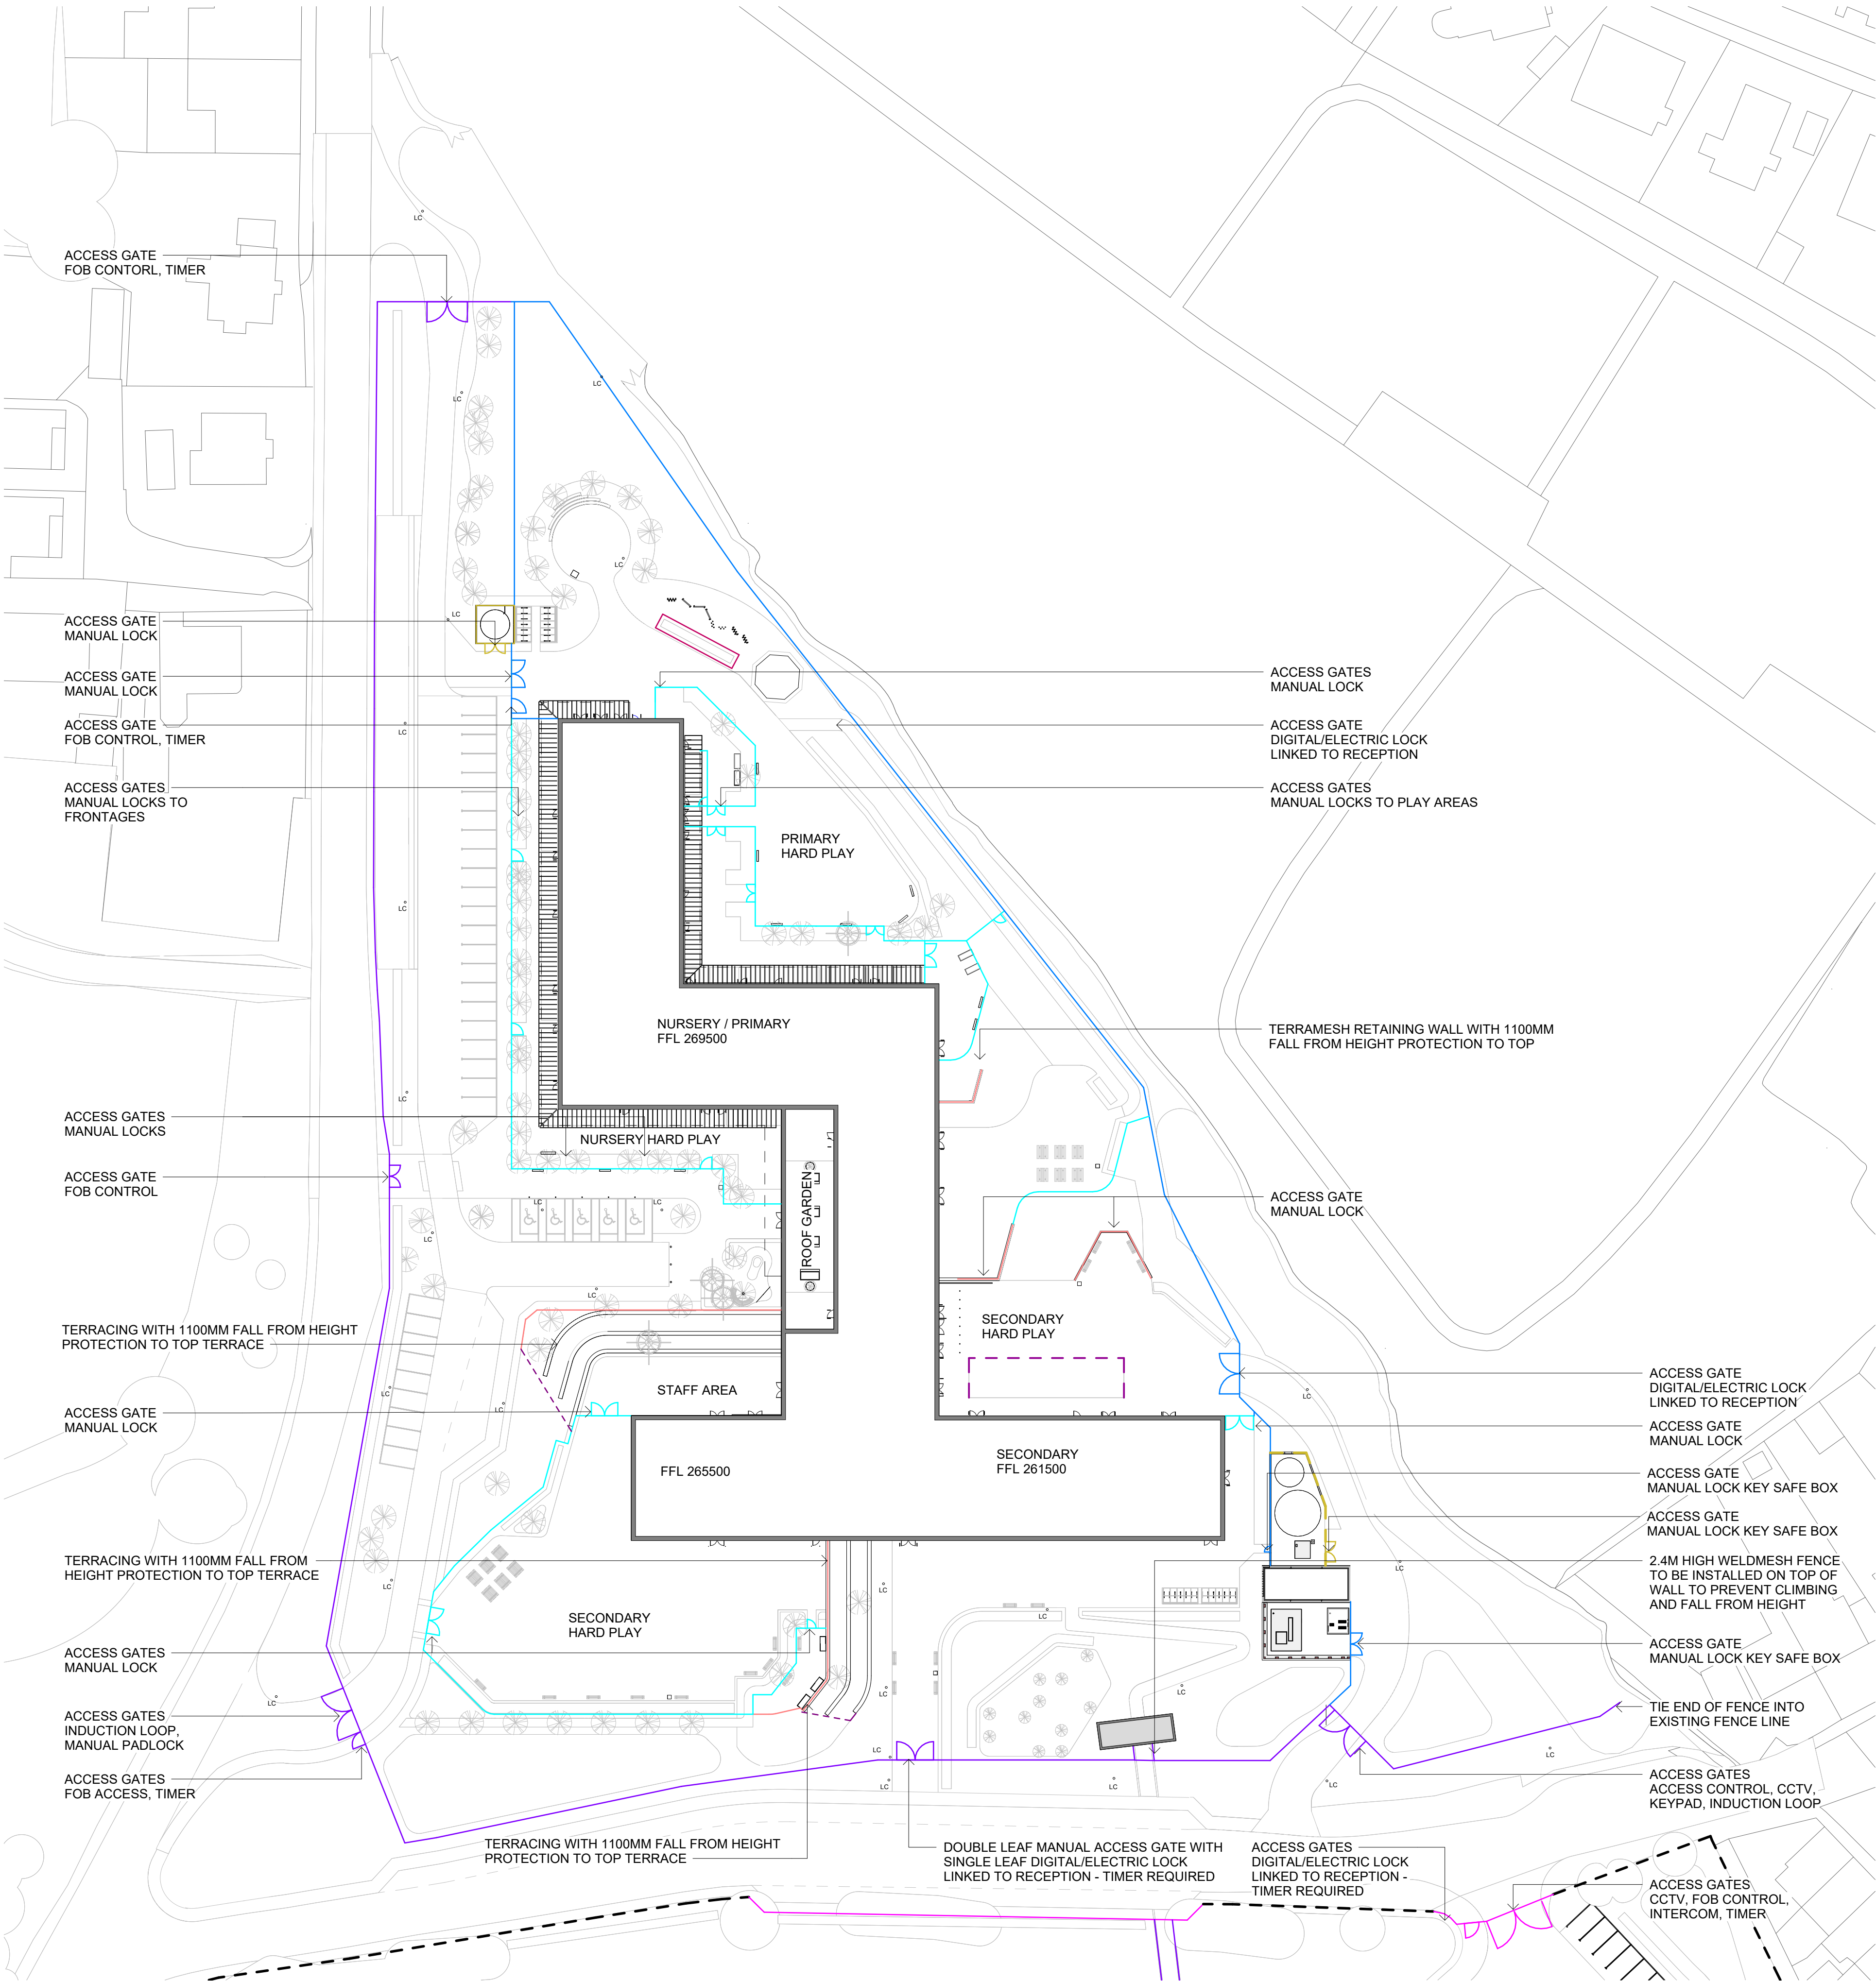


FENCING / WALLS / TERRACING

- EXISTING SECURE LINE FENCING/ WALLS & GATES RETAINED
- BOUNDARY FENCING & GATES 2.2m high
- BOUNDARY FENCING & GATES 2.0m high
- BOUNDARY FENCING & GATES 2.2m high Palisade
- INTERNAL FENCING & GATES 1.2m high
- CLOSEBOARD FENCING & GATES 2.4m high
- CLOSEBOARD FENCING & GATES 2.0m high
- FALL FROM HEIGHT PROTECTION TO TOP OF RETAINING WALLS 1100mm high
- POST AND RAIL FENCE 1.2m high
- TIMBER KNEE RAIL 600mm high

TO BE READ IN CONJUNCTION WITH DRAWINGS,SCHEDULES AND SPECIFICATION:

- BCA-ATK-XX-XX-DR-LA-423001 - LANDSCAPE GENERAL ARRANGEMENT
- BCA-ATK-XX-XX-DR-LA-423002 - LANDSCAPE GA - NORTH SITE
- BCA-ATK-XX-XX-DR-LA-423003 - LANDSCAPE GA - SOUTH SITE
- BCA-ATK-XX-XX-DR-LA-423004 - LANDSCAPE GA - WEST SITE (RUGBY PITCH)
- BCA-ATK-XX-XX-DR-LA-423005 - LANDSCAPE GA - PRIMARY SCHOOL AREA
- BCA-ATK-XX-XX-DR-LA-423006 - LANDSCAPE GA - NURSERY & ENTRANCE AREA
- BCA-ATK-XX-XX-DR-LA-423007 - LANDSCAPE GA - SECONDARY HALL AREA
- BCA-ATK-XX-XX-DR-LA-423008 - LANDSCAPE GA - SECONDARY ENTRANCE AREA
- BCA-ATK-XX-XX-DR-LA-423009 - LANDSCAPE SITE WIDE FENCING GA
- BCA-ATK-XX-XX-DR-LA-423011 - LANDSCAPE FENCING GA -SOUTH SITE
- BCA-ATK-XX-XX-DR-LA-423012 - LANDSCAPE FENCING GA -WEST SITE (RUGBY PITCH)
- BCA-ATK-XX-XX-DR-LA-423013 - SITE WIDE PLANTING GA
- BCA-ATK-XX-XX-DR-LA-423014 - LANDSCAPE PLANTING PLAN - NORTH SITE
- BCA-ATK-XX-XX-DR-LA-423015 - LANDSCAPE PLANTING PLAN - SOUTH SITE
- BCA-ATK-XX-XX-DR-LA-423016 - LANDSCAPE PLANTING PLAN - WEST SITE (RUGBY PITCH)
- BCA-ATK-XX-XX-DR-LA-423017 - TOP SOIL PLAN
- BCA-ATK-XX-XX-DR-LA-423060 - ROOF GARDEN
- BCA-ATK-XX-XX-DR-LA-423061 - ROOF GARDEN - PLANTING PLAN
- BCA-ATK-XX-XX-DR-LA-423062 - MEMORIAL GARDEN
- BCA-ATK-XX-XX-DR-LA-423062 - MEMORIAL GARDEN - PLANTING PLAN
- BCA-ATK-XX-XX-DR-LA-423030 - DETAILED PLANTING PLAN 1
- BCA-ATK-XX-XX-DR-LA-423031 - DETAILED PLANTING PLAN 2
- BCA-ATK-XX-XX-DR-LA-423032 - DETAILED PLANTING PLAN 3
- BCA-ATK-XX-XX-DR-LA-423082 - GABION WALL LANDSCAPE DETAILS
- BCA-ATK-XX-XX-DR-LA-423083-TERRAMESH RETAINING WALL PLANTING PLAN - WALLS 6-8
- BCA-ATK-XX-XX-DR-LA-423084-TERRAMESH RETAINING WALL PLANTING PLAN - WALLS 9-11
- BCA-ATK-XX-XX-DR-LA-423085-TERRAMESH RETAINING WALL PLANTING PLAN - WALL 7
- BCA-ATK-XX-XX-DR-LA-423086-TERRAMESH RETAINING WALL PLANTING PLAN - WALLS 5+13
- BCA-ATK-XX-XX-DR-LA-423100 - TREE REMOVALS AND PROTECTION PLAN - NORTH SITE
- BCA-ATK-XX-XX-DR-LA-423101 - TREE REMOVALS AND PROTECTION PLAN - SOUTH SITE
- BCA-ATK-XX-XX-DR-LA-423102 - TREE REMOVALS AND PROTECTION PLAN - RUGBY PITCH
- BCA-ATK-XX-XX-SH-LA-423001 - PLANTING SCHEDULE SHEET 1 OF 2
- BCA-ATK-XX-XX-SH-LA-423002 - PLANTING SCHEDULE SHEET 2 OF 2
- BCA-ATK-XX-XX-SP-LA-423001 - LANDSCAPE SPECIFICATION

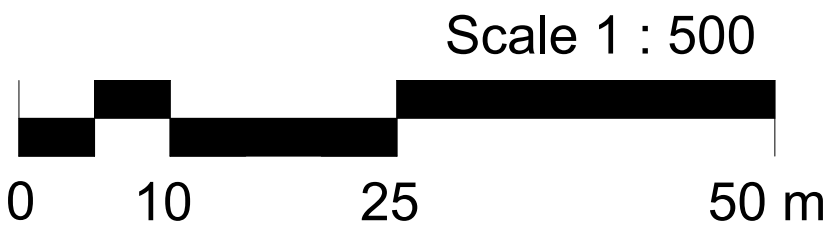

SAFETY, HEALTH AND ENVIRONMENTAL INFORMATION

In addition to the hazards/risks normally associated with the types of work detailed on this drawing, note the following:

CONSTRUCTION

Read in conjunction with the project Hazard Elimination Management Schedule (HEMS) as provided by ASH Health & Safety Consulting Ltd.

MAINTENANCE/CLEANING

Read in conjunction with the project Hazard Elimination Management Schedule (HEMS) as provided by ASH Health & Safety Consulting Ltd. and Cleaning & Maintenance Strategy BCA-ATK-V1-ZZ-RP-A-060001.

DECOMMISSIONING/DEMOLITION

Read in conjunction with the project Hazard Elimination Management Schedule (HEMS) as provided by ASH Health & Safety Consulting Ltd.

It is assumed that all works will be carried out by a competent contractor working, where appropriate, to an approved method statement



LOCATION PLAN 1:5000

NOTE:

- All dimensions are in millimetres unless otherwise stated
- Do not scale from this drawing.
- This drawing to be read in conjunction with all relevant architectural engineering and environmental drawings / specifications.
- All levels to Civil Engineer's detail.
- Discrepancies and/or ambiguities between this drawing and information given elsewhere must be reported immediately to the overseeing authority for clarification before proceeding.
- Orchard tree stock to be locally sourced as requested by local authority.
- All secure line boundary treatments confirmed on 14/02/2023 via site walk over with secure by design specialist.
- All new palisade fencing to match existing palisade as per secure by design site walkover.
- Areas of fencing with significant gaps under fencing to be made good and areas requiring repair to be made good in line with strategy to be agreed following further assessment.
- All gate locks to be reviewed in line with secure by design standards.

C02	02/07/26	ISSUED FOR ENERGY CENTRE NON MATERIAL AMENDMENT	LI	TG	TH
C01	21/08/2025	ISSUED FOR CONSTRUCTION	AE	SW	SW
P08	14/08/2025	Updates to Sports Hall Area	AE	SW	SW
P07	22/07/2025	Fence updates as per WDC email 10/07/25	AE	SW	SW
P06	25/03/25	Fencing updated to 2.2m as per WDC agreement	LI	AE	SW
P05	29/10/2024	Gate information added	LI	SW	SW
Rev.	Date	Description	By	Chk'd	App'd

Drawing Suitability

FOR PLANNING NMA

S2

ATKINS

Member of the SNC-Lavalin Group

Tel:
www.atkinsglobal.com
© SNC-Lavalin (2022)

Client

Willmott Dixon Construction Ltd

Project Title

Blessed Carlo Acutis Catholic School

Drawing Title

LANDSCAPE FENCING GA - NORTH SITE

Scale	Designed	Drawn	Checked	Authorised
As indicated	AE	AE	TG	SW
Original Size	Date	Date	Date	Date
A1	15/02/23	15/02/23	03/08/23	04/08/23
Drawing Number	Revision			
BCA-ATK-XX-XX-DR-LA-423010	C02			