



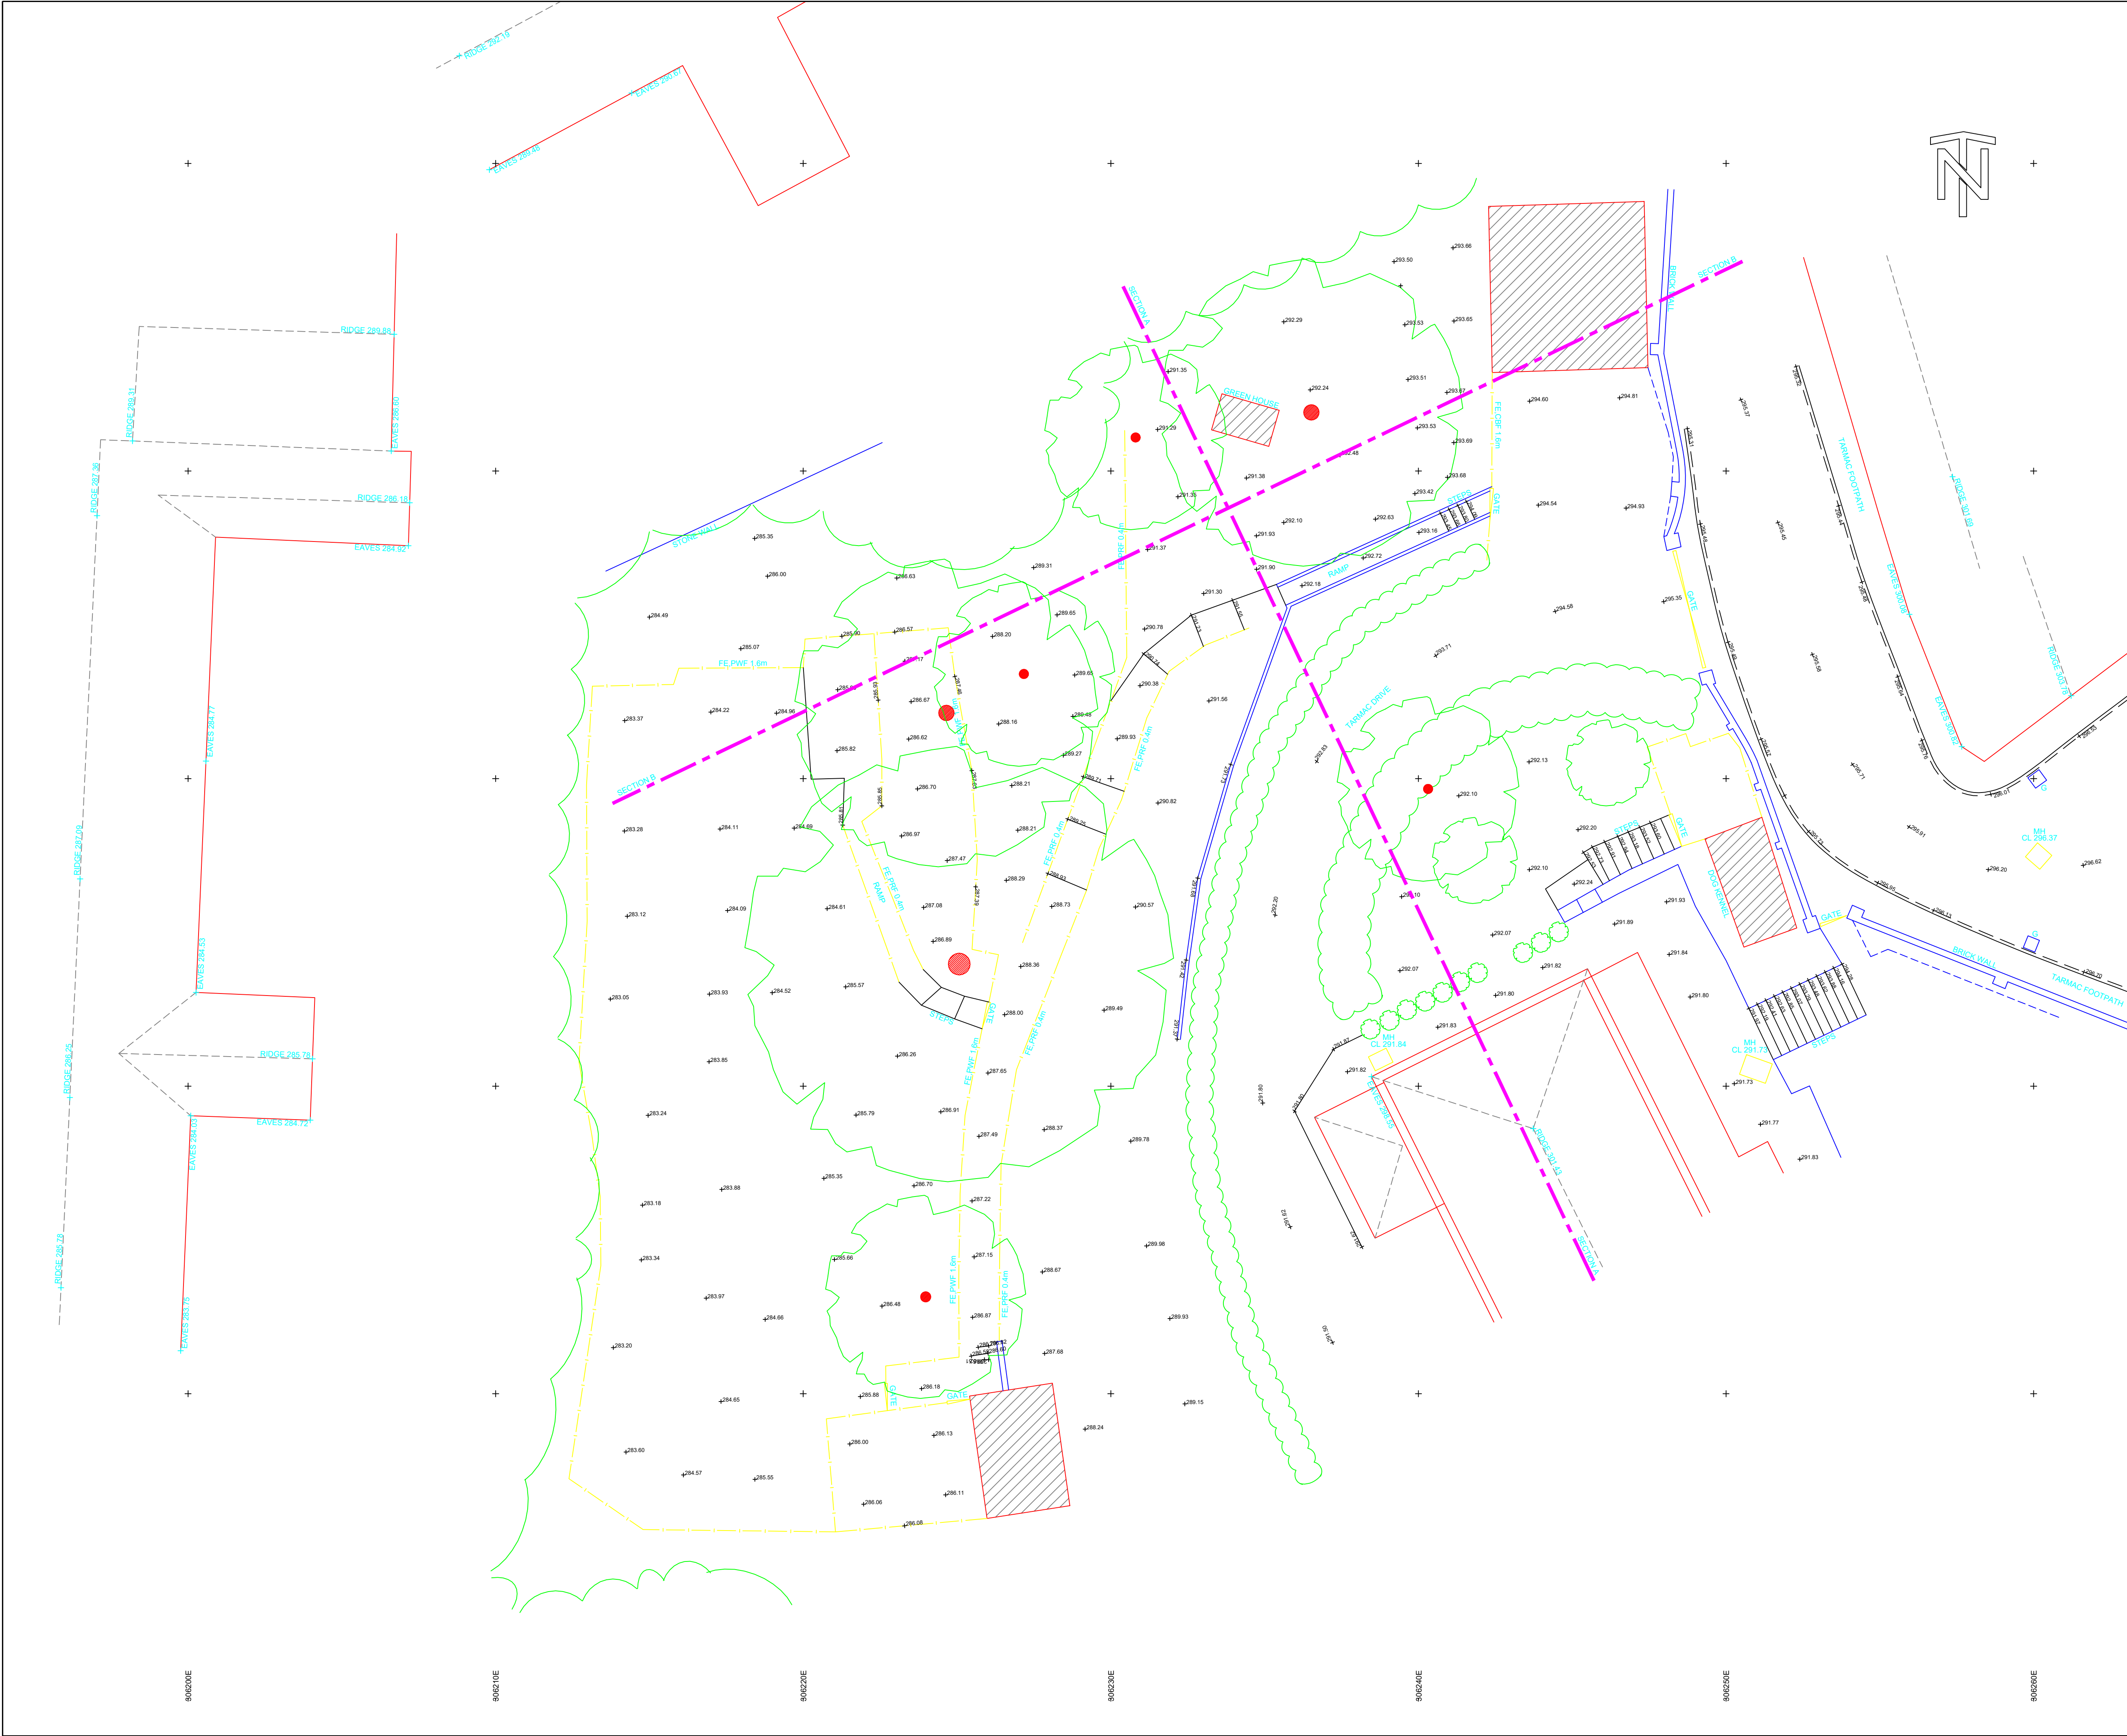

KEY PLAN

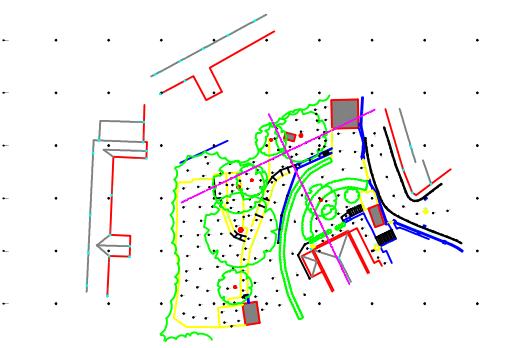

Notes:

1. This drawing is copyright and its use or reproduction without the written permission of Usk Land Survey is prohibited.
2. Due to unavoidable inaccuracies during the reproduction process these drawings should not be scaled. Where dimensions are critical Usk Land Survey should be requested to confirm dimensions based on survey information. Scales appearing at the base of this plan are for indicative purposes only.
3. This plan has been prepared in accordance with B.S. 1192, Part 1 in relation to scale and dimension. Tolerances permitted within the British Standard should be observed.
4. All dimensions and particulars should be checked on site. Any discrepancies should be reported to Usk Land Survey before any work commences.

Revision	By	Checked	Approved	Date	Description
----------	----	---------	----------	------	-------------

SURVEY LEGEND

AB	AIR BRICK	LP	LAMP POST
AV	AIR VALVE	MB	MOORING BOLLARD
B	BOLLARD	MF	MISCELLANEOUS FENCING
BB	BELUSHIA BEACON	MH	MANHOLE
BDY	BOUNDARY	MKR	MARKER
BH	BOREHOLE	MP	MOORING PILE
BL	BED LEVEL	MS	MILE STONE
BRK	BRICKWORK	NR	NOTICE BOARD
BS	BUS STOP	NRA	NATIONAL RAILWAYS AUTHORITY
BM	BENCH MARK	OHC	OVERHEAD CABLE
BWF	BRICK WALL	OS	ORDNANCE SURVEY
BWF	BARRIED WIRE FENCE	OSR	OPEN STEEL RAILINGS
CBF	CLOSE BOARDED FENCE	P	PILLAR BOX
CL	COVER LEVEL	PM	PARKING METER
CLC	CHAIN LINK FENCE	PO	POST
CONC	CONCRETE	PRF	POST & RAIL FENCE
CP	CONCRETE POST	PTM	PARKING TICKET MACHINE
CPF	CHASTNUT PALING FENCE	PWF	POST & WIRE FENCE
CR	CYCLE RACK	RB	RIGHT BANK
CTV	CABLE T.V. MANHOLE	RE	RODDING EYE
CUL	CULVERT	RE	RODDING EYE
DK	DRIP KERB	RTW	ROAD SIGN
DL	DECK LEVEL	RTW	RETAINING WALL
DP	DOWNPIPE	RWP	RAINWATER PIPE
DPC	DAMP PROOF COURSE	SC	STOP COCK
DR	DRAIN	SDP	STAND PIPE
DWB	DIG. WASTE BIN	SK	SANITARY
EA	ENVIRONMENT AGENCY	SL	SOFTT LEVEL
EB	ELECTRICITY BOX	SMH	SURFACE WATER MANHOLE
ECC	ELECTRIC CABLE FENCE	SMP	SHEET METAL PILING
ECP	ELECTRICITY CABLE PIT	SP	SIGN POST
EMH	ELECTRICITY MANHOLE	STN	STATION
EP	ELECTRICITY POLE	SV	SUCTION VALVE
ERTH	EARTHING ROD	SVP	SOIL VENT PIPE
ETL	ELECTRICITY TRANSMISSION LINE	SWF	SHEEP WIRE FENCE
FB	FLOWER BED	TBM	TEMPORARY BENCH MARK
FBR	FOOTBRIDGE	TCP/TCR	TELEPHONE CALL BOX/POST
FI	FIRE HYDRANT	TC	TELECOM CABINET
FM	FIRE HYDRANT MARKER	TMH	TELECOM MANHOLE
FL	FLOOR LEVEL	THL	THRESHOLD LEVEL
FP	FENCE POST	TL	TRAFFIC LIGHT
FW	FULL WATER MANHOLE	TLP	TELEGRAPH POLE
G	GULLY	TS	TIMBER RUBBING STRIP
GL	GROUND LEVEL	TS	TREE STUMP
GP	GATE POST	TSR	TUBULAR STEEL RAILINGS
GM	GAS MARKER	VP	VENT PIPE
GV	GAS VALVE	WB	WASTE BIN
HW	HEAD WALL	WL	WATER LEVEL/WATER LINE
IC	INVERT LEVEL	WM	WATER METER
IL	IRON RAILING FENCE	WMF	WIRE MESH FENCE
IRF	INTERIOR FENCE	WP	WOODEN POST & RAIL FENCE
JB	JUNCTION BOX	WPR	WATER PIPE
KIO	KERB INLET GULLY	WV	WATER VALVE
LB	LEFT BANK	YG	YARD GULLY
LFB	LIFEBOUY		

(Abbreviations apply to survey data only)

STN	CO-ORDINATES	LEVEL	STN	CO-ORDINATES	LEVEL
STN1	306249.92	207994.71	295.48		
STN2	306263.39	207982.90	296.96		

NATIONAL GRID.	CONTROL USED:	VALUE(M)
	TYPE REFERENCE	

ALL LEVELS RELATE TO ORDNANCE DATUM NEWLYN.

Client

George and Co Ltd



No.40 ABERGAVENNY ROAD, USK, NP15 1SB
TEL: 01291 673491 MOB: 0787 2560386
EMAIL: jonbarton@usklandsurvey.co.uk

Project

Ael-y-Bryn
Topographical Survey

Site

Ael-y-Bryn
Walter Street
Merthyr Tydfil
CF48 3RL

Surveyed by J.Barton Date: SEPT 2020

Checked by J.Barton Date: SEPT 2020

Drawn by J.Barton Date: SEPT 2020

Drawing No. Revision

Topo

Drawing Scale: 1:100 Job Ref 1006

CAO Filename: 1006.dwg Plot Scale: 1=1

©2020 Usk Land Survey. All rights Reserved