



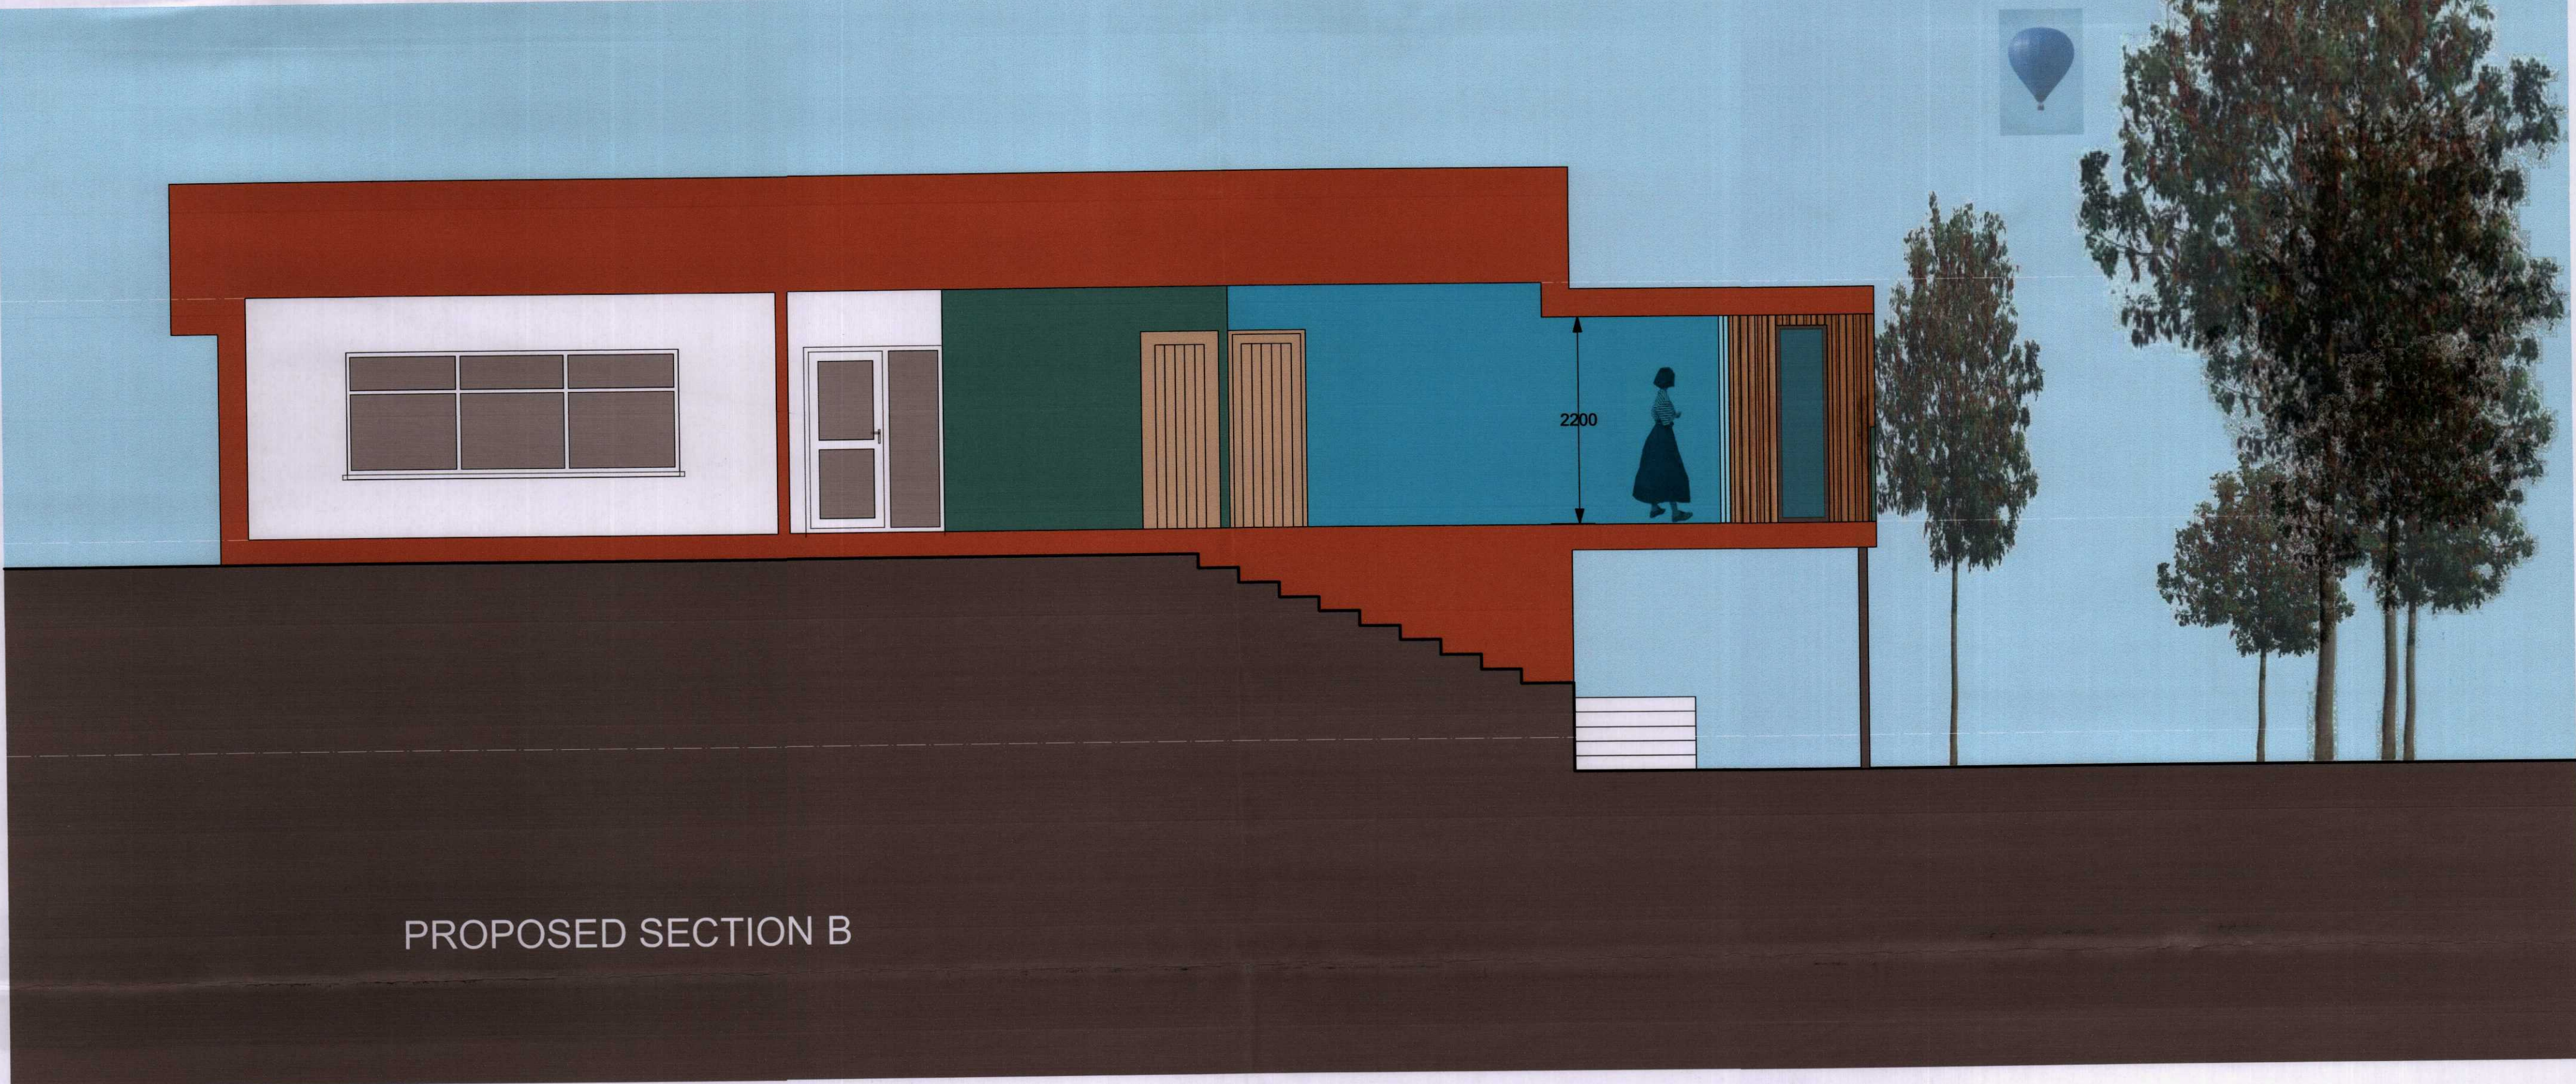

PROPOSED SECTION B



PROPOSED LOWER GROUND FLOOR PLAN

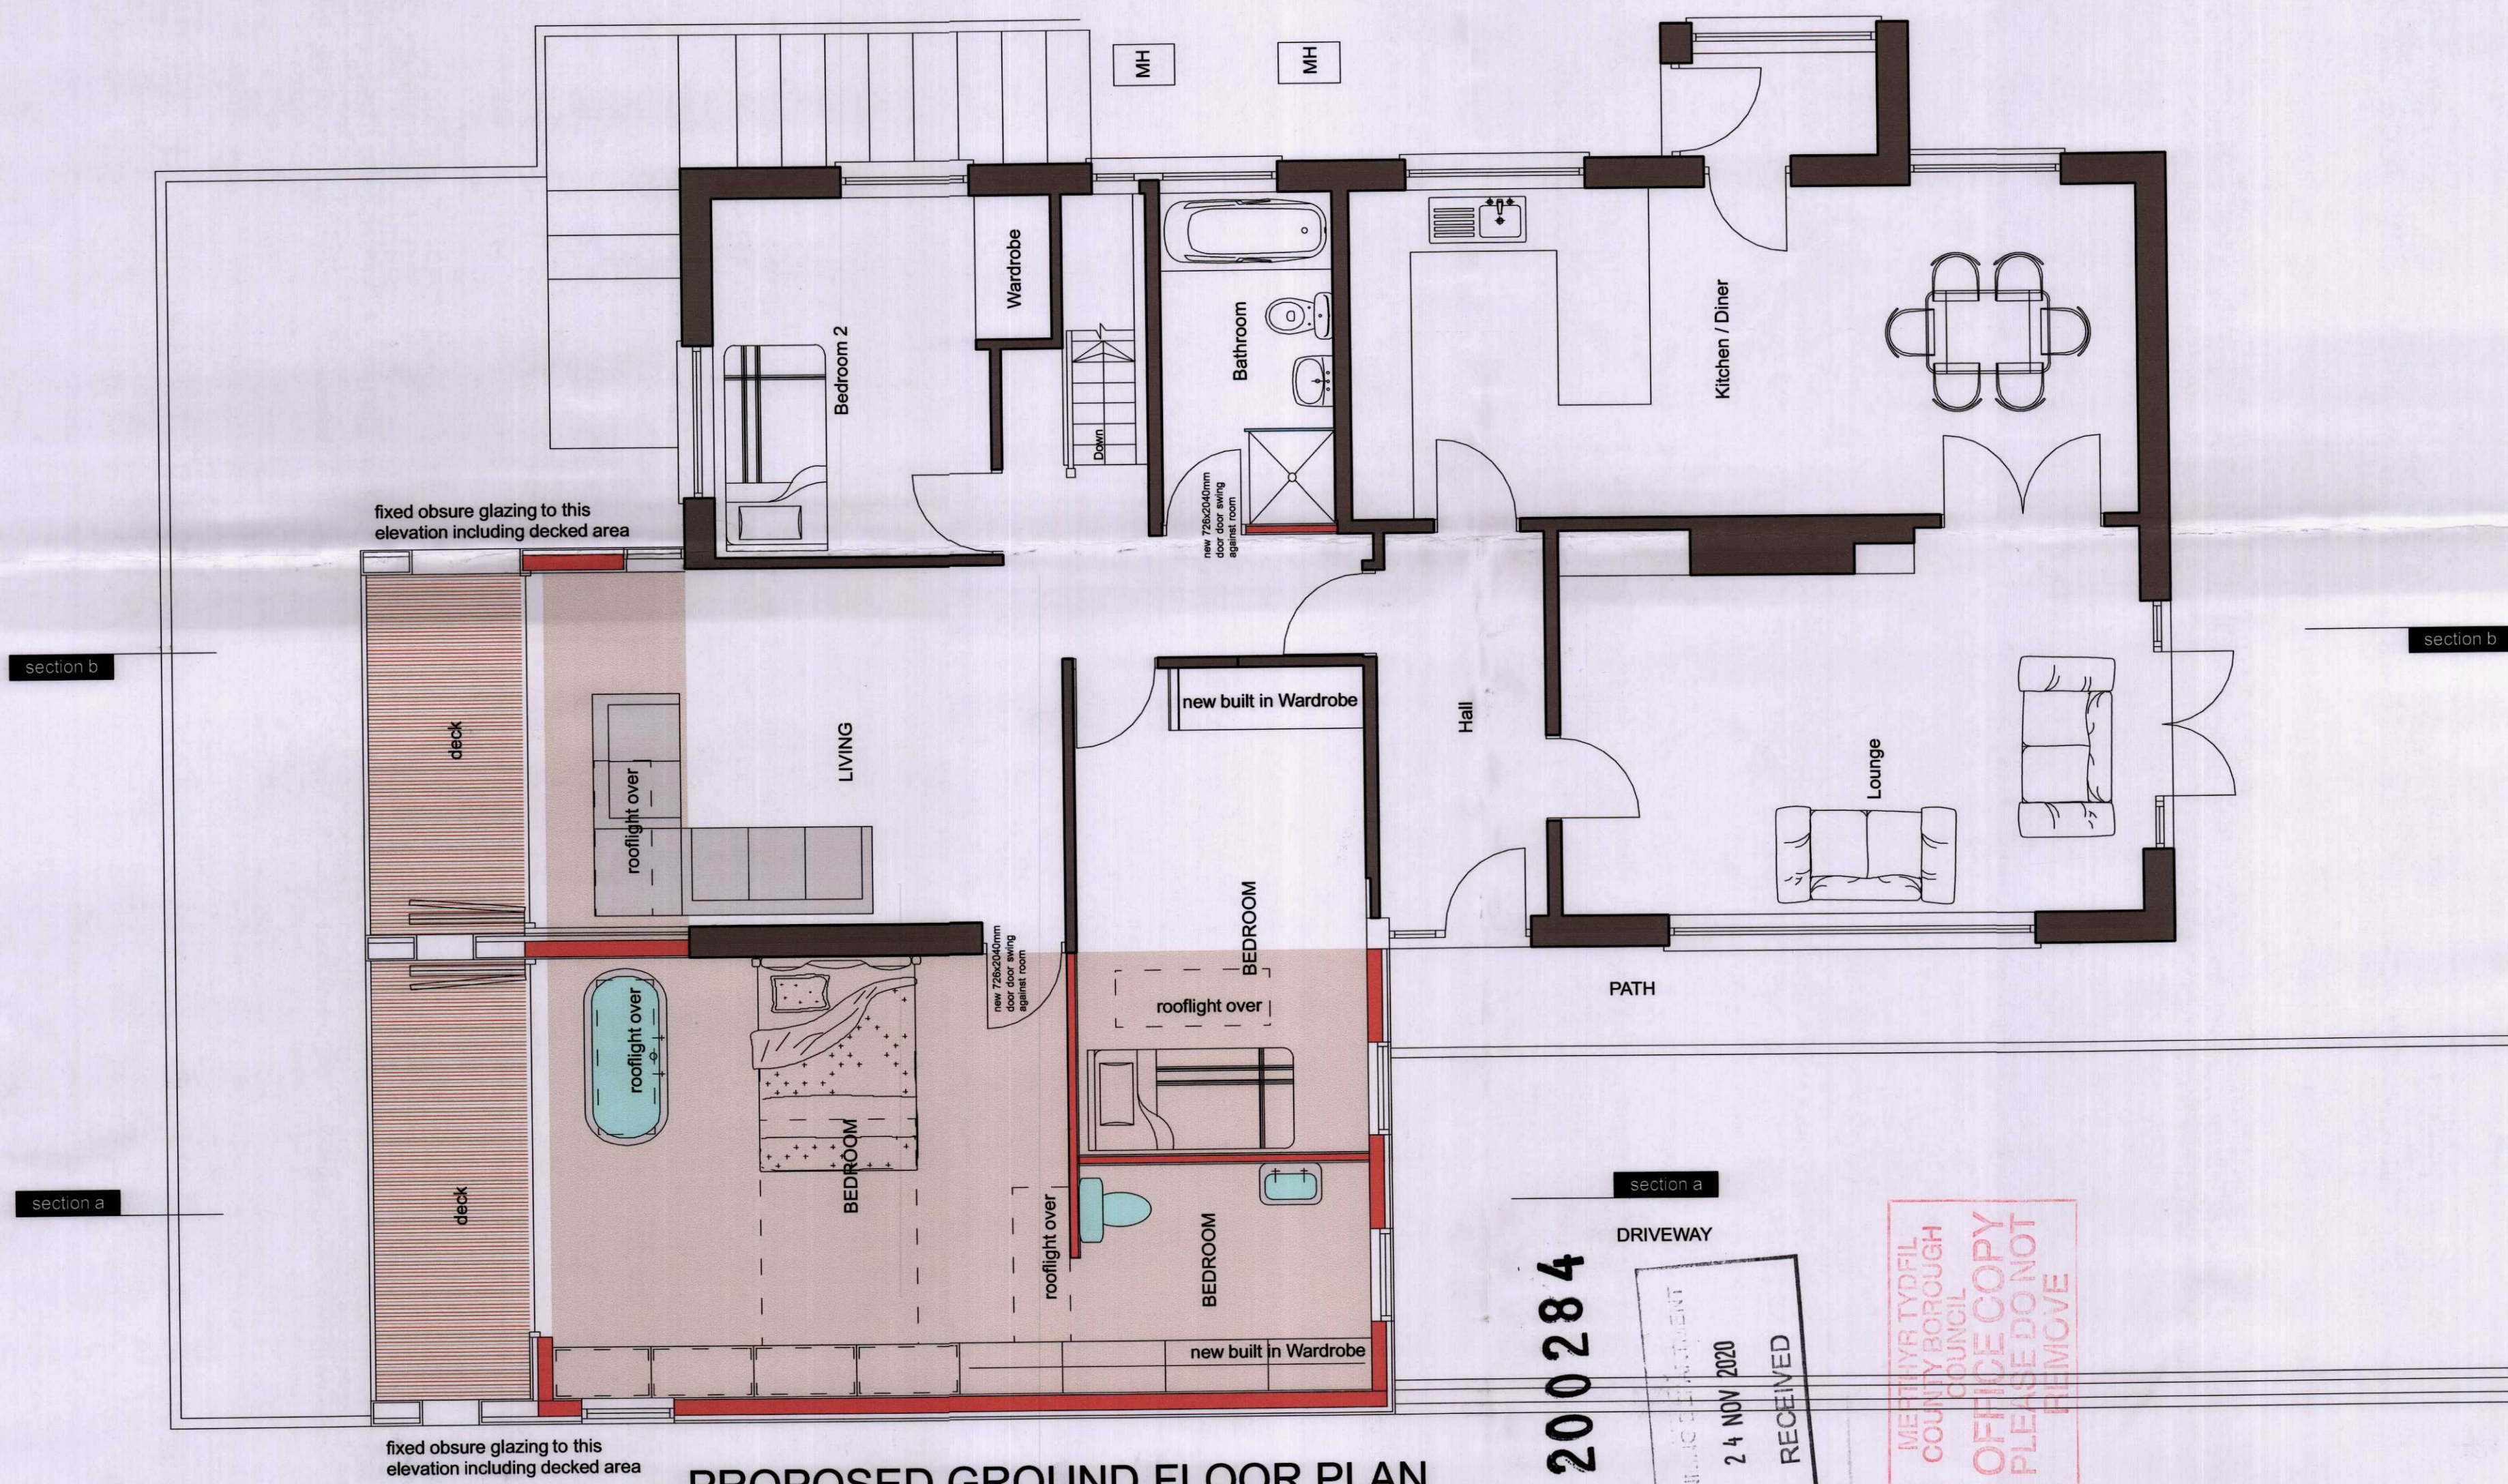

PROPOSED GROUND FLOOR PLAN

200284

PLANNING DEPARTMENT
24 NOV 2020
RECEIVED

MERTHYR TYDFIL
COUNTY BOROUGH
COUNCIL
OFFICE COPY
PLEASE DO NOT
REMOVE

635.001A	Proposed plans
Sketch	1:50@A1 JULY 19 SG
1st Floor	
Woodfield Studios 62 High St	
Merthyr Tydfil CF23 6UE	
01907 781623	
hals@georgiandco.studio	
www.georgiandco.studio	
DO NOT SCALE THIS DRAWING	
©George and Co.	

George and Co.

Proposed extension to
Lakeside Gardens,
Merthyr Tydfil