
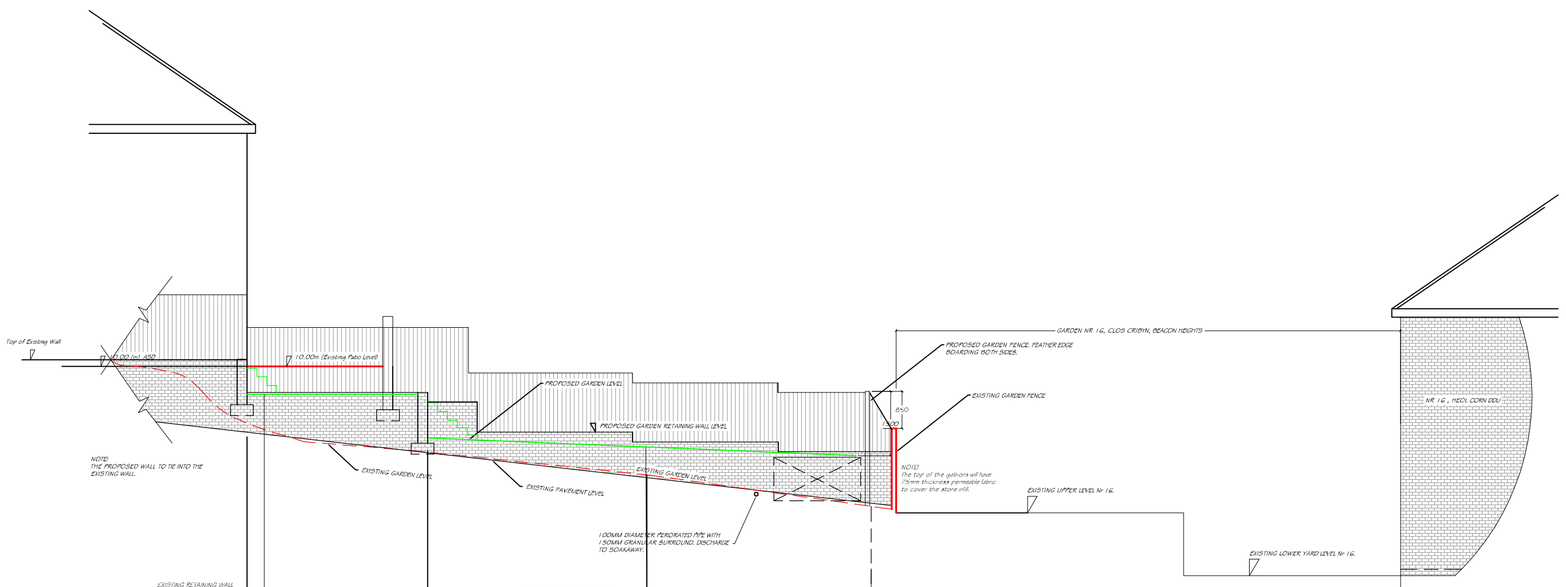



4.00 (m) ASD							
Chainage (m)	0.00	3.14	4.15	8.22	14.40	21.60	32.60
Existing Ground Level (m)	8.70	8.09	8.09	7.50	6.77	6.62	5.17
Proposed Ground Level (m)	7.50	7.50	7.50	6.30	7.50		

CROSS SECTION 1-1 (1:100)

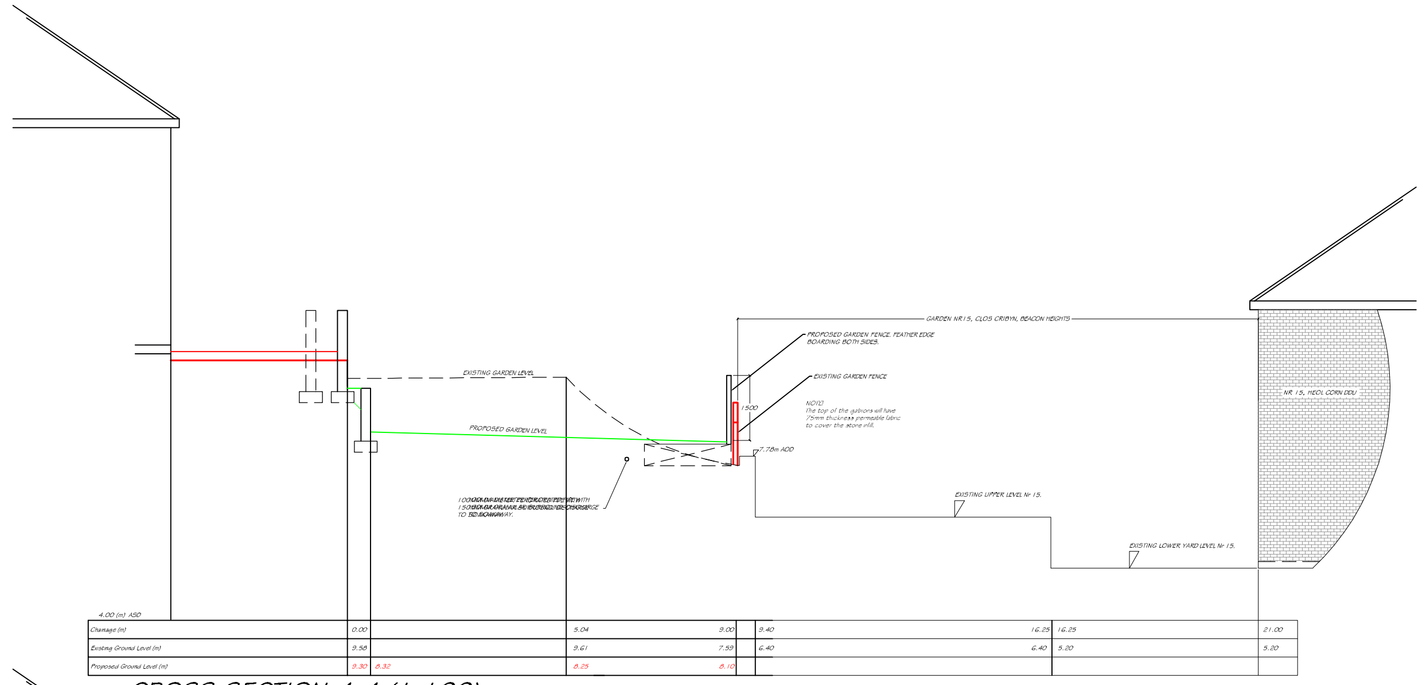


4.00 (m) ASD						

CROSS SECTION 4-4 (1:100)

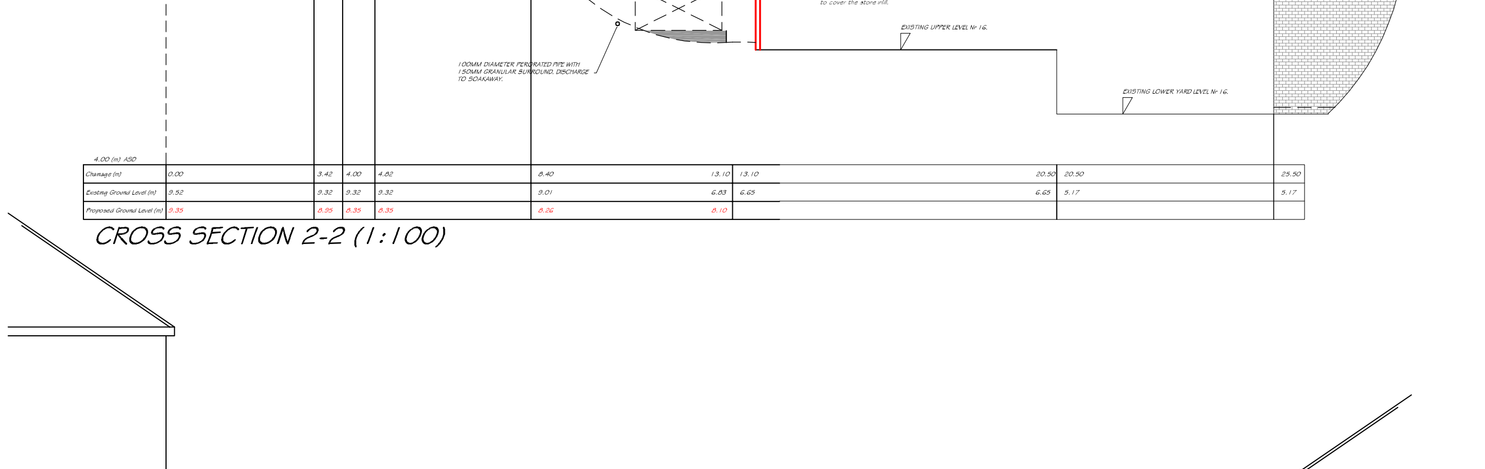

4.00 (m) ASD								

CROSS SECTION 2-2 (1:100)

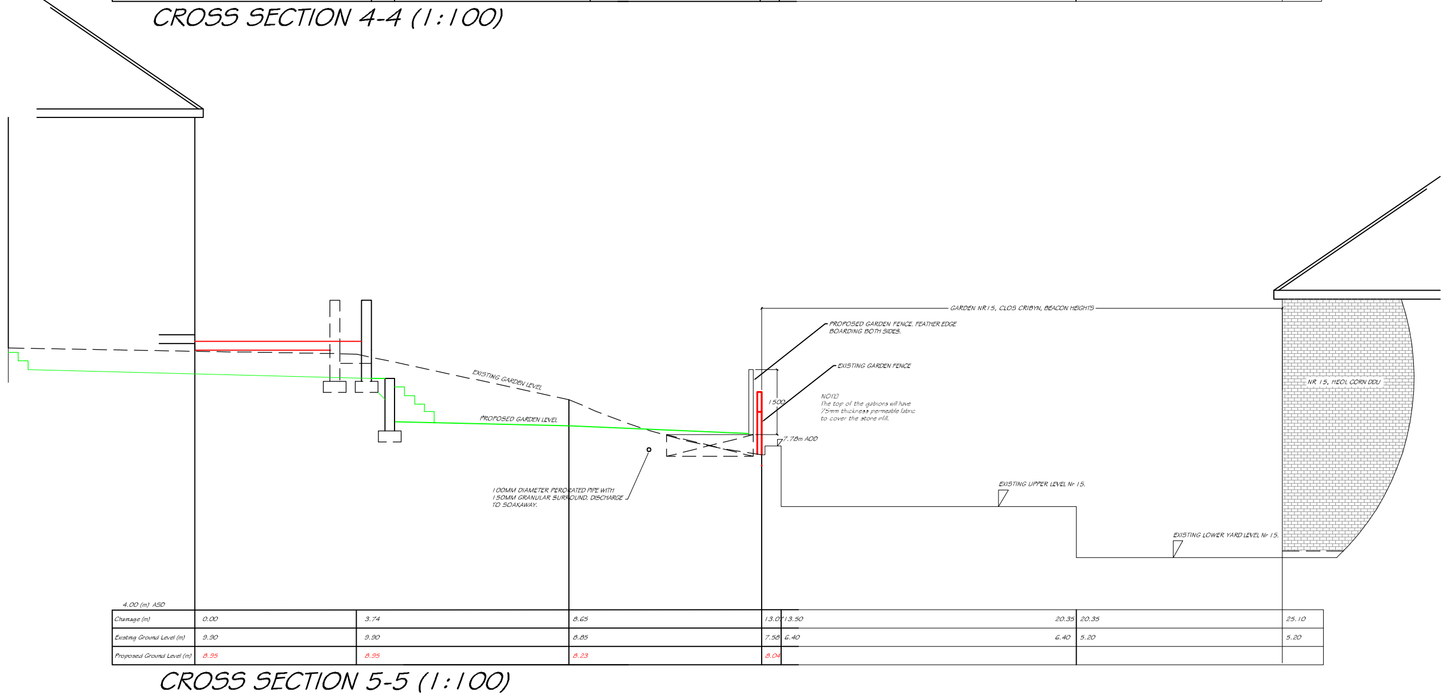


4.00 (m) ASD								

CROSS SECTION 5-5 (1:100)

4.00 (m) ASD								

CROSS SECTION 3-3 (1:100)

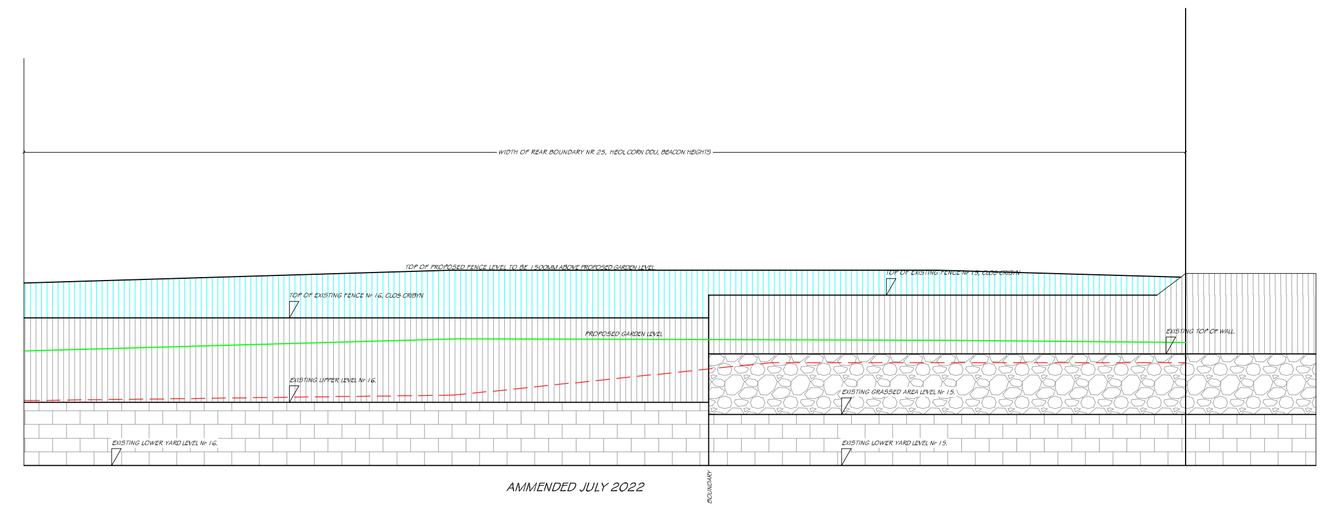

AMMENDED JULY 2022

VISUAL ELEVATION ALONG REAR BOUNDARY (1:100)
THIS FOR THE LENGTH OF THE REAR BOUNDARY OF
NR 25, HEOL CORN DDU, BEACON HEIGHTS

CROSS SECTIONAL PLANS OF REAR GARDEN
AT:
25, HEOL CORN DDU,
BEACON HEIGHTS,
MERTHYR TYDFIL, CF48 1BW

30TH SEPTEMBER 2022
28TH NOVEMBER 2022