


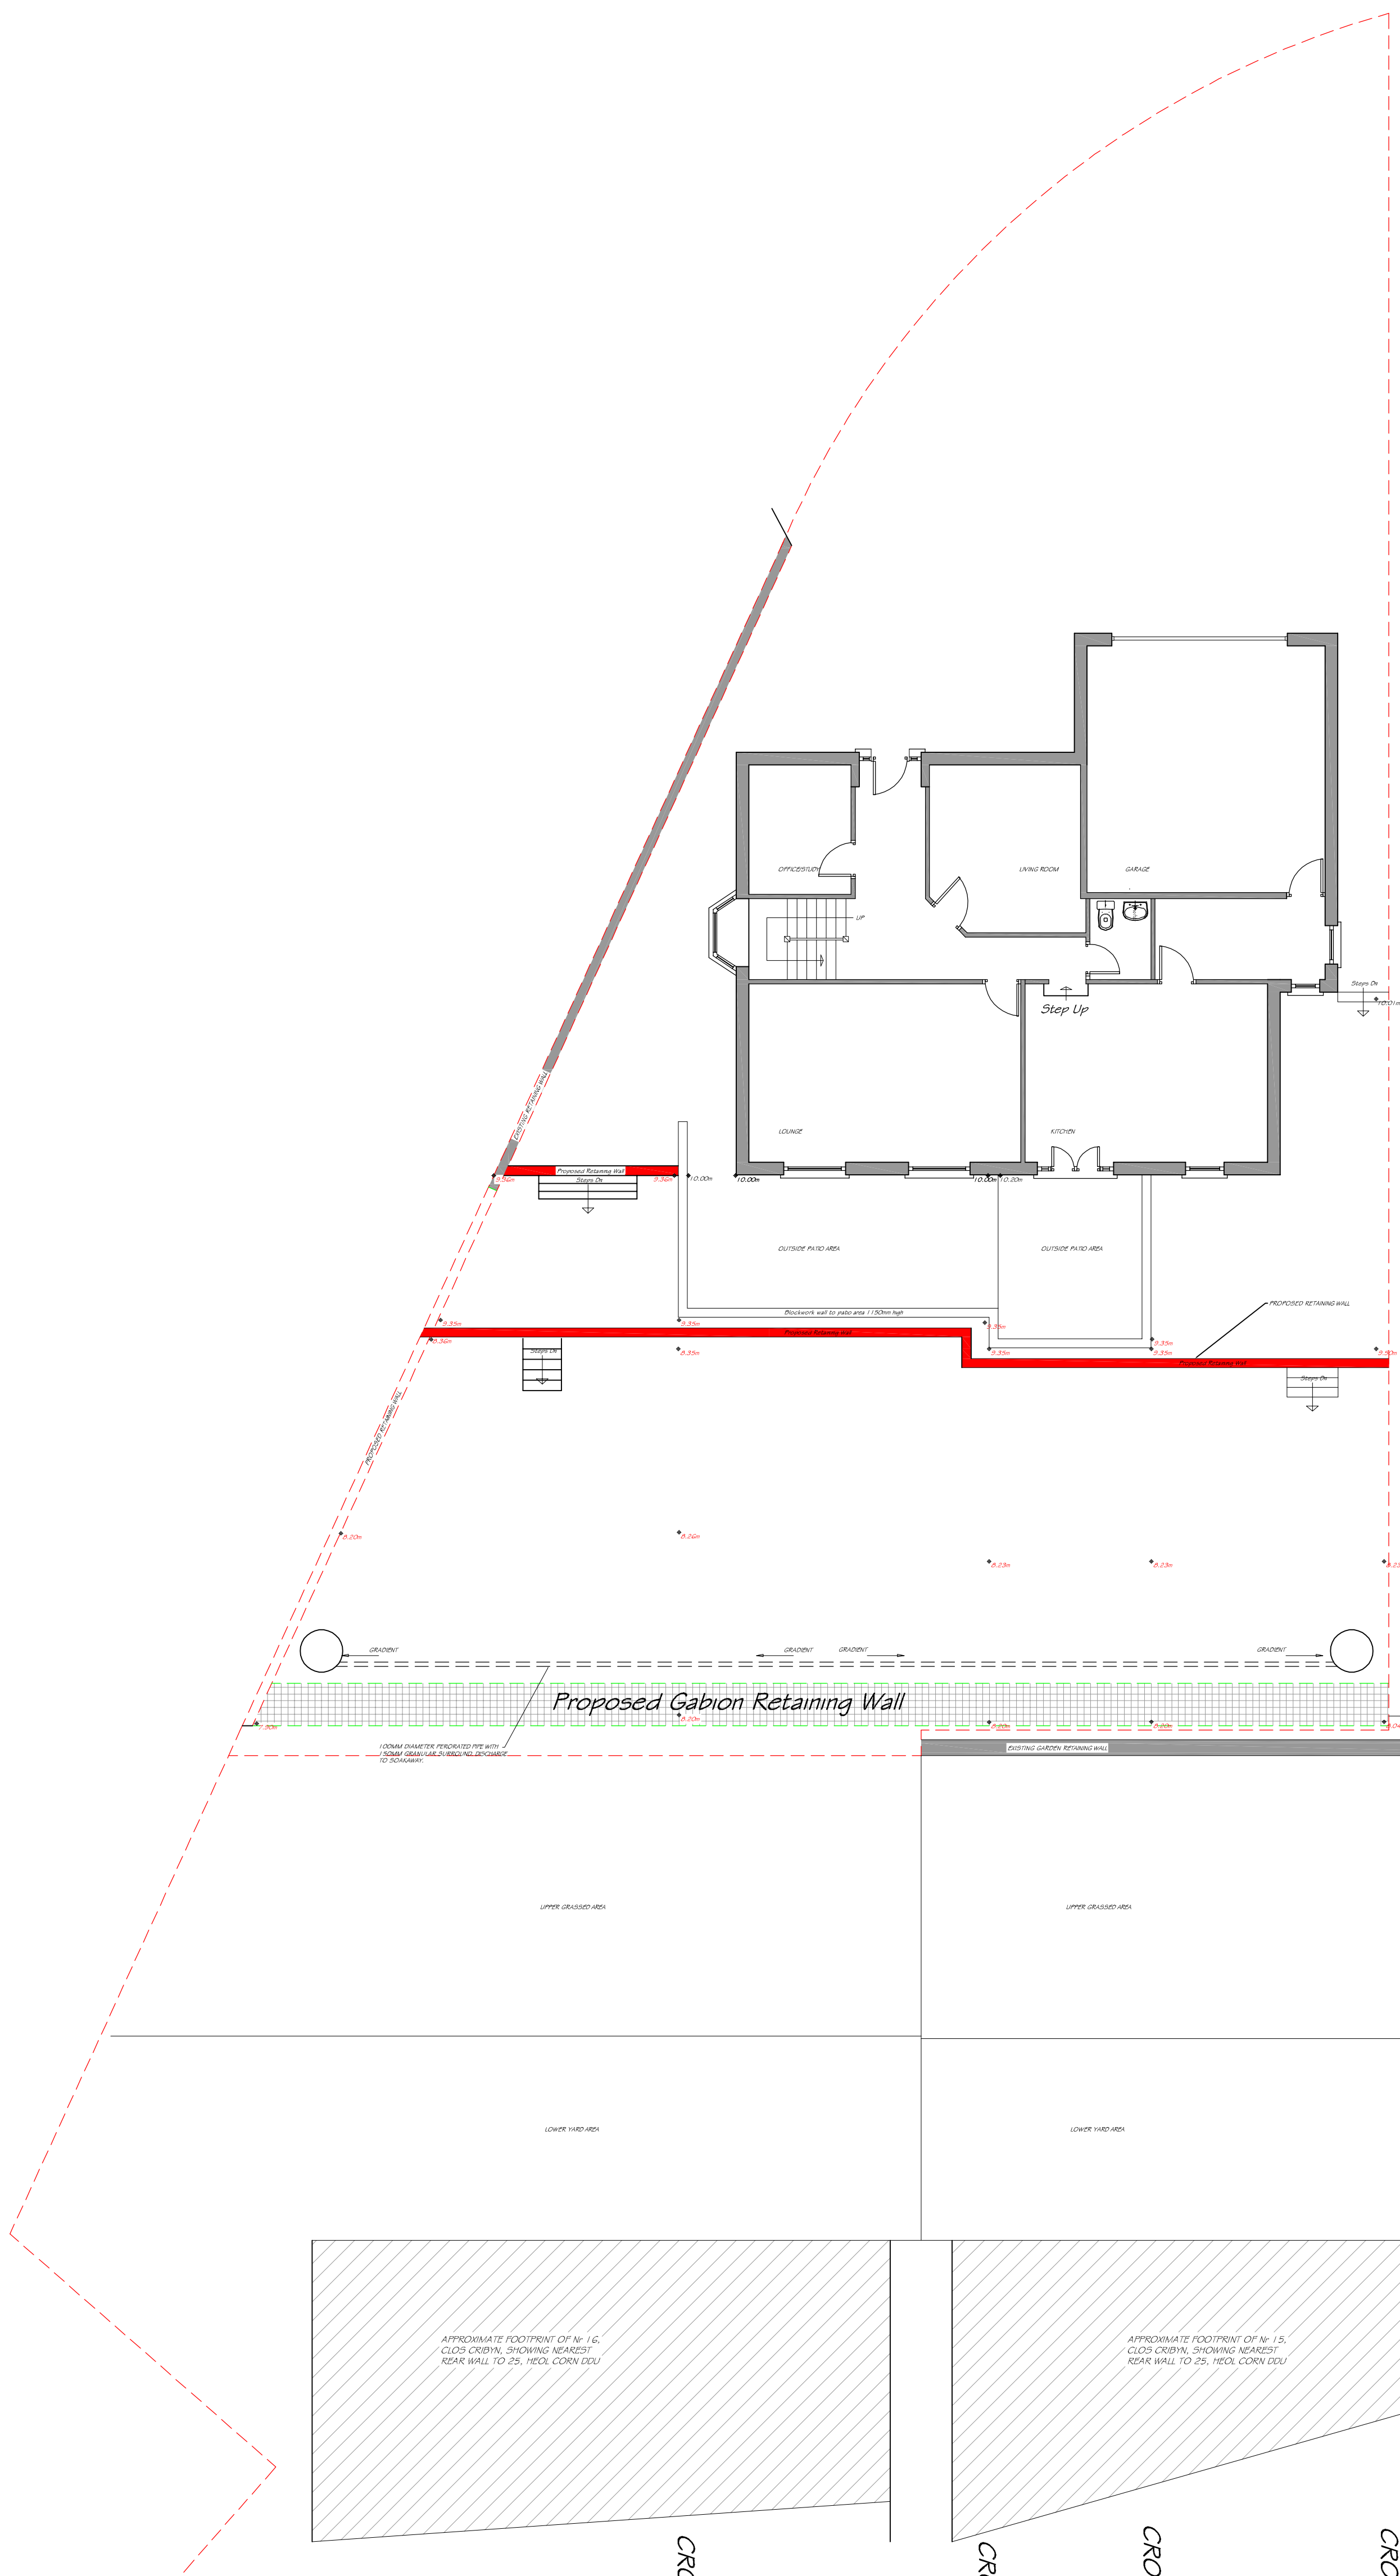

PROPOSED BLOCK PLAN (1:100)

CROSS SECTION 2-2

CROSS SECTION 3-3

CROSS SECTION 4-4

CROSS SECTION 5-5

CROSS SECTION 8-8

CROSS SECTION 7-7

CROSS SECTION 6-6

PROPOSED BLOCK PLAN OF REAR GARDENS OF:
25, HEOL CORN DDU,
BEACON HEIGHTS,
MERTHYR TYDFIL, CF48 1BW
PLUS
15 & 16, CLOS CRIBYN,
BEACON HEIGHTS,
MERTHYR TYDFIL

30TH SEPTEMBER 2022
28TH NOVEMBER 2022