


PV COMPOUND EXTERNAL LIGHTING LEGEND			
REF:	SPECS:	DESCRIPTION:	IMAGE:
1	14.2 W,1008mm, 2700K	IP65 WALL MOUNTED LUMINAIRE AS WHITECROFT KOLO IP65	

- NOTES:
- DO NOT SCALE.
 - DRAWINGS TO BE READ IN CONJUNCTION WITH ALL SERVICES AND ENGINEERS DRAWINGS & SPECIFICATIONS.
 - HIGHADMIT PROJECTS LTD© COPYRIGHT. DRAWINGS NOT TO BE REPRODUCED OR USED WITHOUT PRIOR WRITTEN CONSENT.
 - DO NOT SCALE FROM THIS DRAWING. WORK TO MEASURED DIMENSIONS.
 - ALL DIMENSIONS ARE IN mm UNLESS OTHERWISE STATED.
 - THIS DRAWING IS TO BE READ IN CONJUNCTION WITH ALL OF THE MECHANICAL AND ELECTRICAL SERVICES DRAWINGS, AND ALL DRAWINGS AND DOCUMENTS PRODUCED BY THE OTHERS MEMBERS OF THE DESIGN TEAM.
 - ALL WORKS ARE TO BE IN ACCORDANCE WITH THE CURRENT RELEVANT STATUTORY REGULATIONS, BUILDINGS REGULATIONS, BRITISH STANDARDS, ACCEPTED CODES OF PRACTICE AND TRADE ASSOCIATION REQUIREMENTS.
 - ALL SERVICES TO BE INSTALLED IN ACCORDANCE WITH THE MANUFACTURERS RECOMMENDATIONS.
 - THIS DRAWING IS TO BE READ IN CONJUNCTION WITH THE SPECIFICATION.

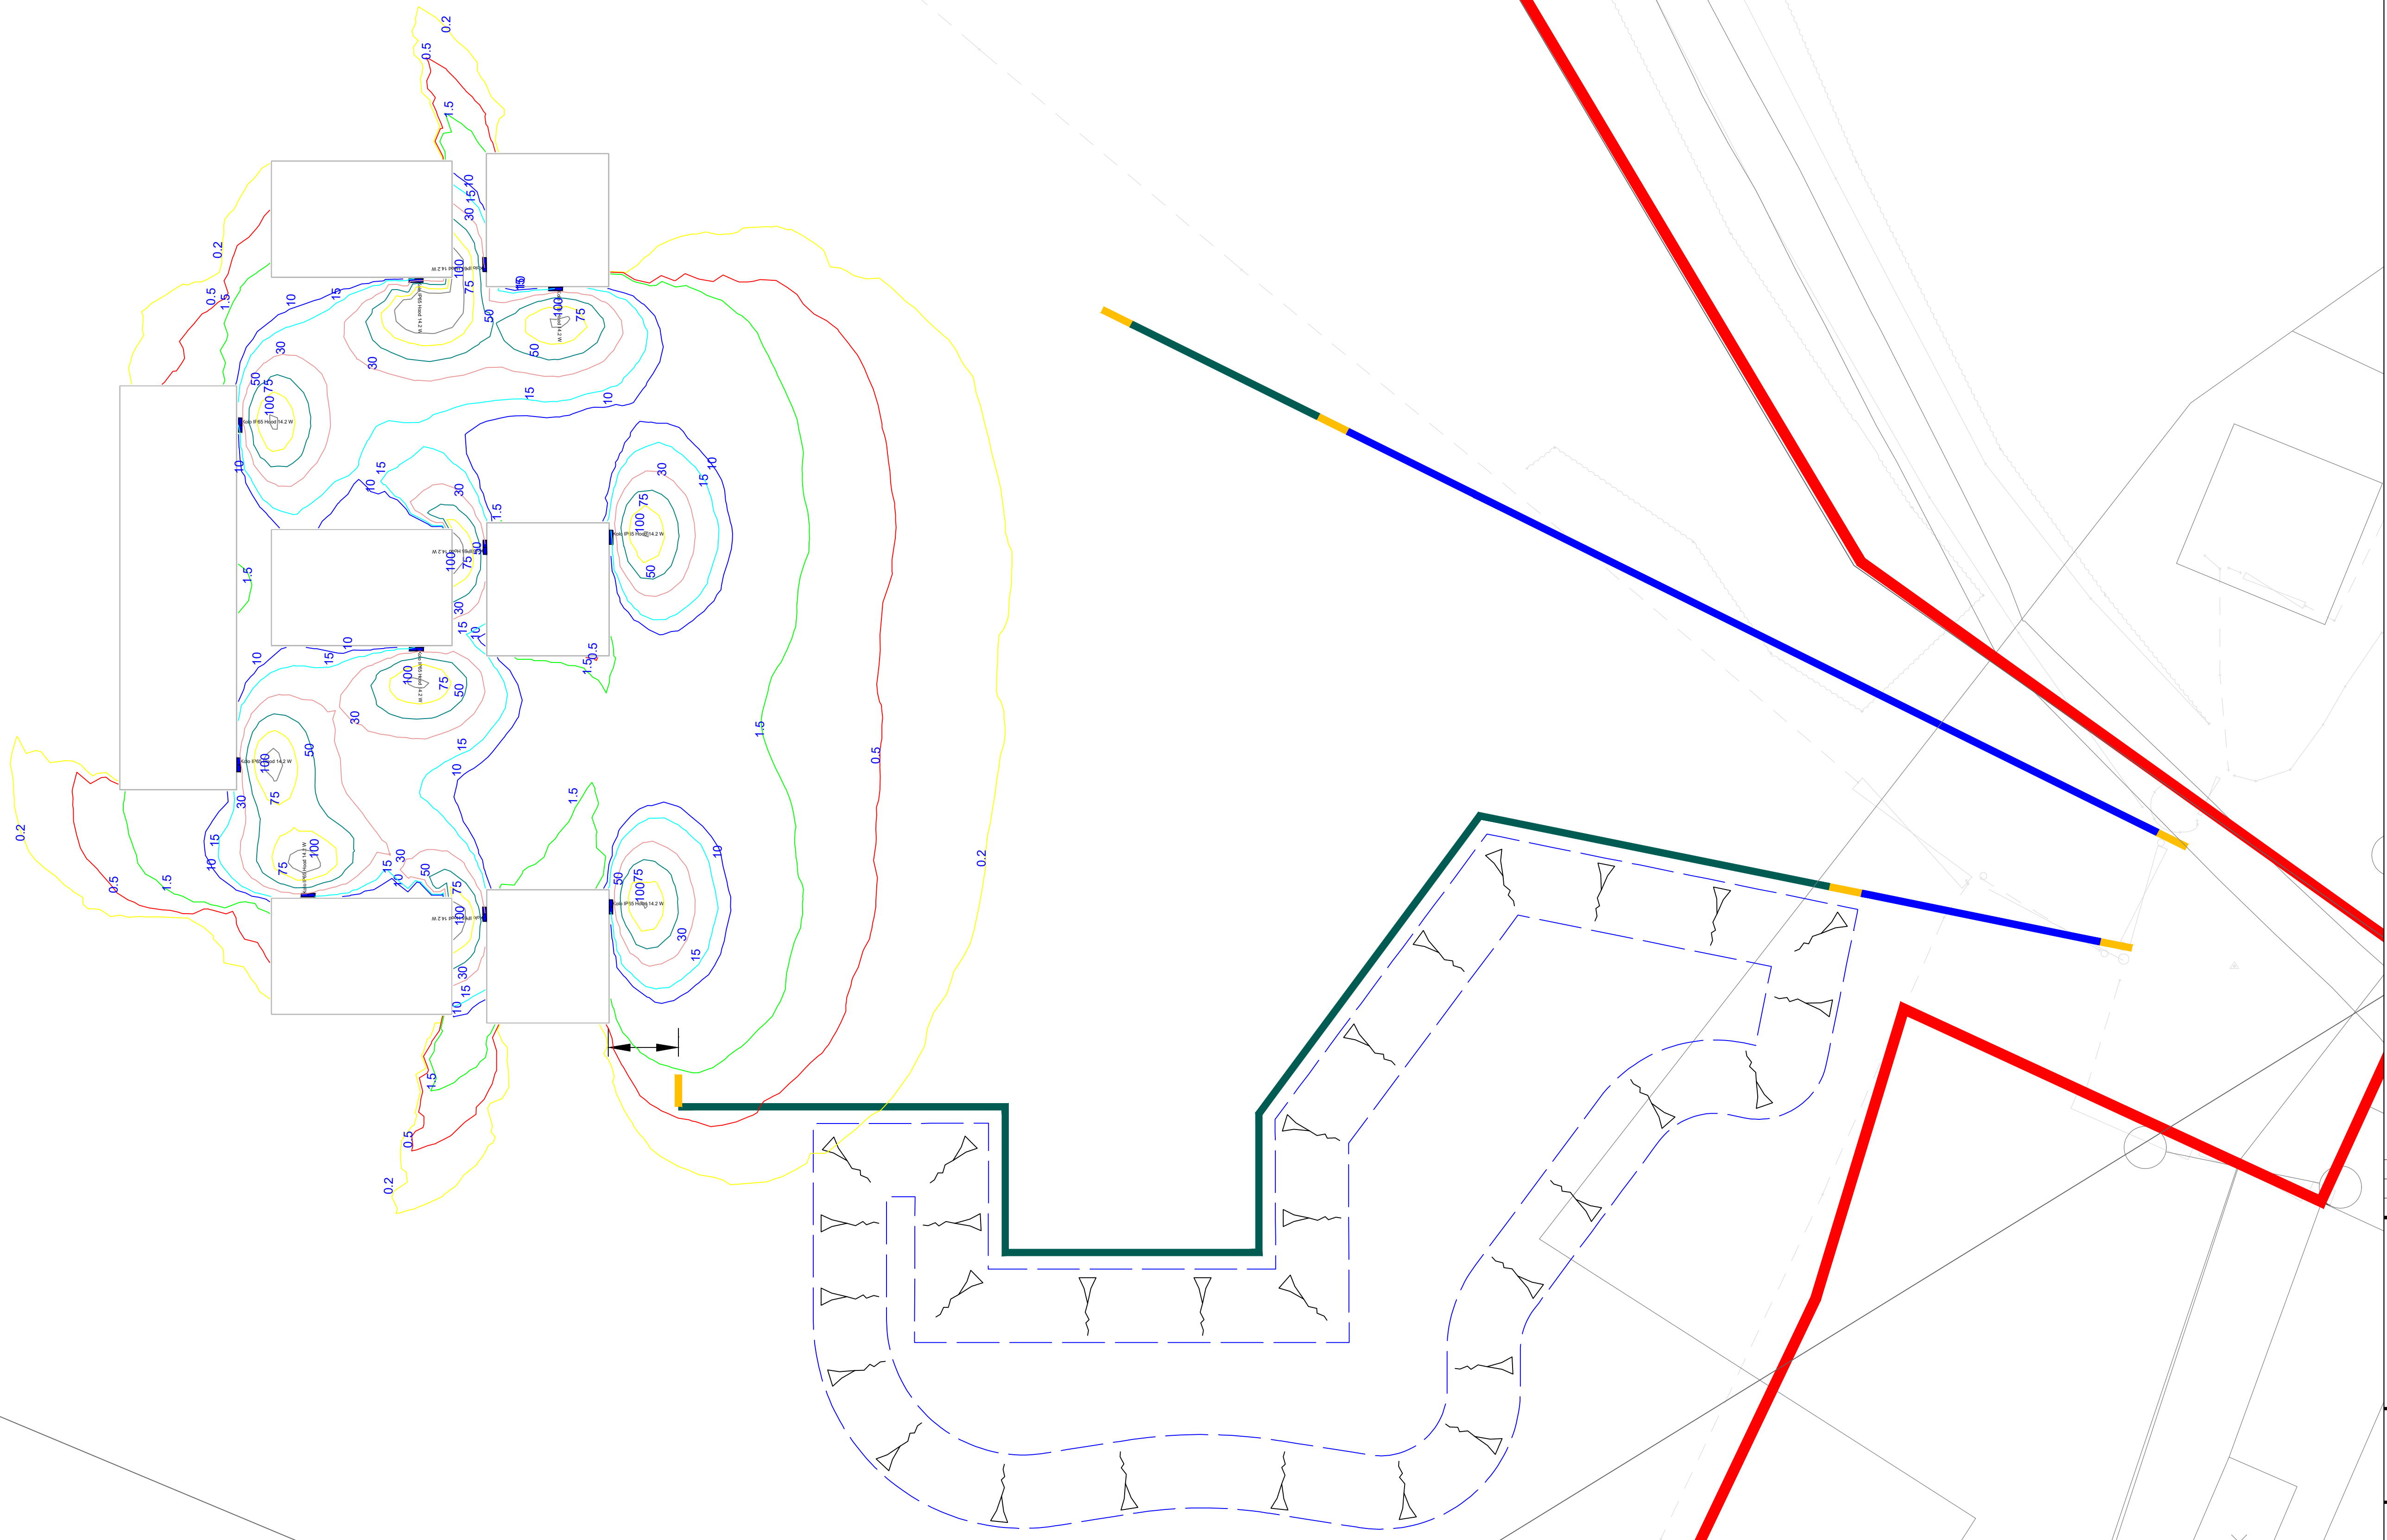

EXTERNAL LIGHTING - PV COMPOUND
SCALE: 1:100

P02	14.05.2026	LW	LUX PLOT UPDATE
P01	09.04.2026	LW	STAGE 4 - PRELIMINARY ISSUE
Issue	Date	By	Description



Highadmit Projects Ltd, Old Court House, Heol Y Gyfraith, Talbot Green. CF728AJ
TEL: 01443 218004 FAX: 01443 218911
www.highadmit.co.uk e-mail : design@highadmit.co.uk

Client:



Unit 5 Cae Cwyrdd
Greenmeadow Springs
Tongwynlais
Cardiff
CF15 7AB
Tel: 029 2081 1398

Project Title:

**PEN Y DRE HIGHSCHOOL
MERTHYR TYDFIL
COUNTY BOROUGH COUNCIL**

Drawing Title:

**EXTERNAL LIGHTING
PV COMPOUND**

Purpose of Issue						Suitability
STAGE 4 - PRELIMINARY ISSUE						S3
Scale	Original Size	Date	Drawn	Checked	Authorised	
1:100	A1	14/05/26	LW	AM	NT	

Drawing Number: (Project Code-Originator-Zone-Level-Type-Role-Number)

26Z006-HAP-XX-00-DR-E-96-0003

Revision

P02