


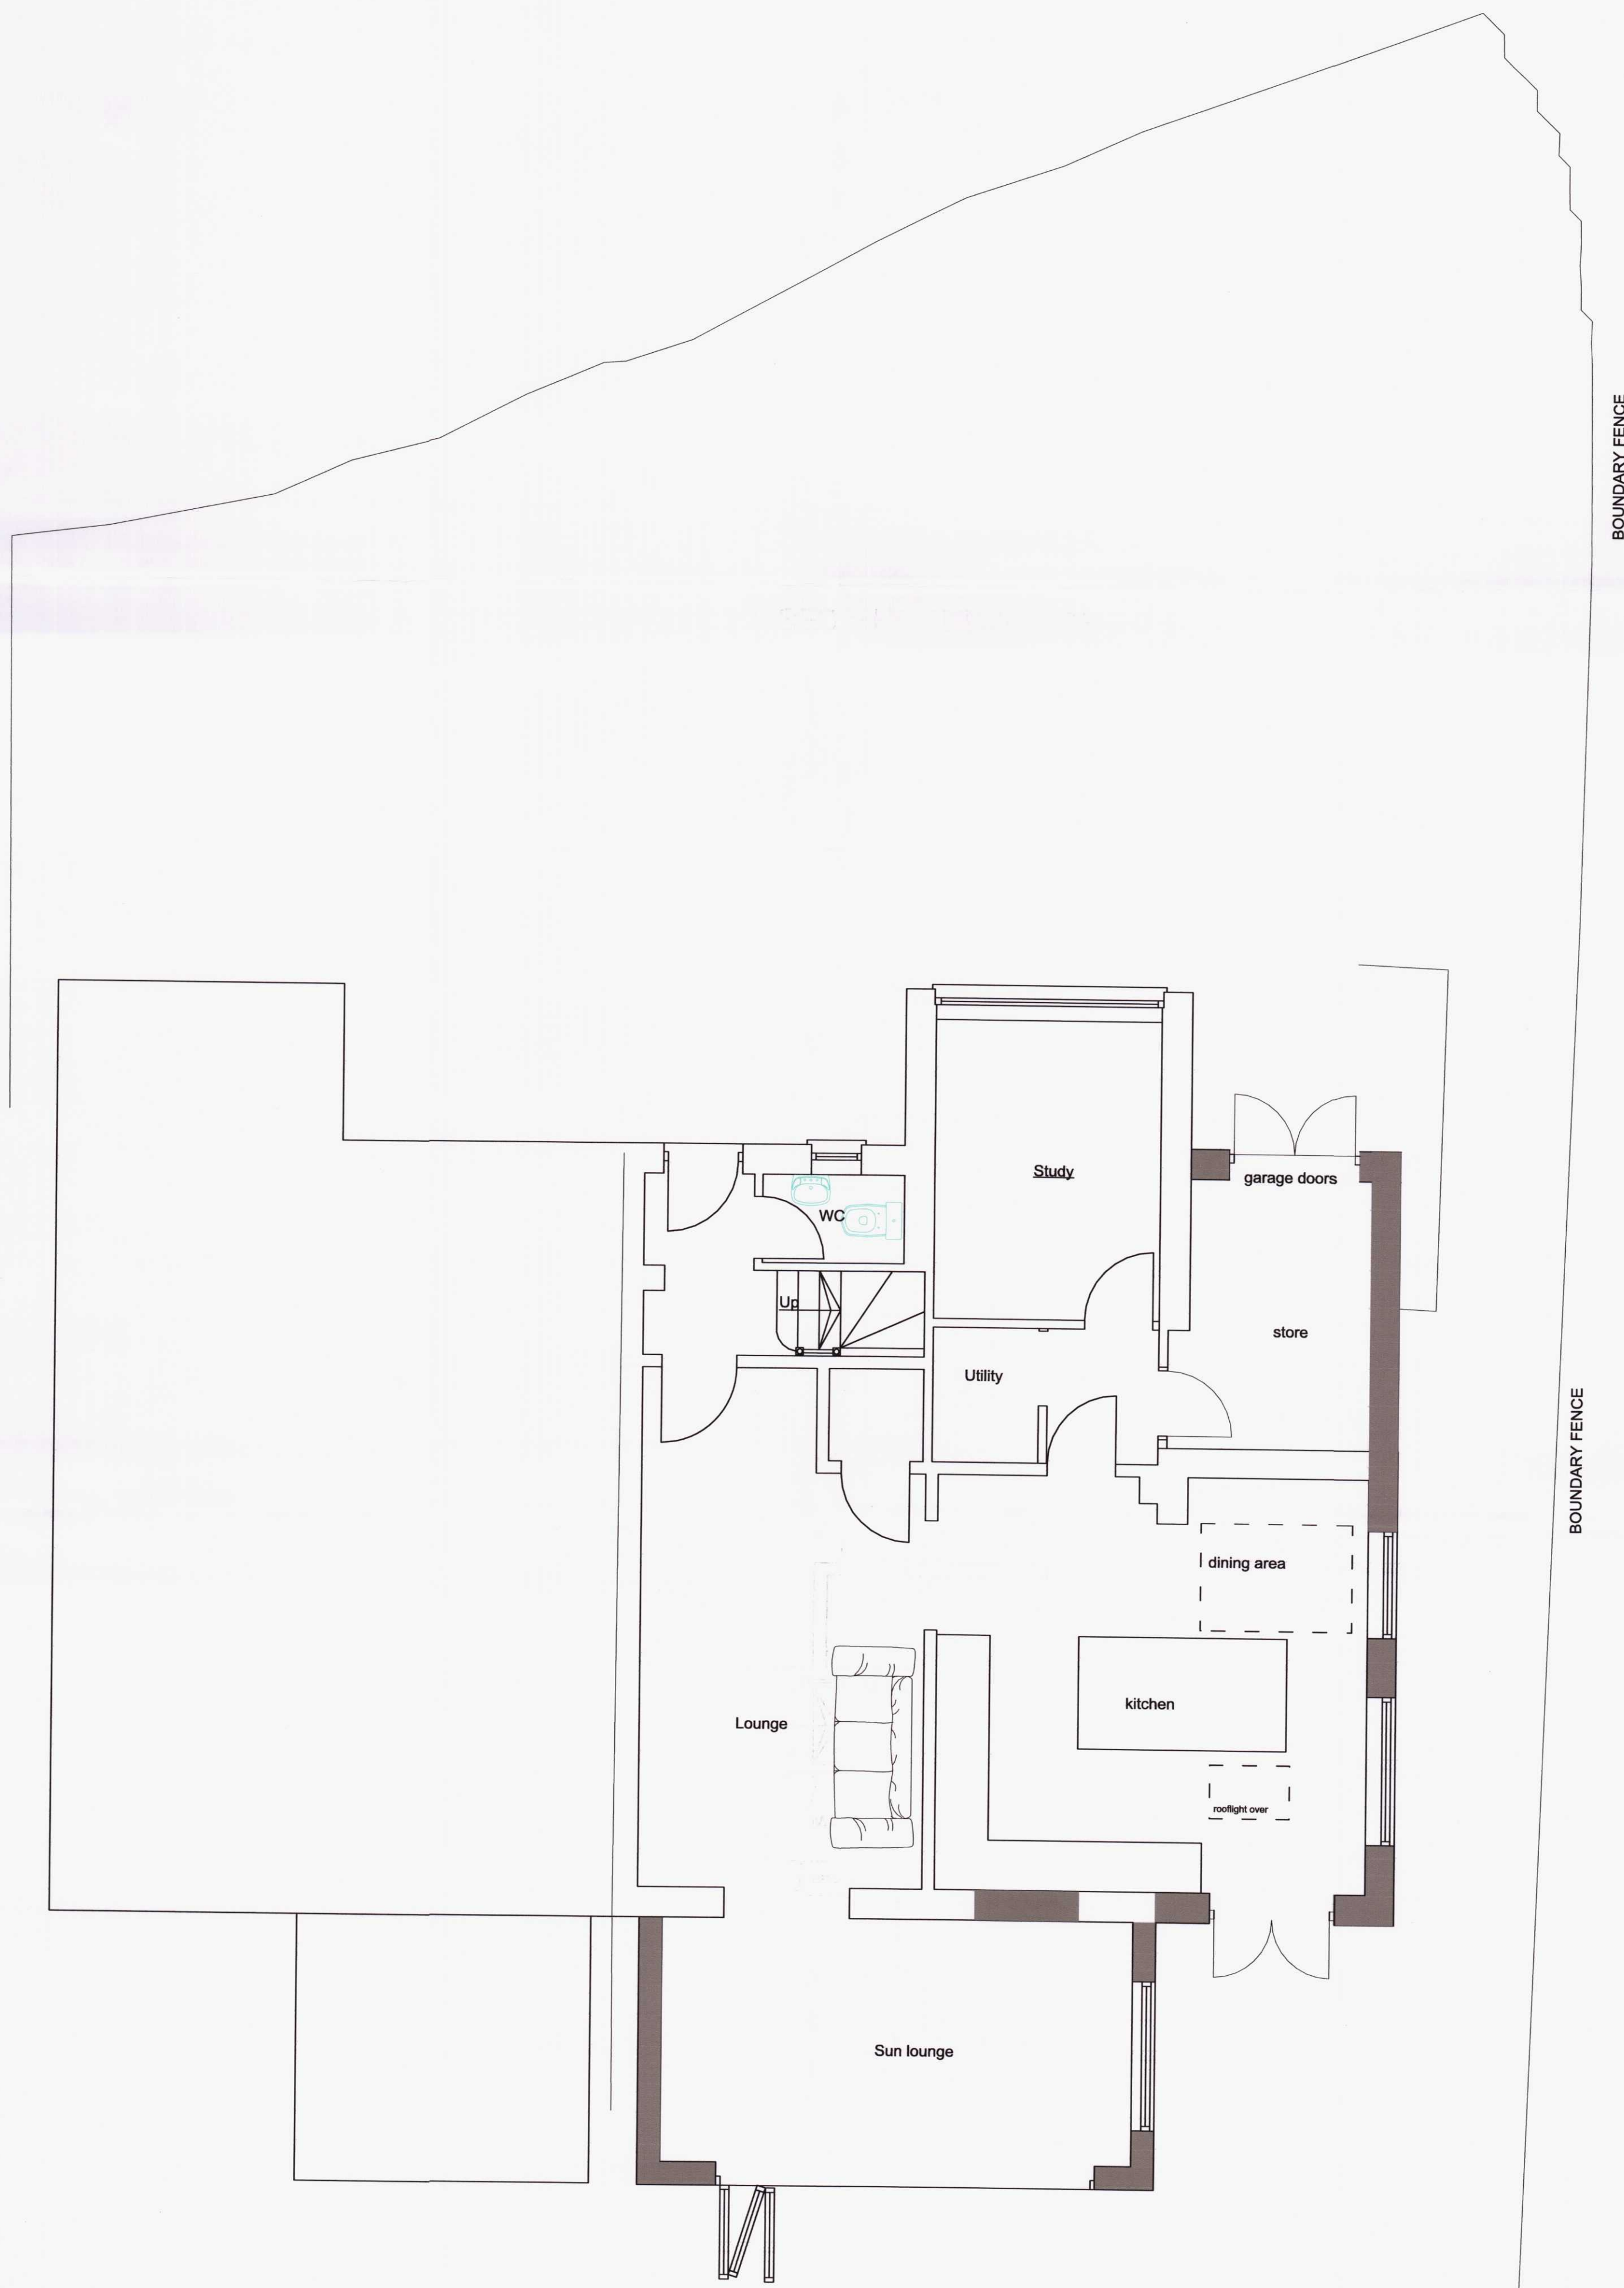

PROPOSED GROUND FLOOR PLAN

CANCELLED

MTBC
AMENDED PLANS
10 MAR 2020
RECEIVED

200035

A. Revised Plans and Elevations

George and Co.

Proposed Extension
1 Cyfarthya Gardens
Cefn Coed-y-cymmer
MERTHYR TYDFIL

643.07A Proposed plans

sketch 1:50@A1 20.02.20 CG

1st Floor
Woodfired Studios 62 High St
Merthyr Tydfil CF37 8DE
07830326852
hello@georgeandco.studio
www.georgeandco.studio

DO NOT SCALE THIS DRAWING ©George and Co.