


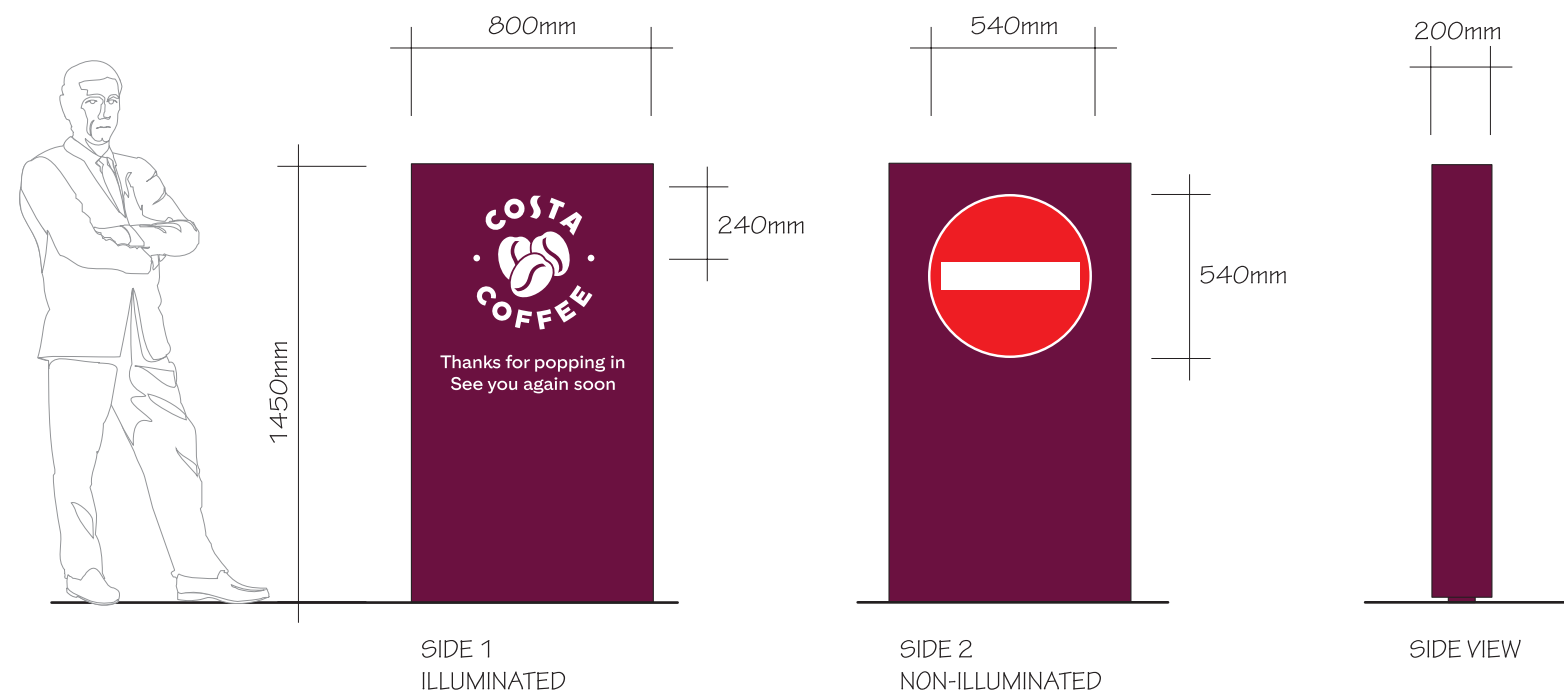

EXIT SIGN

2.5mm ALUMINIUM TRAY & BACK PANEL IN COSTA RED.
SIDE 1 - DETAILS CUT FROM FACE & BACKED UP WITH OPAL ACRYLIC.
INTERNAL LED ILLUMINATION.
SIDE 2 - REFLECTIVE VINYL DETAILS APPLIED.
TRAY & BACK PANEL FITTED TO 89mm DIA. STEEL POST USING
SIGNFIX CHANNEL & CLIPS.
Scale 1 : 25

COSTA RED - HMG 827-25030P-6144 (MATT)

LIGHT OUTPUT APPROX 600 CDM2

POWER FEED TO BASE SUPPLIED BY OTHERS

CLIENT	COSTA COFFEE DRIVE THRU, MERTHYR TYDFIL, CYFARTHFA, CF48 1TN			JOB	NEW SITE		
DATE	18.07.2024	SCALE	AS SHOWN @ A3	DRAWN	D.S.	CHECKED	S.M.
						REV	01 - 12.08.2026
						DWG NO	27788