

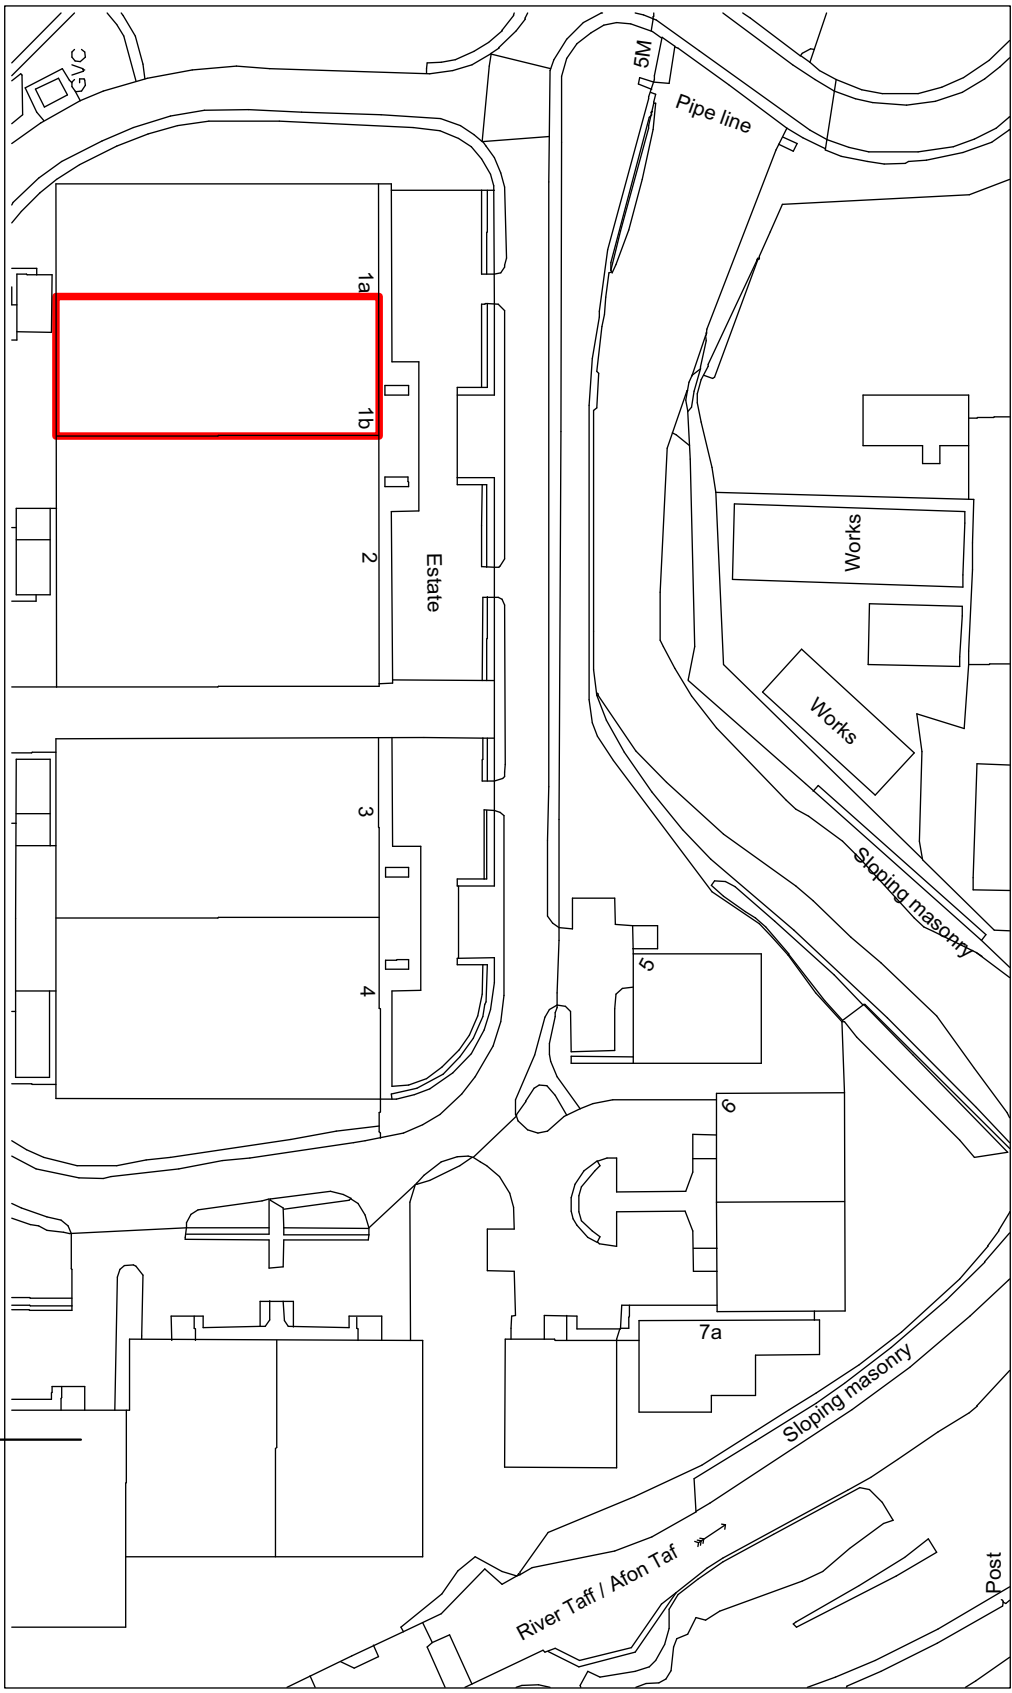


PROPOSED SECTION A-A

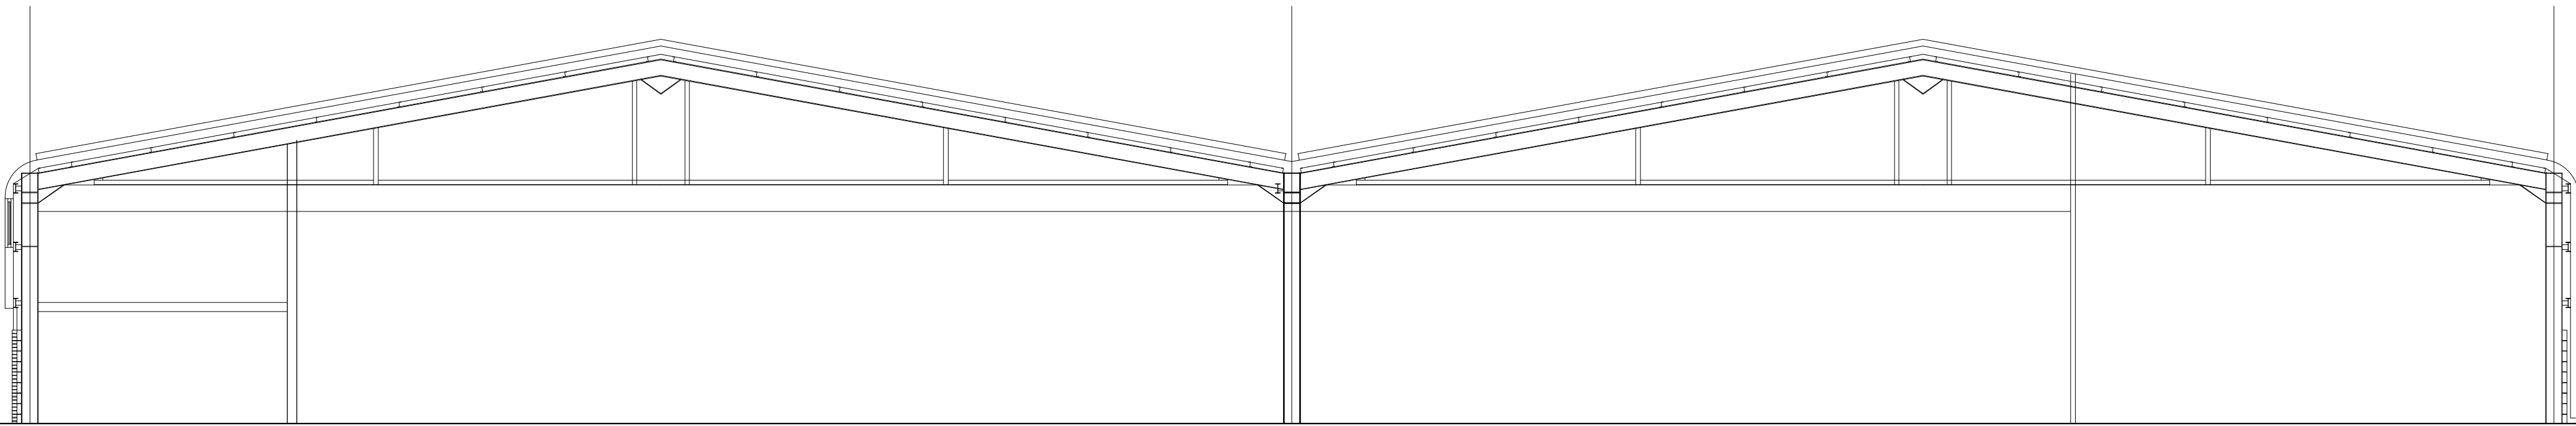

OSMAP 1:1250

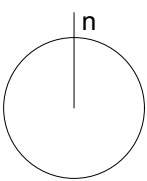


EXISTING SECTION A-A



George and Co.

Proposed Mezzanine floor
at Marsh Mx
Unit 1B, Cyfarthfa Industrial
Estate, Merthyr Tydfil
CF47 8PE

649.004		SECTIONS	
sketch	1:100@A1	NOV 20	CG
1st Floor Woodfired Studios 62 High St Merthyr Tydfil CF37 6DE 07830328652 hello@georgeandco.studio www.georgeandco.studio			
DO NOT SCALE THIS DRAWING		©George and Co.	

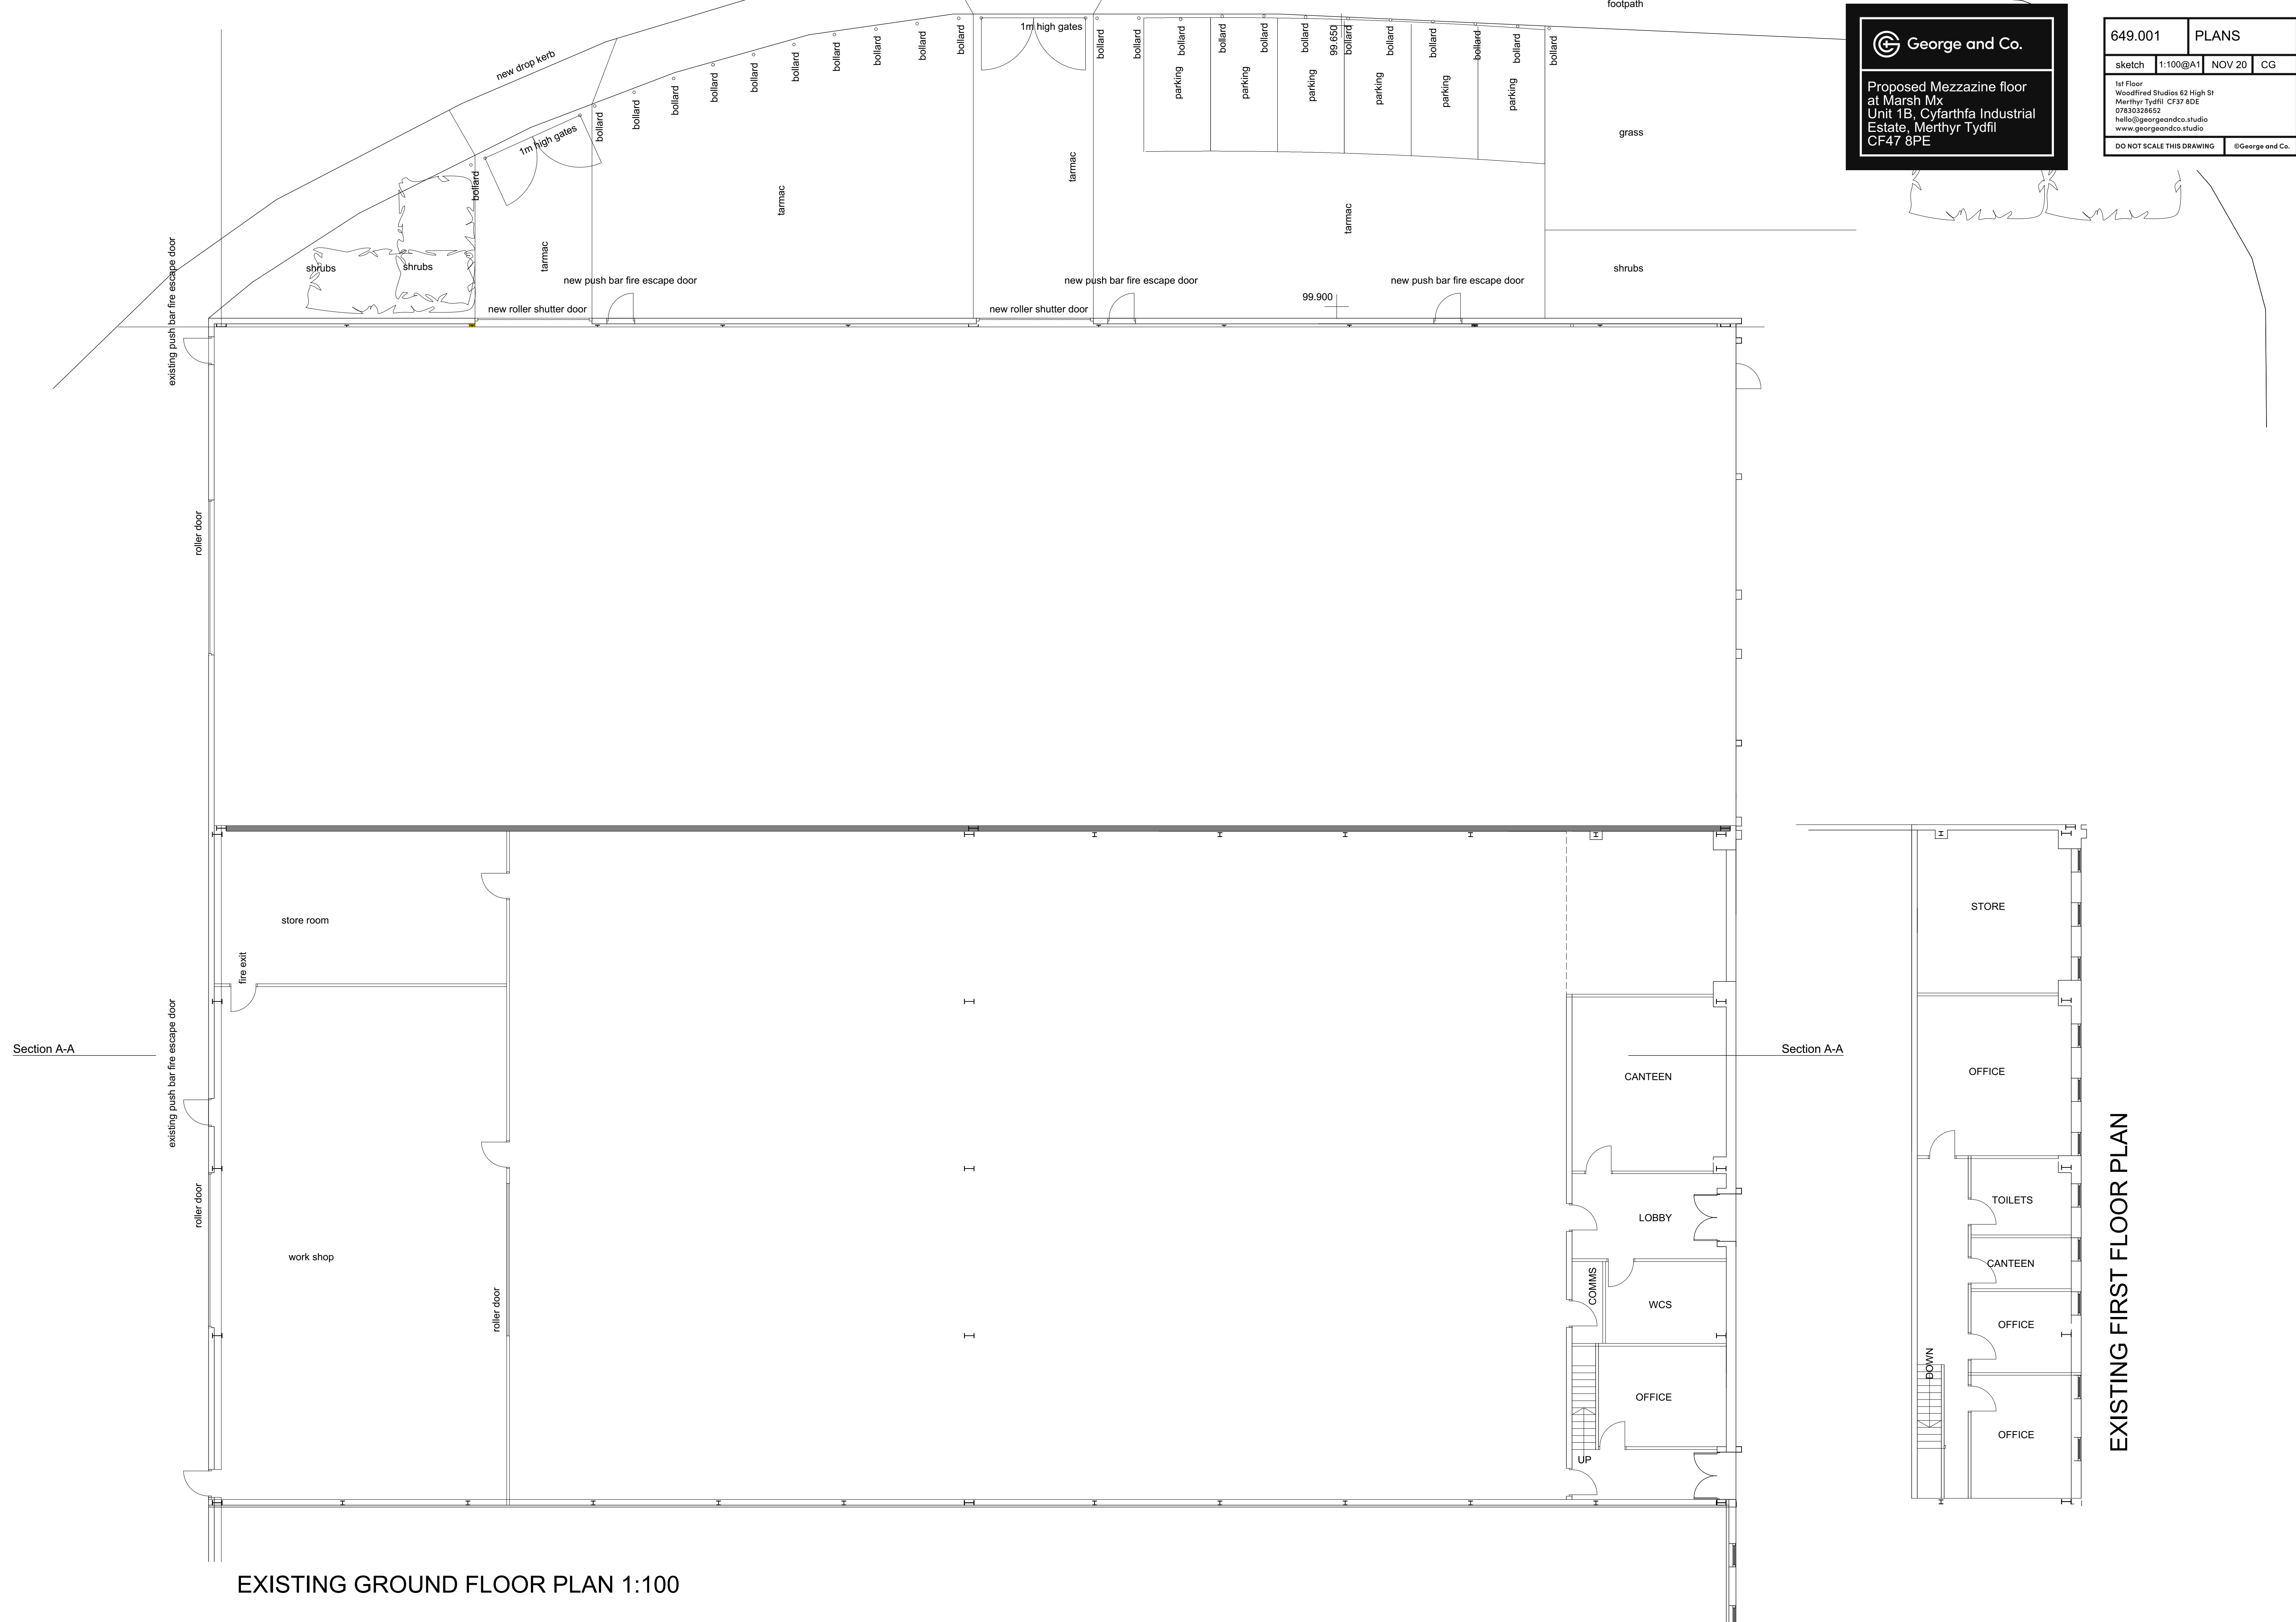



ALL SIZES OF STEEL WORK AND SETTING OUT TO BE
DESIGNED BY A QUALIFIED STRUCTURAL ENGINEER

Section A-A


Section A-A

PROPOSED GROUND FLOOR PLAN 1:100

George and Co.

Proposed Mezzazine floor
at Marsh Mx
Unit 1B, Cyfarthfa Industrial
Estate, Merthyr Tydfil
CF47 8PE

649.002	PLANS		
sketch	1:100@A1	NOV 20	CG
1st Floor Woodfired Studios 62 High St Merthyr Tydfil CF37 8DE 07830328652 hello@georgeandco.studio www.georgeandco.studio			
DO NOT SCALE THIS DRAWING			©George and Co.

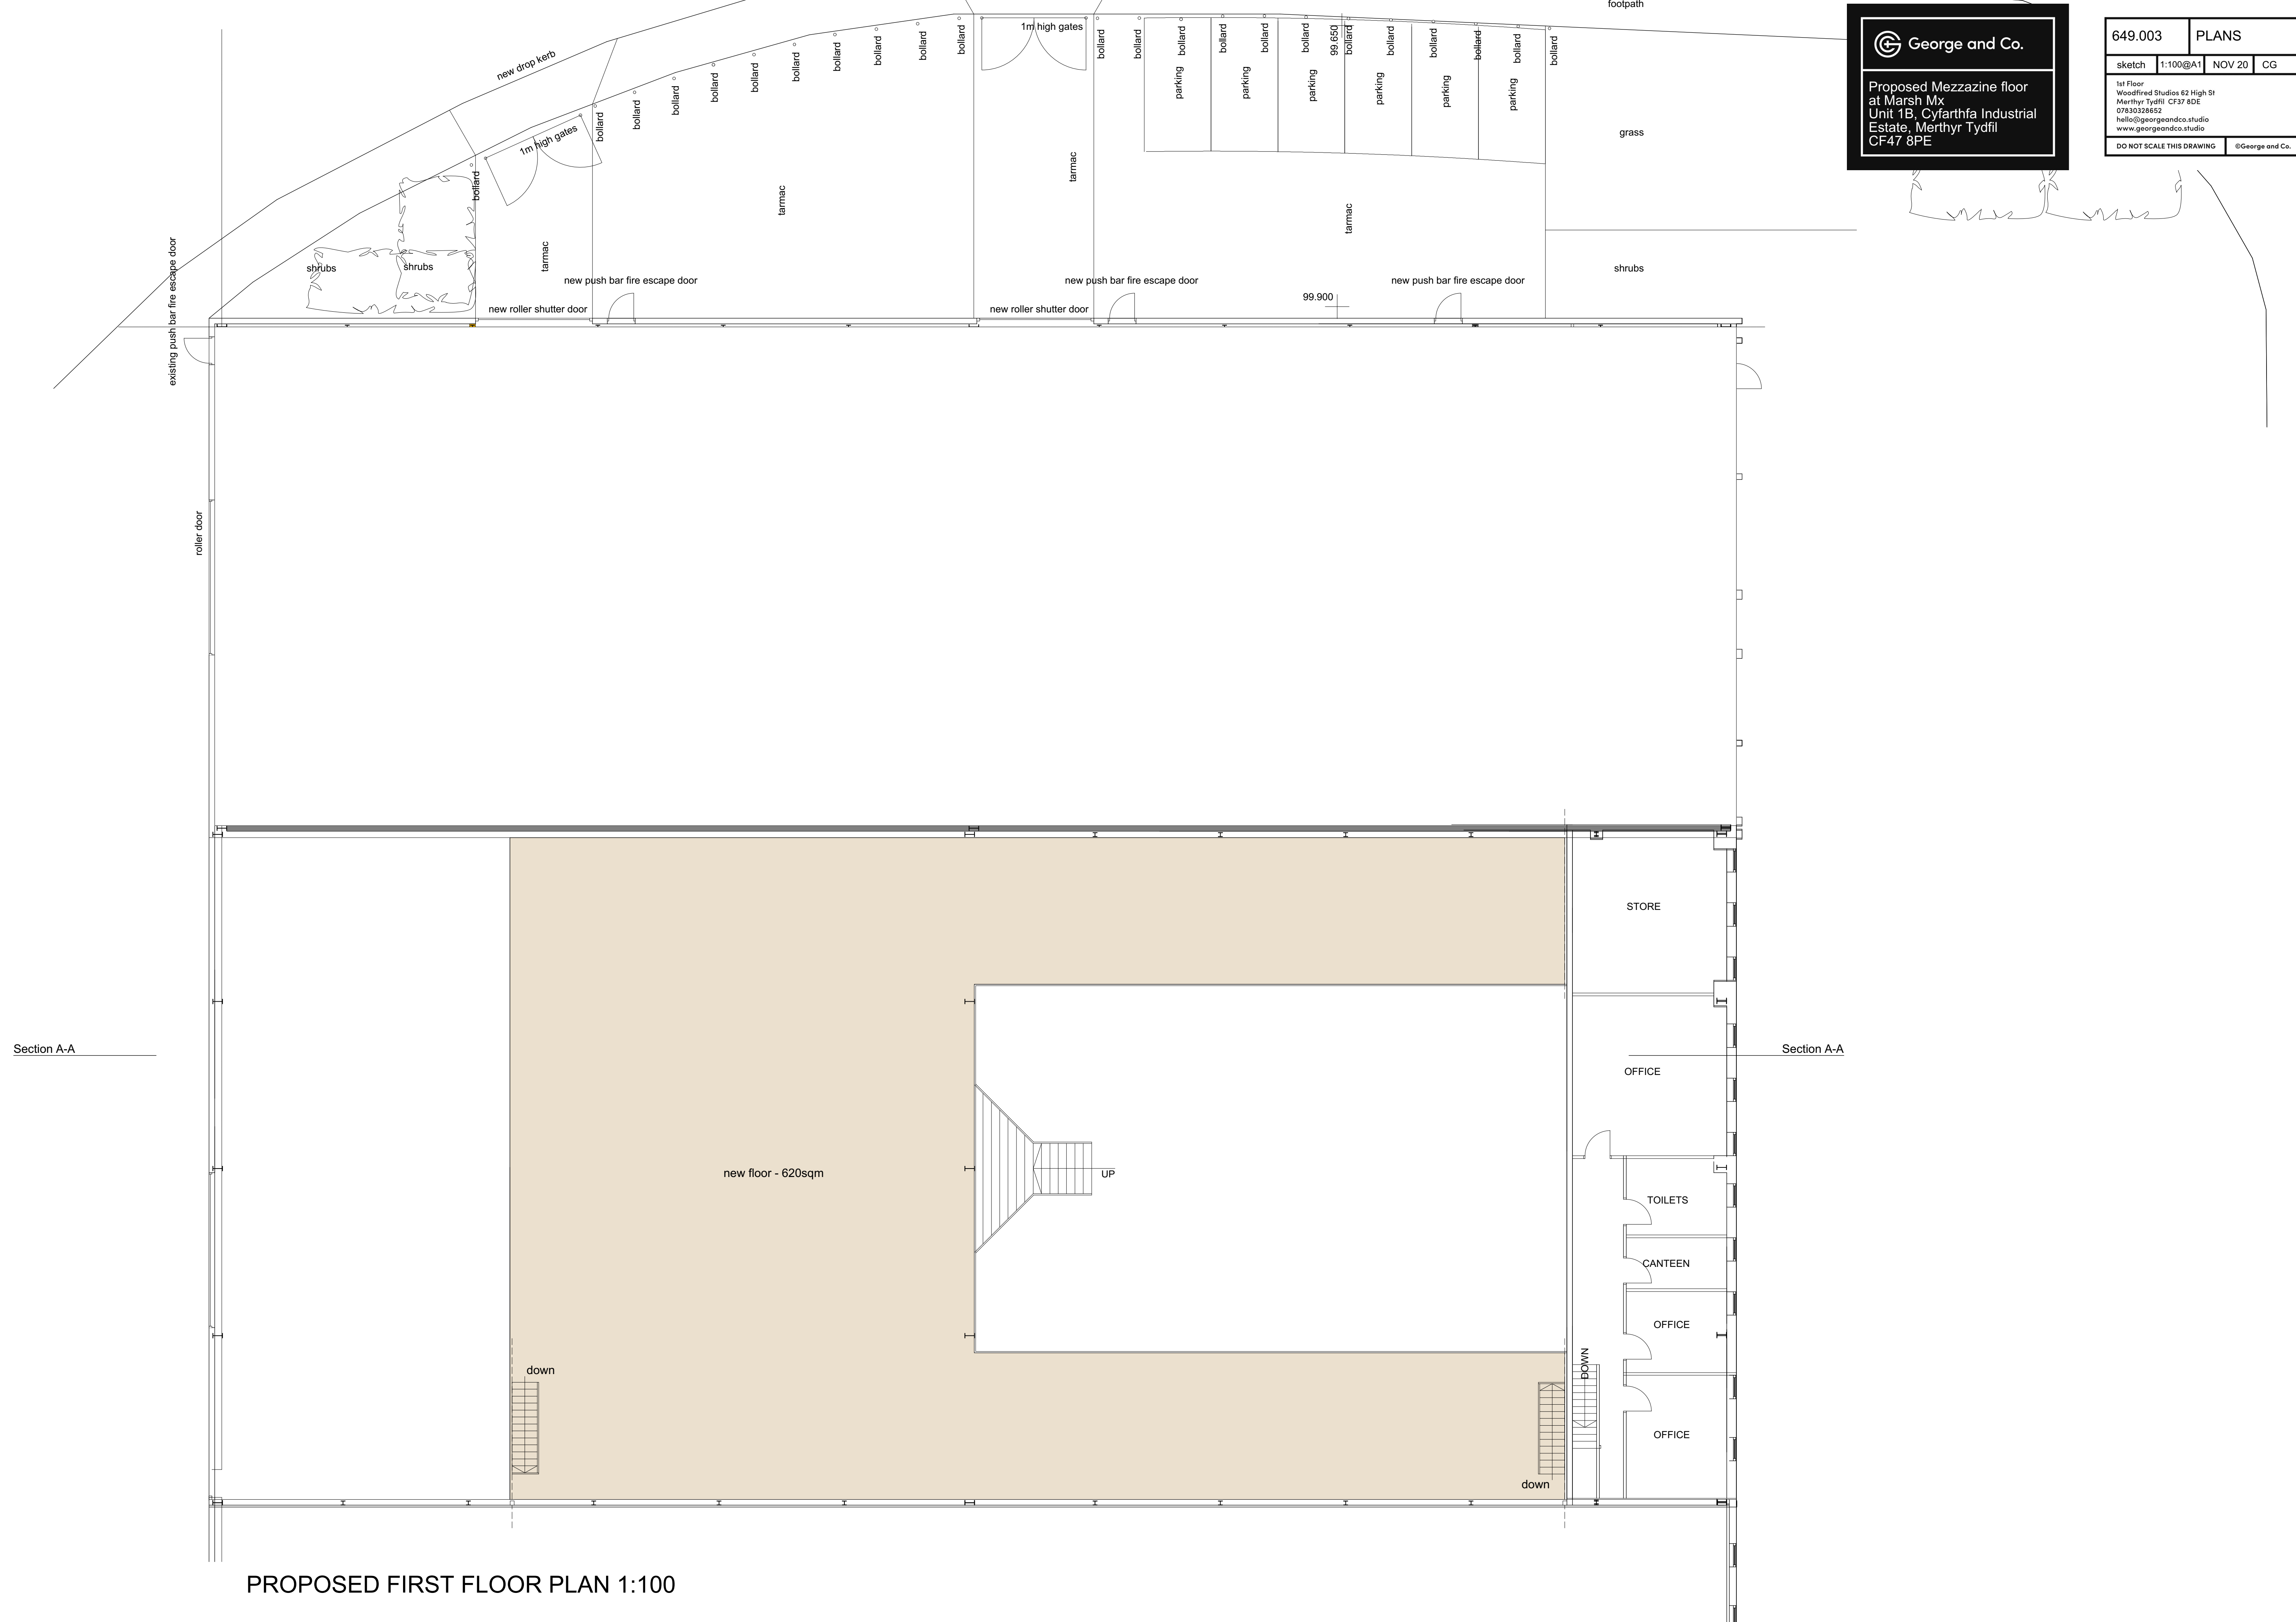

 George and Co.

Proposed Mezzazine floor
at Marsh Mx
Unit 1B, Cyfarthfa Industrial
Estate, Merthyr Tydfil
CF47 8PE

649.003	PLANS		
sketch	1:100@A1	NOV 20	CG
1st Floor Woodfred Studios 62 High St Merthyr Tydfil CF37 8DE 07830328652 hello@georgeandco.studio www.georgeandco.studio			
DO NOT SCALE THIS DRAWING		©George and Co.	