


100m SCALE WITH CAUTION (use top & side scale bars to check for distortion or reduction)

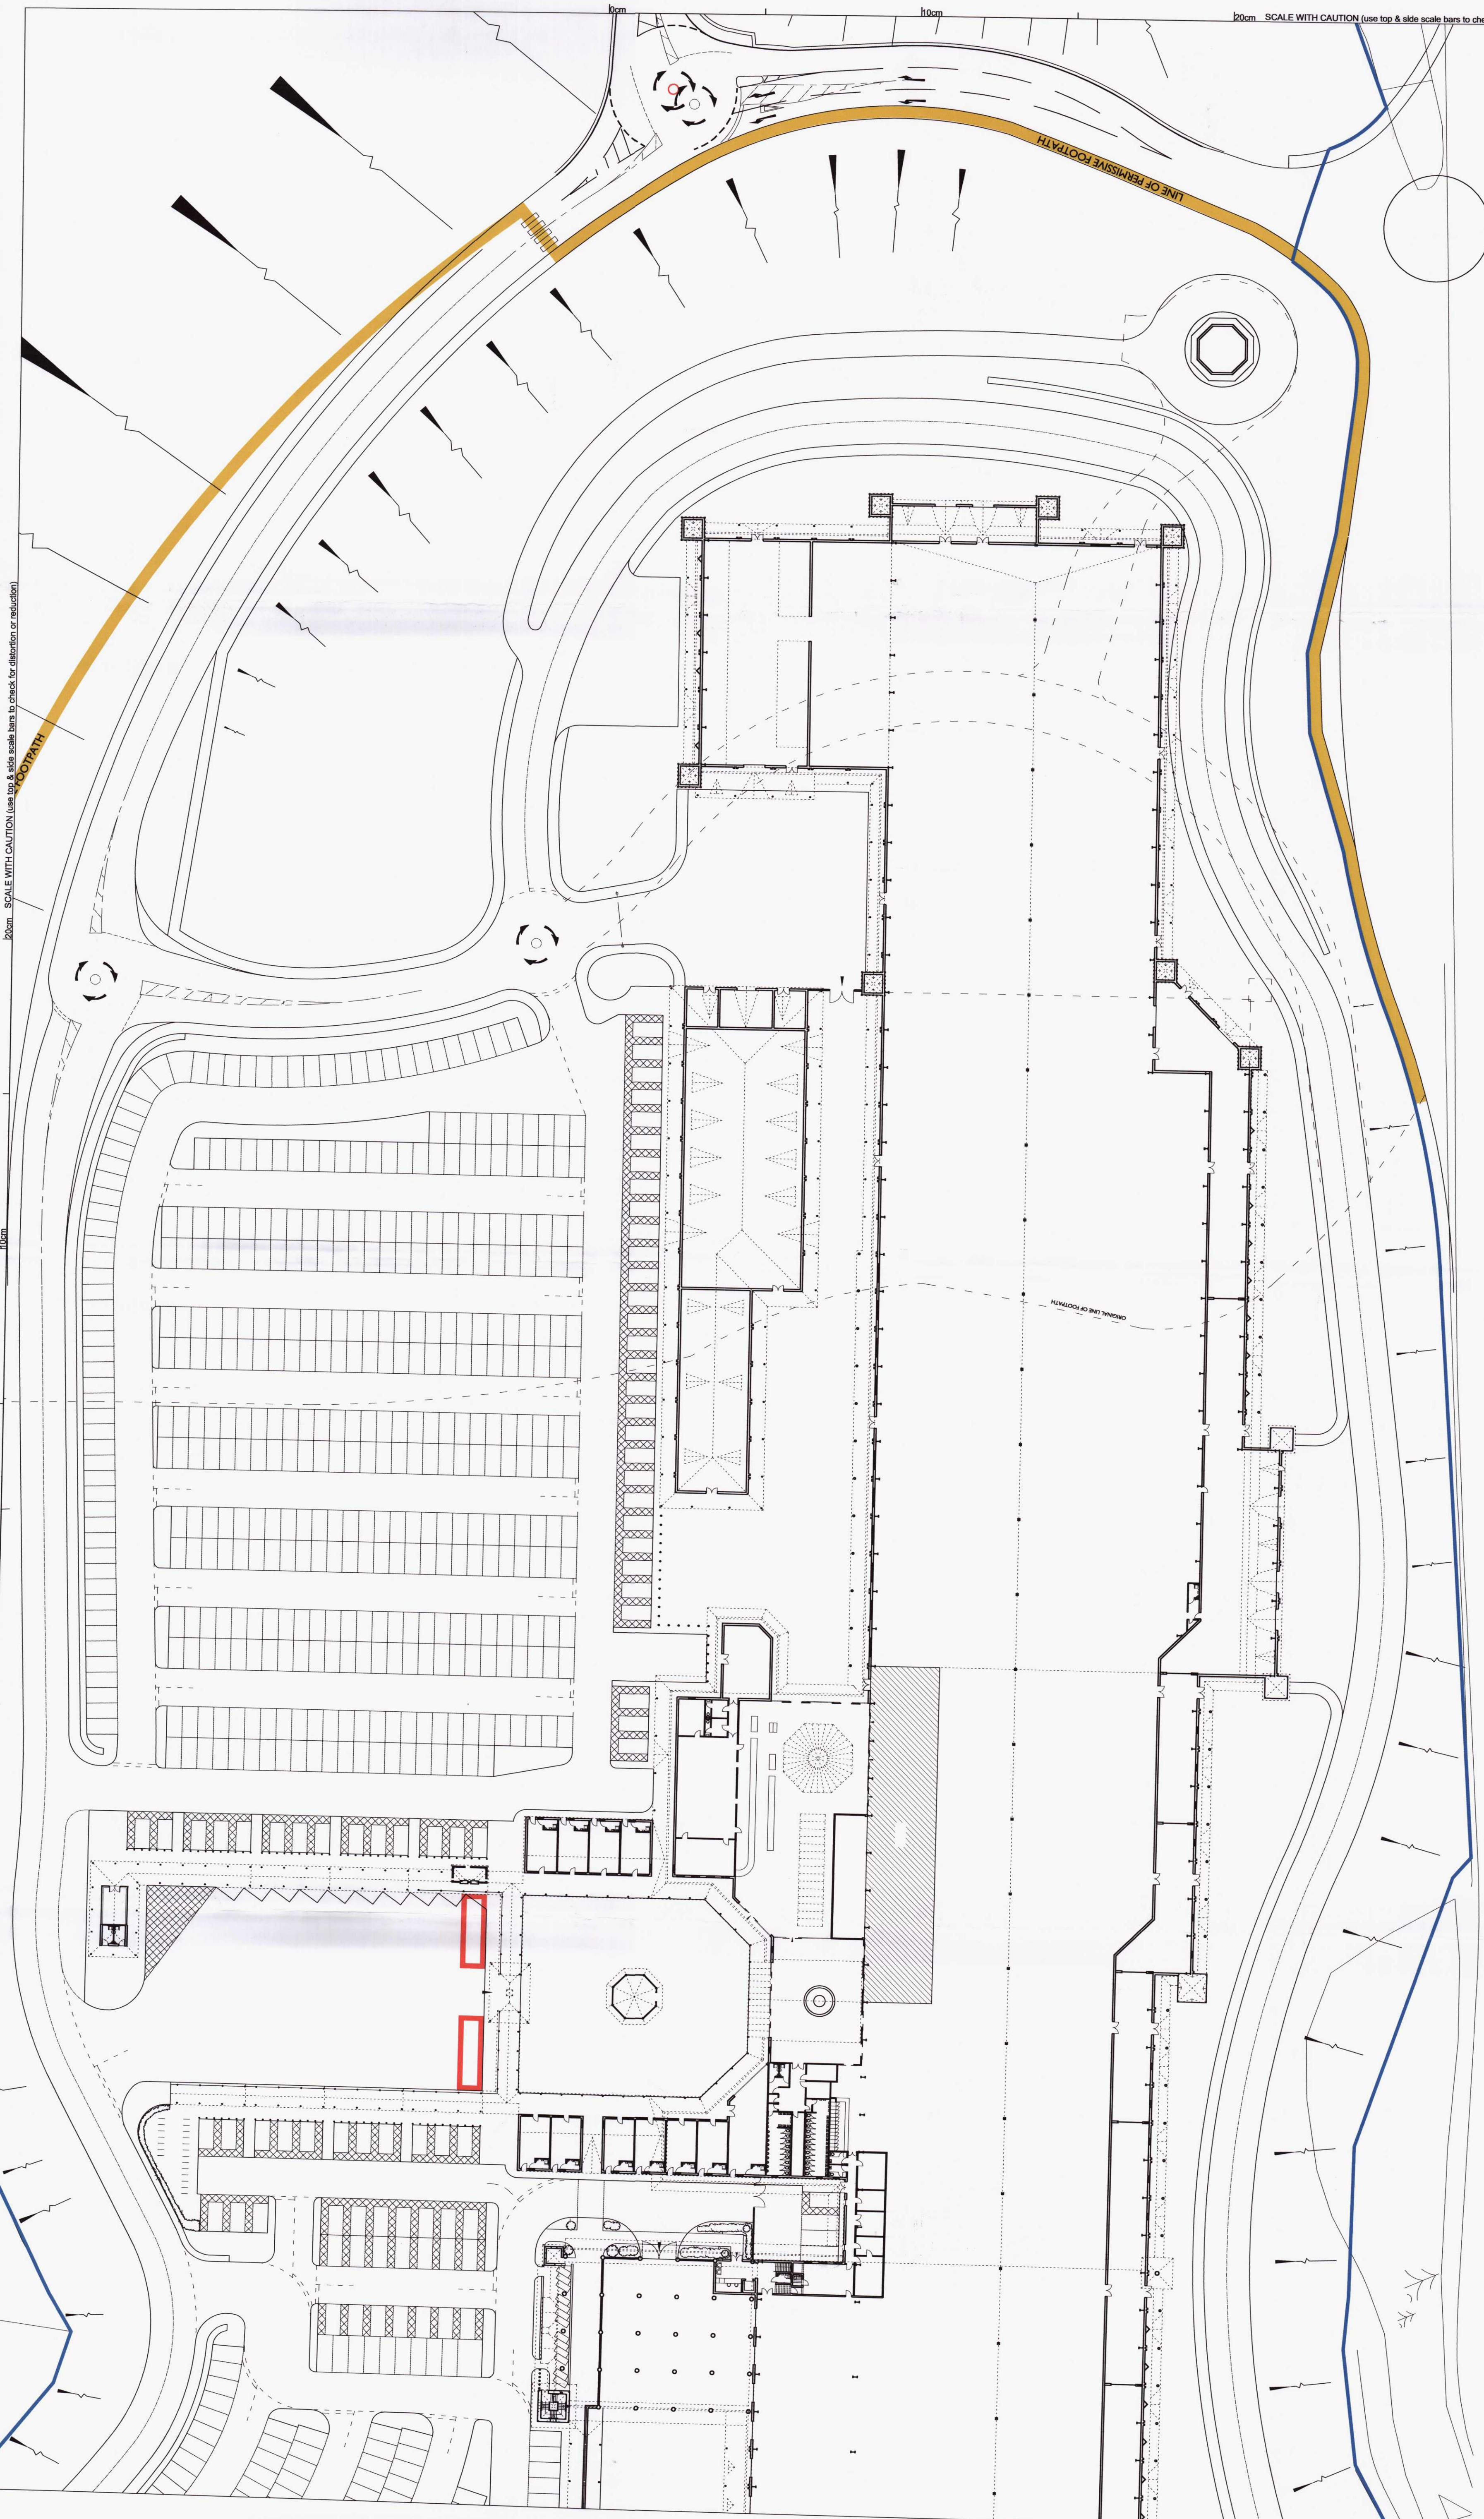

REV	Date	Revised By	Drawn	Revision Description
1				

190173

STUDIO WINTER
Chartered Architect
- 4 JUL 2019
RECEIVED
PLANNING DEPARTMENT
MIDDERBURY BOROUGH COUNCIL

Project Title	TRAGO MILLS
Client	HERITAGE TRUST
Drawn	CGH
Scale	1:500
Original Date	AI
Drawn	CGH
Check	CGH
Date	JUNE 2019
Status	PRELIMINARY

