
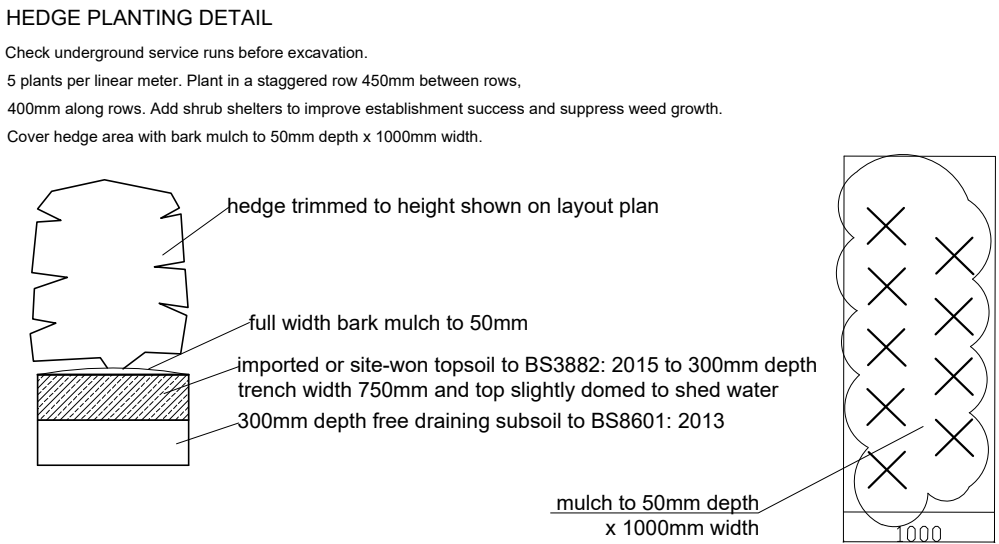
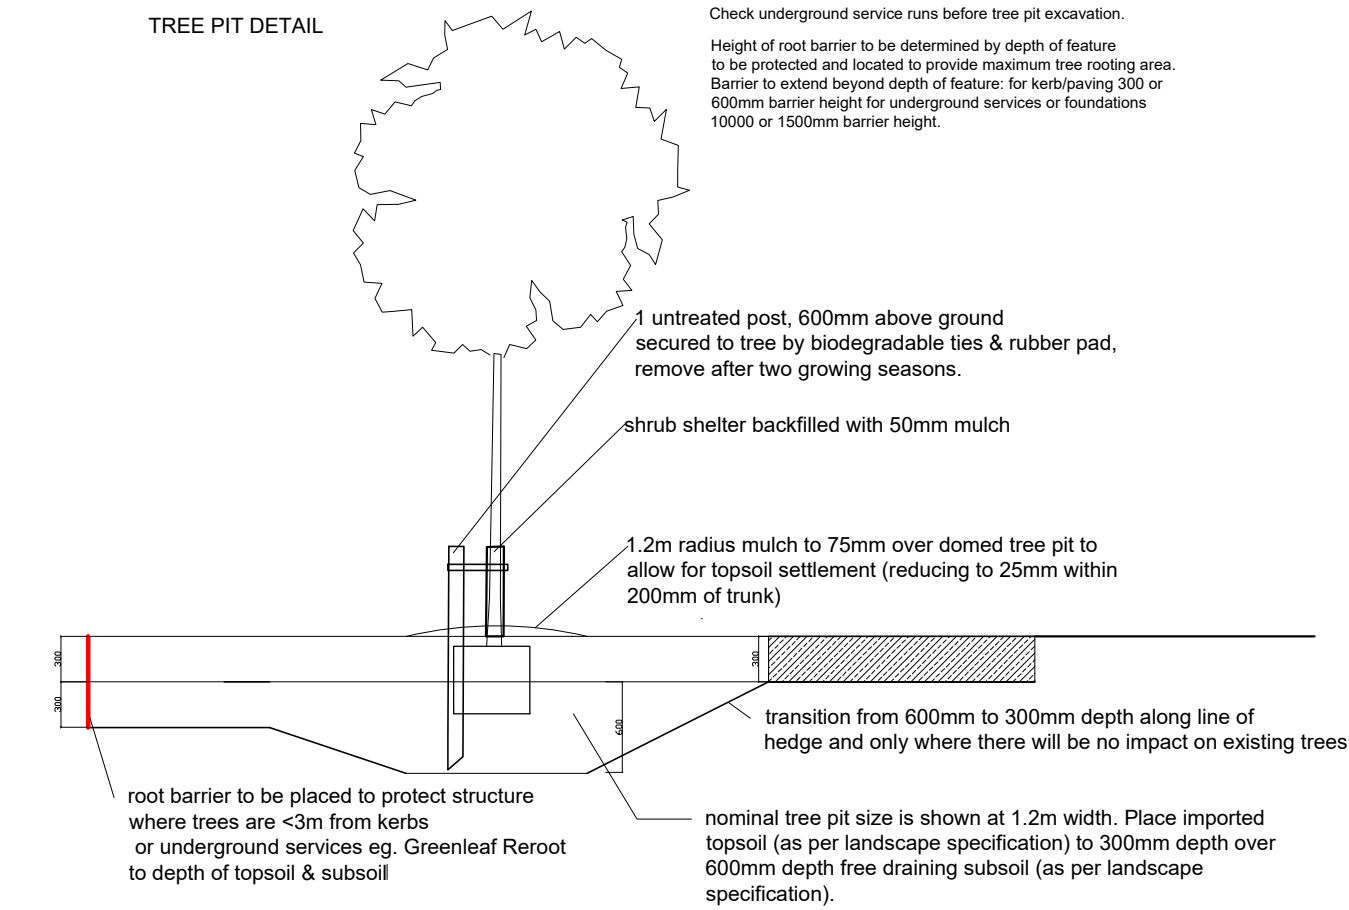


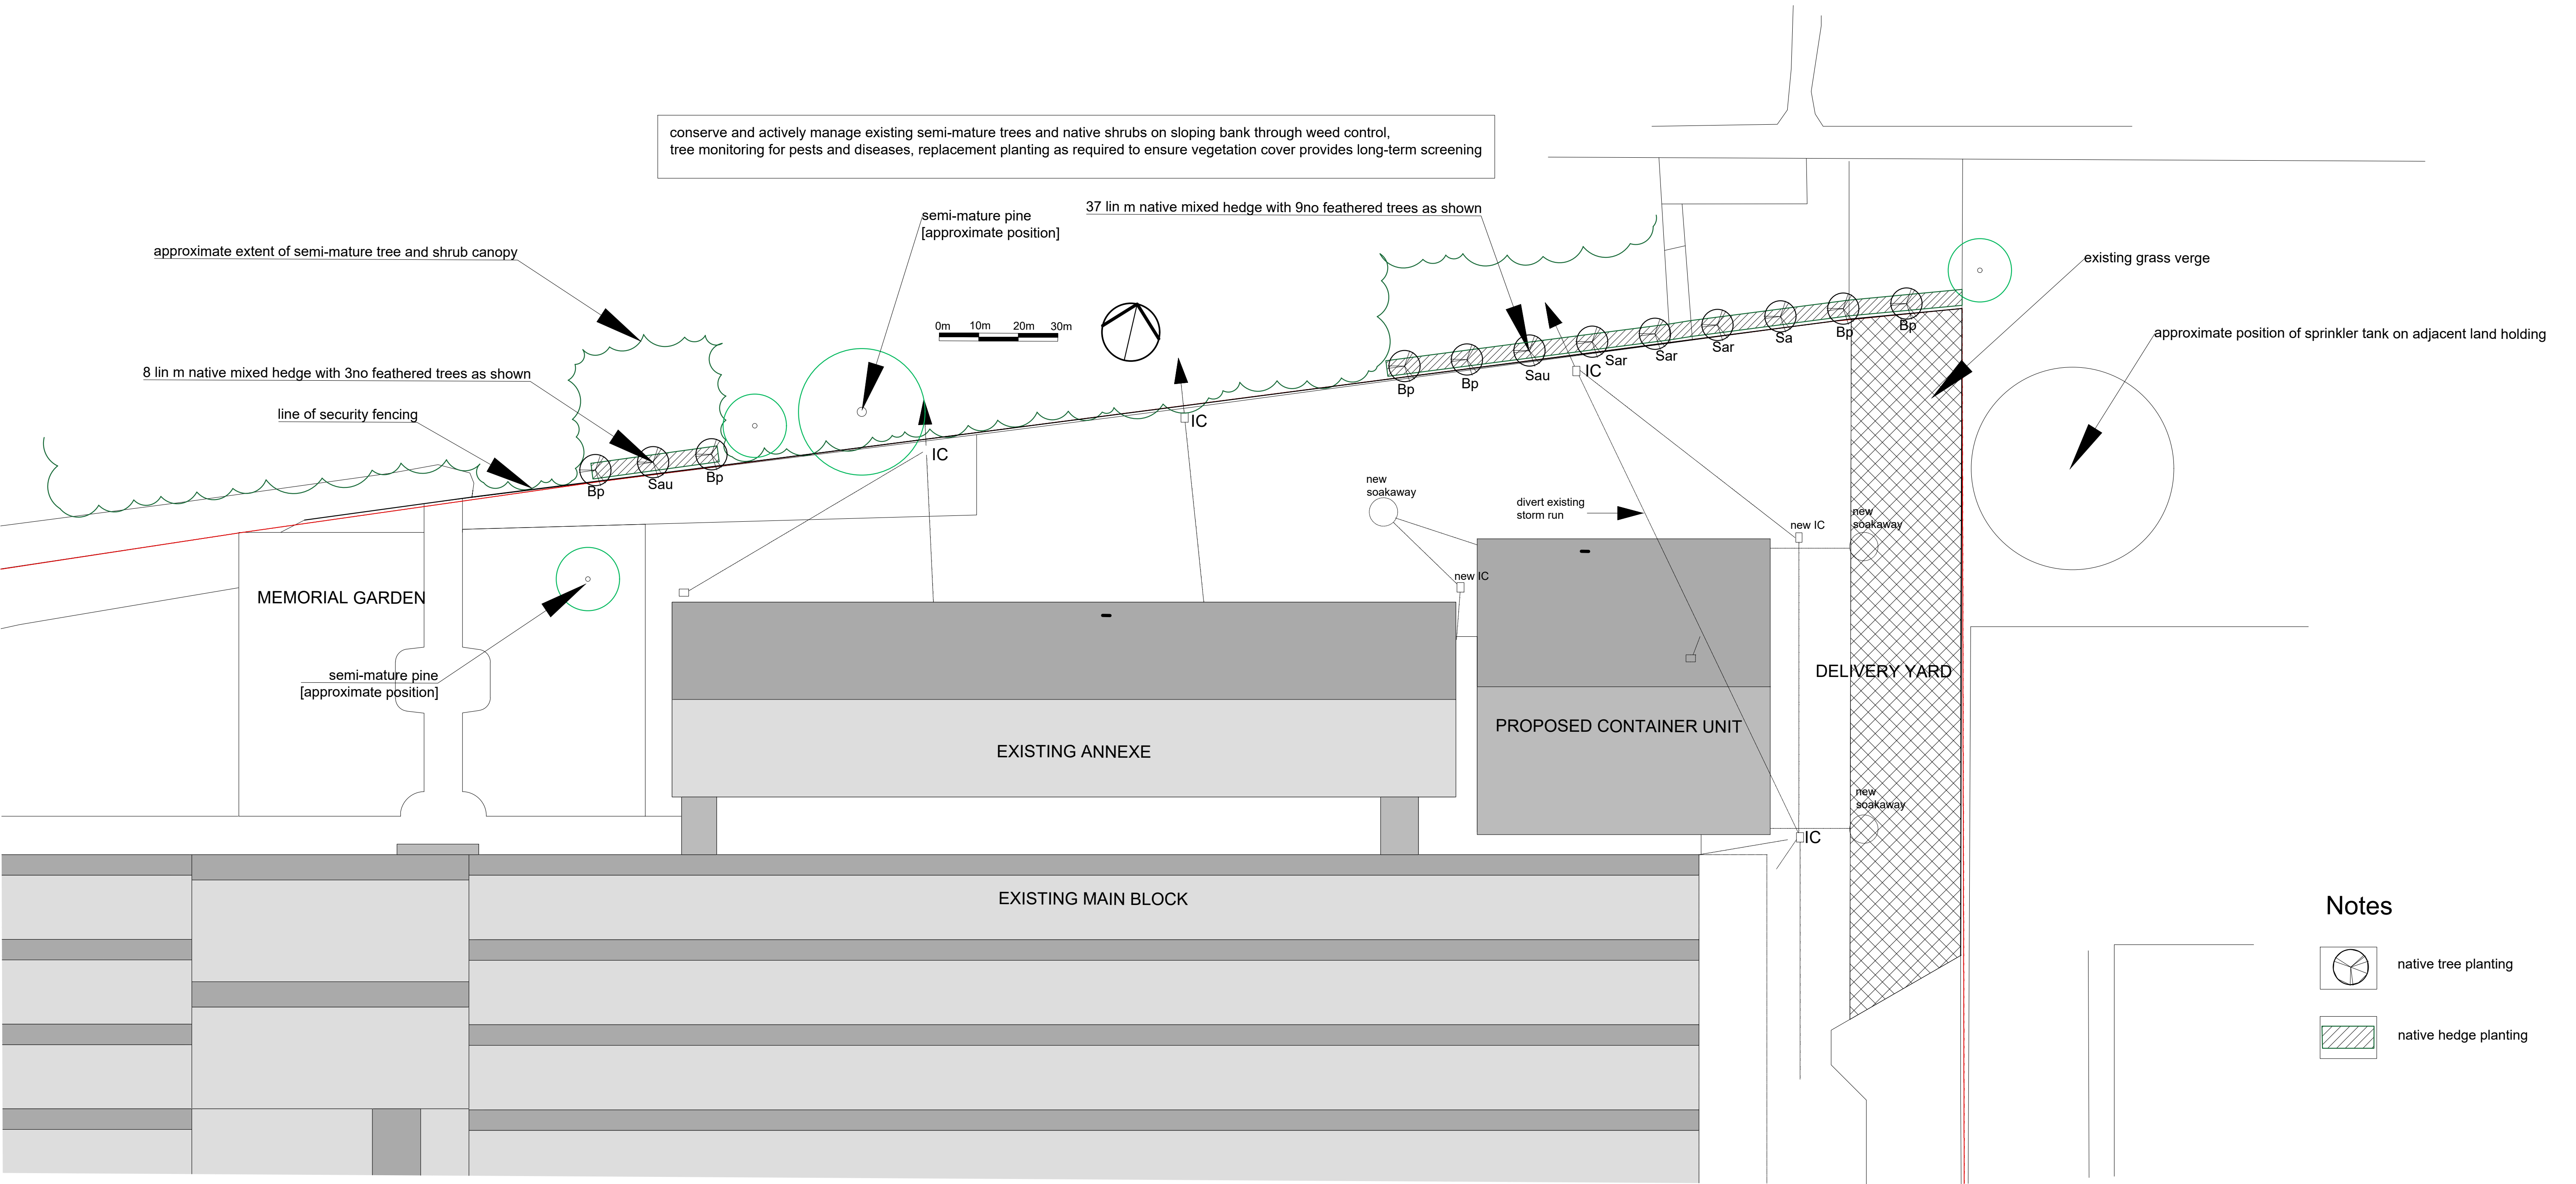

	Species	Height (mm)	Description	Spacing	Total (no.)
Trees	Bare root feathered trees, planted into tree pits as shown on plan, ensure base is dug over to avoid water ponding. Good branching rather than height is key. Mulch to 75mm depth.				
Bp	Betula pendula (silver birch)	2-2.5m	Bare root Feathered	As per plan	6
Sar	Sorbus aria (whitebeam)	2-2.5m	Bare root Feathered	As per plan	3
Sau	Sorbus aucuparia (rowan)	2-2.5m	Bare root Feathered	As per plan	3

Native mixed hedge – 45 linear meters		
Plant a double staggered row (450mm between rows, 400mm along rows) at 5 plants/lin m, bare root transplants 1+2, 900-1200mm. Mulch hedge width to 50mm depth. Allow to grow on or maintain to 2m height.		
Hawthorn [Crataegus monogyna] 60%	Bare root 1+2, 900-1200mm	135
Hazel [Corylus avellana] 30%	Bare root 1+2, 900-1200mm	70
Holly [Ilex aquifolium] 10%	2L	20

Notes

- native tree planting
- native hedge planting

Refer to Mackley Davies Landscape Schedule [for plant schedule, outline specification and maintenance/management].

All dimensions must be checked on site and not scaled from this drawing.

This drawing is for the purposes of PLANNING. Based on Ordnance Survey data as supplied. OS Licence 100043966

MACKLEY DAVIES ASSOCIATES LTD
Ffynnon yr Eirin . Crickhowell Road. Gilwern
Abergavenny . NP7 0EH . 01873 831796 .
gill@mackleydaves.co.uk

SITE
Mayphil Ltd, Goatmill Road, Merthyr

CLIENT
Mayphil Ltd

DRAWING TITLE

Planting Plan for proposed extension

SCALE	1:200 @ A1	Job No.	21/837/01
DATE	August 2021	REVISION No.	