

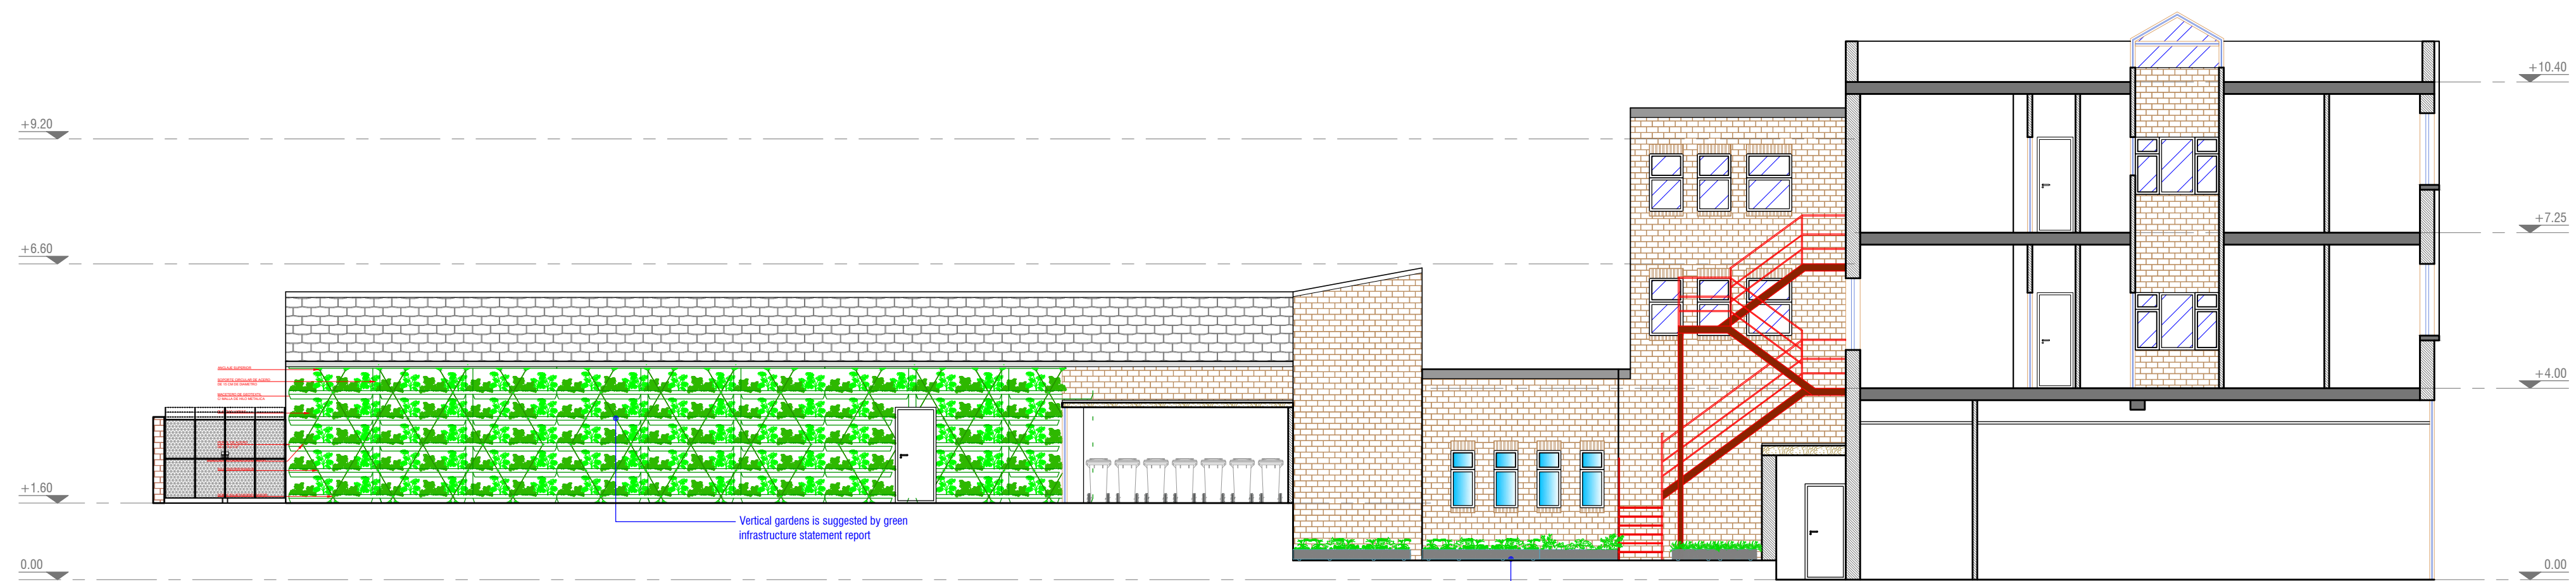


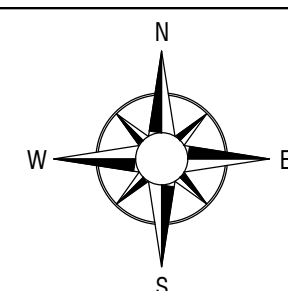

Section B"-B"
Proposed green infrastructure of
vertical gardens and plant pots

Plant pots is suggested by green
infrastructure statement report

Vertical gardens is suggested by green
infrastructure statement report

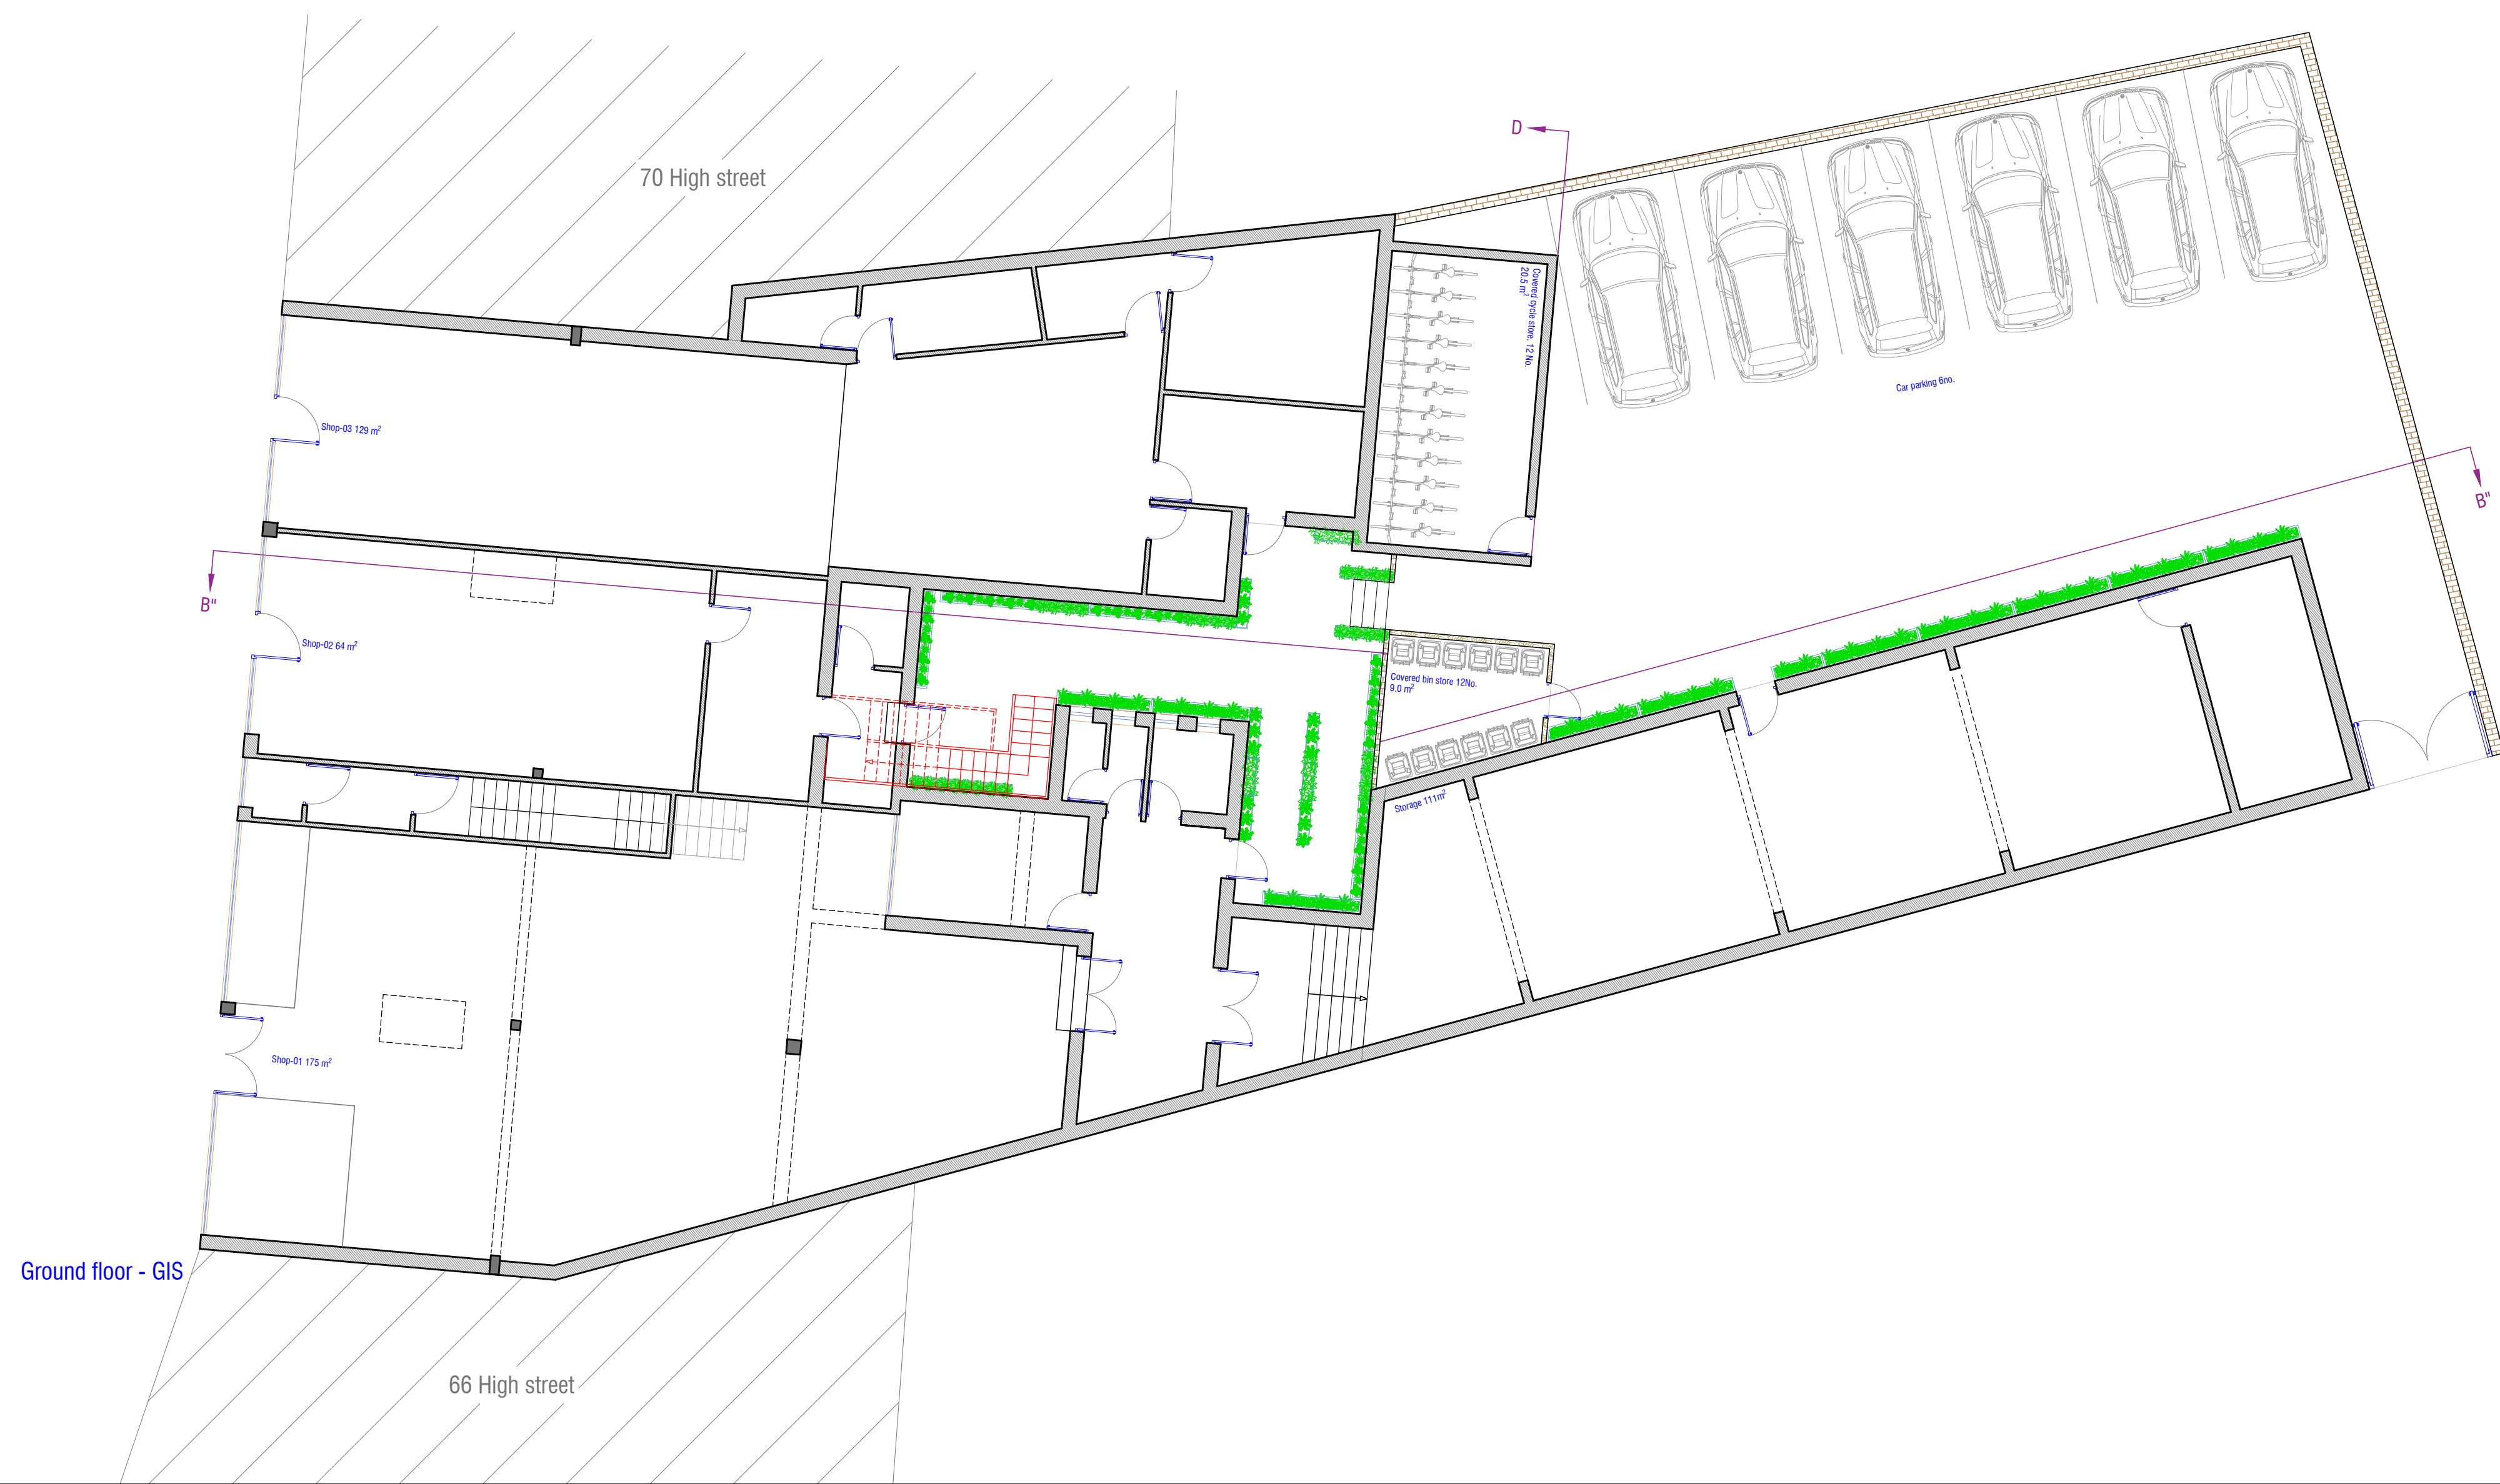

Ground floor - GIS

Scale 1:100 @ A1

Bright vision holding Ltd
79 Brandvorth road
Preston - Lancashire
PR1 4JH
+44 (0)1773 882322

Project:
Convert two abandoned storeys to 12 flats

Client:
Mr. Arjan Aram

Project address:
66 High street
M6 2JH
Post code: CF47 8AE

Status: Proposed plan
Sheet title: Green infrastructure assessment
Sheet No: 2408-A05
Scale: 1:100
Rev: A