


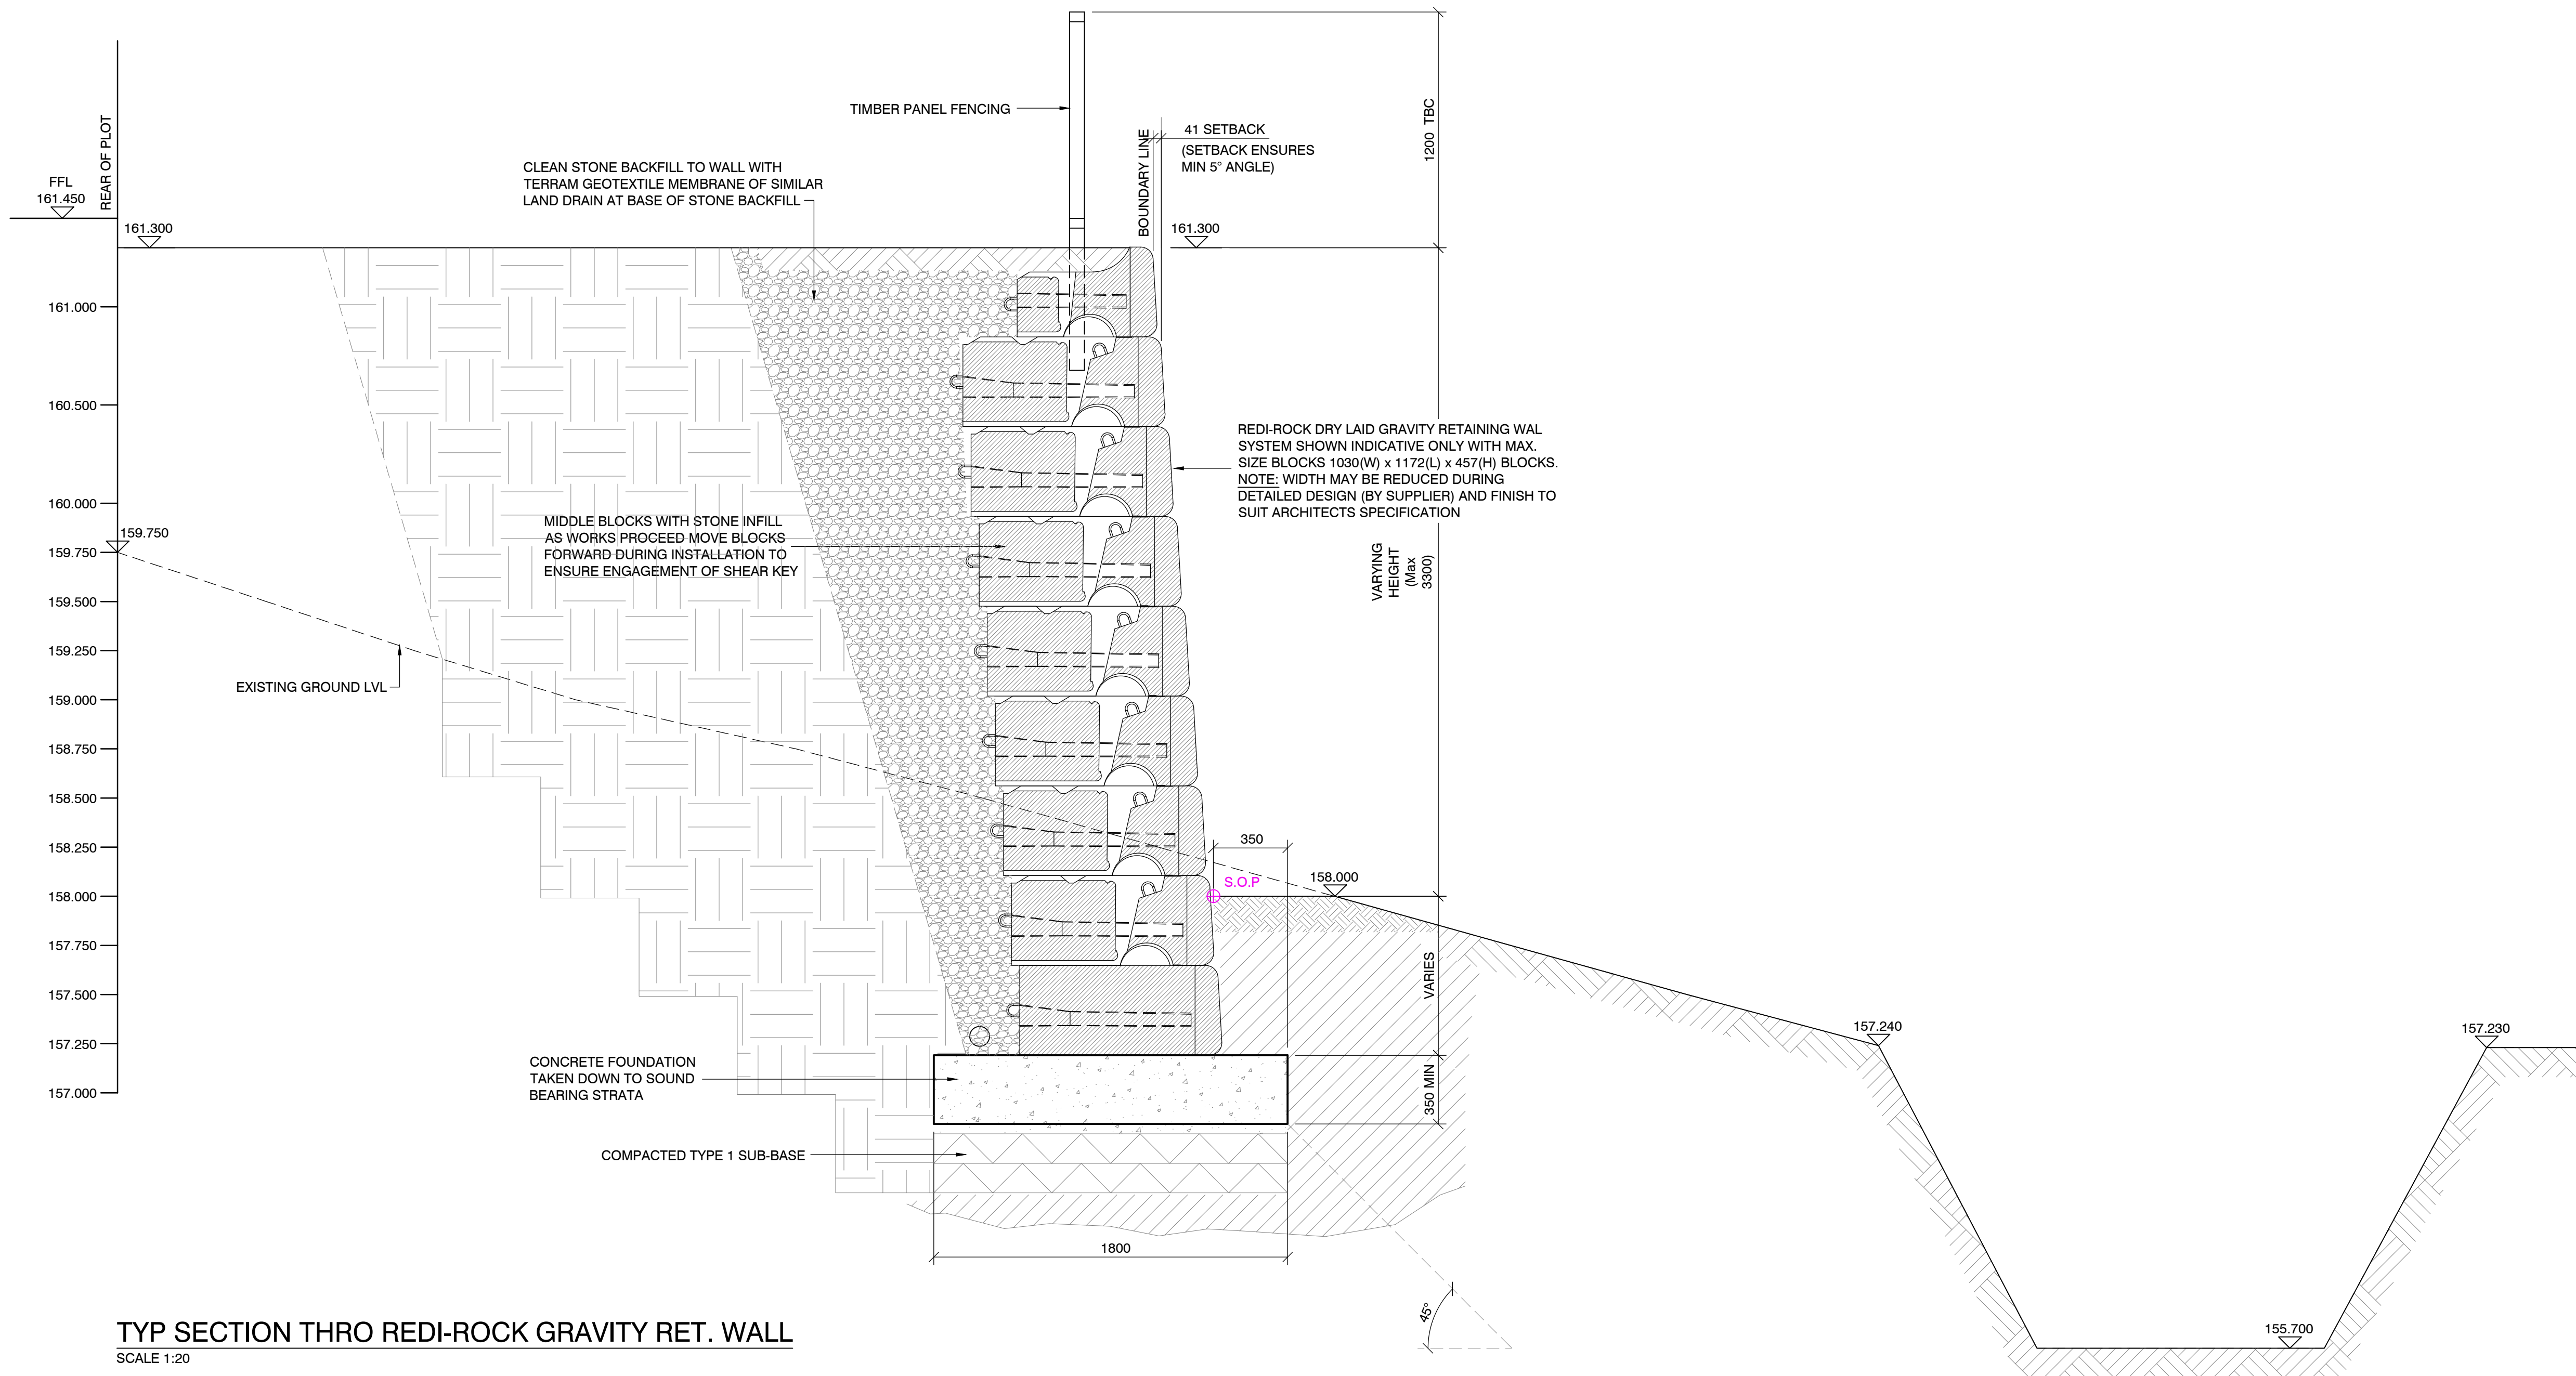

TYP SECTION THRO REDI-ROCK GRAVITY RET. WALL
SCALE 1:20

Rev	Date	Description	By		
Dimensions to be verified on site. This drawing should not be scaled. Use figured dimensions only Any discrepancies should be referred to the Engineer prior to work being put in hand. This drawing is copyright.					
QuadConsult Limited Columbus House, Village Way Greenmeadow Business Park Cardiff CF15 7NE 029 2077 9644 contactus@quadconsult.co.uk www.quadconsult.co.uk					
Client M Delacey & Sons Holdings Ltd					
Project Kingsley Terrace, Aberfan					
Title PROPOSED REAR GARDEN RETAINING WALL REDI-ROCK GRAVITY WALL					
Drawing Status PLANNING					
Designed by		Drawn by	Checked by	Date	Scale @ A1 size
-		JW	SW	OCT22	1:20
Drawing No					
22023-PL-004-0					

File name: 22023-PL-004-Proposed rear garden retaining wall - redi-rock gravity wall.dwg