


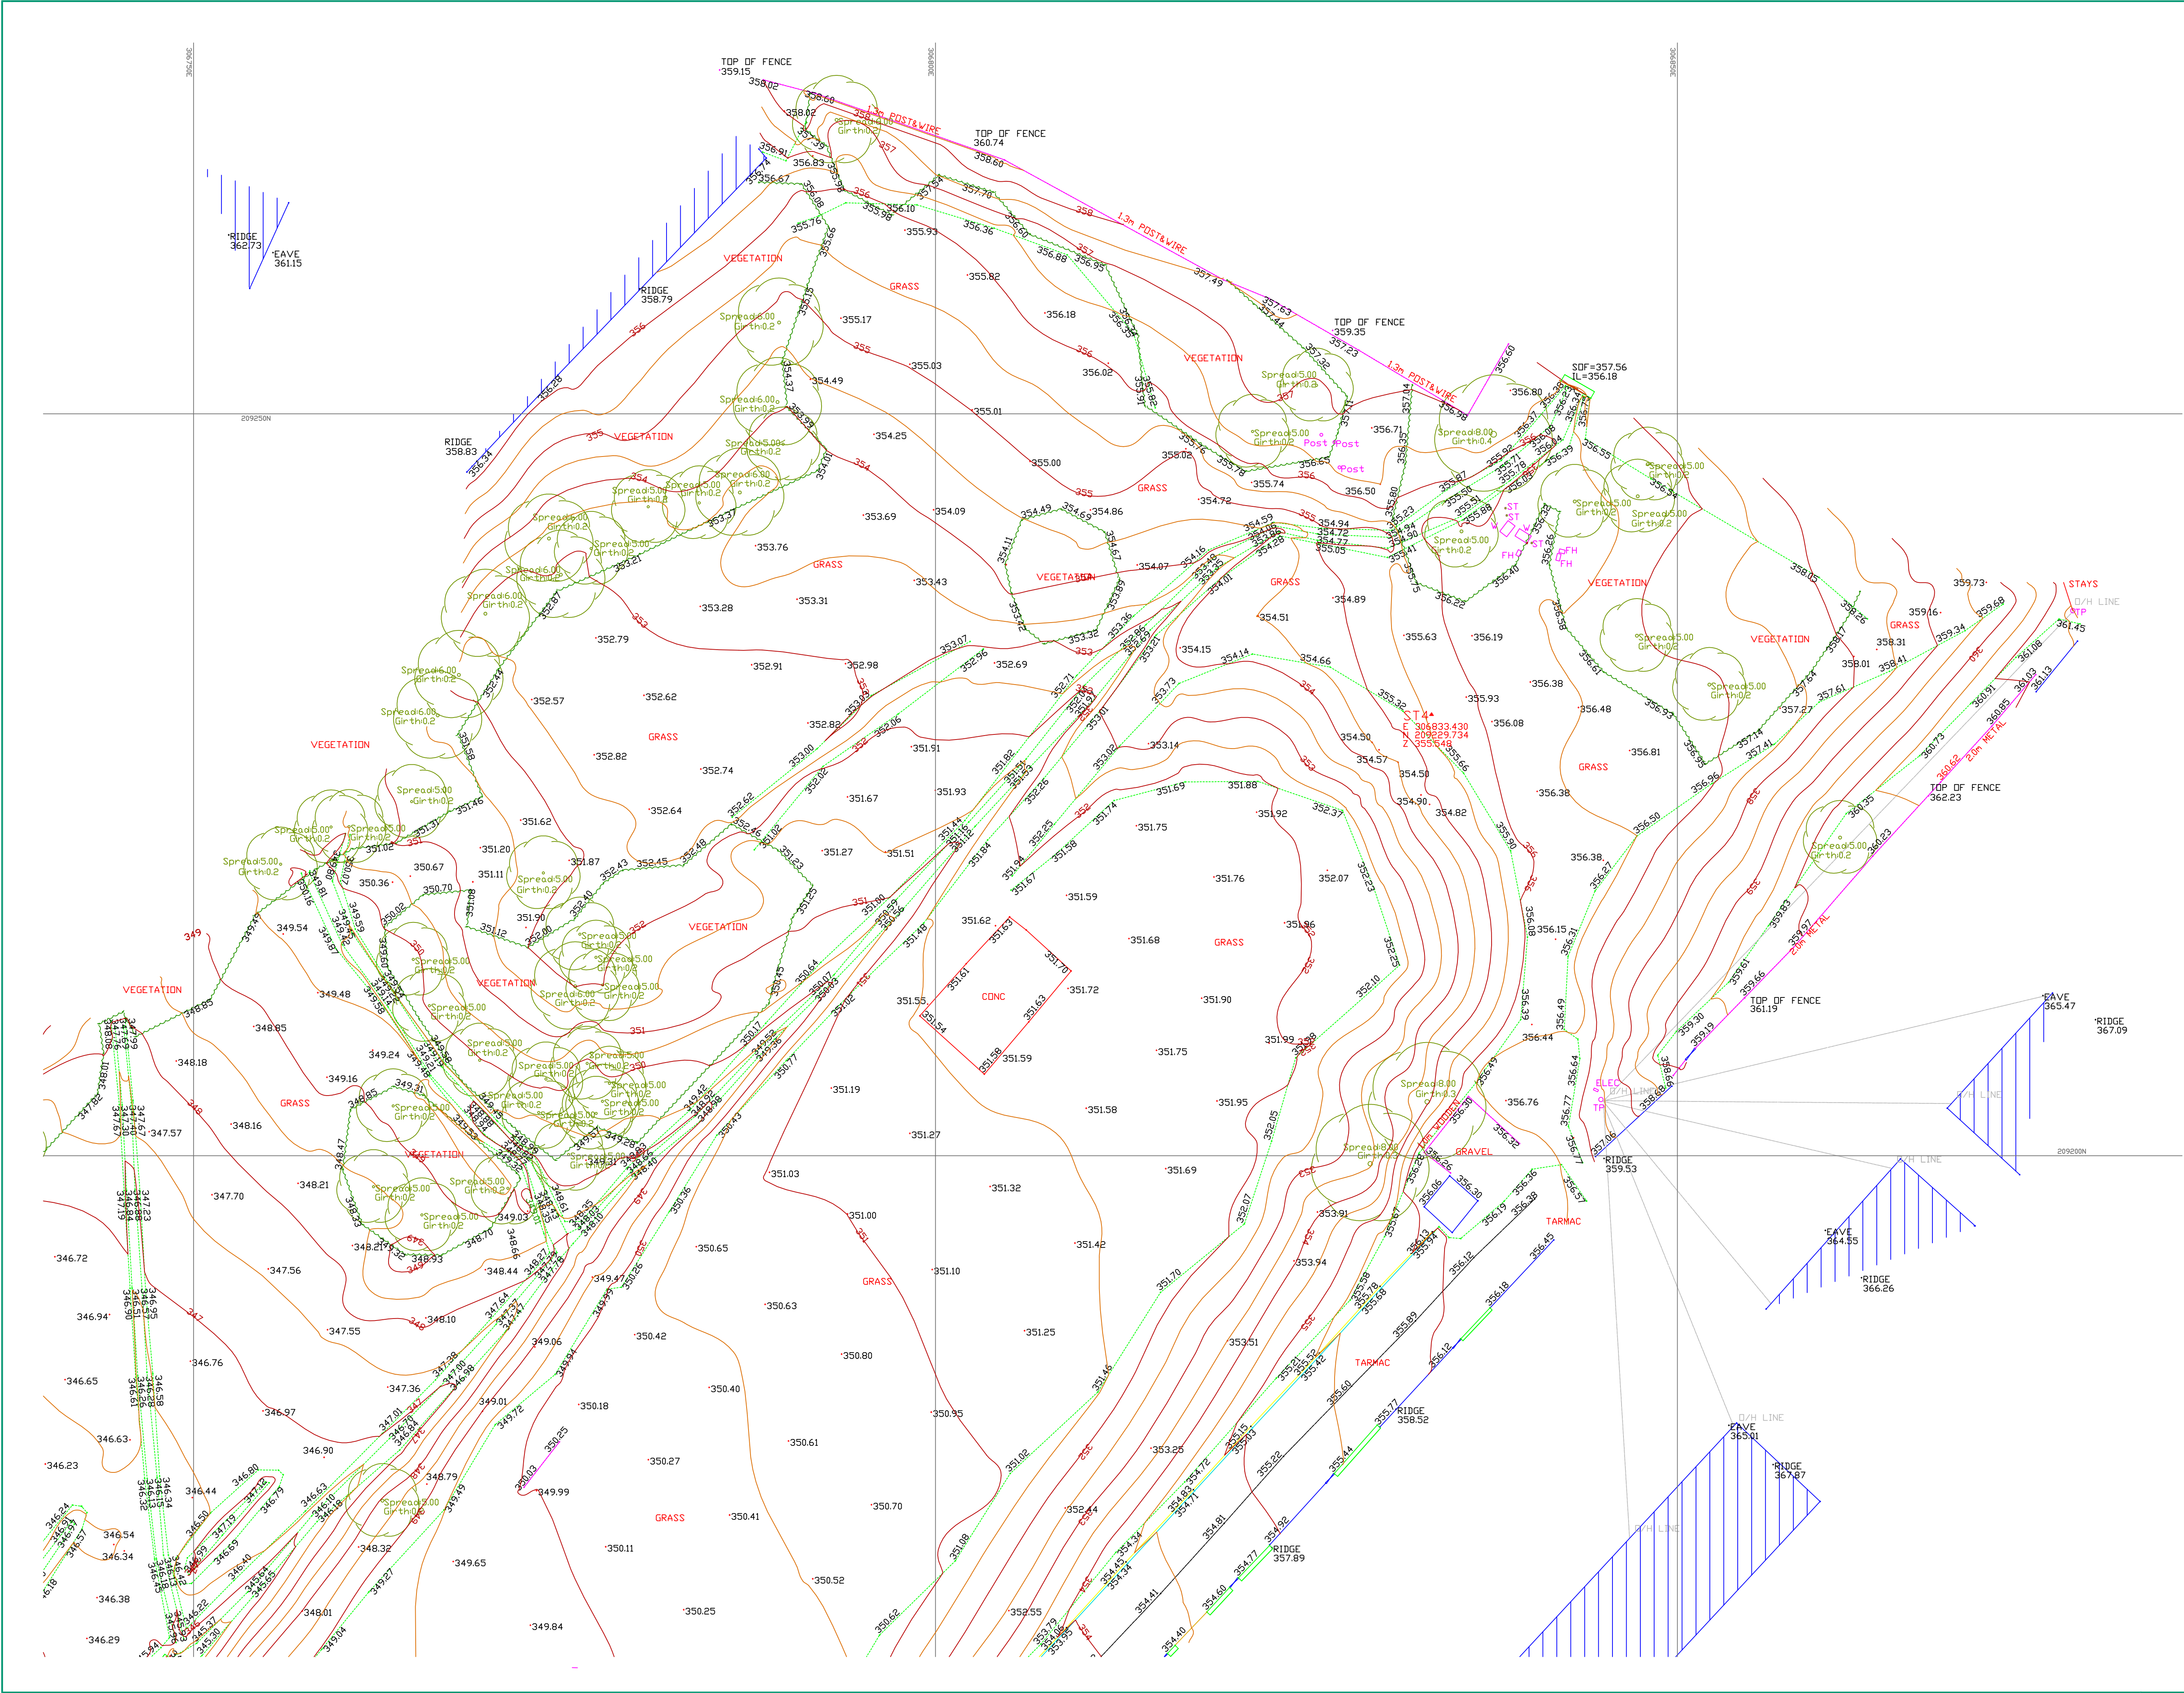

Rev

Amendments

Date

By

NOTES:

1. SITE GRID AND LEVELS ARE BASED UPON ORDNANCE SURVEY VIA THE ACTIVE GPS NETWORK.

Do not scale this drawing

This drawing is copyright.

KEY

T3B

PHB

PB

GRILL

GRILL

BL

BIN

GR

H/S

BL

BB

RS

SIGN

NP

TS

TSC

IC

MH

MP

TP

LC

G

WM

SV

ST

FM

BT

CATV

TV

GV

1.0BR

1.0ST

2.0 P+V

DK

TRAFFIC SIGNAL BOX

PHONE BOX

POST BOX SQUARE

GRILL SQUARE

GRILL ROUND

BOLLARD

BIN SQUARE

BIN ROUND

SPOT LEVEL

TARMAC

GRASS

HARDSTANDING

BOLLARD

BELISHA BEACON

ROAD SIGN

SIGN

STREET NAMEPLATE

TRAFFIC SIGNAL

TRAFFIC SIGNAL CONTROLLER

INSPECTION COVER

MANHOLE

MARKER POST

TELEGRAPH POLE

LIGHTING COLUMN

GULLY

WATER METER

SLUICE VALVE

STOP TAP

FIRE HYDRANT

BRITISH TELECOM

CABLE TV

CABLE TV

GAS VALVE

BRICK WALL

BLOCK WALL

STONE WALL

HEDGEROW/TREE CANOPY

FENCE

DROPPED KERB

APPROX

N

Alpine Land Surveyors Ltd

Tower Business Centre, Hirwaun

Industrial Estate, Hirwaun,

Aberdare, CF44 9UP

Tel/Fax: 01685 814544 Mobile:

07980 404 208

j.price@alpinelandsurveyors.co.uk

CLIENT

ACE BUILDING

CONTRACTORS

PROJECT

TOPOGRAPHICAL SURVEY

TREVOR CLOSE,

PANT, MERTHYR.

Scales 1:200

Date 30.05.19

Drawn MJH

Checked: TC

Project Reference No.

ALS/2474

Drawing Number

TCPMT/01