


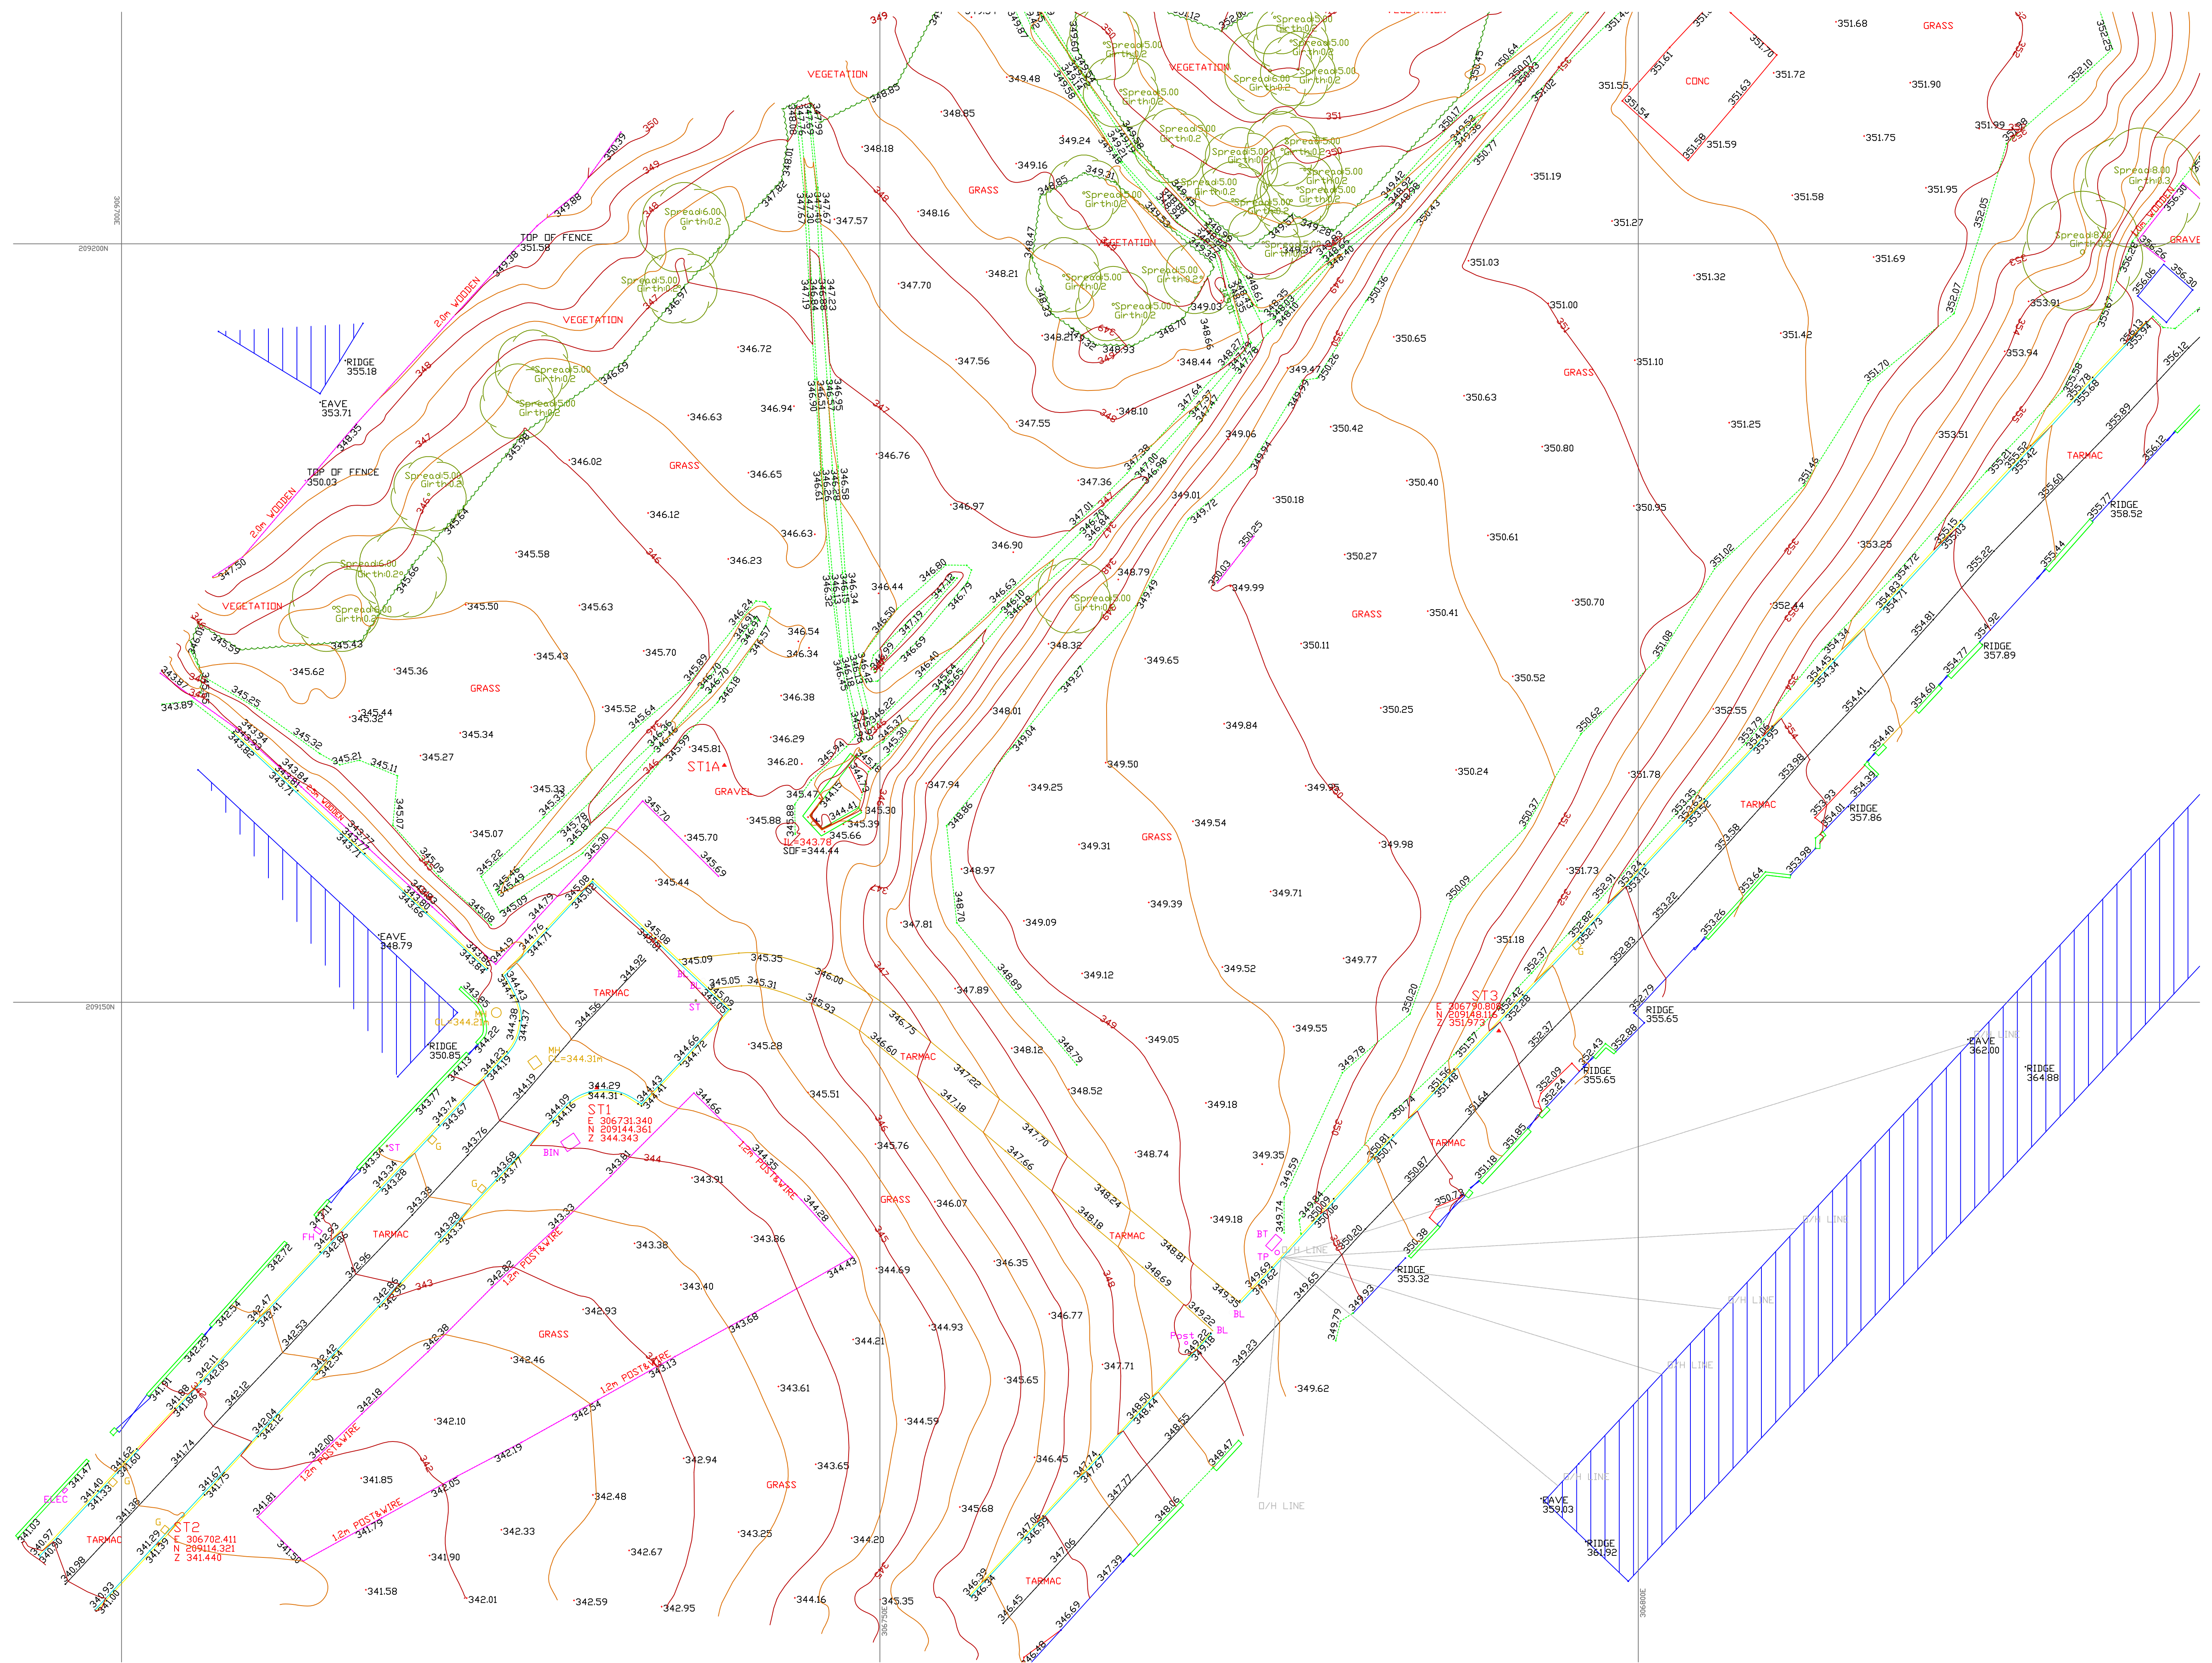

Rev	Amendments	Date	By

NOTES:

1. SITE GRID AND LEVELS ARE BASED UPON
ORDNANCE SURVEY VIA THE ACTIVE GPS
NETWORK.

Do not scale this drawing

This drawing is copyright.

KEY

□ TSB	TRAFFIC SIGNAL BOX
□ PHB	PHONE BOX
○ PB	POST BOX SQUARE
○ PB	POST BOX ROUND
○ GRILL	GRILL SQUARE
○ GRILL	GRILL ROUND
○ BL	BOLLARD
○ BIN	BIN SQUARE
○ BIN	BIN ROUND
○ BIN 28.32	SPOT LEVEL
TAR	TARMAC
GP	GRASS
H/S	HARDSTANDING
○ BL	BOLLARD
○ BB	BELUSHIA BEACON
○ RS	ROAD SIGN
○ SIGN	SIGN
○ NP	STREET NAMEPLATE
○ TS	TRAFFIC SIGNAL
□ TSC	TRAFFIC SIGNAL CONTROLLER
□ IC	INSPECTION COVER
○ MH	MANHOLE
○ MH	MANHOLE
○ MP	MARKER POST
○ TP	TELEGRAPH POLE
○ LC	LIGHTING COLUMN
□ GULLY	GULLY
□ WM	WATER METER
□ SV	SLUICE VALVE
□ ST	STOP TAP
□ FH	FIRE HYDRANT
□ BT	BRITISH TELECOM
□ CATV	CABLE TV
□ TV	CABLE TV
□ GV	GAS VALVE
1.0BR	BRICK WALL
1.0BL	BLOCK WALL
1.0ST	STONE WALL
 HEDGEROW/TREE CANOPY	
2.0 P+M	FENCE
DK	DROPPED KERB





Alpine Land Surveyors Ltd
 . Tower Business Centre, Hirwaun
 Industrial Estate, Hirwaun,
 Aberdare. CF44 9UP
 Tel/Fax: 01685 814544 Mobile:
 07980 404 208
j.price@alpinelandsurveyors.co.uk

CLIENT

ACE BUILDING

CONTRACTORS

PROJECT

TOPOGRAPHICAL SURVEY

TREVOR CLOSE,

PANT, MERTHYR.

Scales 1:200	Date 30.05.19
Drawn MJH	Checked: TC
Project Reference No.	ALS/2474
Drawing Number	TCPMT/02