




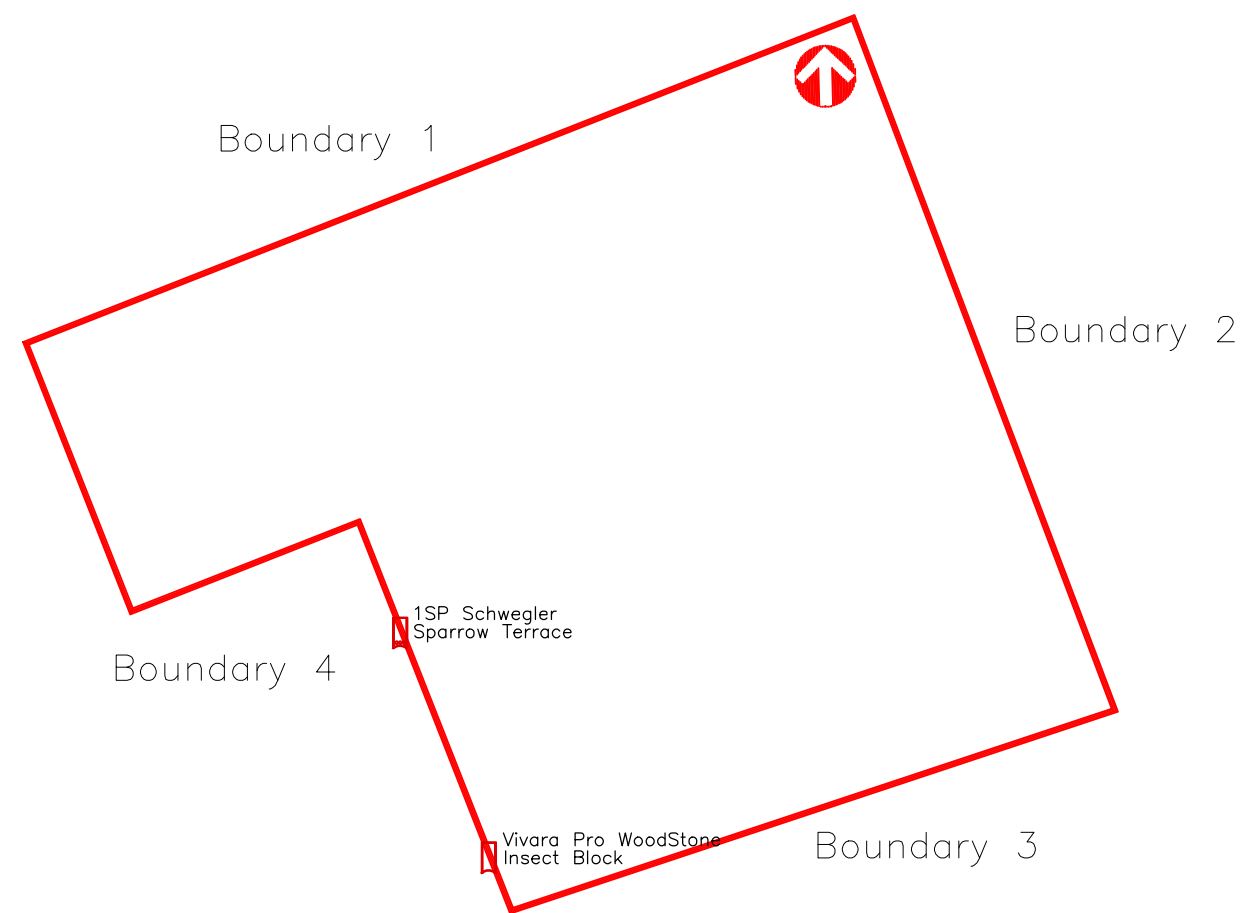


Site Plan
1:100

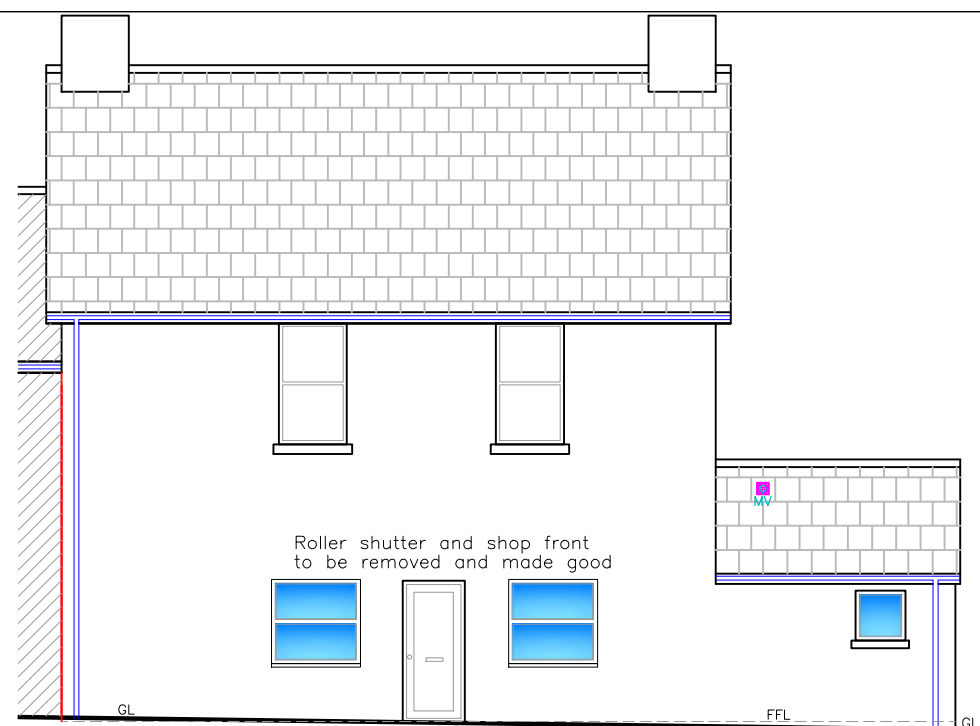


Proposed Front Elevation
1:100

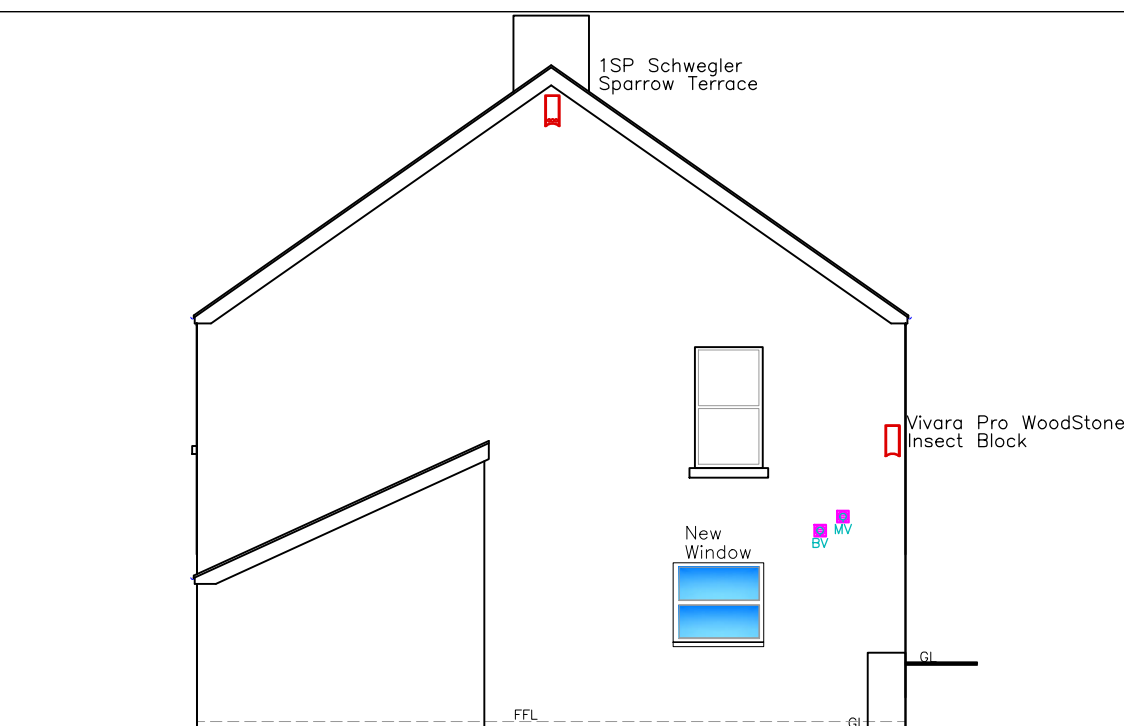


Proposed Side Elevation
1:100

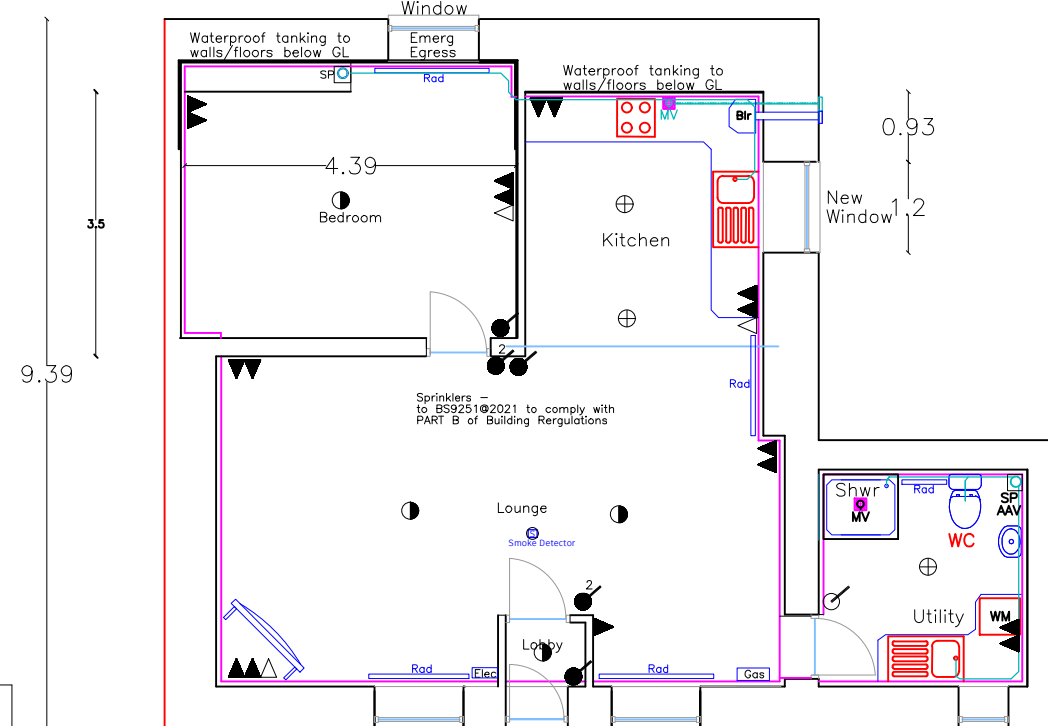


Proposed Ground Floor Plan
1:100

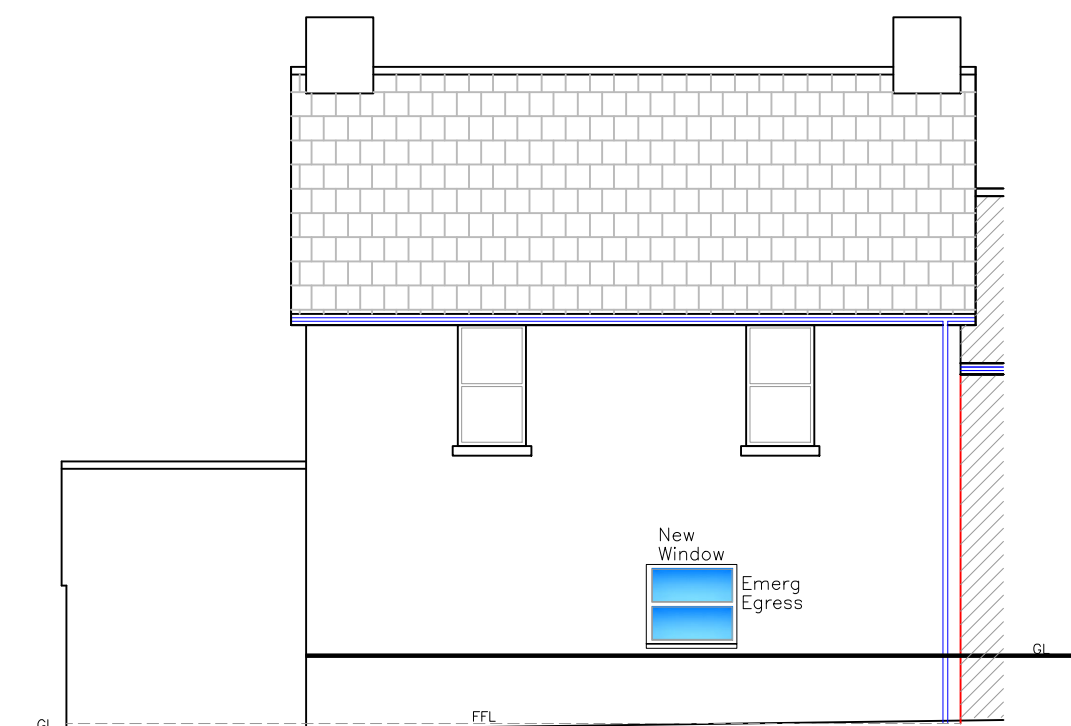

Proposed Rear Elevation
1:100

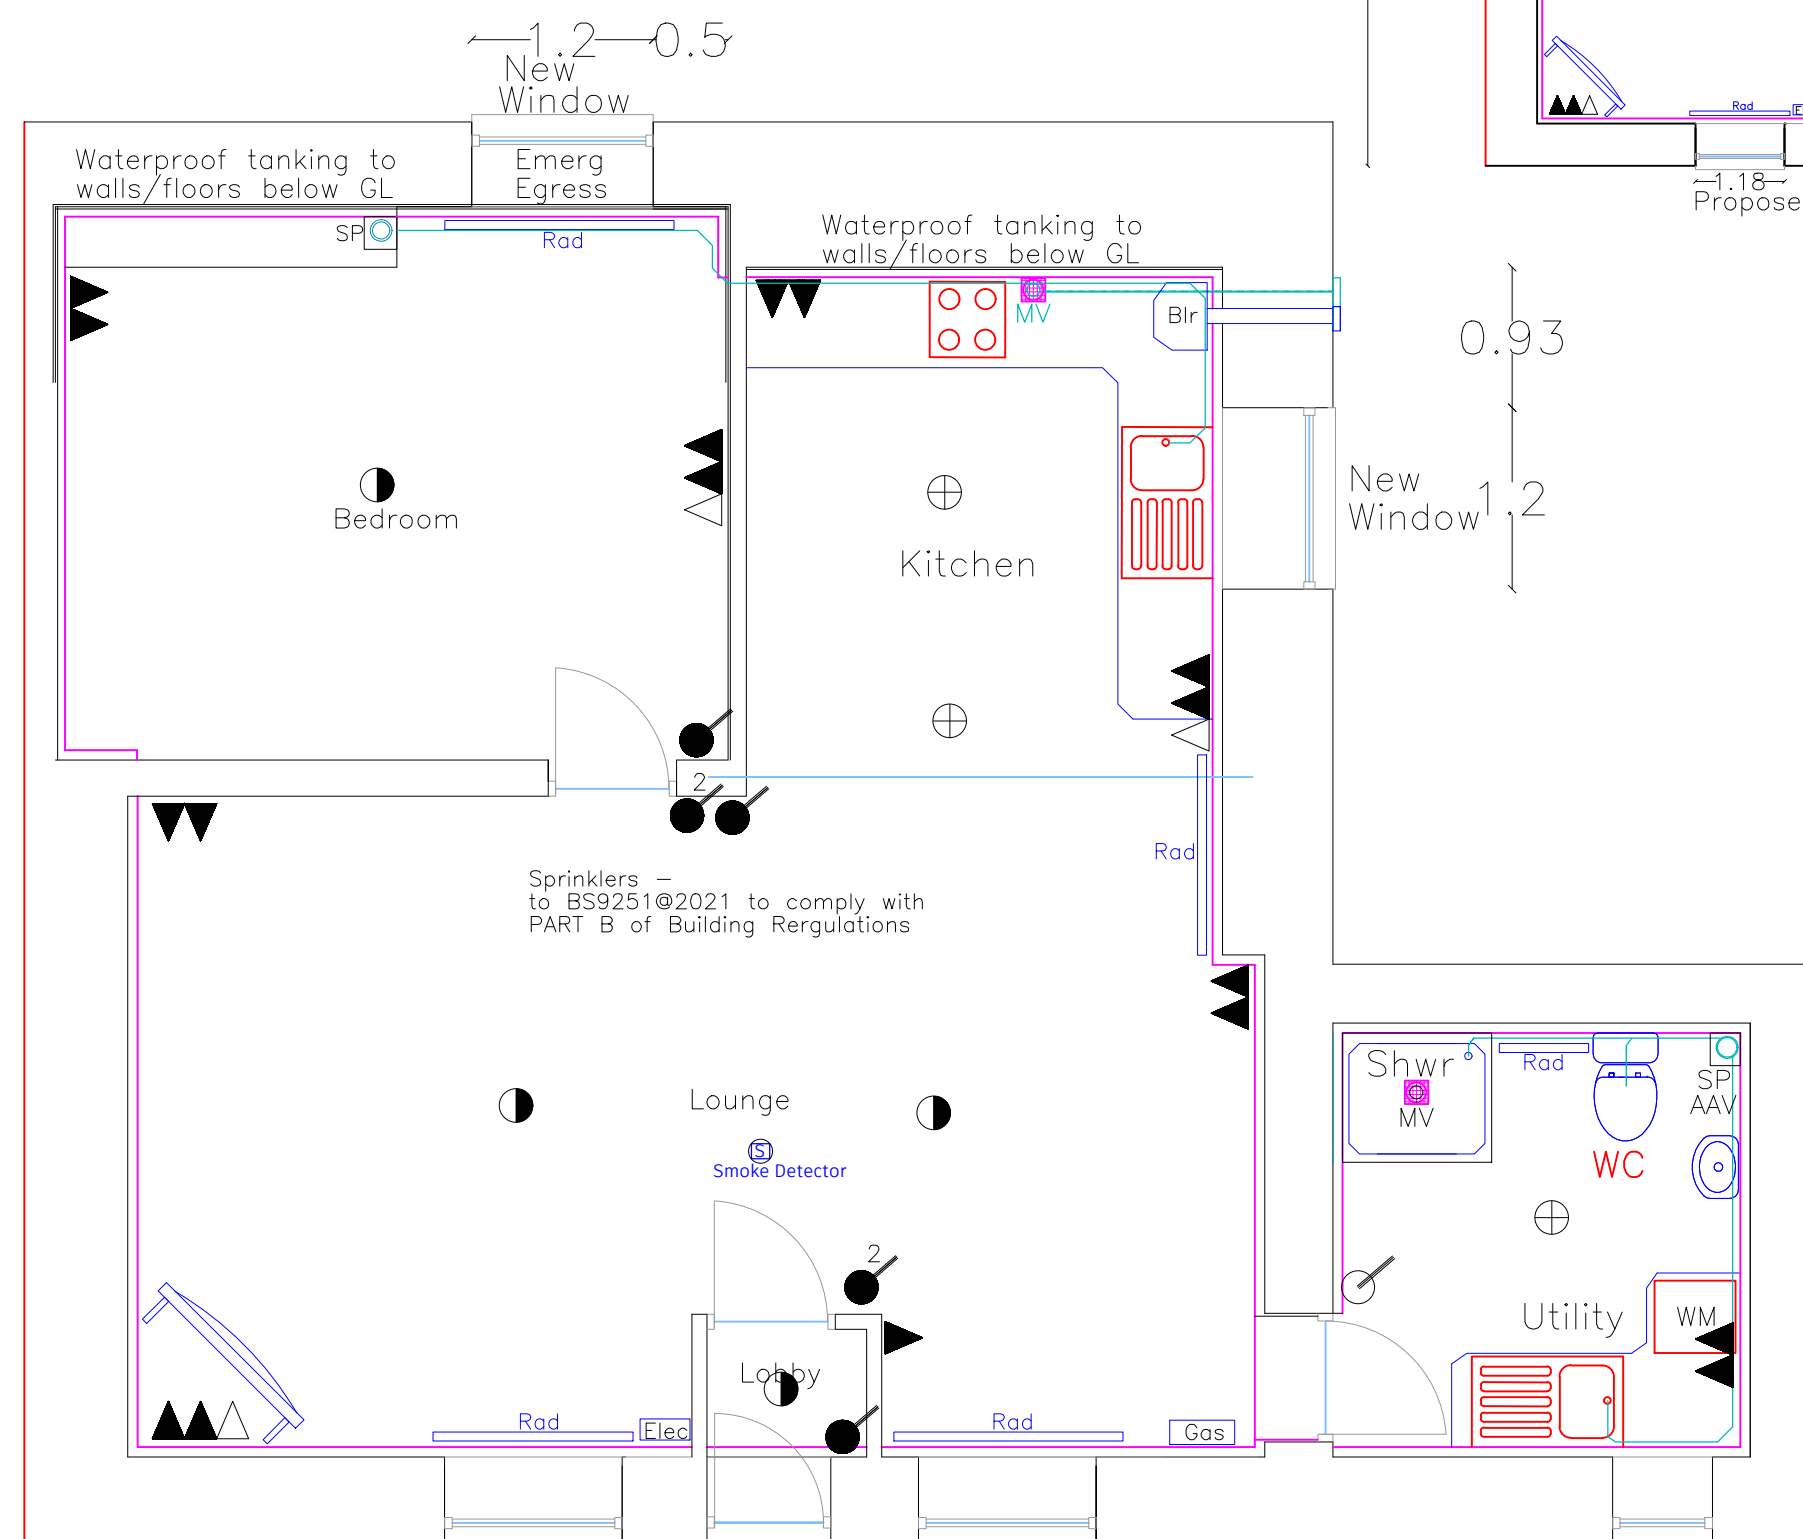

Proposed Ground Floor Plan
1:50

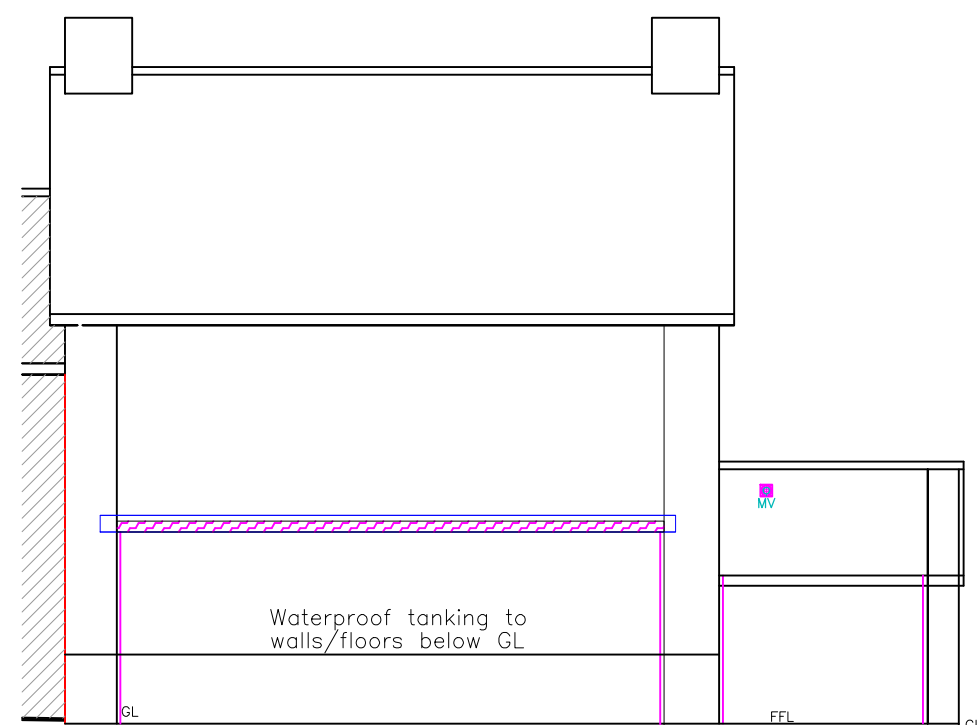

Proposed Section
1:100

Finishes	
External walls:	Fined Down Render in Cream
Doors, Windows:	Front/rear painted sw/hw Front painted sw/hw
Fascia/RWG's:	sw fascia in black with cast iron gutter/downpipes



Issued Only for Purpose Indicated	
Drawing Status: FOR BUILDING CONTROL PURPOSES ONLY	
Address	Unit 2 Three Salmon Street Merthyr Tydfil CF47 8DS

Project	
Proposed Change of Use of Ground Floor Commercial to Residential Unit with Alterations and Improvements	

Proposed Plans, Elevations & Sections	Title	Date	JULY 25
		Scale	1:50 1:100
	Paper		A2
	Drwg No		THREE SALMON BES 02