


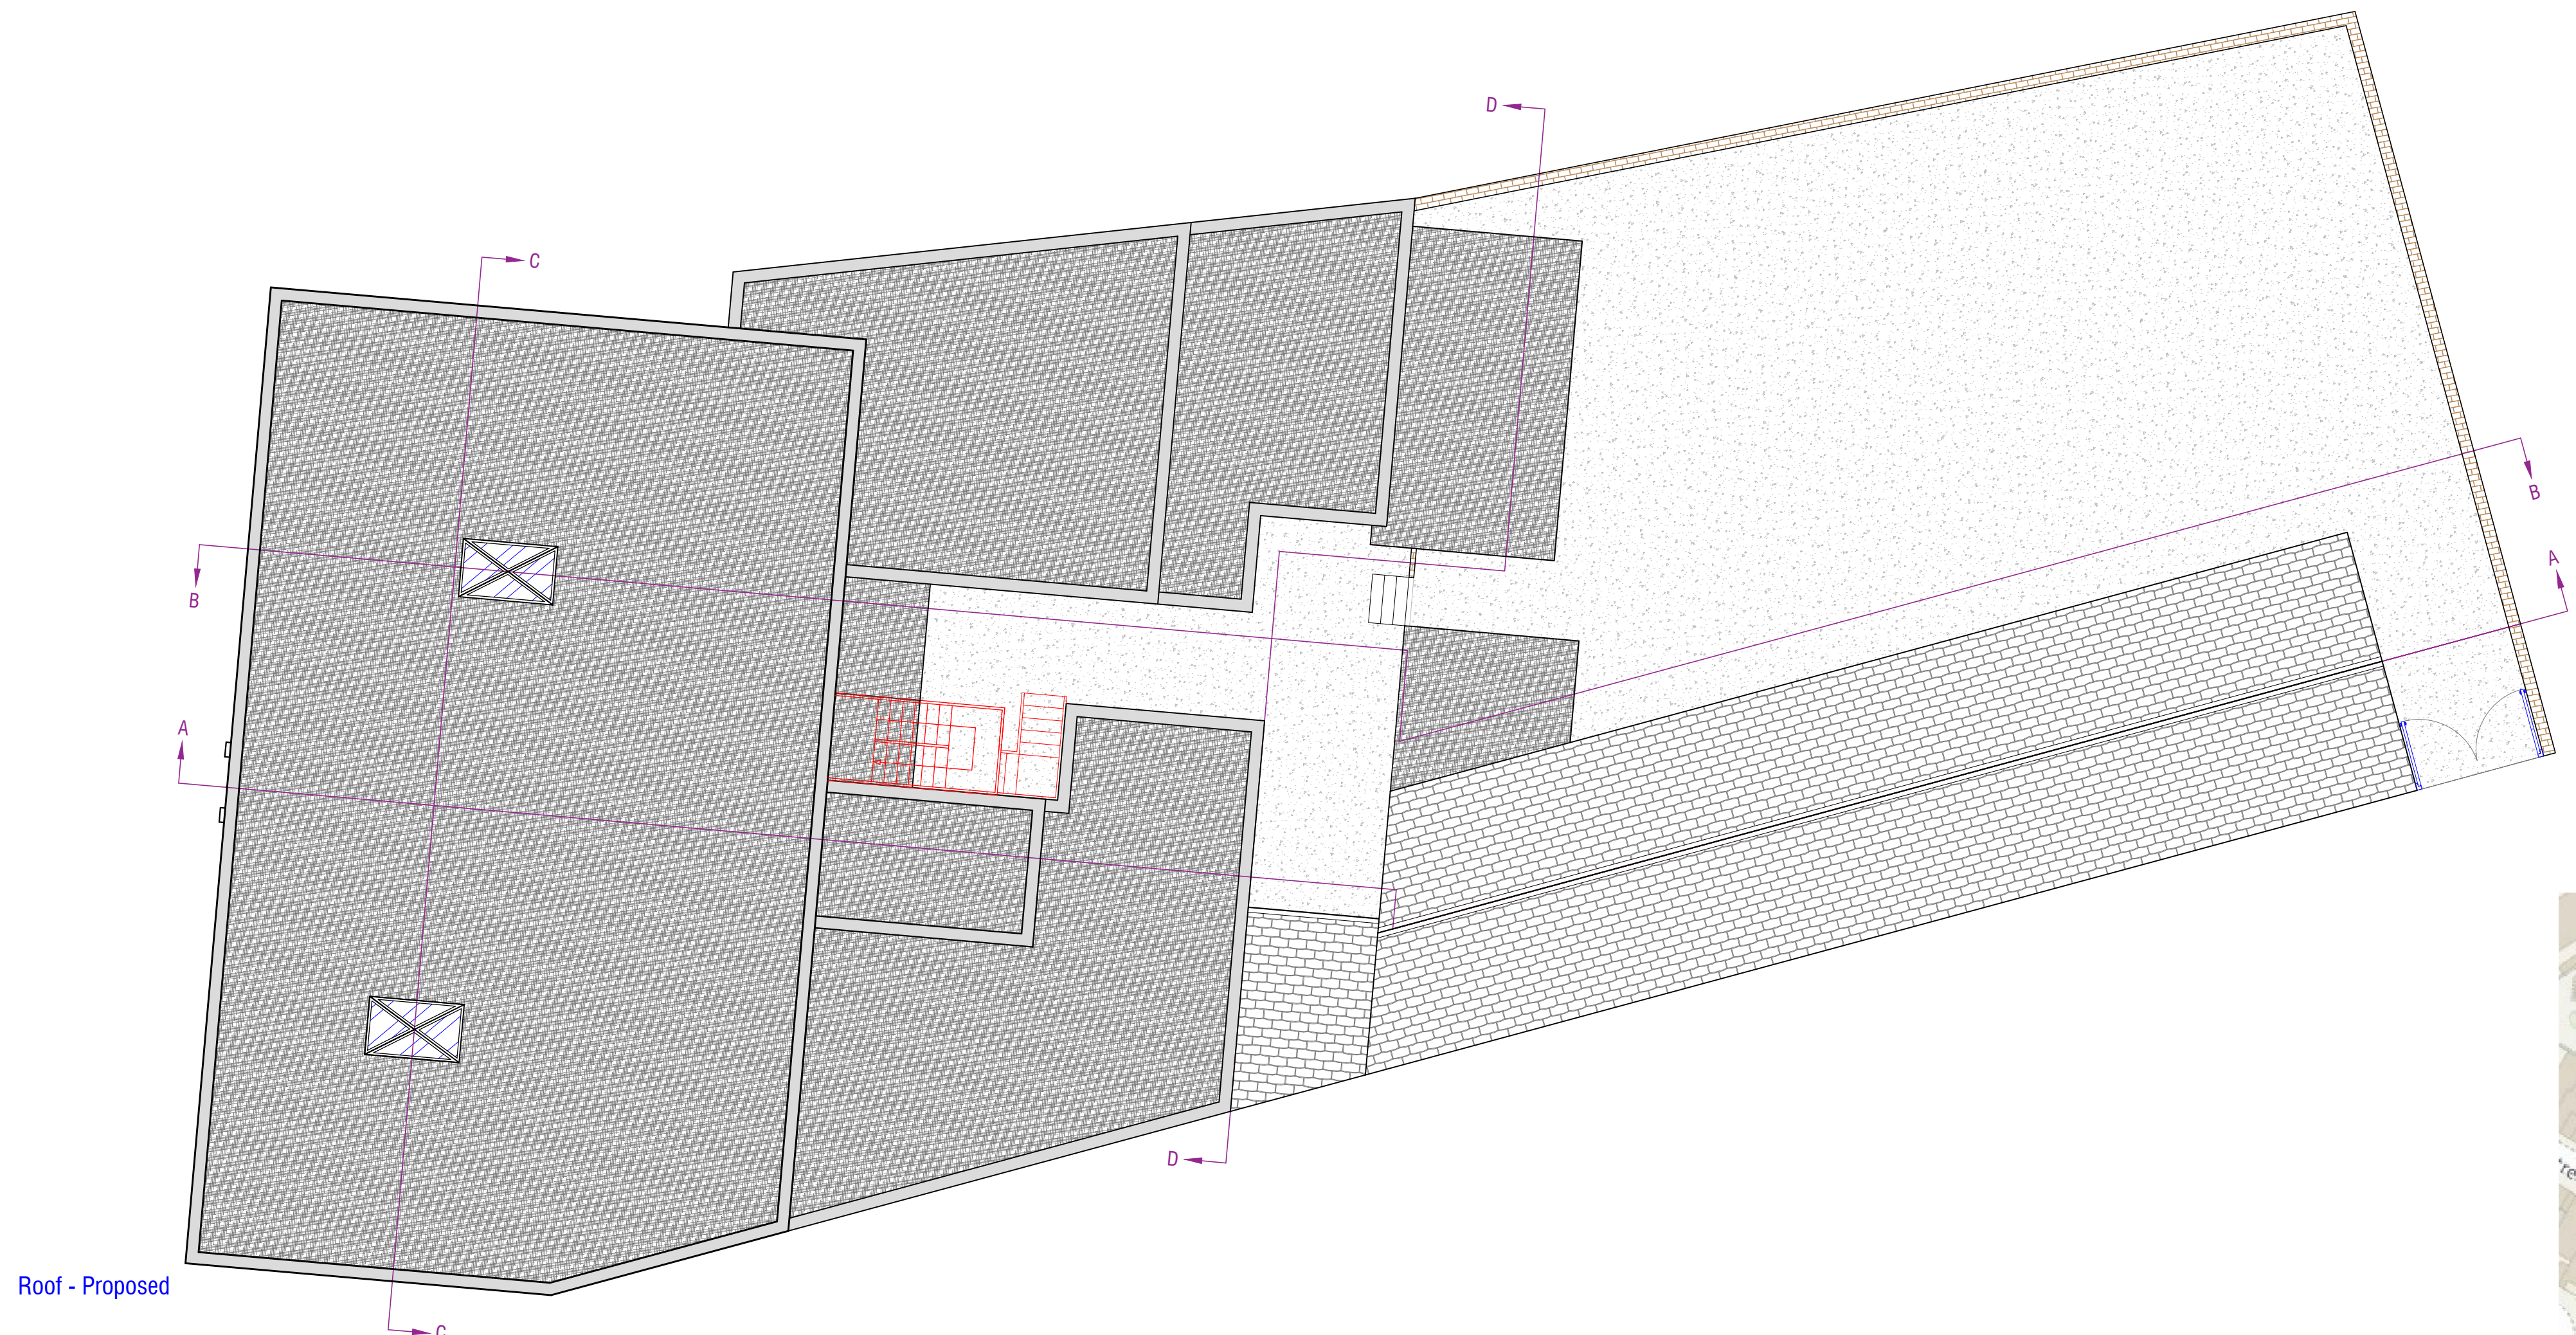


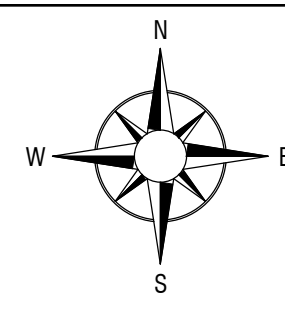


Roof - Proposed

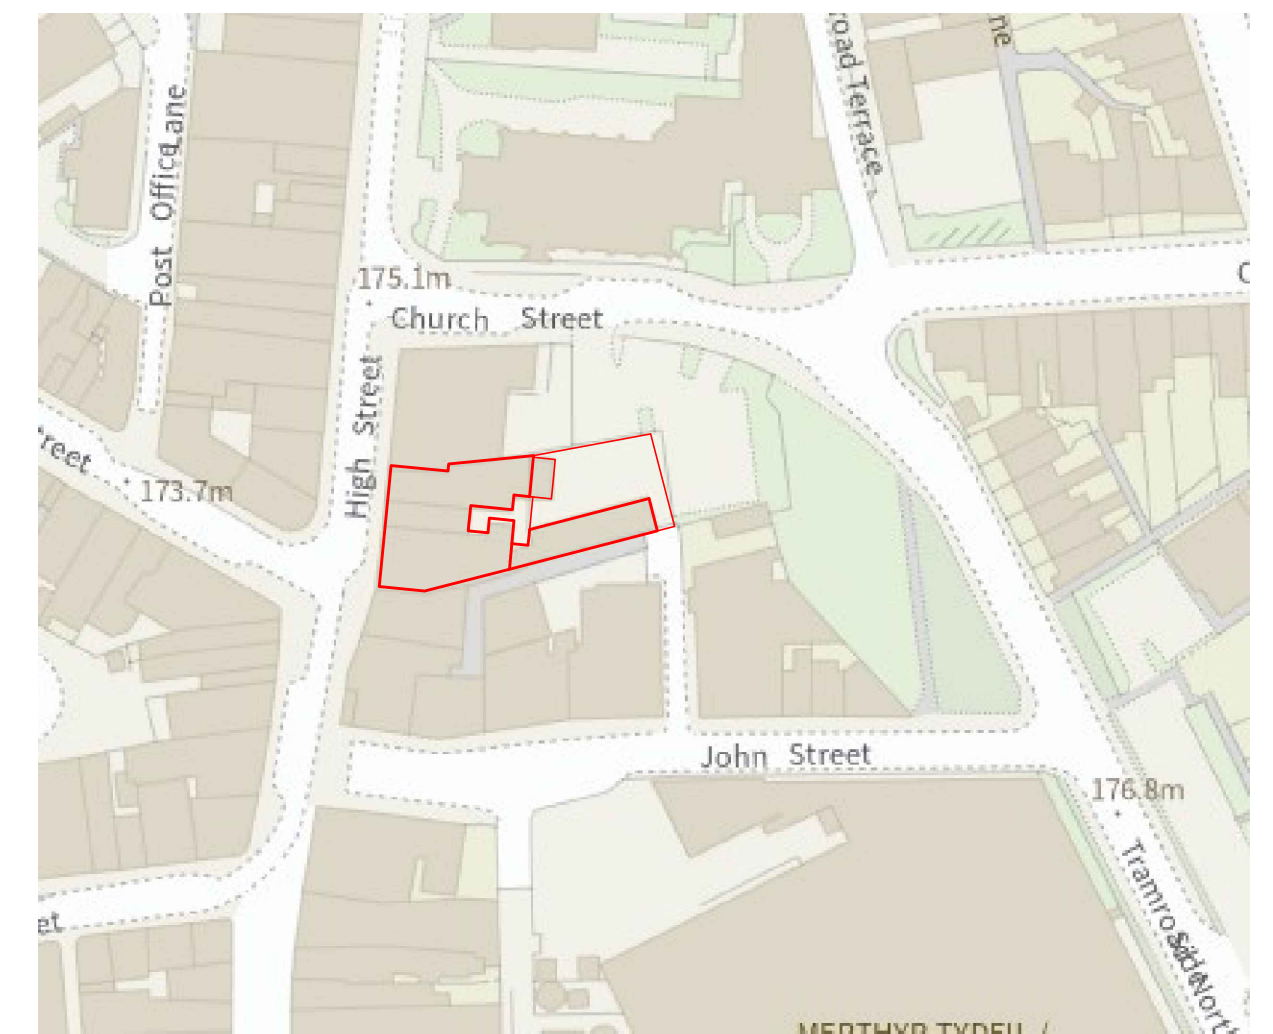


Site location plan - scale 1:1250

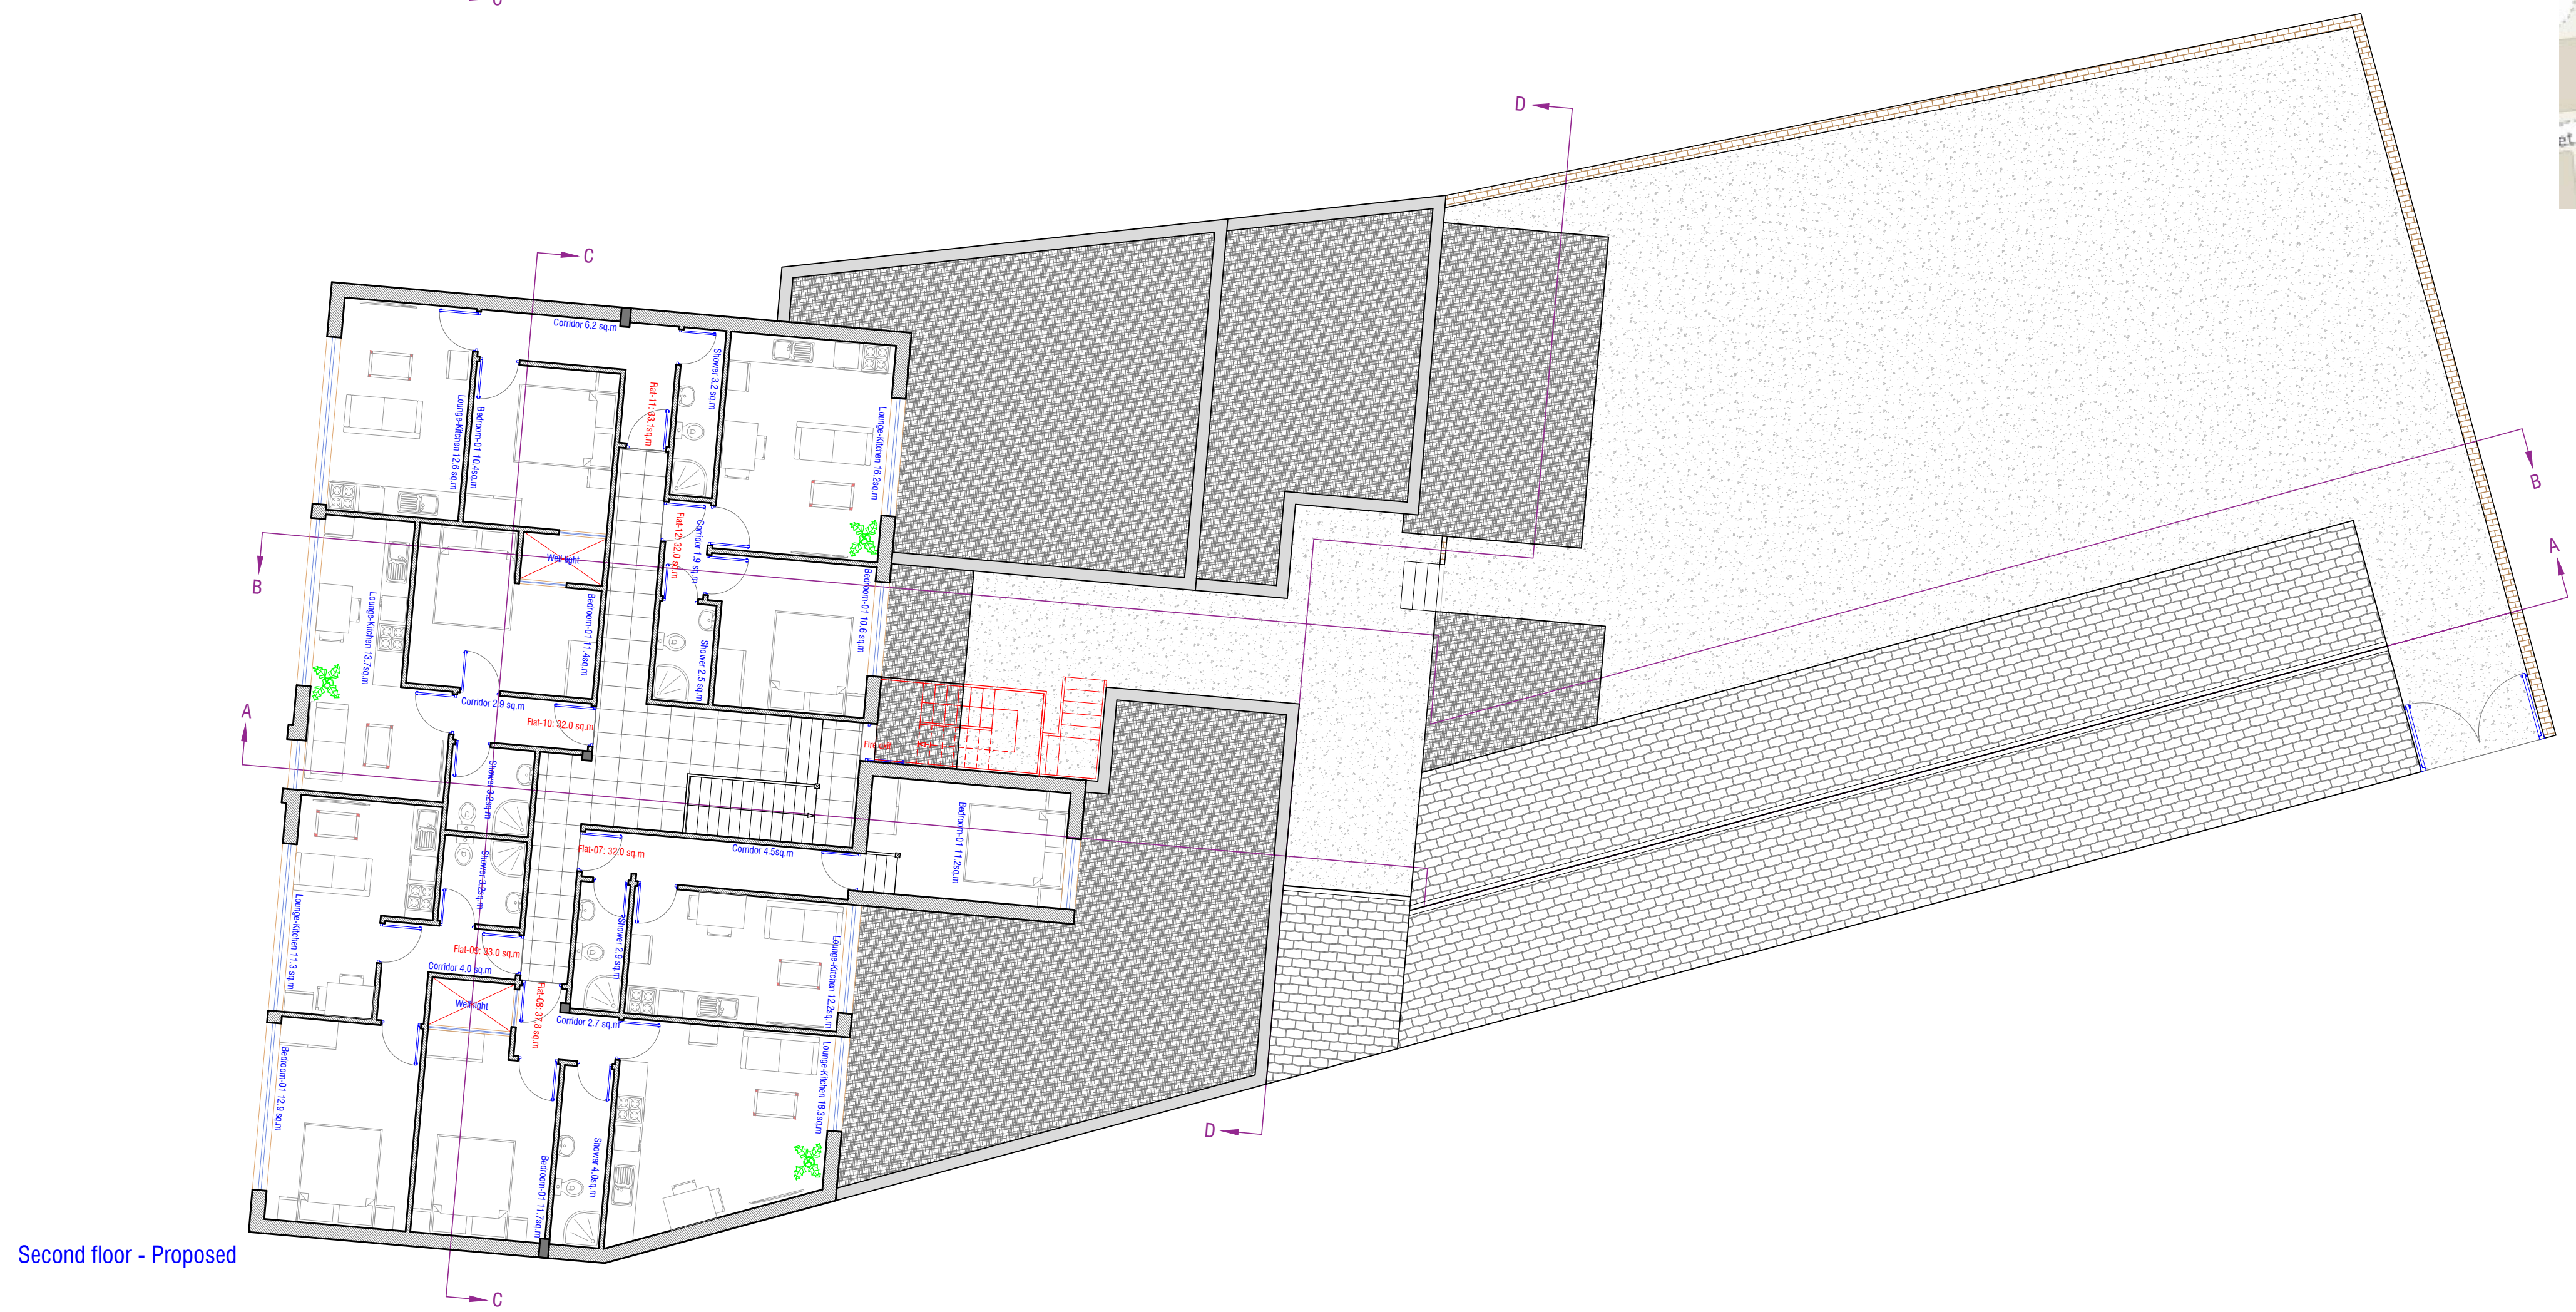

Second floor - Proposed

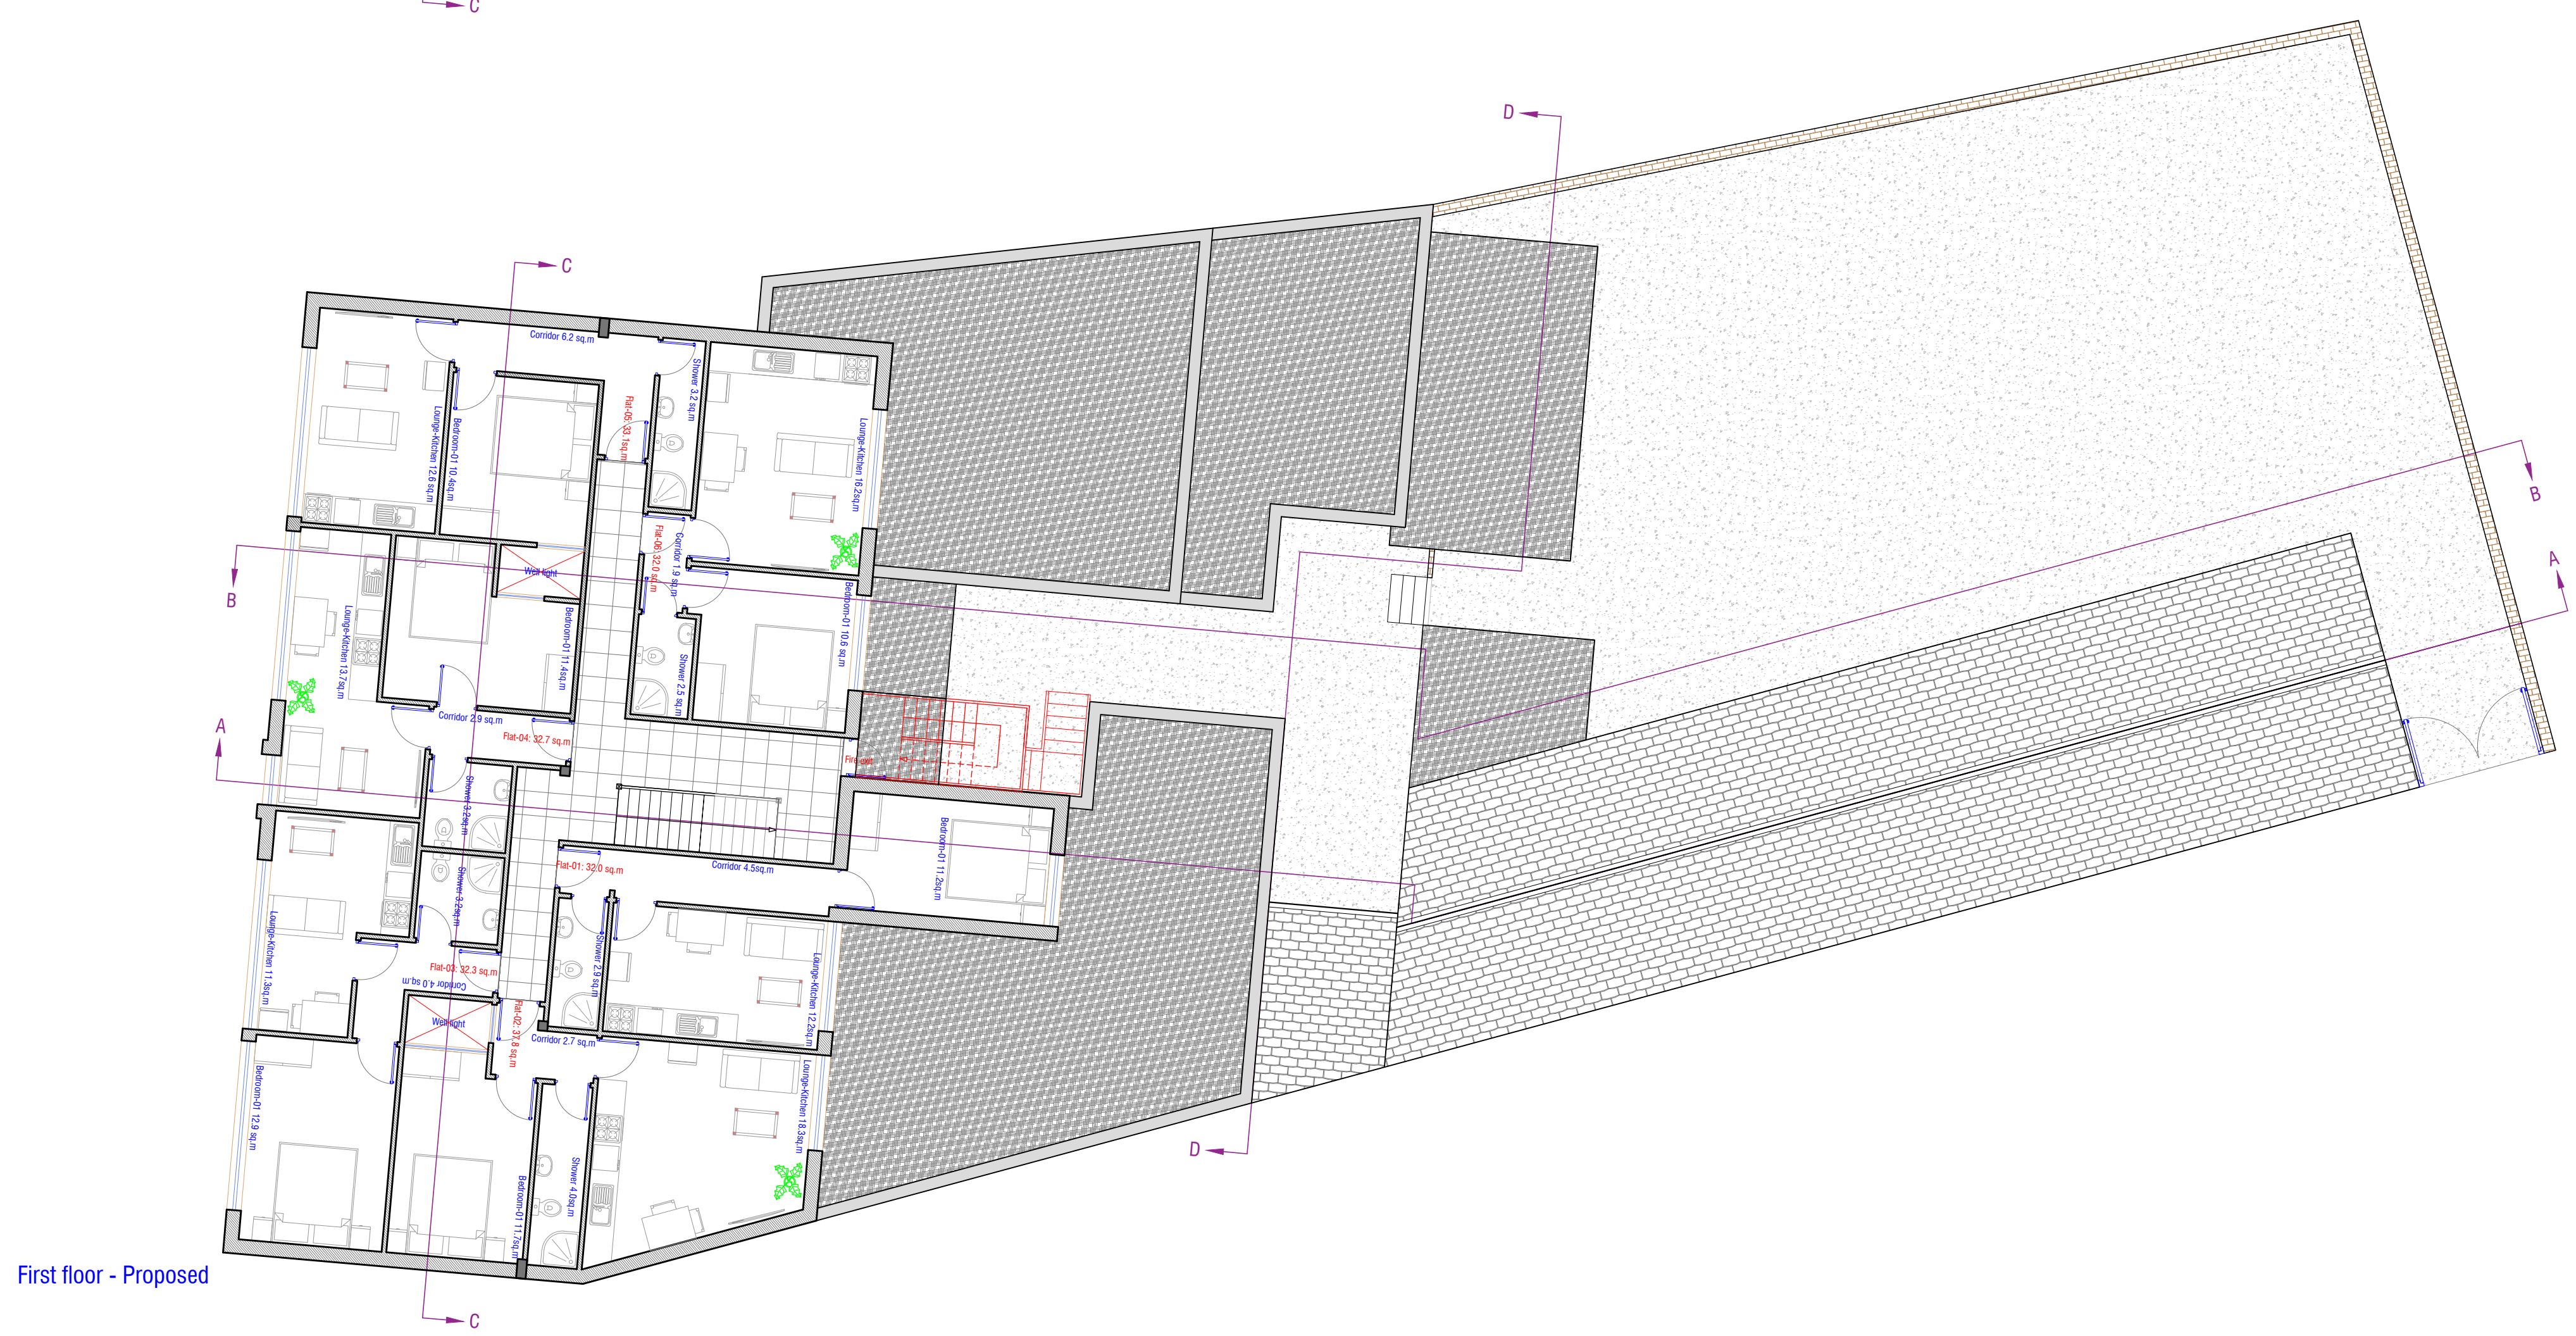

First floor - Proposed

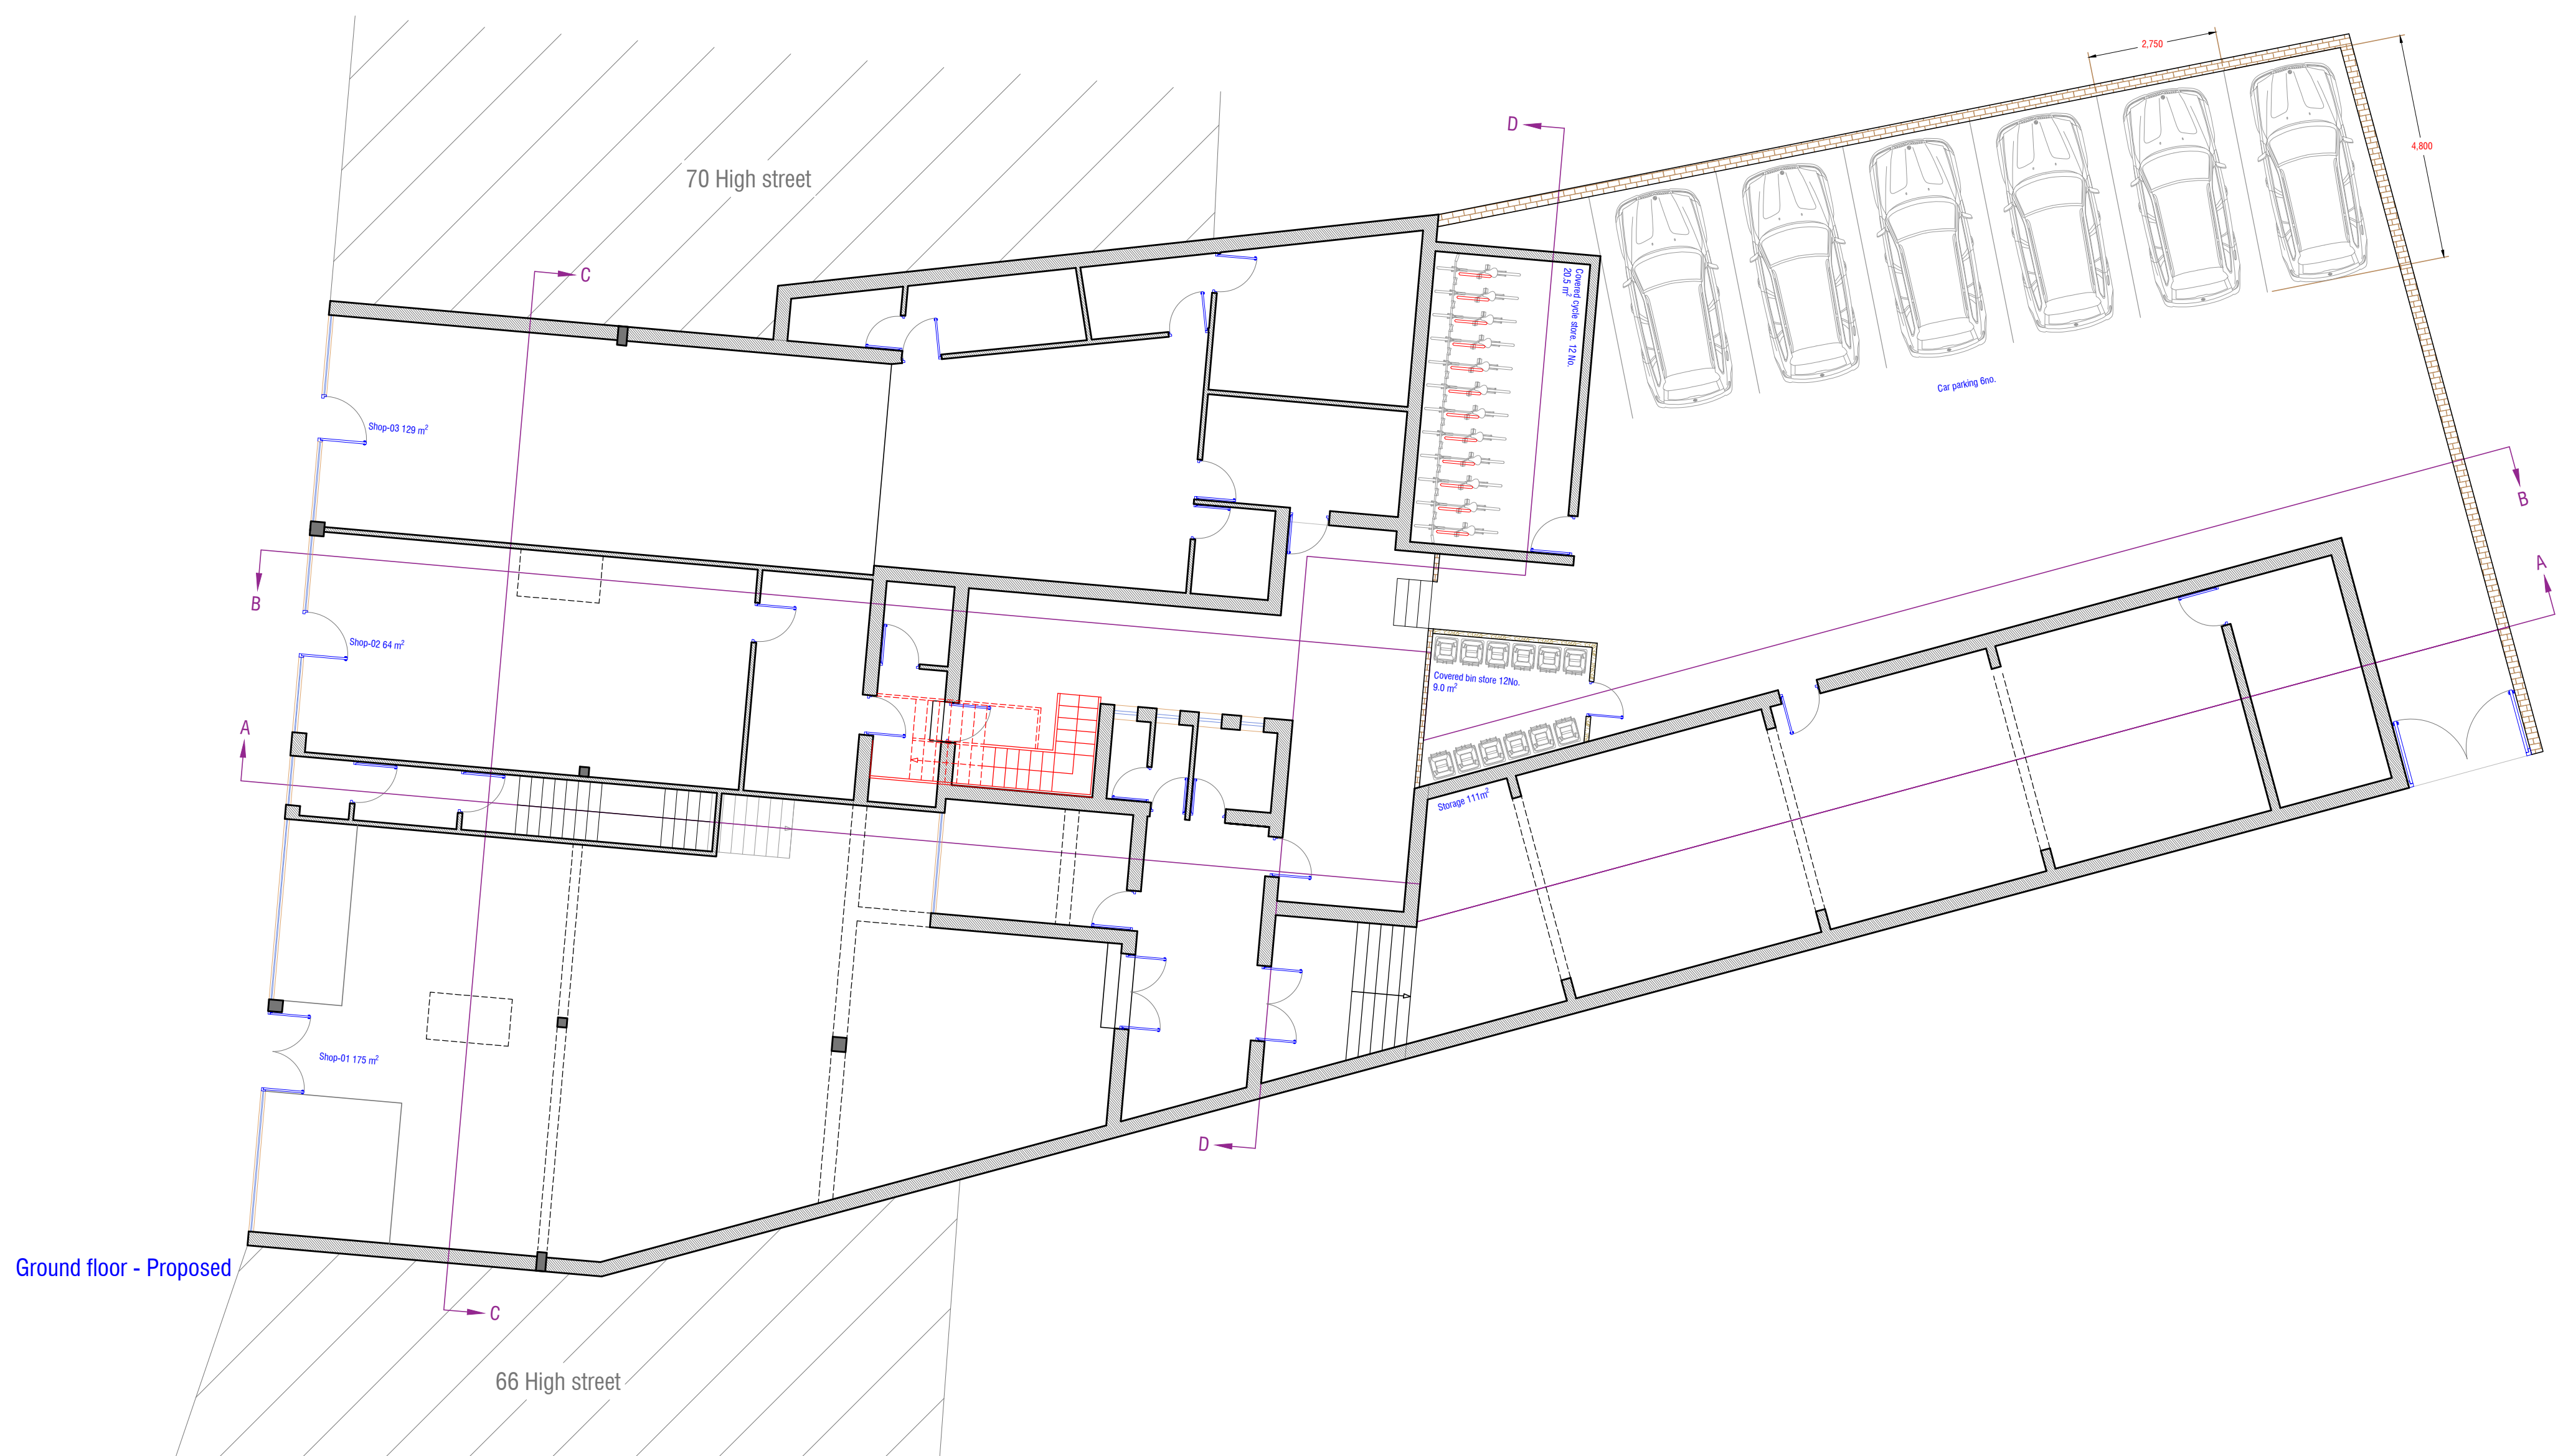

Ground floor - Proposed

