
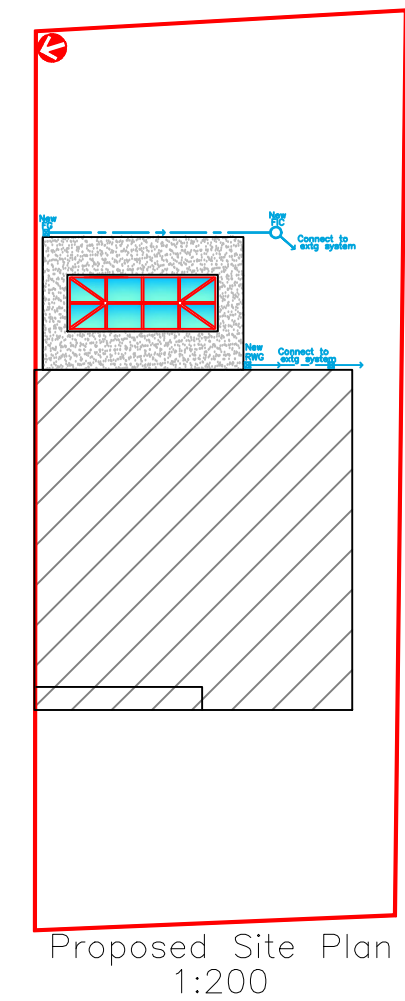
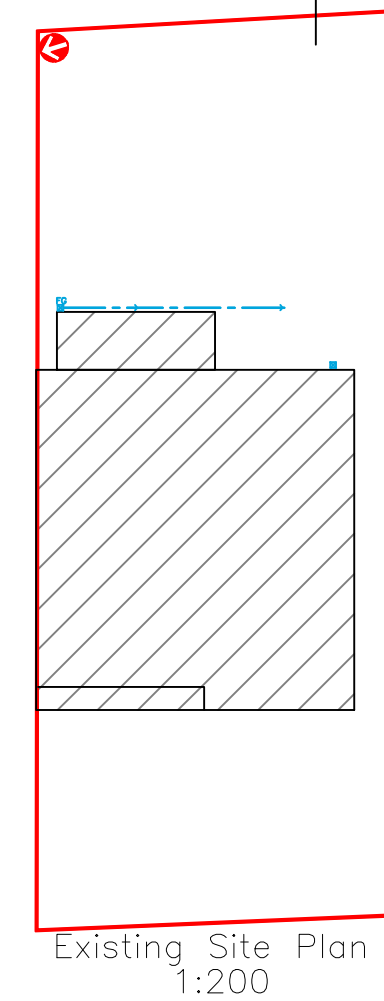
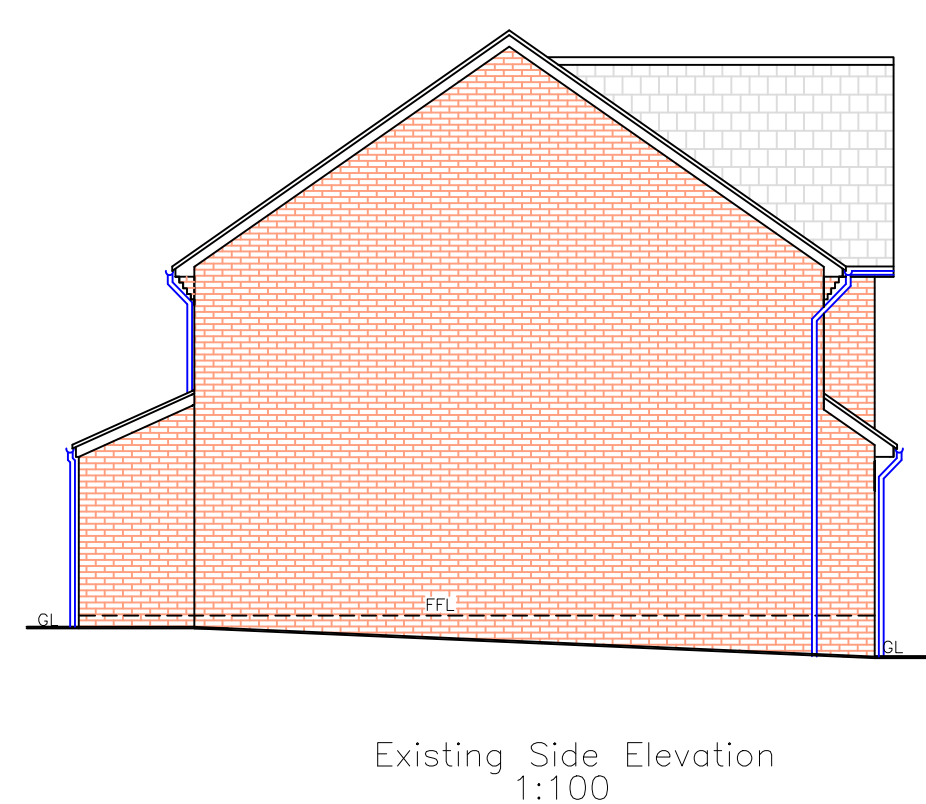
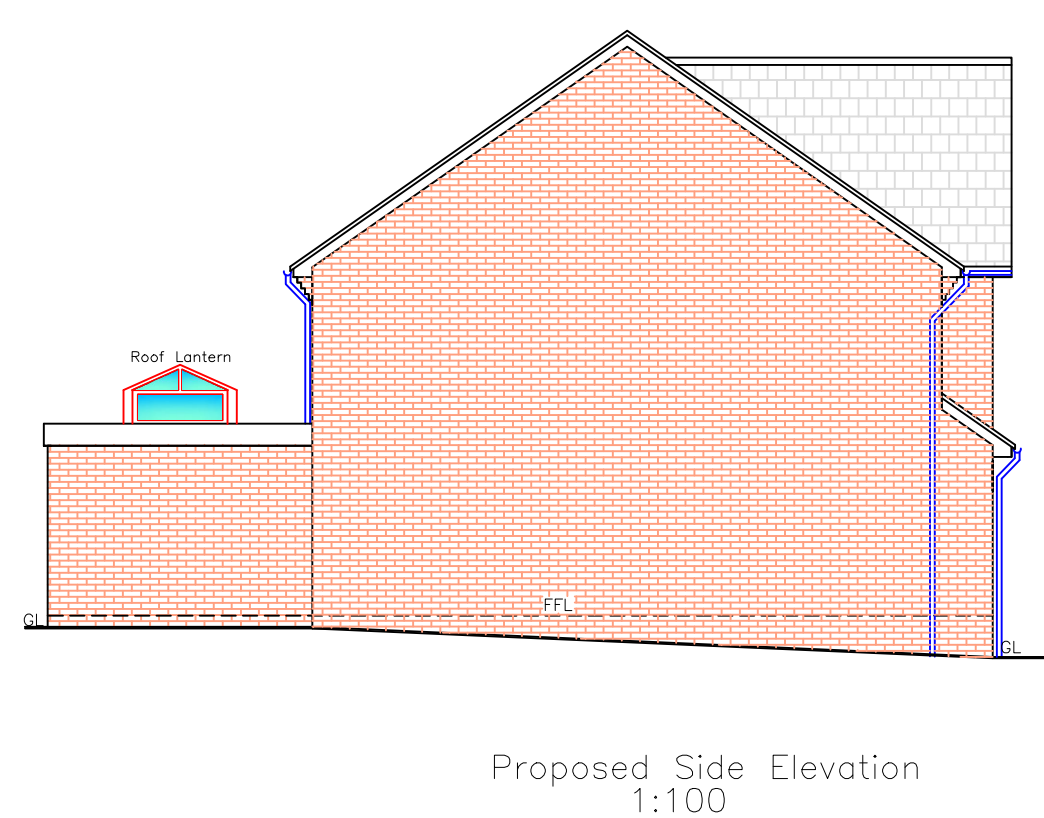
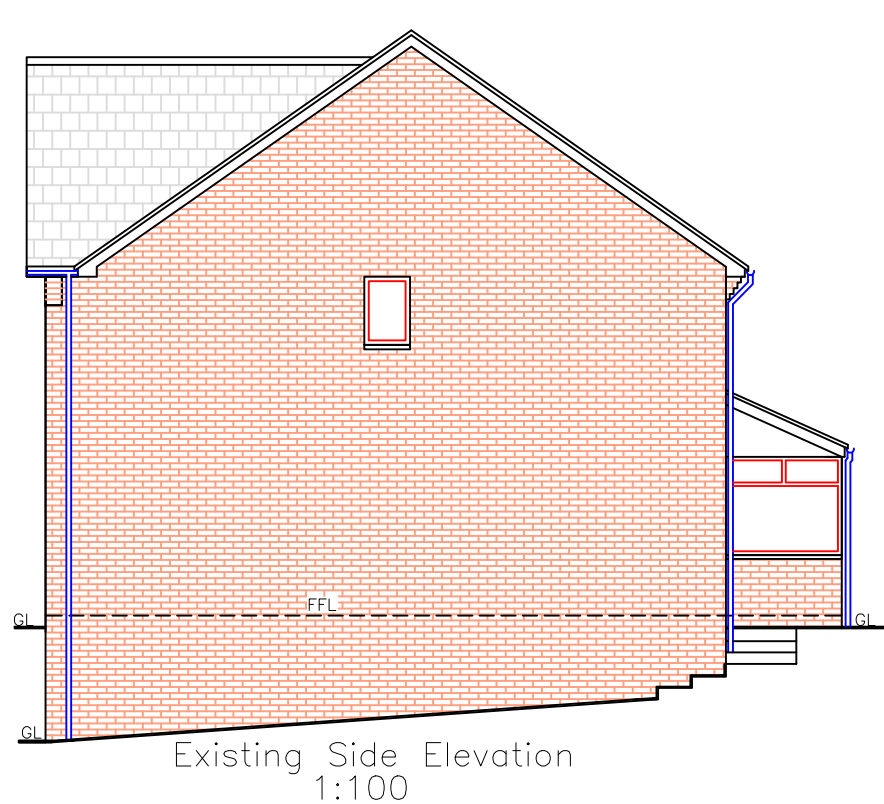
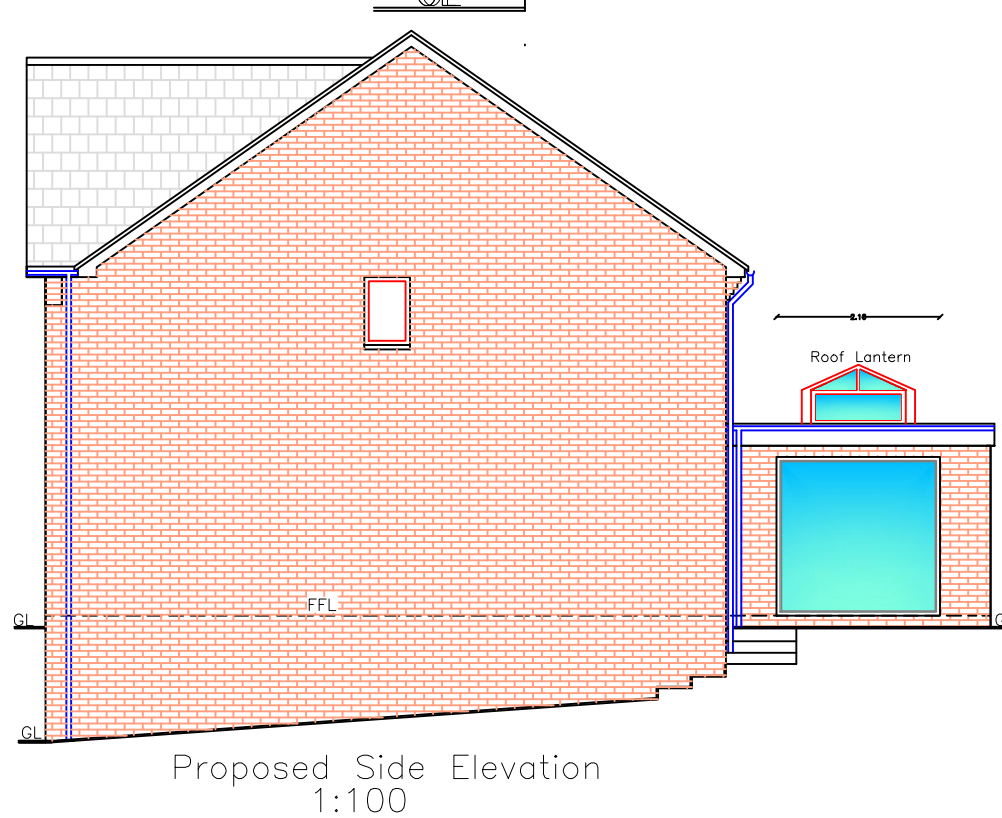
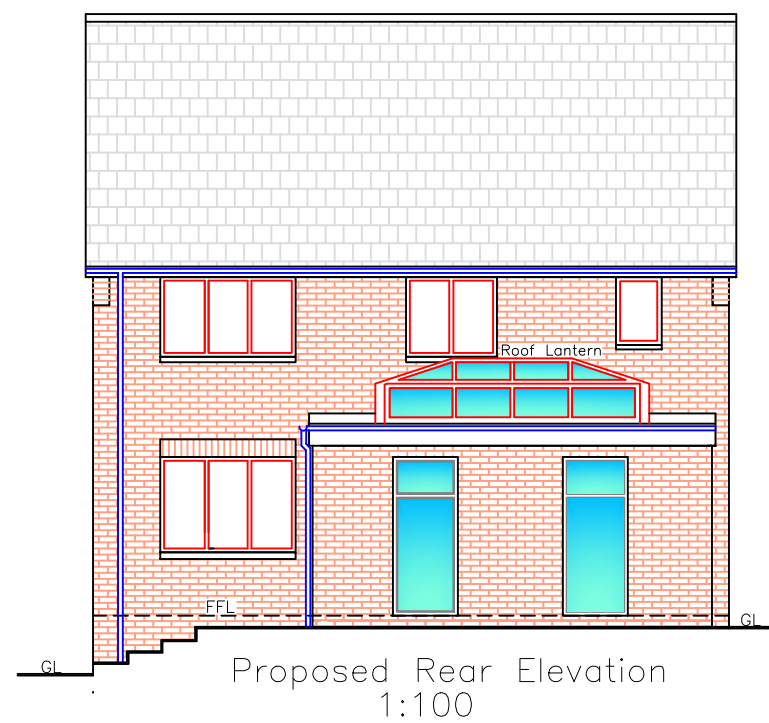
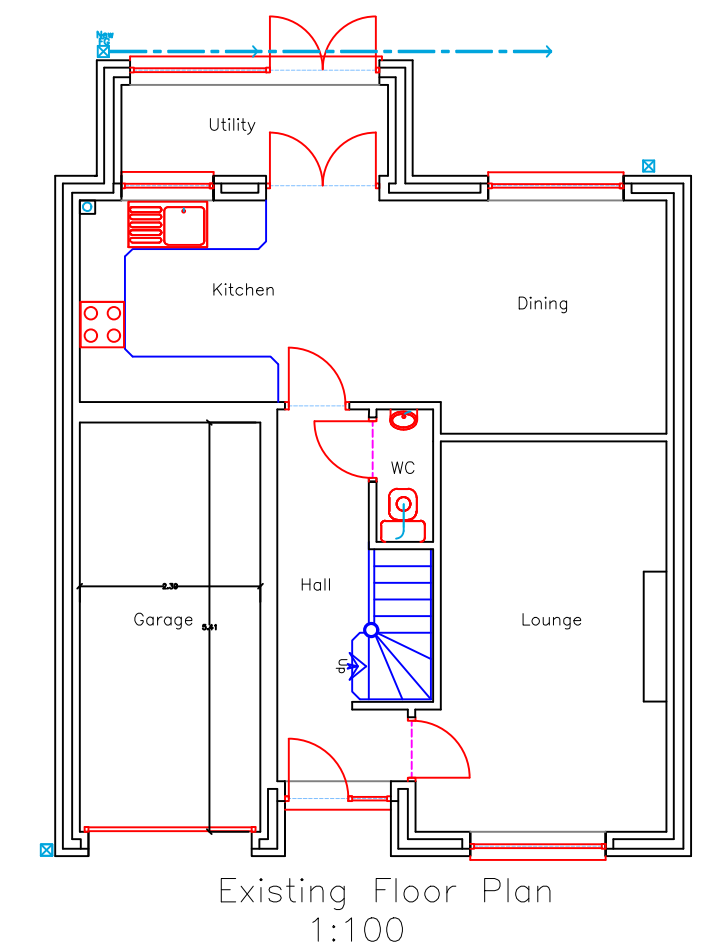
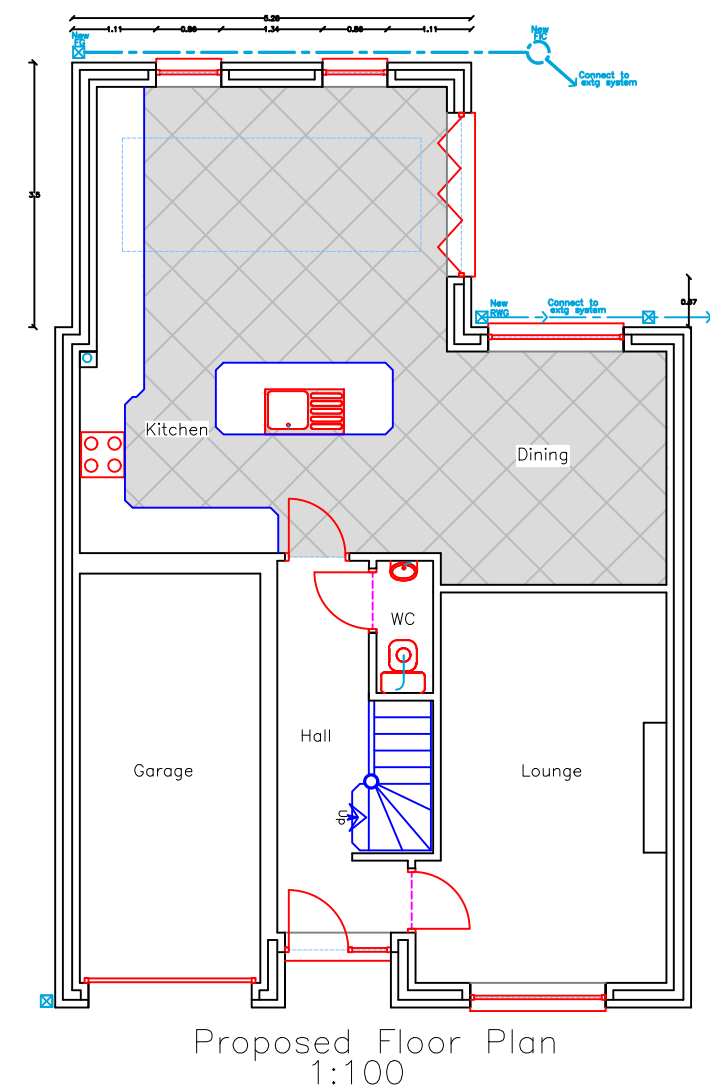


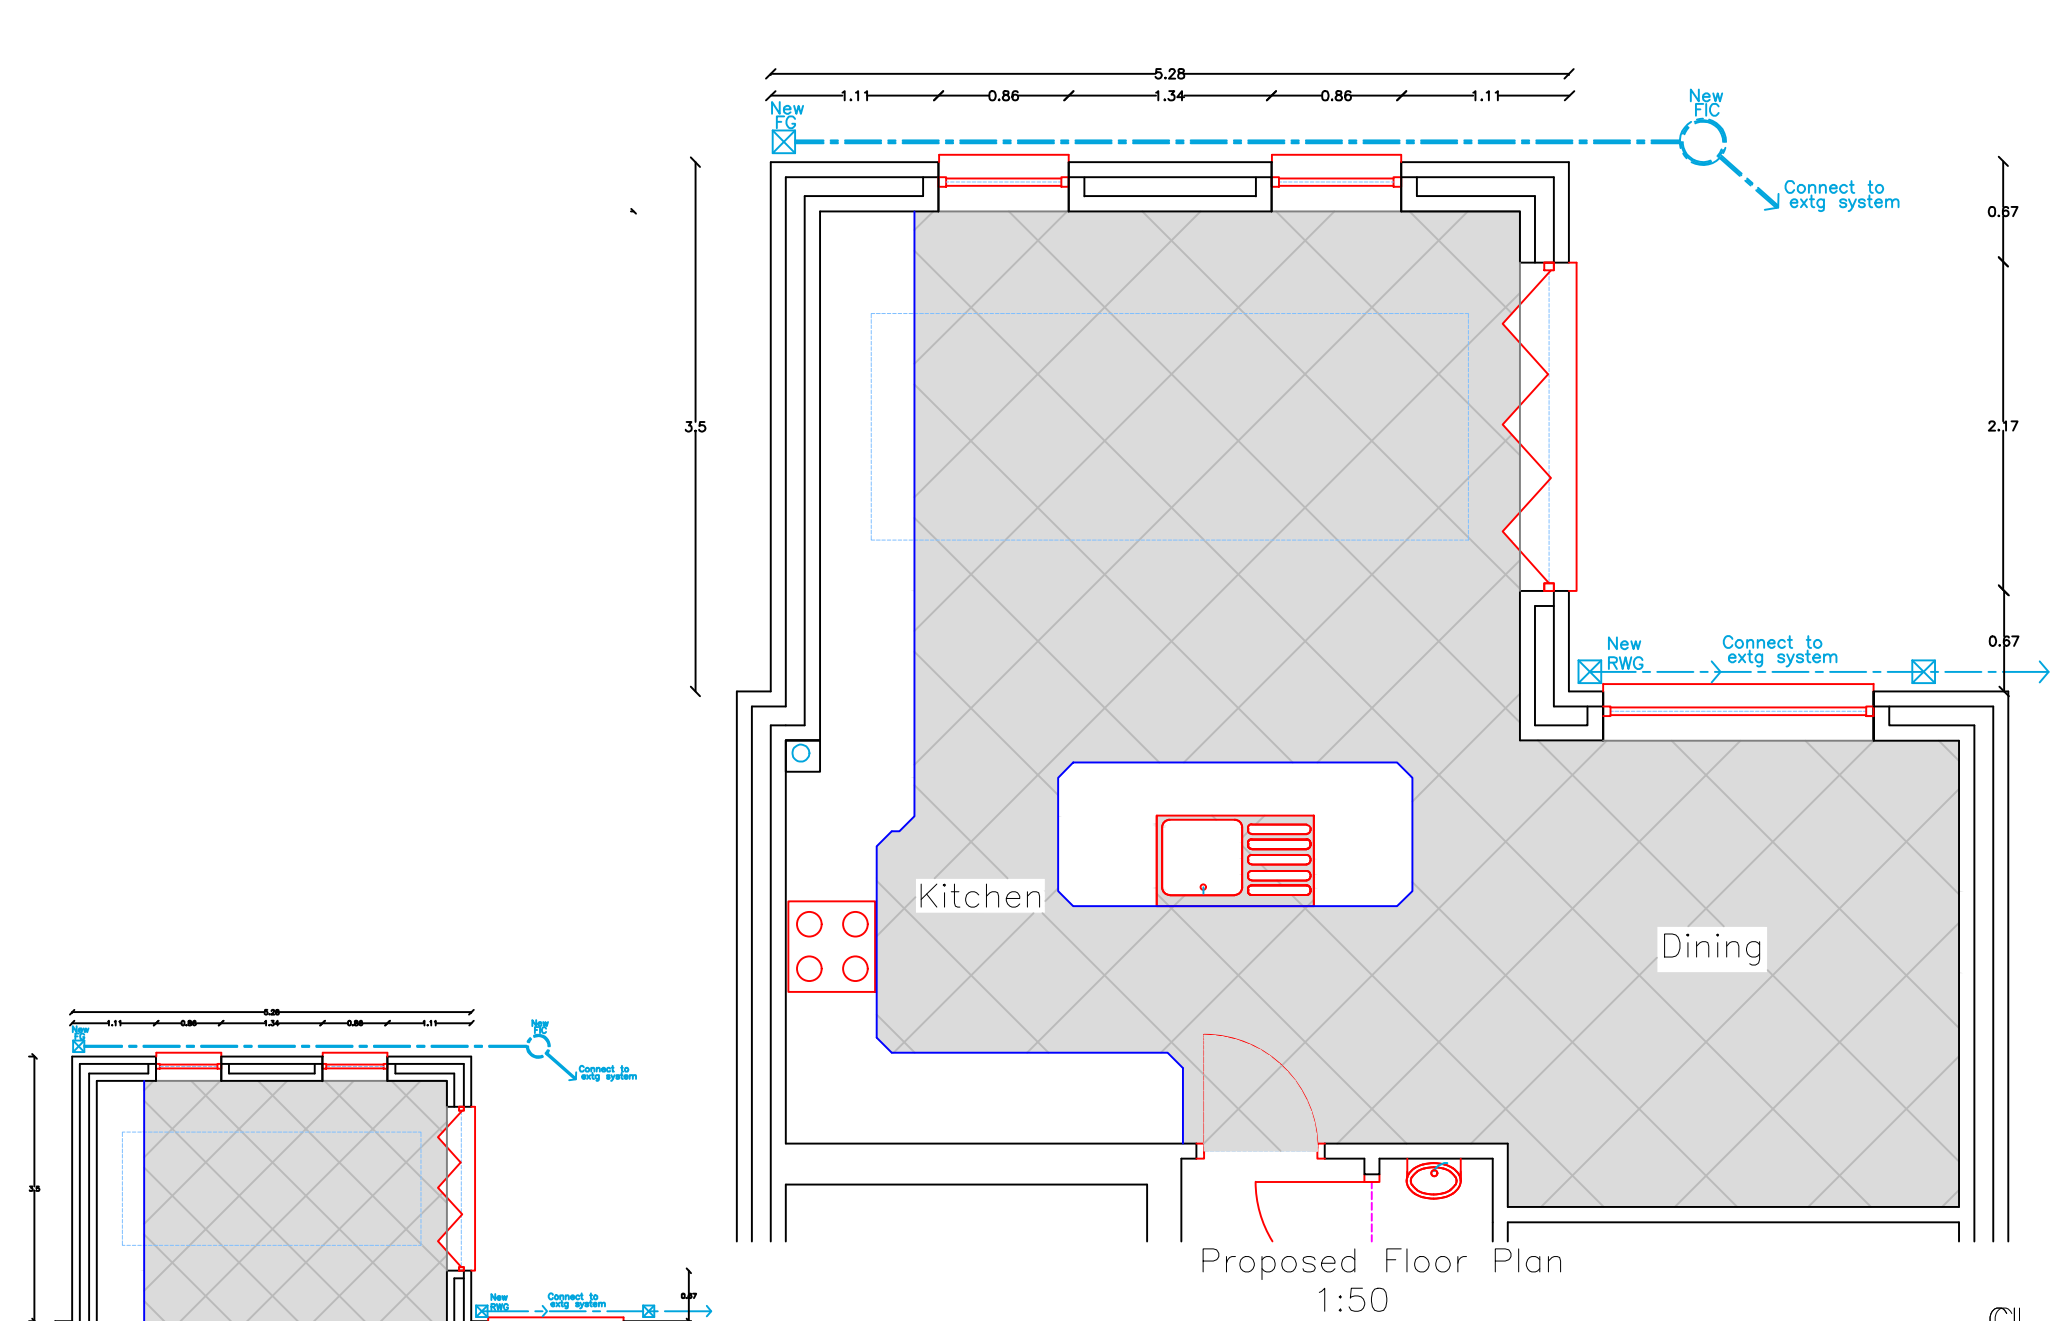

Finishes	
Roof:	Polymer rubber roof
External walls:	Face brick matching existing
Windows/Doors:	White uPVC
Fascia:	White uPVC
RWG's:	Black uPVC

Issued Only for Purpose Indicated		
Drawing Status: FOR PLANNING/B CON PURPOSES ONLY		
Address		
14, Cedar Cose Twynrodyn Merthyr Tydfil CF47 0LX		
Project		
Proposed New Single Storey Rear Extension with Internal Alterations		
Drawn by	Date	Scale
PT	MAR 25	1:50, 1:100 1:200
Title		Paper
Existing & Proposed Plans, Elevations & Sections		A2
		Drwg No
		CEDAR 14 01A