



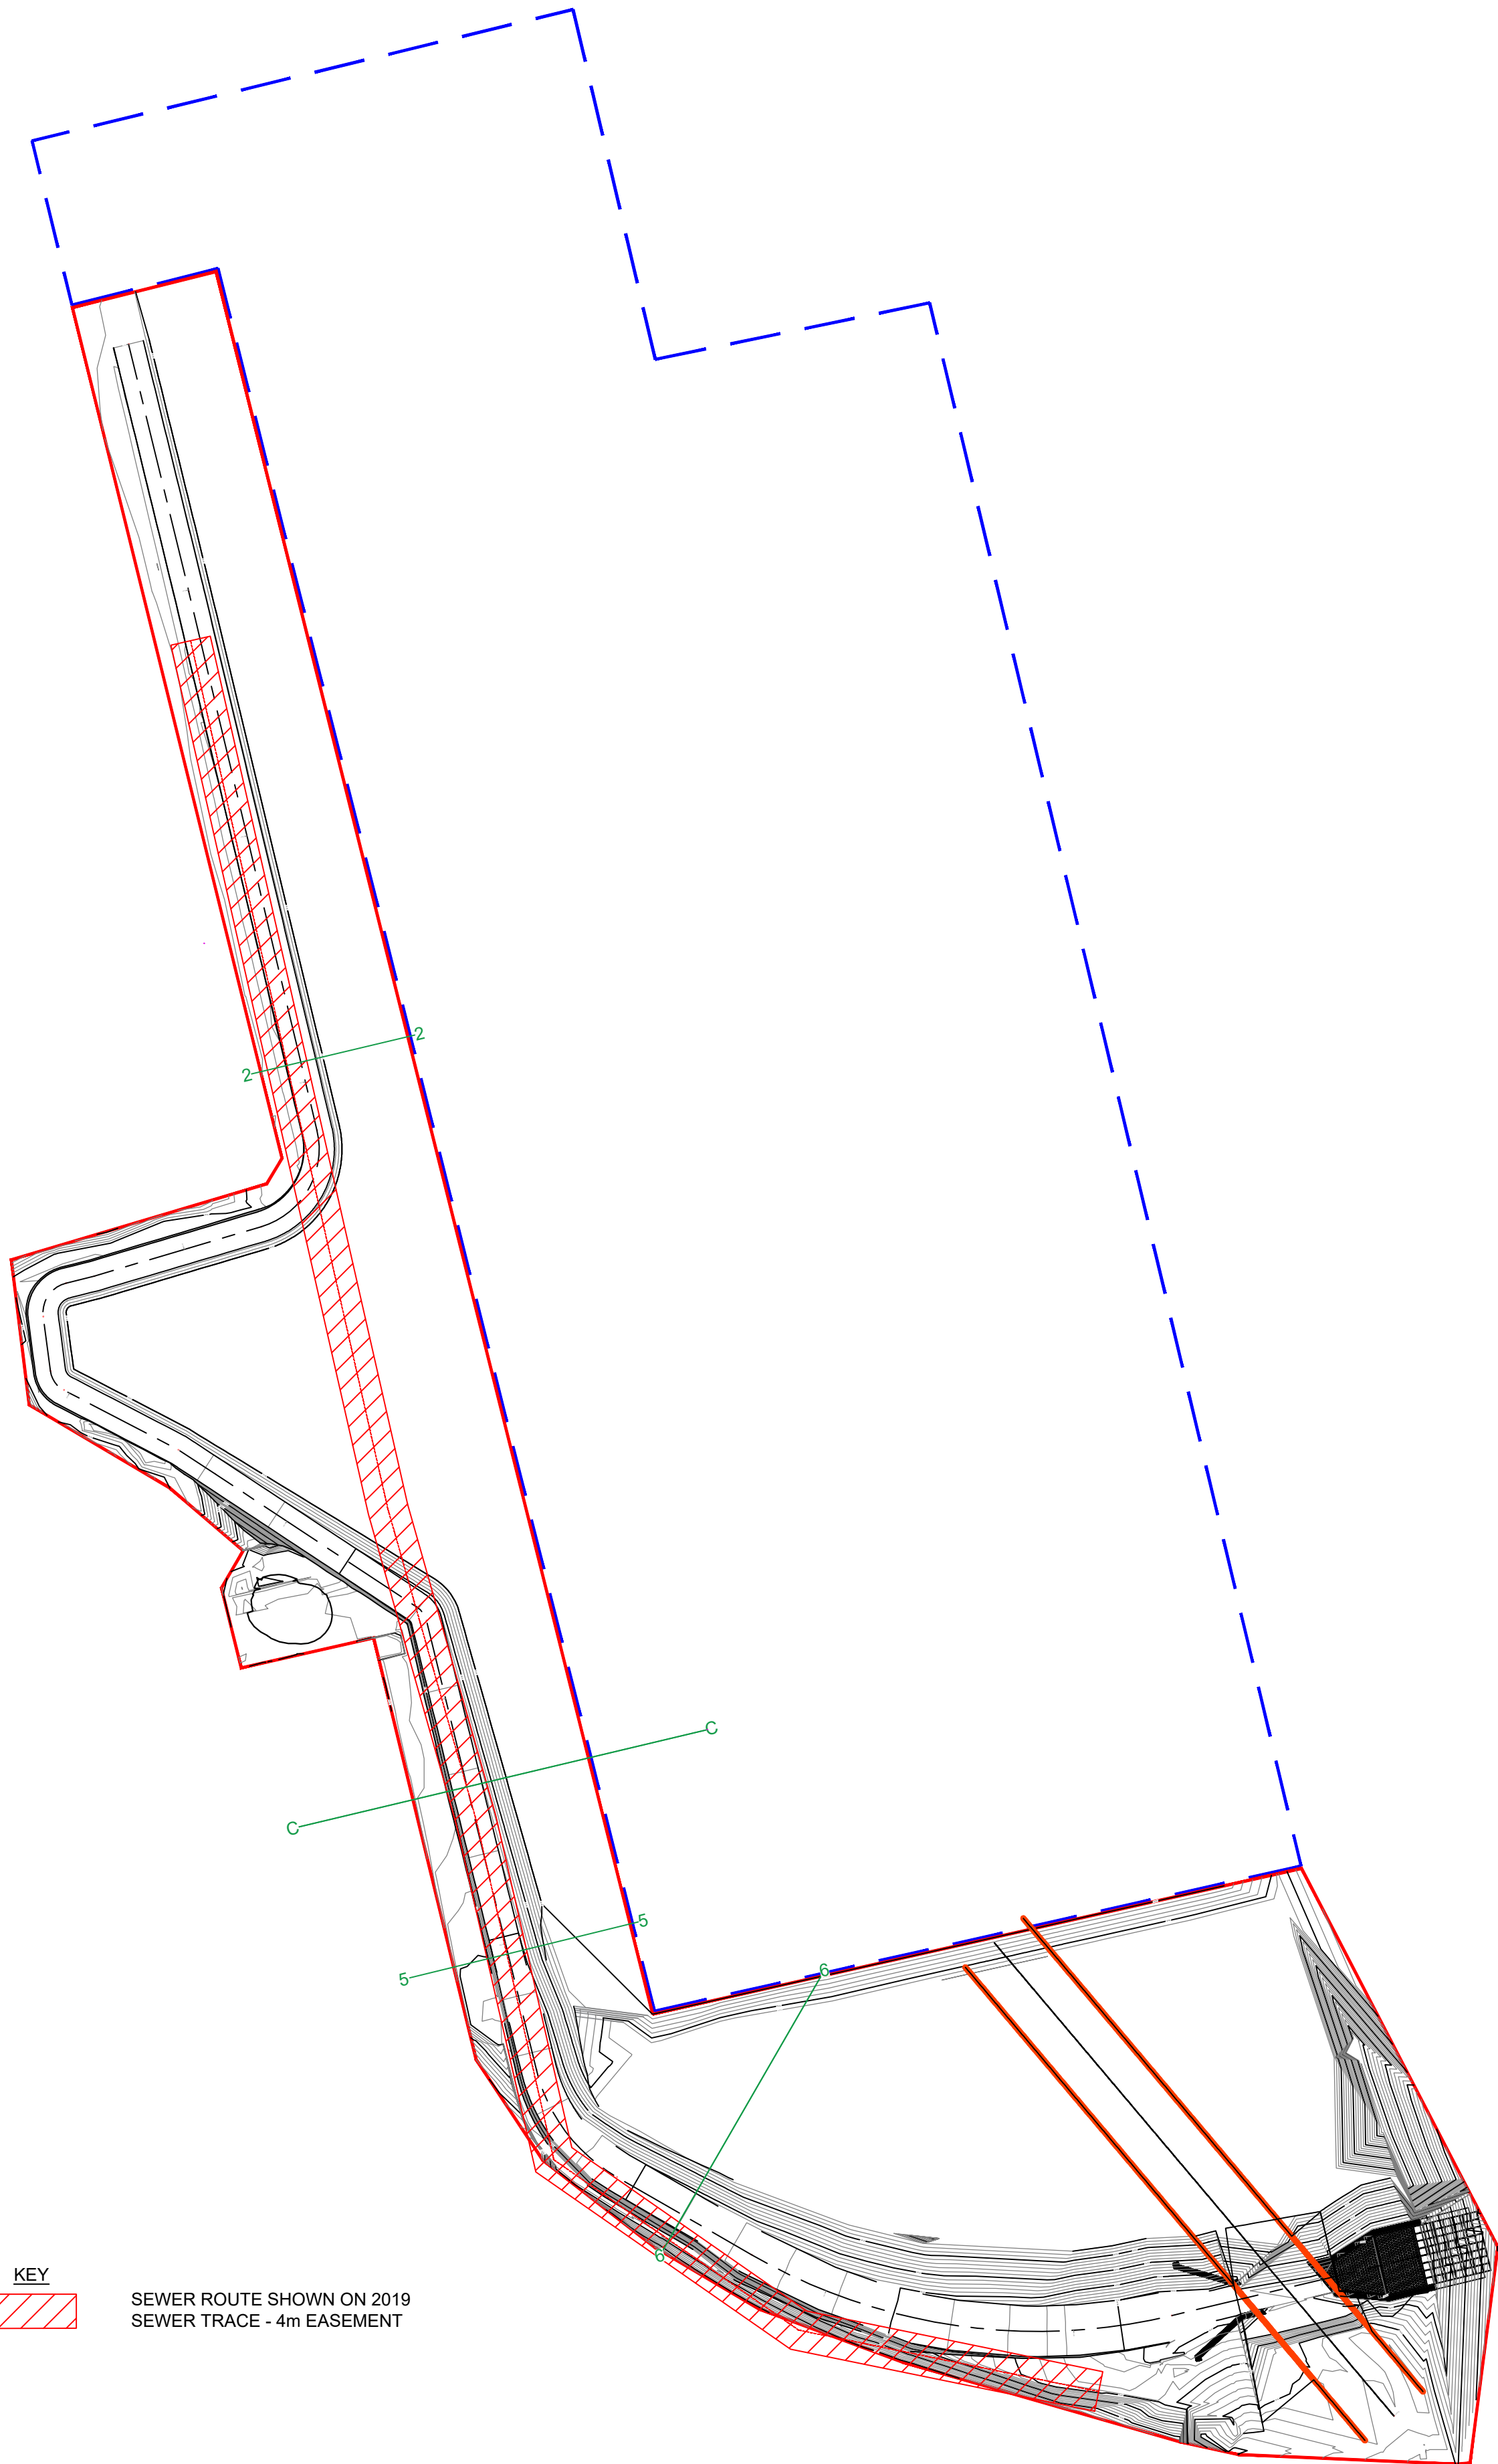

KEY
SEWER ROUTE SHOWN ON 2019
SEWER TRACE - 4m EASEMENT

PLAN
1:1000

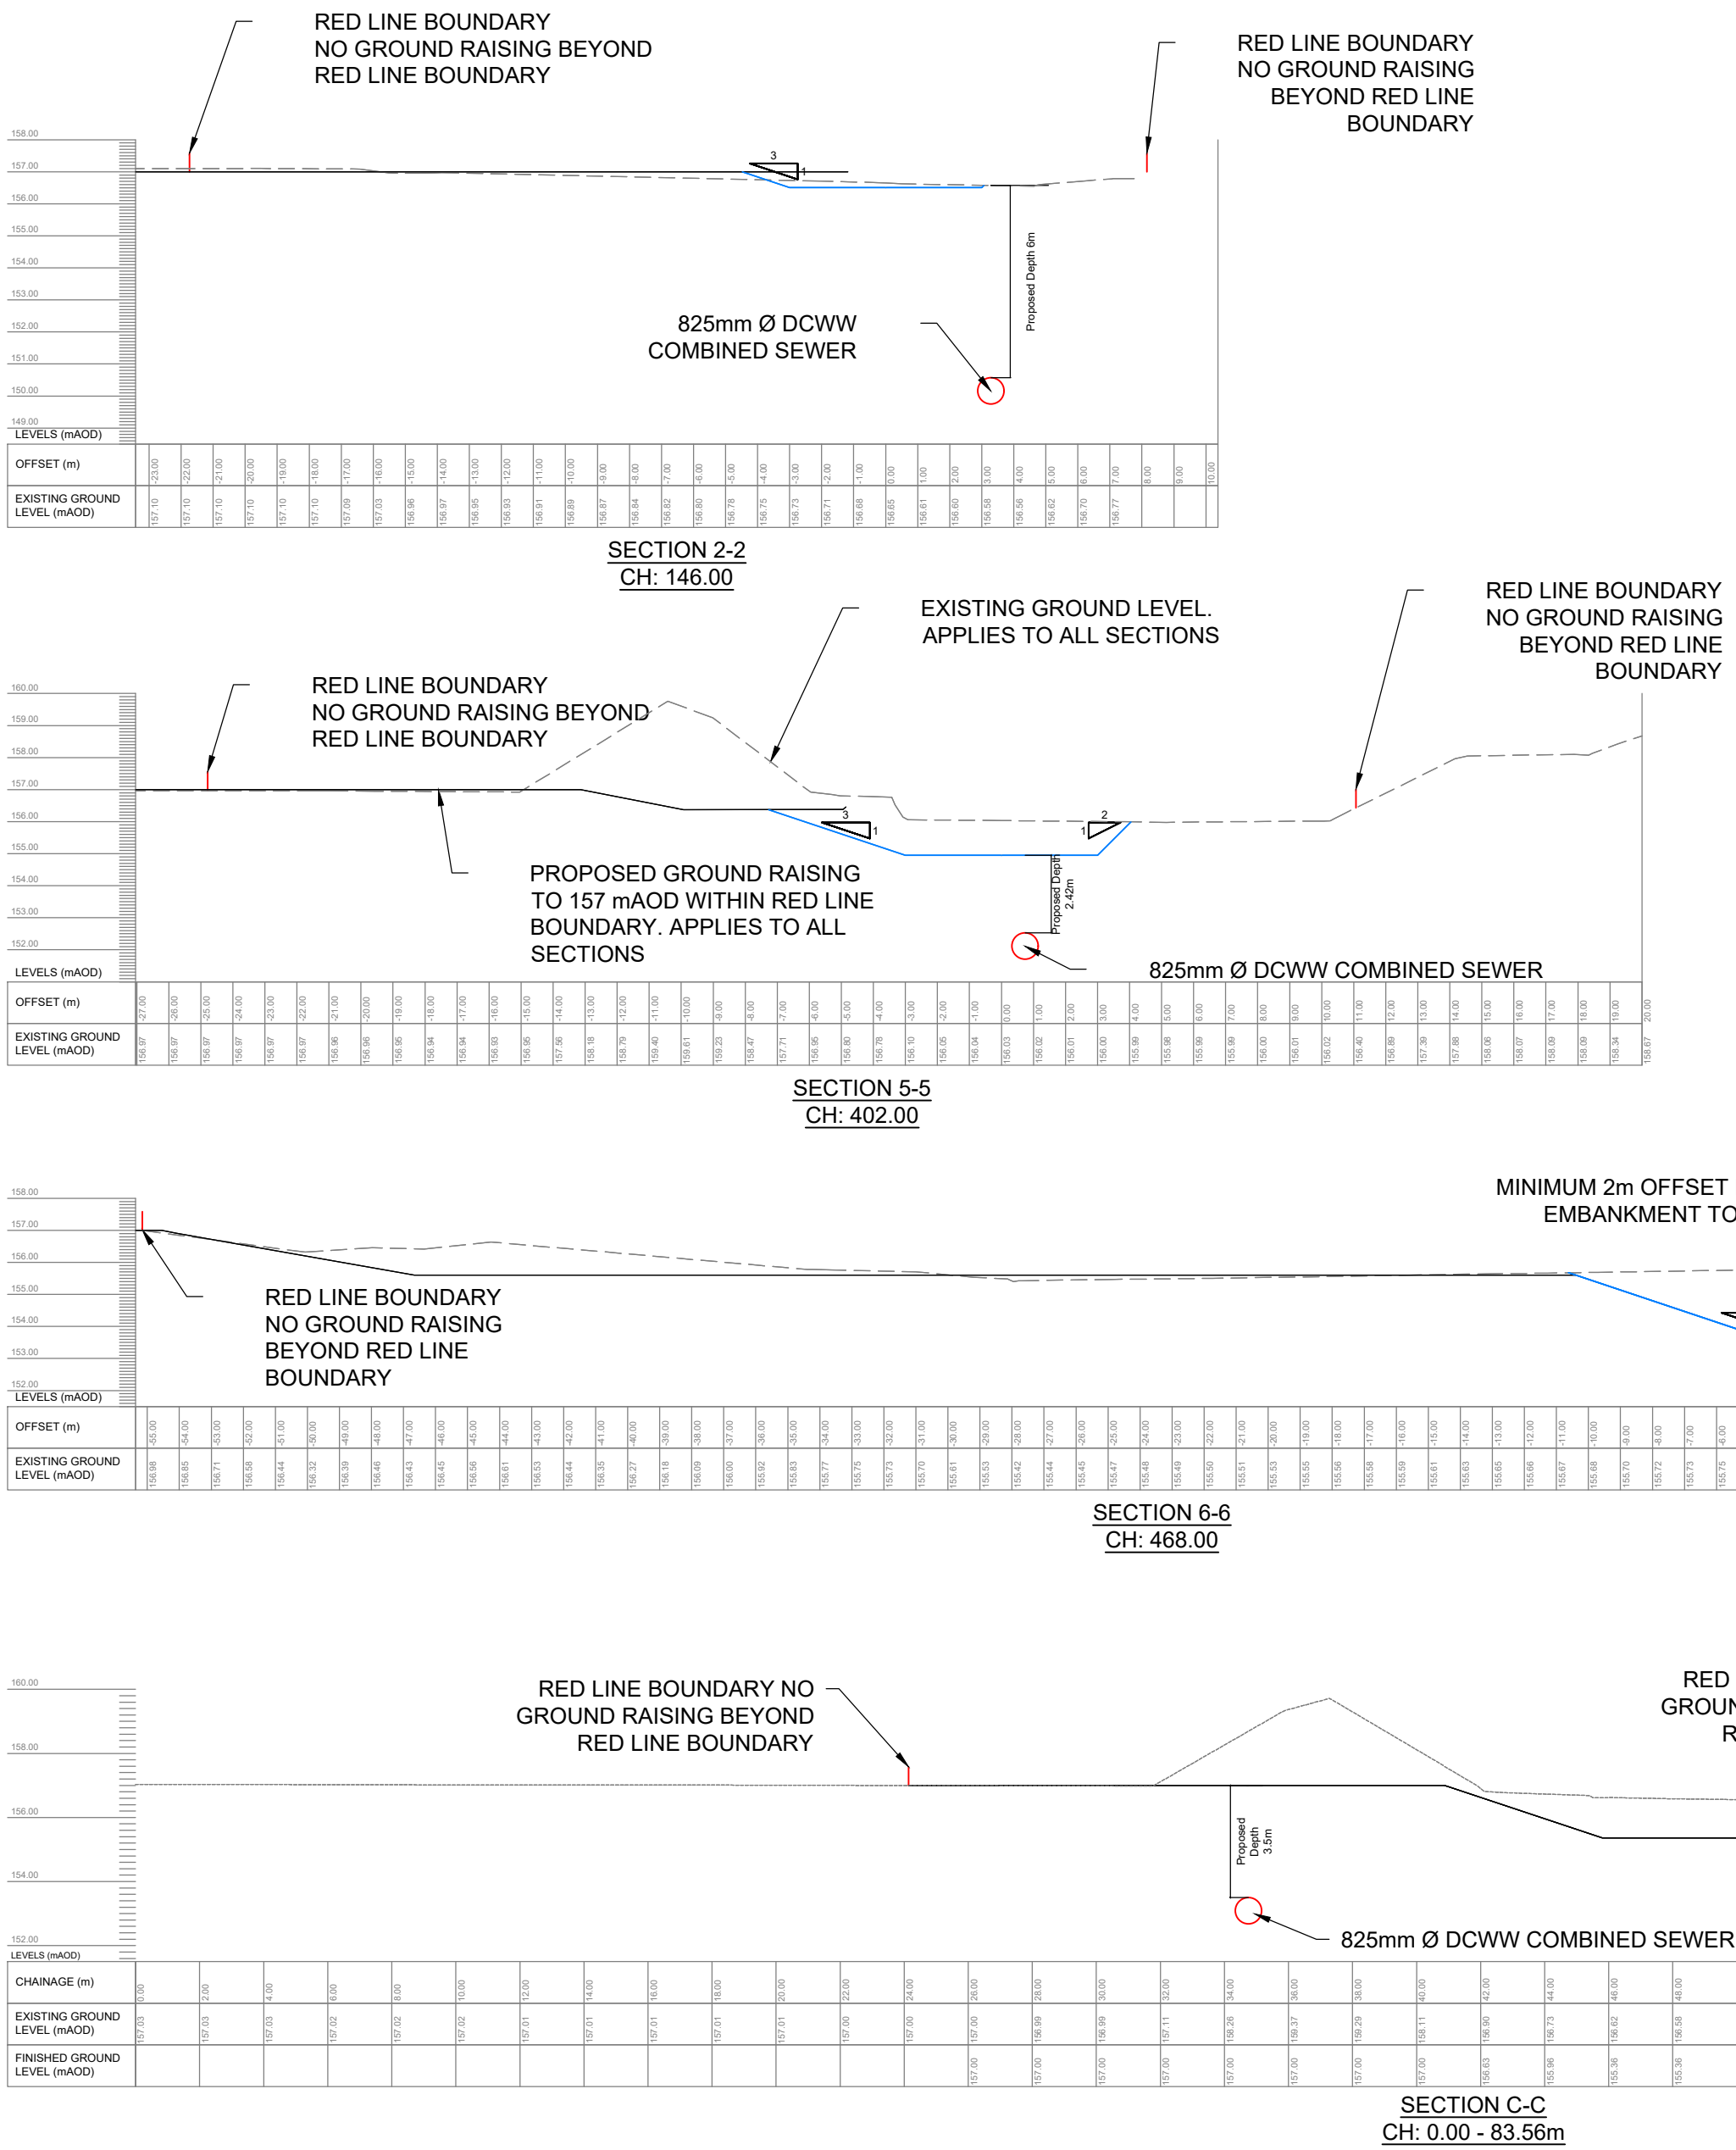

- GENERAL NOTES:
- Do not scale from this drawing. All dimensions to be checked / verified on site.
 - All levels shown with respect to meters Above Ordnance Datum (mAOD).
 - Ground contours were generated based on the topographic survey carried out by Azimuth Land Surveys Ltd (2015), subject to the proposed engineering works.
 - This drawing is not for construction issue.
 - The existing bank profile of the River Taff is unknown at the outfall location. The design shown is based on a 1 in 2 slope from the top of bank. This has been interpolated from survey data provided by Maltby Land Surveys (2017).
 - This drawing is for information purposes only.
 - Cover levels shown are based on the topographical survey prepared by Azimuth Land Surveys Ltd (2015). Ref - RP2970-01
 - Depth of the sewer is based on the DCWW sewer trace. Ref 95120639. Anomalies were found within this data, therefore it is recommended that further survey is undertaken to confirm cover and invert levels of the existing sewer.
 - Drawing to be read in conjunction with:-
 - BMQ-JBAU-XX-XX-DR-C-0001-Channel_Plan
 - BMQ-JBAU-XX-XX-DR-C-0002-Sections
 - BMQ-JBAU-XX-XX-DR-C-0003-Sections
 - BMQ-JBAU-XX-XX-DR-C-0010-Road_GA
 - BMQ-JBAU-XX-XX-DR-C-0011-Road_Section
 - BMQ-JBAU-XX-XX-DR-C-0021-Road_Outfall
 - FIZ-JBAU-XX-XX-SK-D-0001 - Sections_with_Water_Main_Detail


Rev.	Modifications	Date	Drawn	Designed	Checked	Approved

JBA
consulting

Kings Chambers
7 - 8 High Street
Newport
South Wales
NP20 1QU
United Kingdom

www.jbaconsulting.com

+44 (0)1633 413514
+44 (0)845 8627772
info@jbaconsulting.com

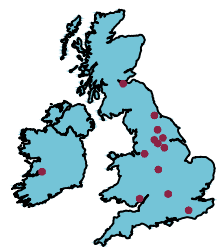

Offices at: Altherstone, Doncaster, Edinburgh, Haywards Heath, Limerick, Newcastle upon Tyne, Newport, Saltair, Skipton, Tadcaster, Thirsk, Wallingford and Warrington

for

Land at Dragon Parc, Merthyr
Sections with Combined Sewer Detail

This document is the property of Jeremy Benn Associates Ltd. It shall not be reproduced in whole or in part, nor disclosed to a third party, without the permission of Jeremy Benn Associates Ltd.			
Scale:	Drawn: R. Burke	04/08/21	
As Shown @ A1	Designed: R. Burke	04/08/21	
	Checked: J. King	04/08/21	
	Approved: J. King	04/08/21	
Digital File Name:	FIZ-JBAU-XX-XX-SK-D-0003		
Drawing Number:	Rev.:	Sheet No.:	Status:
FIZ-JBAU-XX-XX-SK-D-0001	P01	1 of 1	S3