



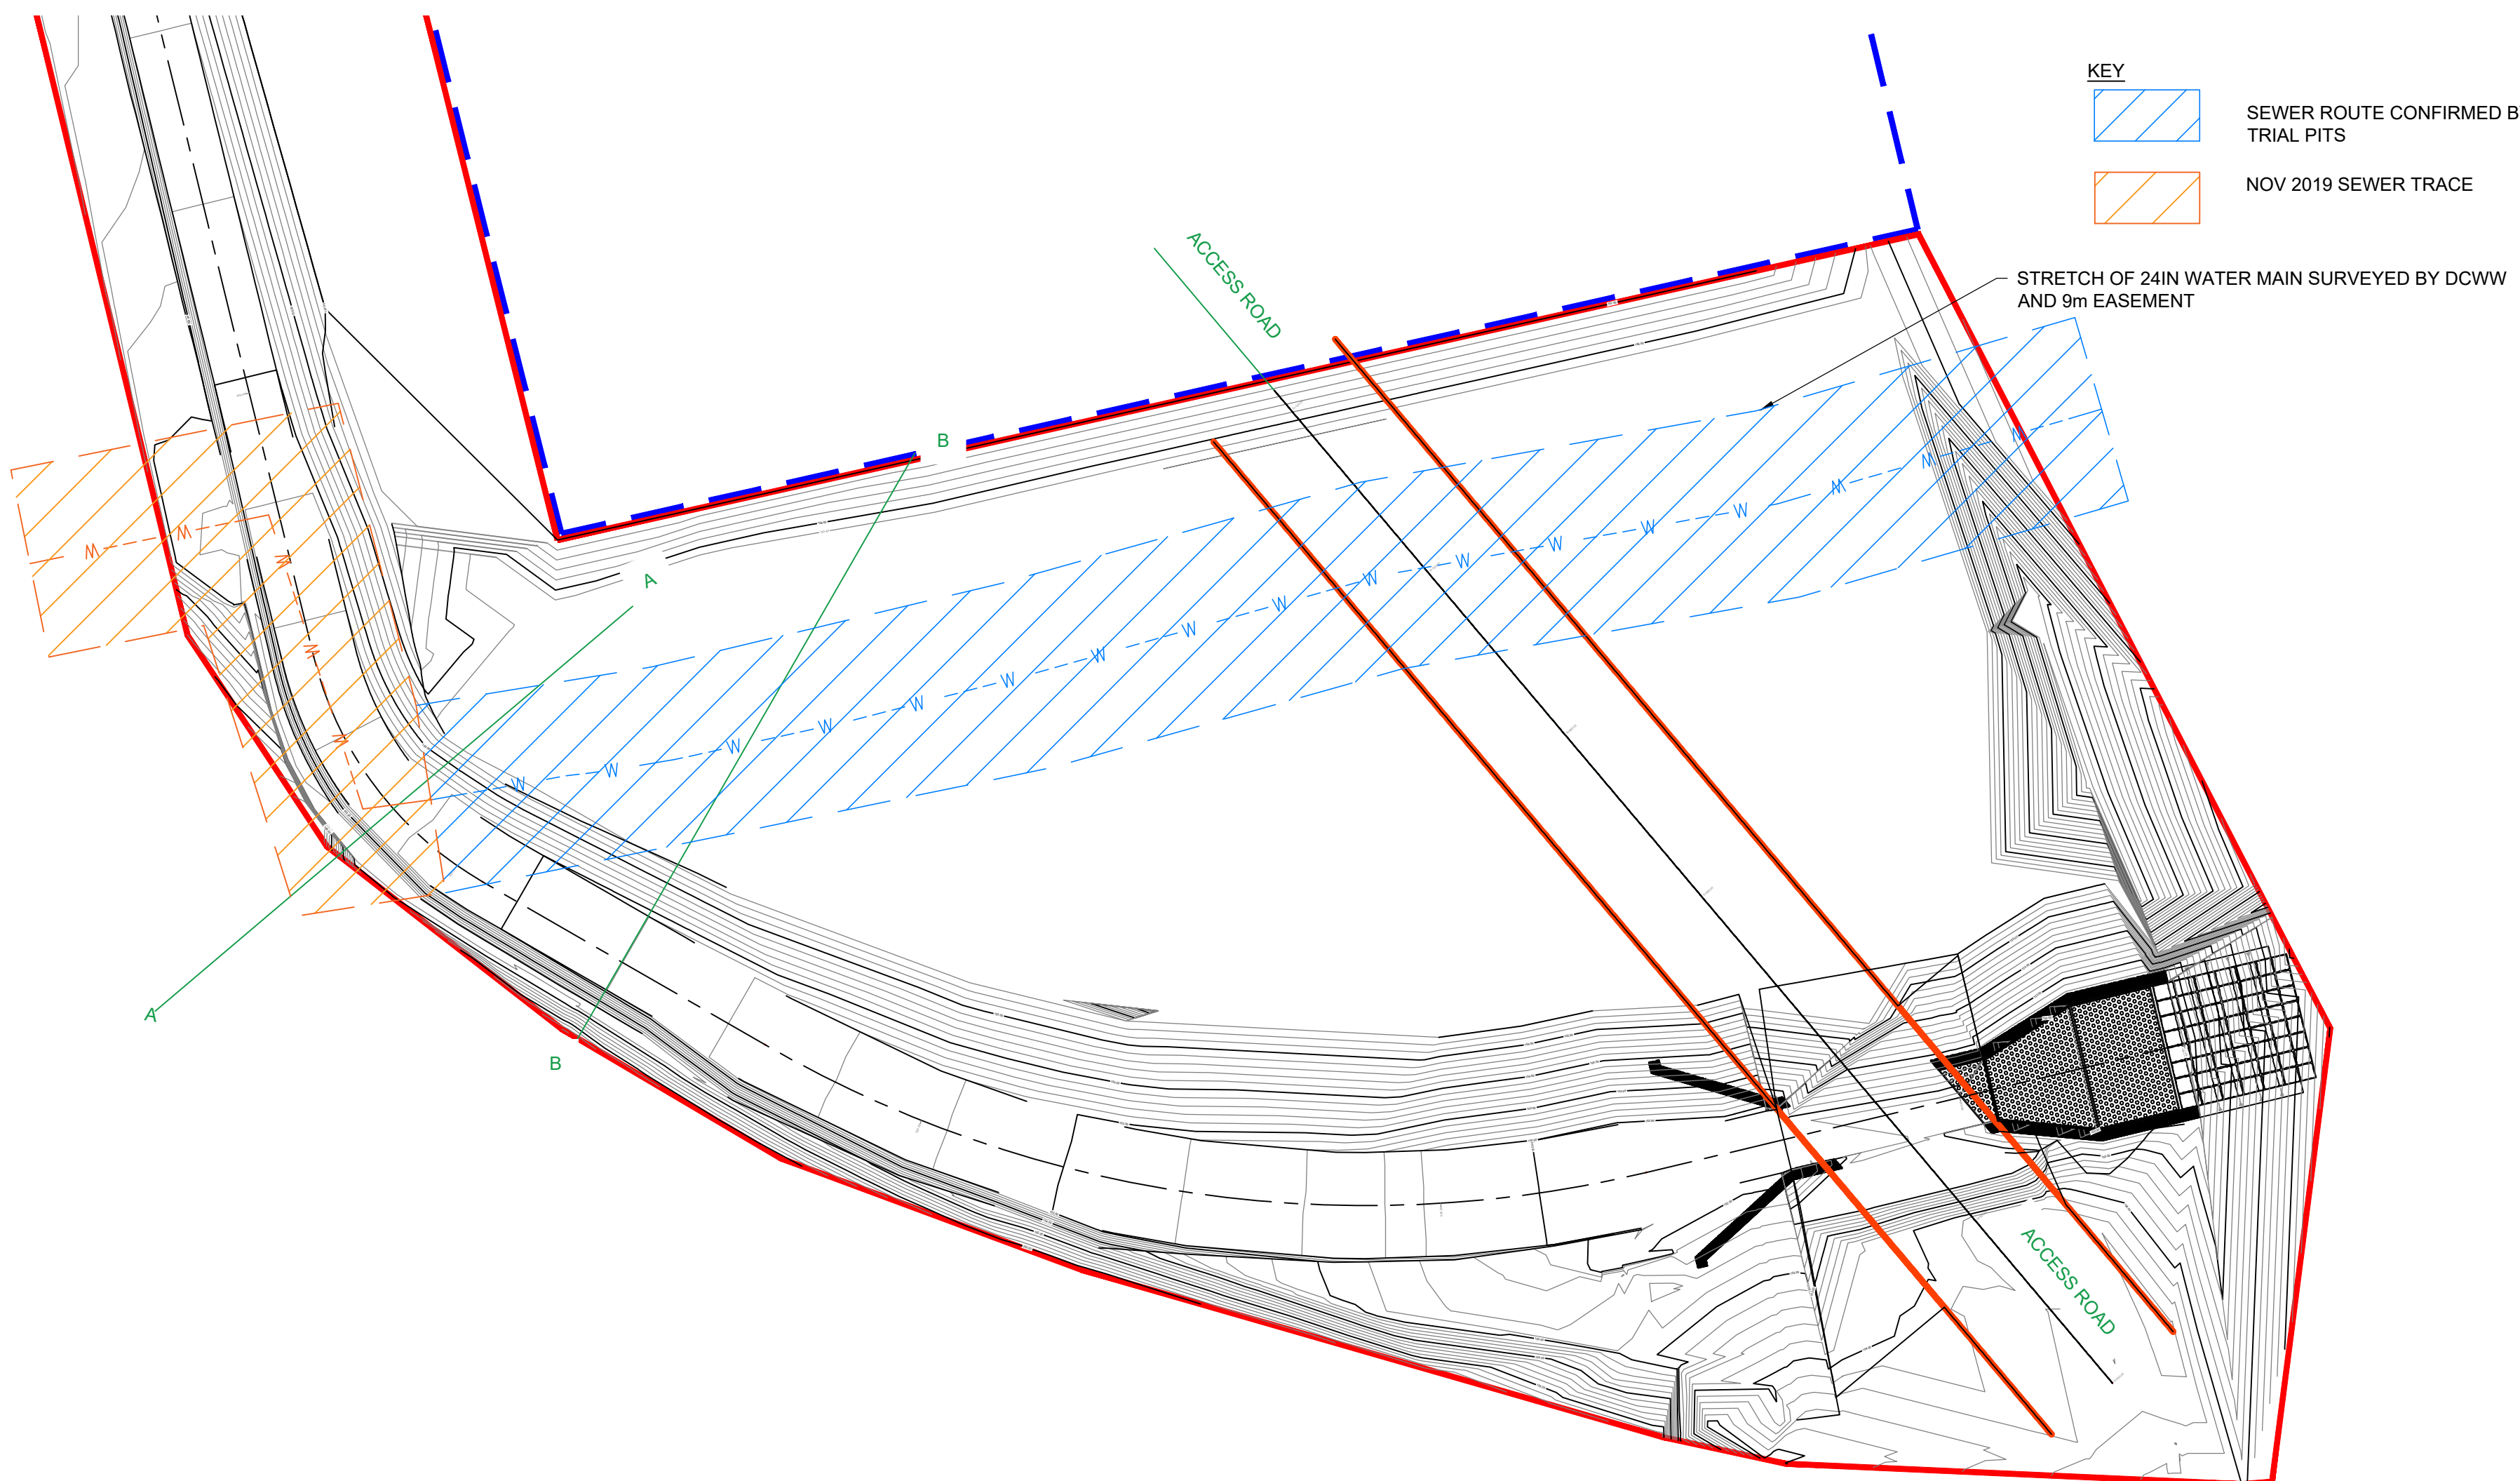


- GENERAL NOTES:
- Do not scale from this drawing. All dimensions to be checked / verified on site.
 - All levels shown with respect to meters Above Ordnance Datum (mAOD).
 - Ground contours were generated based on the topographic survey carried out by Azimuth Land Surveys Ltd (2015), subject to the proposed engineering works.
 - This drawing is not for construction issue.
 - The existing bank profile of the River Taff is unknown at the outfall location. The design shown is based on a 1 in 2 slope from the top of bank. This has been interpolated from survey data provided by Maltby Land Surveys (2017).

Drawing to be read in conjunction with:-
BMQ-JBAU-XX-XX-DR-C-0001-Channel_Plan
BMQ-JBAU-XX-XX-DR-C-0002-Sections
BMQ-JBAU-XX-XX-DR-C-0003-Sections
BMQ-JBAU-XX-XX-DR-C-0010-Road_GA
BMQ-JBAU-XX-XX-DR-C-0011-Road_Section
BMQ-JBAU-XX-XX-DR-C-0021-Road_and_Outfall

Rev.	Modifications	Date	Drawn	Designed	Checked	Approved

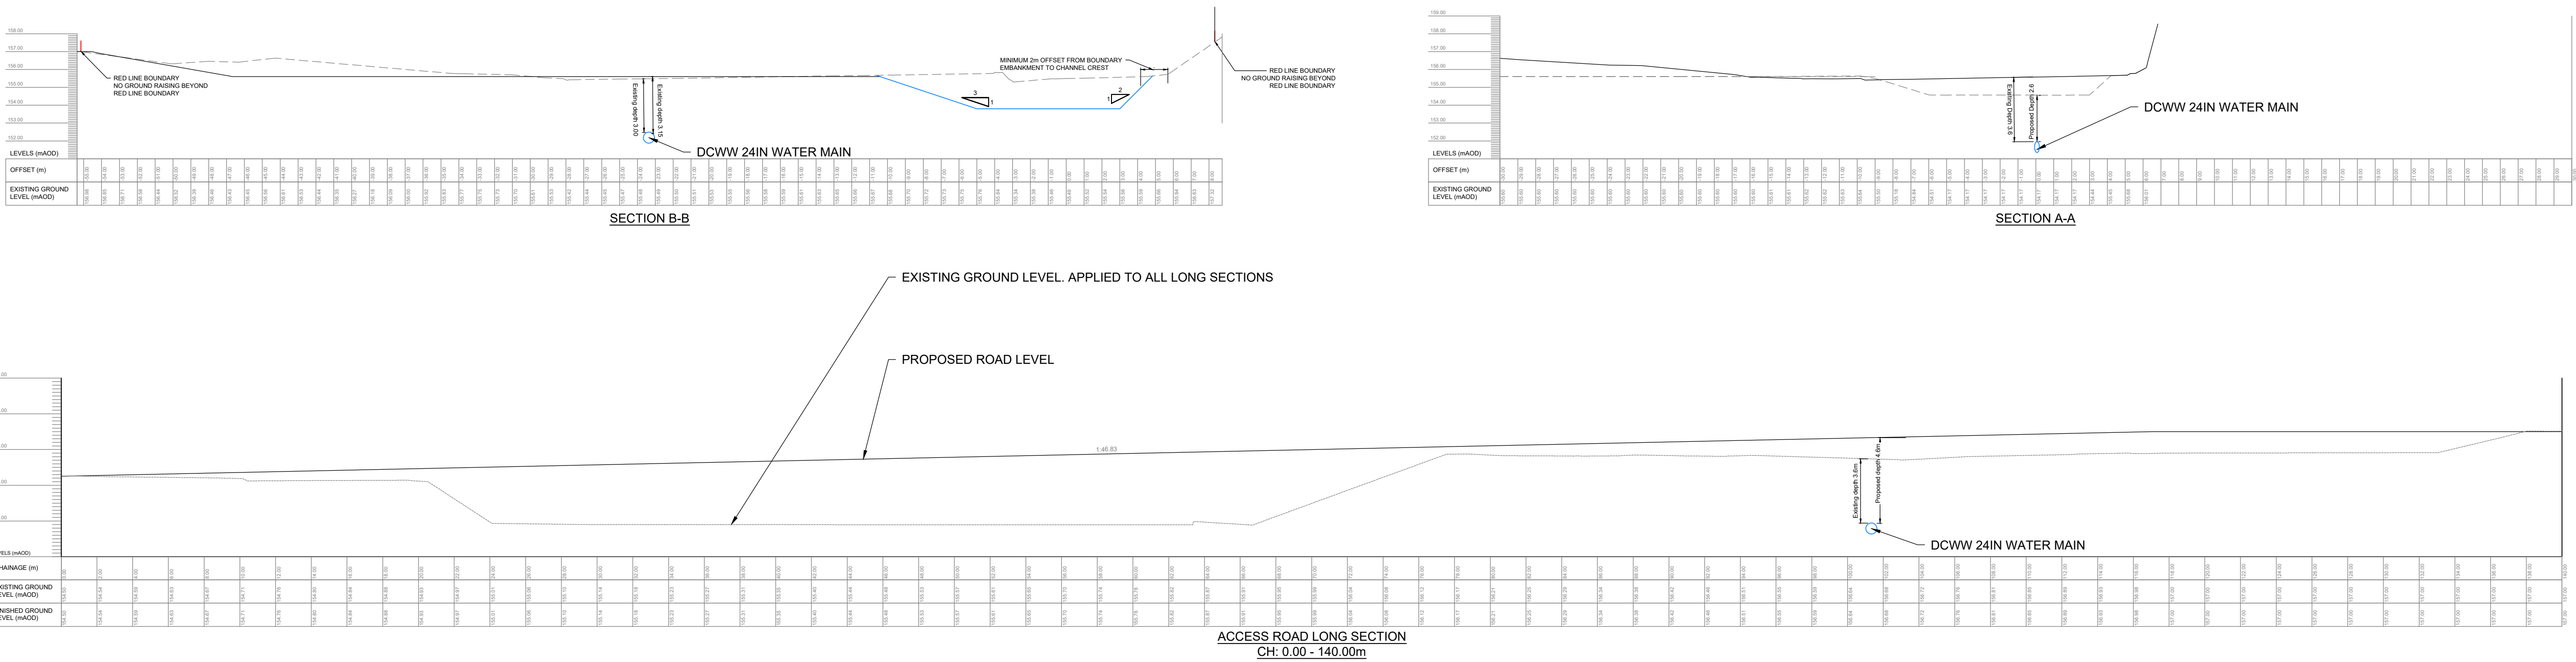

Kings Chambers
7 - 8 High Street
Newport
South Wales
NP20 1QU
United Kingdom
www.jbaconsulting.com
t +44 (0)1633 413514
f +44 (0)145 8627772
e info@jbaconsulting.com

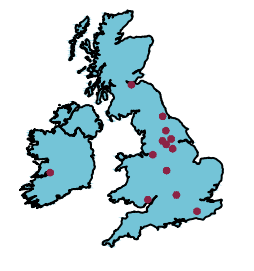

for

Land at Dragon Parc, Merthyr

Sections with Water Main Detail

This document is the property of Jeremy Benn Associates Ltd. It shall not be reproduced in whole or in part, nor disclosed to a third party, without the permission of Jeremy Benn Associates Ltd.			
Scale:	Drawn: R.Burke	24/06/21	
As Shown @ A1	Designed: R.Burke	24/06/21	
	Checked: G.Baker	24/06/21	
	Approved: G.Baker	24/06/21	
Digital File Name: FIZ-JBAU-XX-XX-SK-D-0001			
Drawing Number: FIZ-JBAU-XX-XX-SK-D-0001	Rev.: P01	Sheet No.: 1 of 1	Status: S3