

207660.00 N

207650.00 N



207640.00 N

207630.00 N

306540.00 E

306550.00 E

306560.00 E

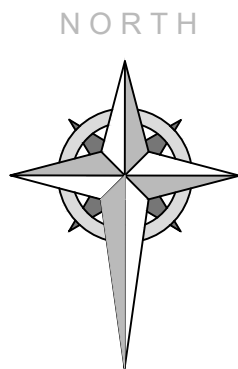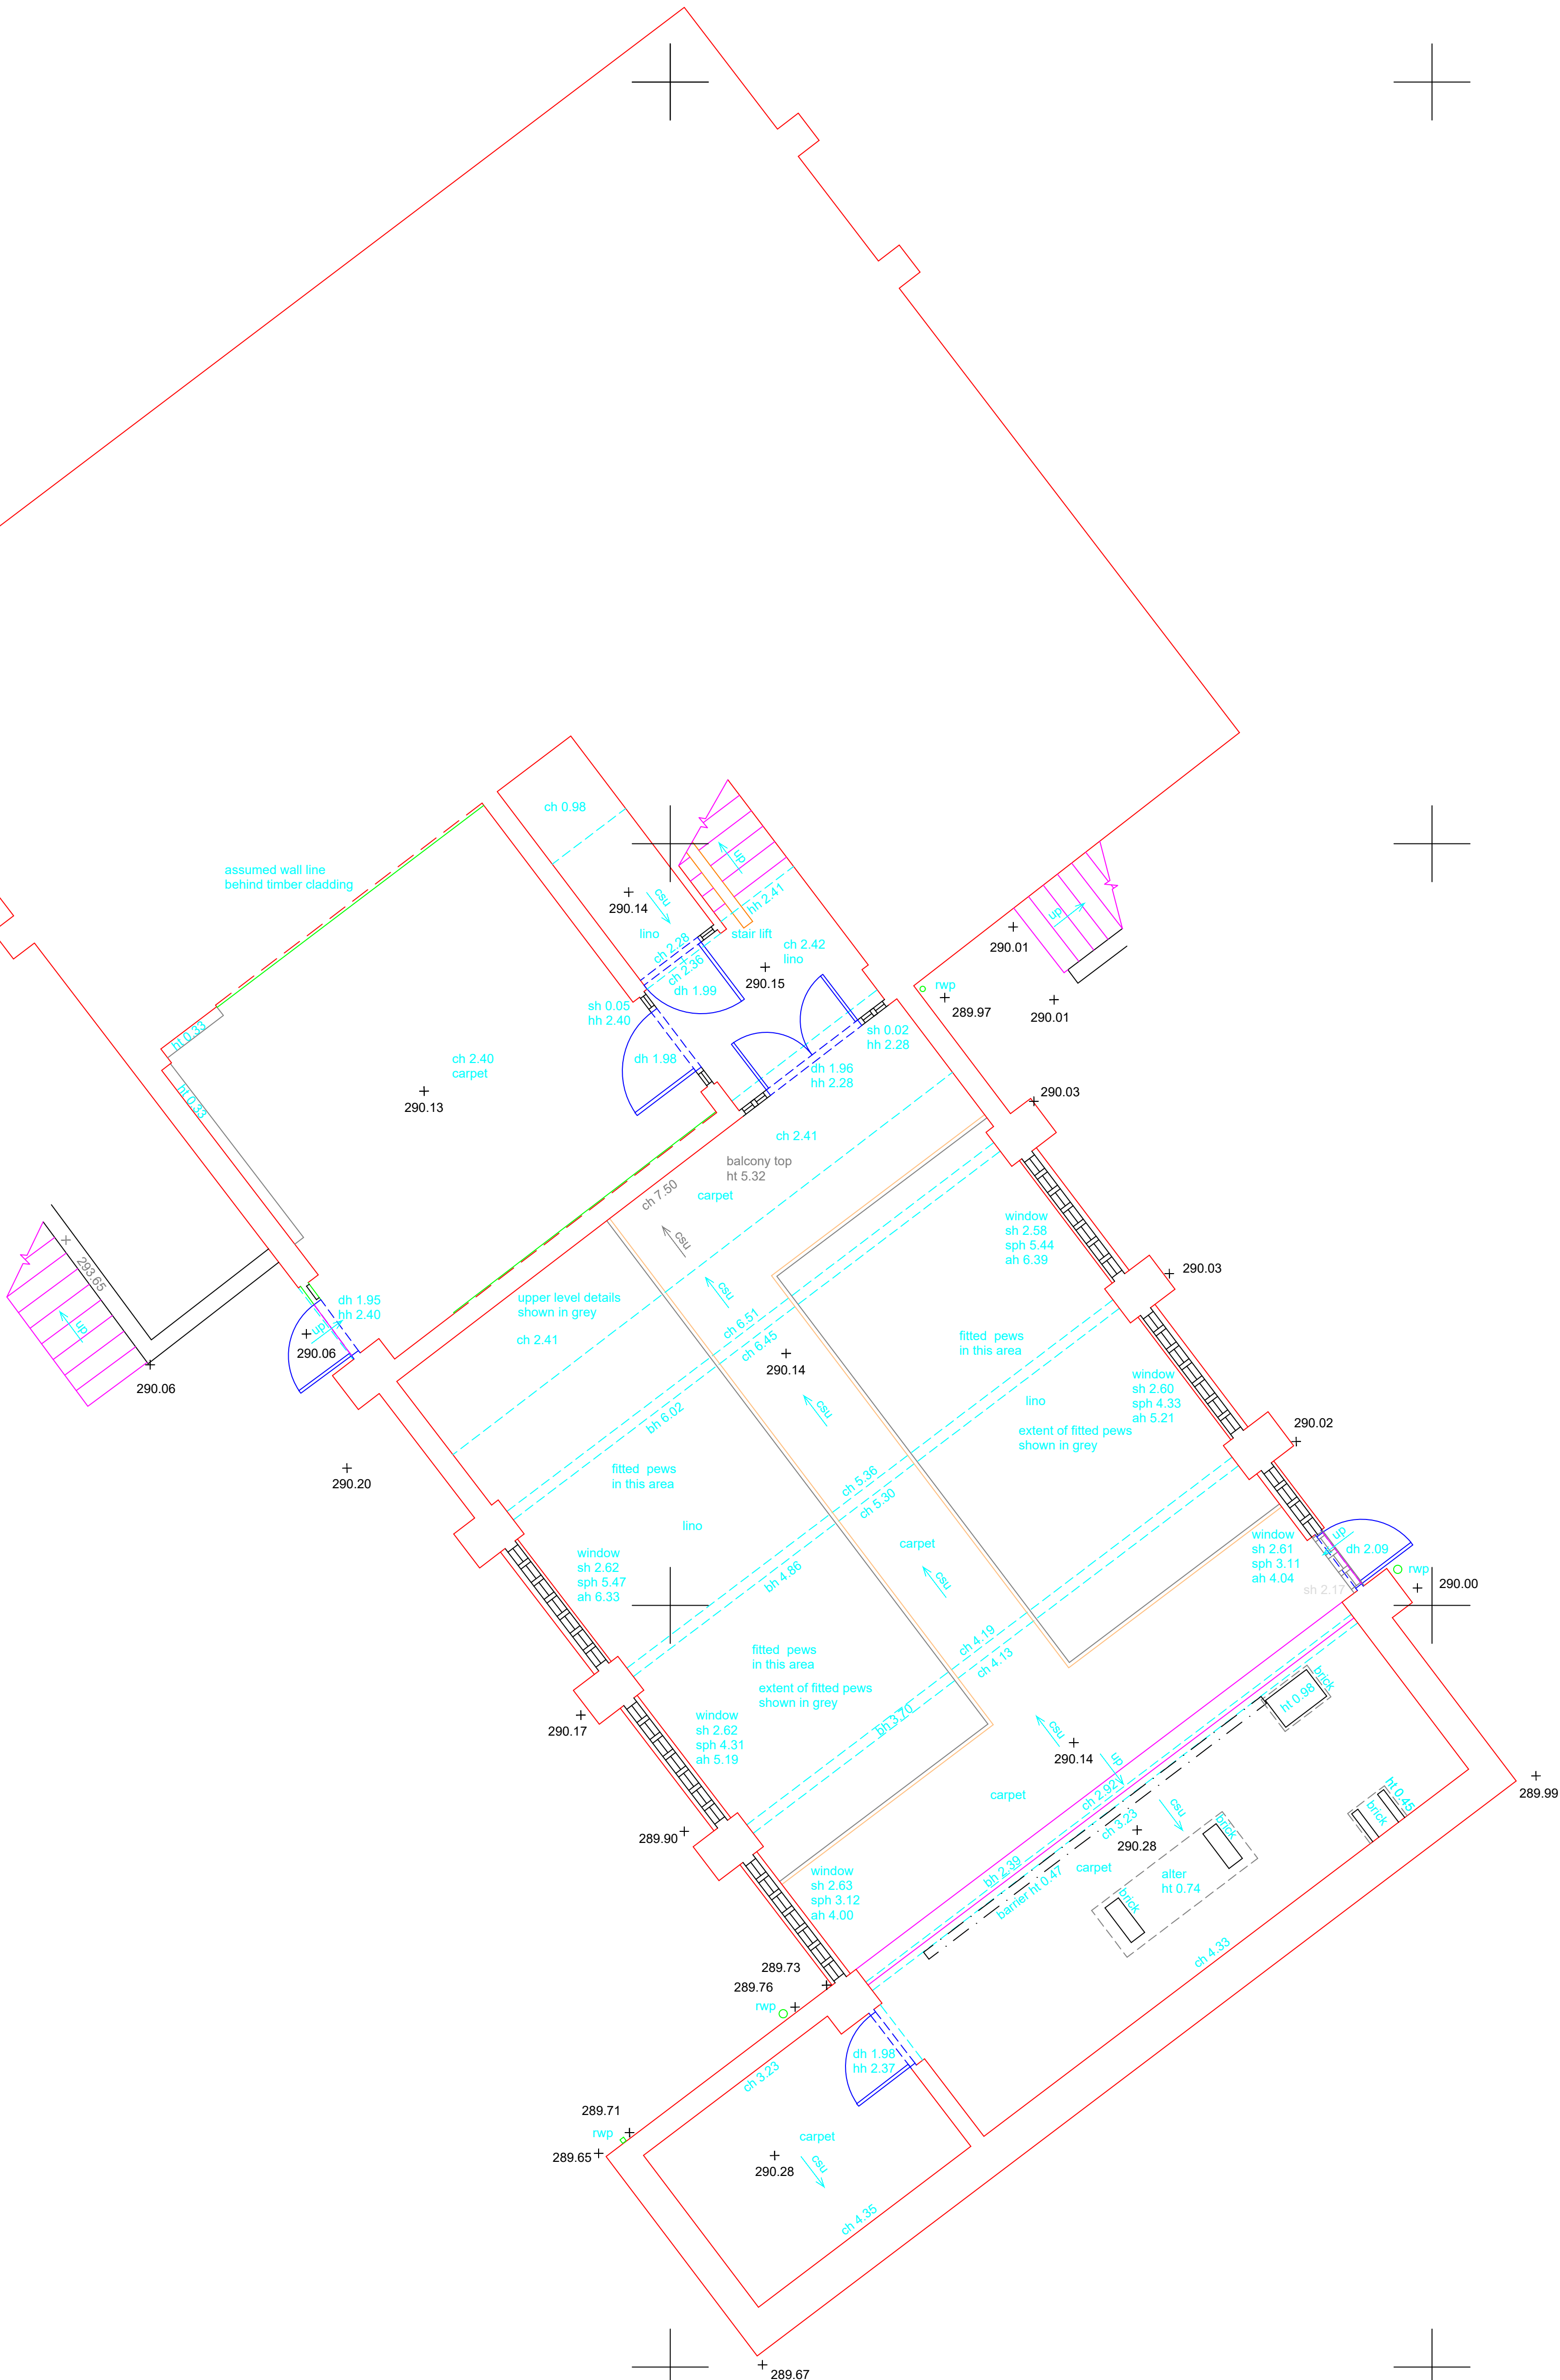

STANDARD REFERENCES

ABBREVIATIONS

ah	apex height	il	invert level
bh	beam height	mh	manhole
ch	ceiling height	rad	radiator
cl	cover level	rwp	rainwater pipe
csu	ceiling slopes up	sh	sill height
dh	door height	sph	spring height
fch	false ceiling ht.	svp	soil vent pipe
fl	floor level	utr	unable to raise
hh	head height	vhh	vent head height
ic	inspection cover	vp	vent pipe
		vsh	vent sill height

Notes

- This survey has been computed and drawn about the Ordnance Survey National Grid.
- All levels are in metres and relate to the Ordnance Survey active GPS stations.
- This survey was measured for a scale of 1:50, any subsequent enlargements should be verified on site.

Revisions

Clifton Surveys Ltd
Topographical and Measured Building Surveyors
1 Wellington Park
Clifton
Bristol
BS8 2UR
TEL: (0117) 9735898
e-mail: info@cliftonsurveys.com
web: www.cliftonsurveys.com

The copyright in the plans remain vested in Clifton Surveys Ltd who will grant an irrevocable licence for use by the client upon receipt of full payment. No liability for accuracy shall extend beyond the specified scale of graphical mapping. All services and critical dimensions should be field verified.

Surveyed	M Grey	Date	August 2021
Drawn	E O'Brien	Checked	September 2021

Drawing Title	Lower Ground Wesley Chapel, Dowlais Bryn Carwyn, Wales CF48 3DY
---------------	--

Client	Karl Lewis, LeTrucco Design LTD 35 Stow Park Cir Newport NP20 4HF
--------	--

Drawing No.	Scale A1 @
274/4966/2	1:50