
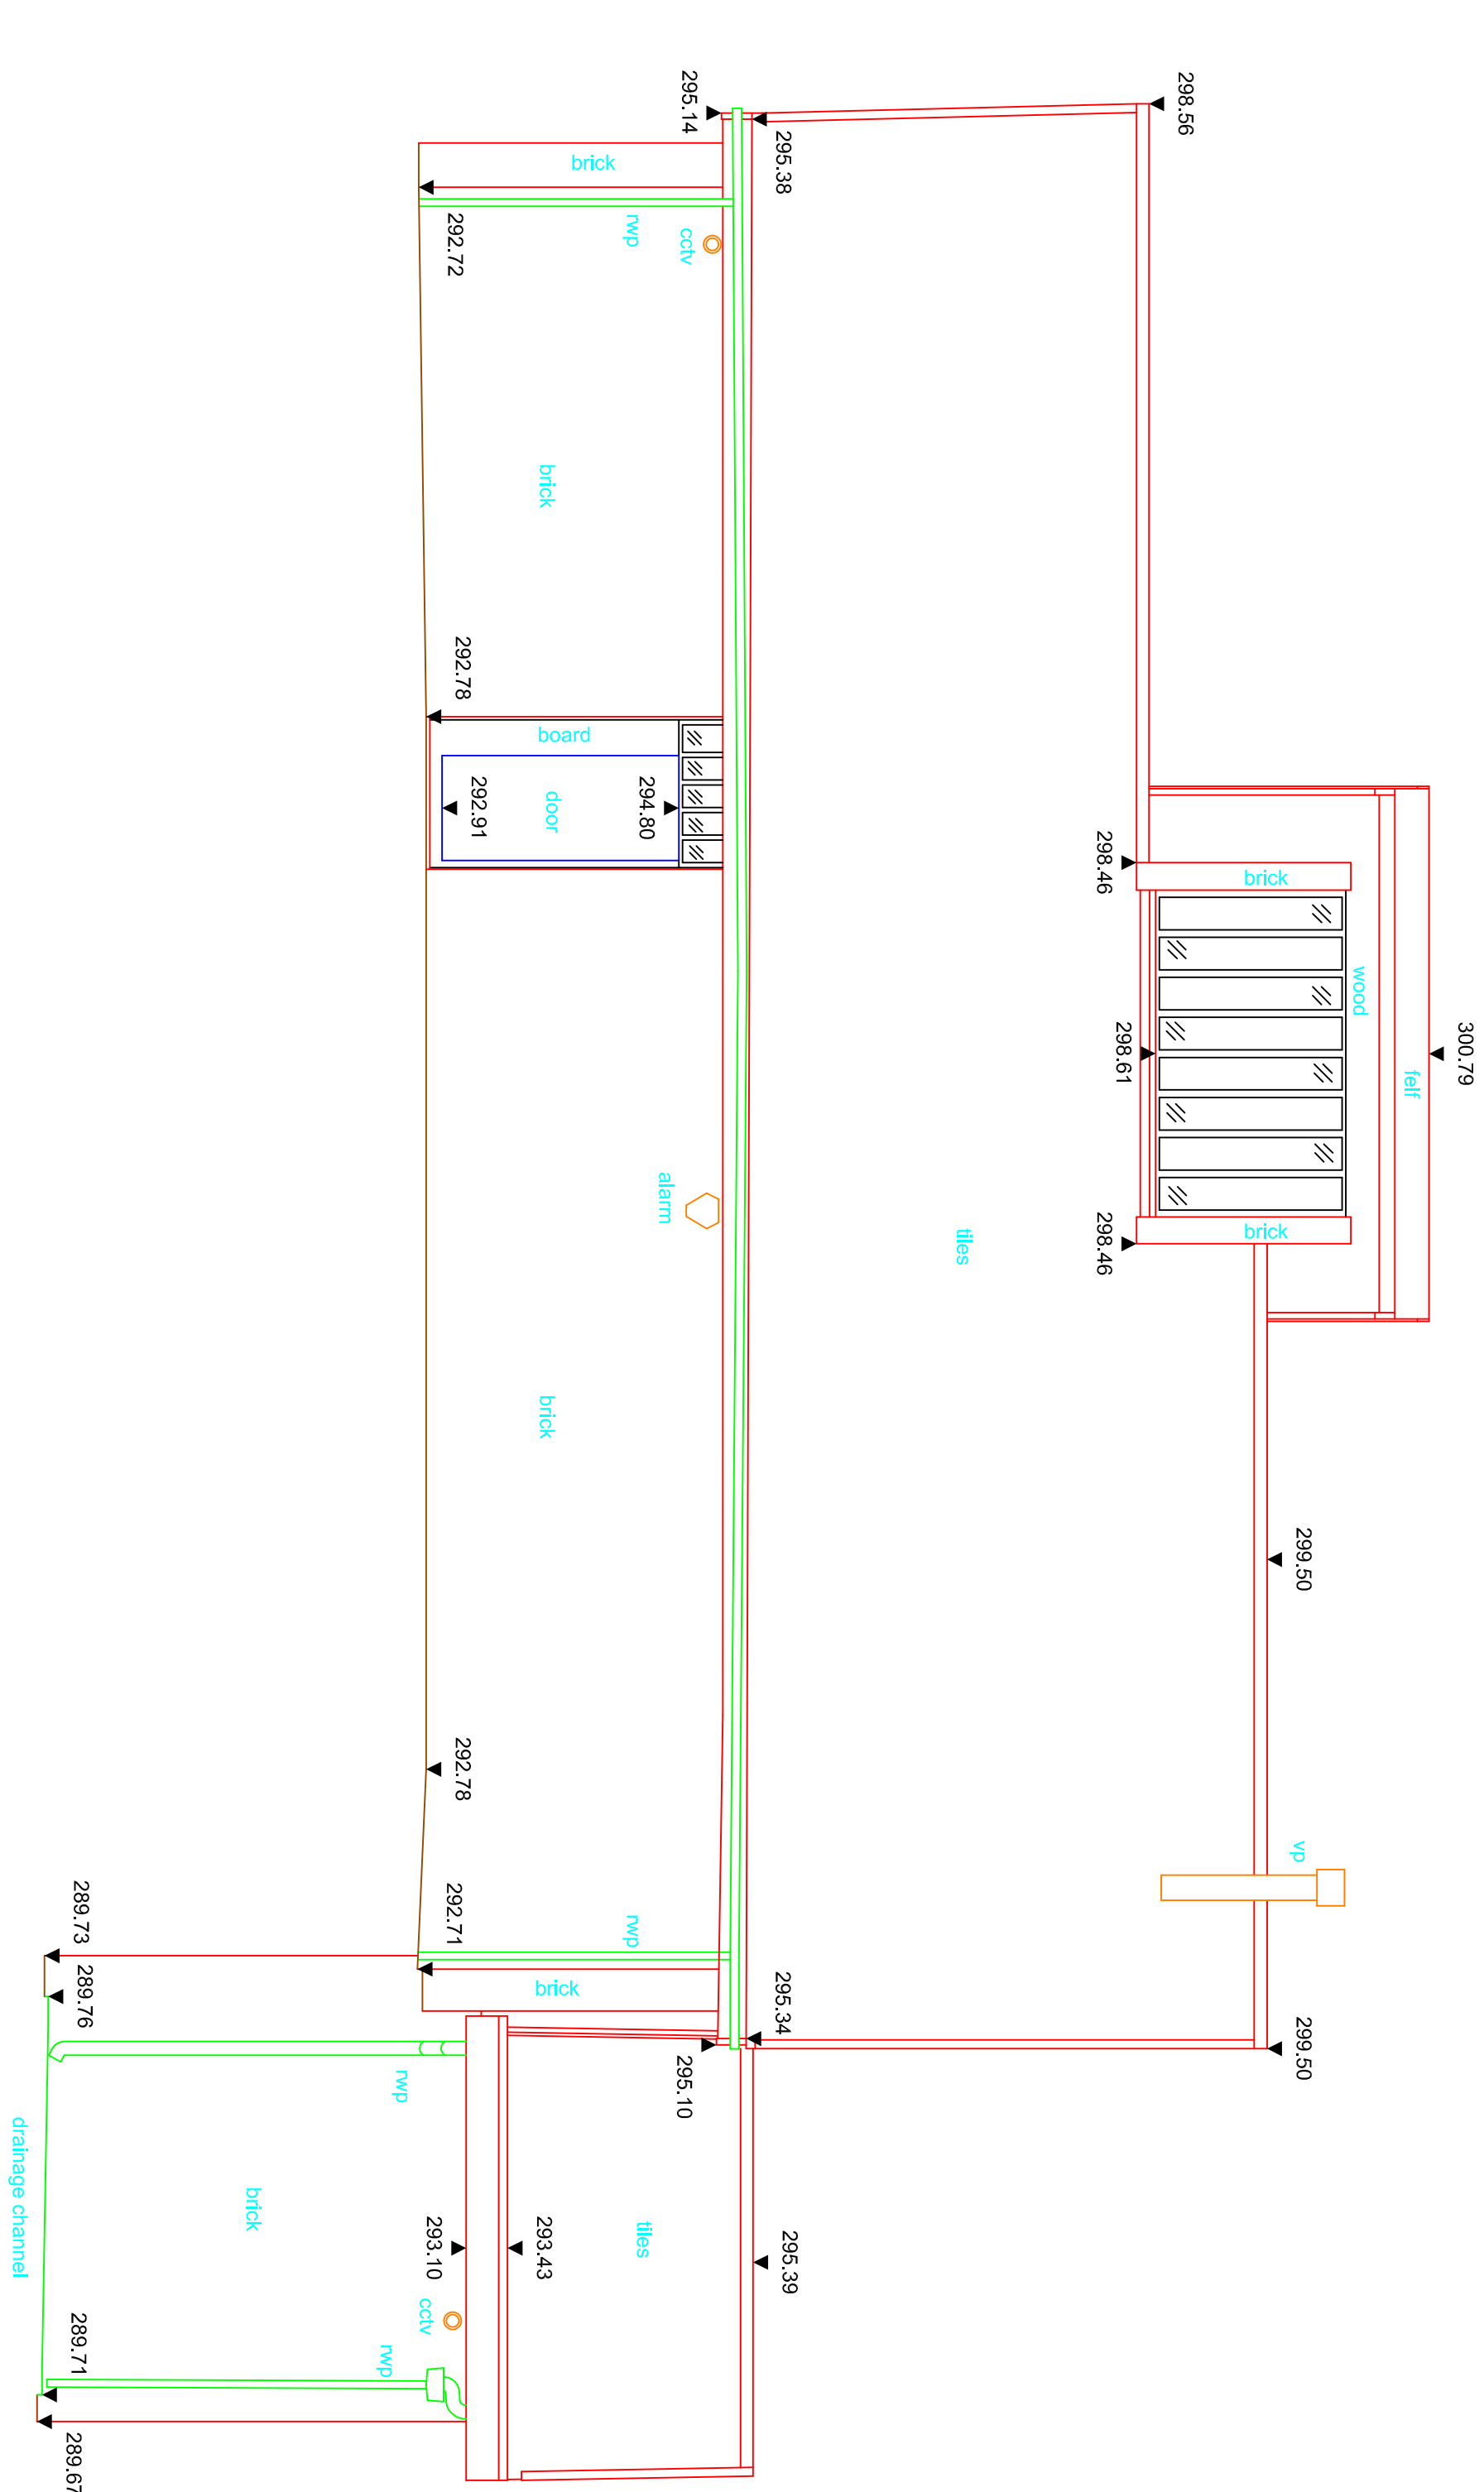
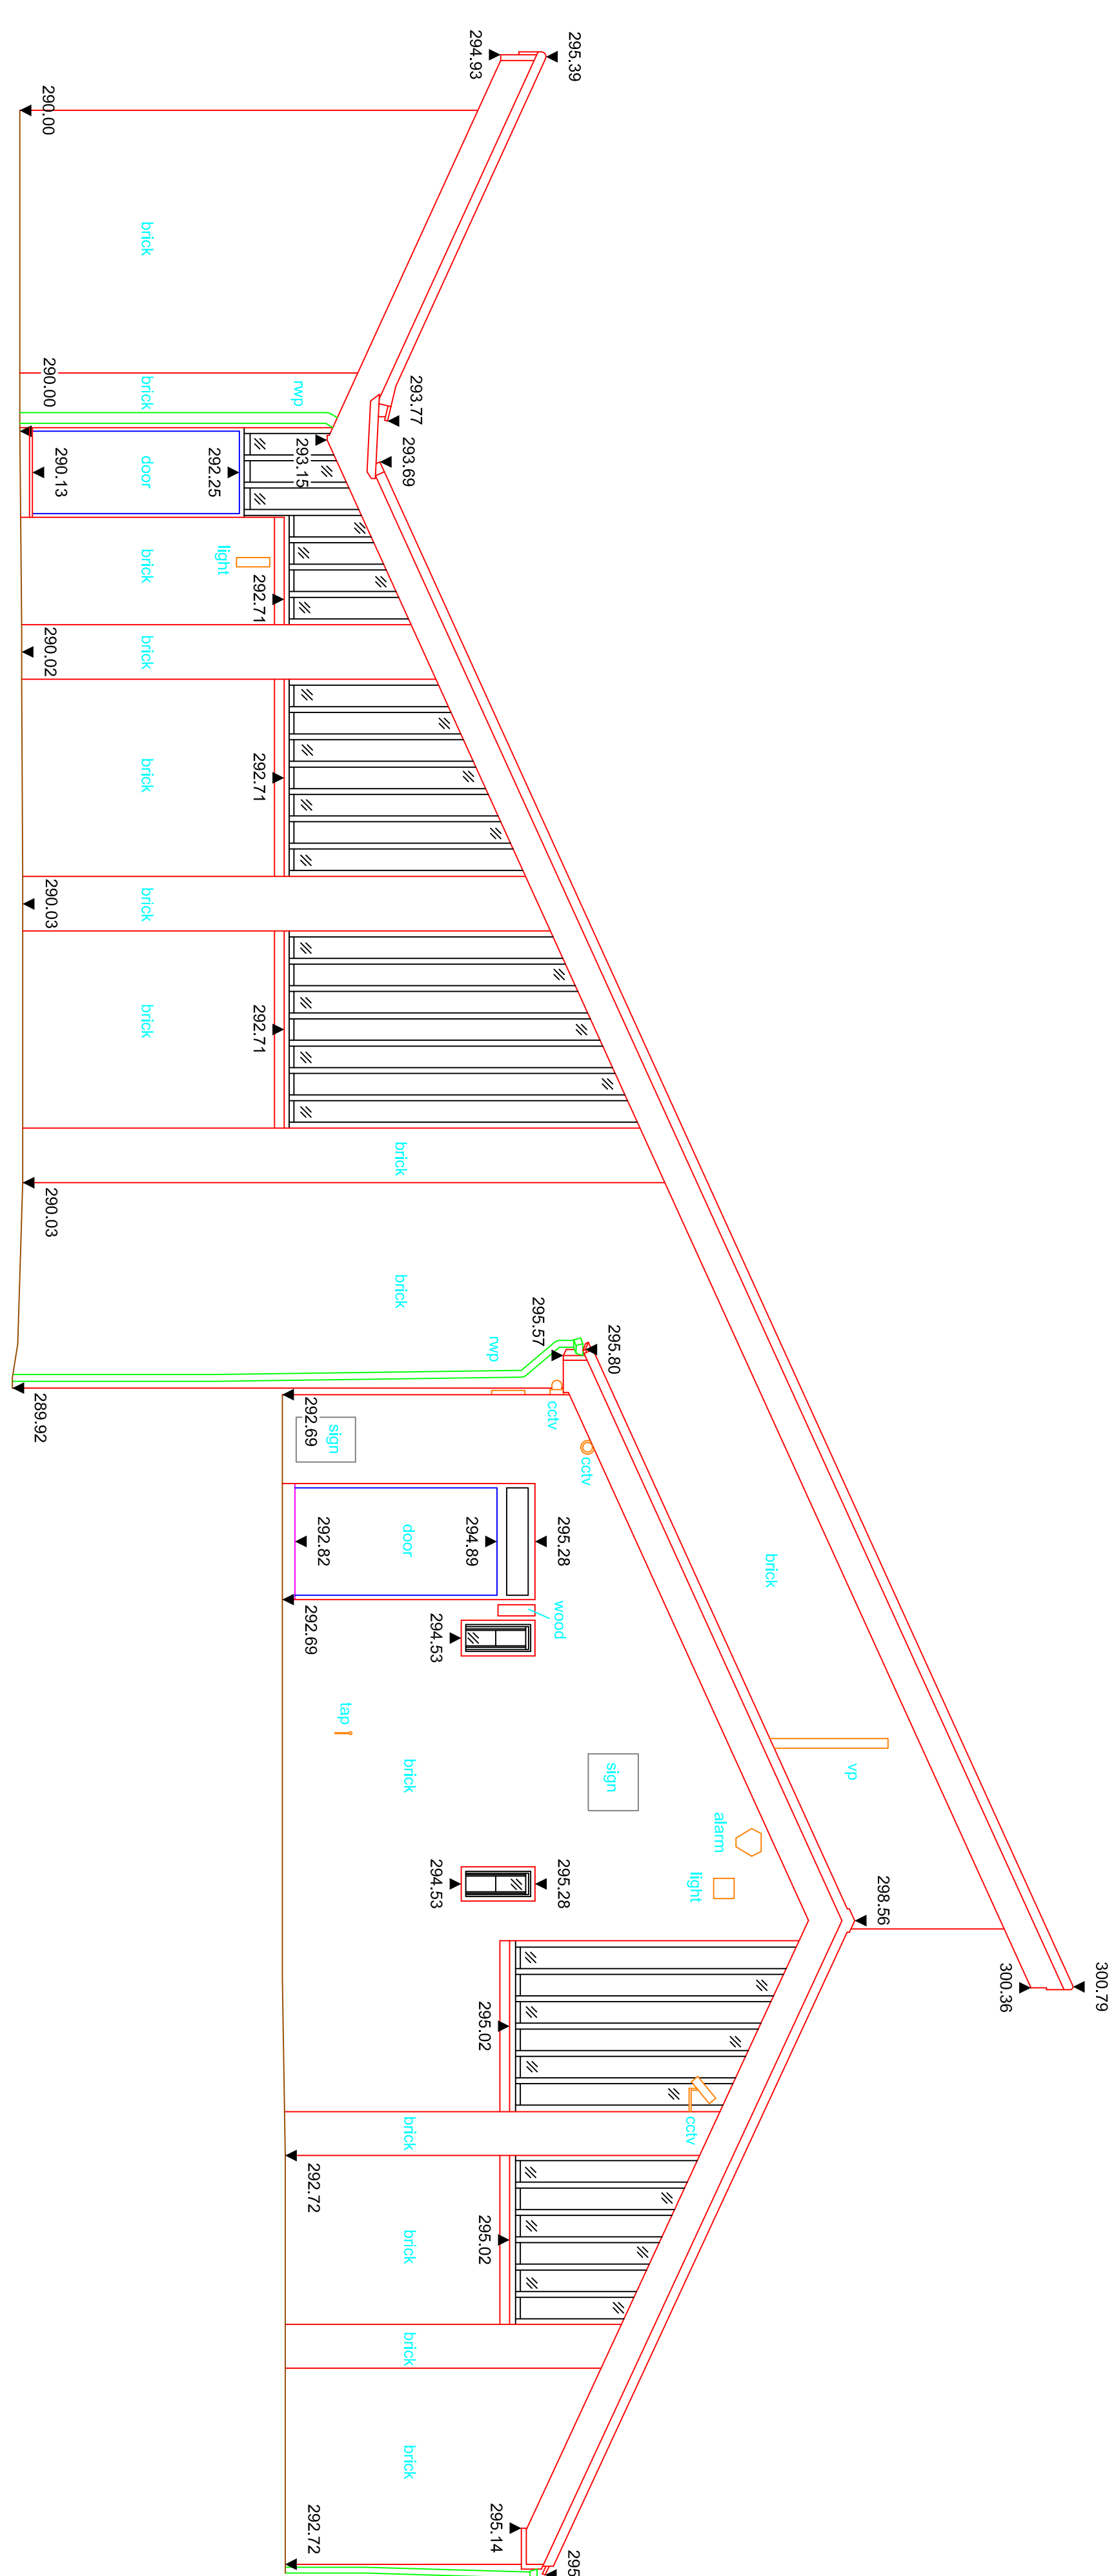
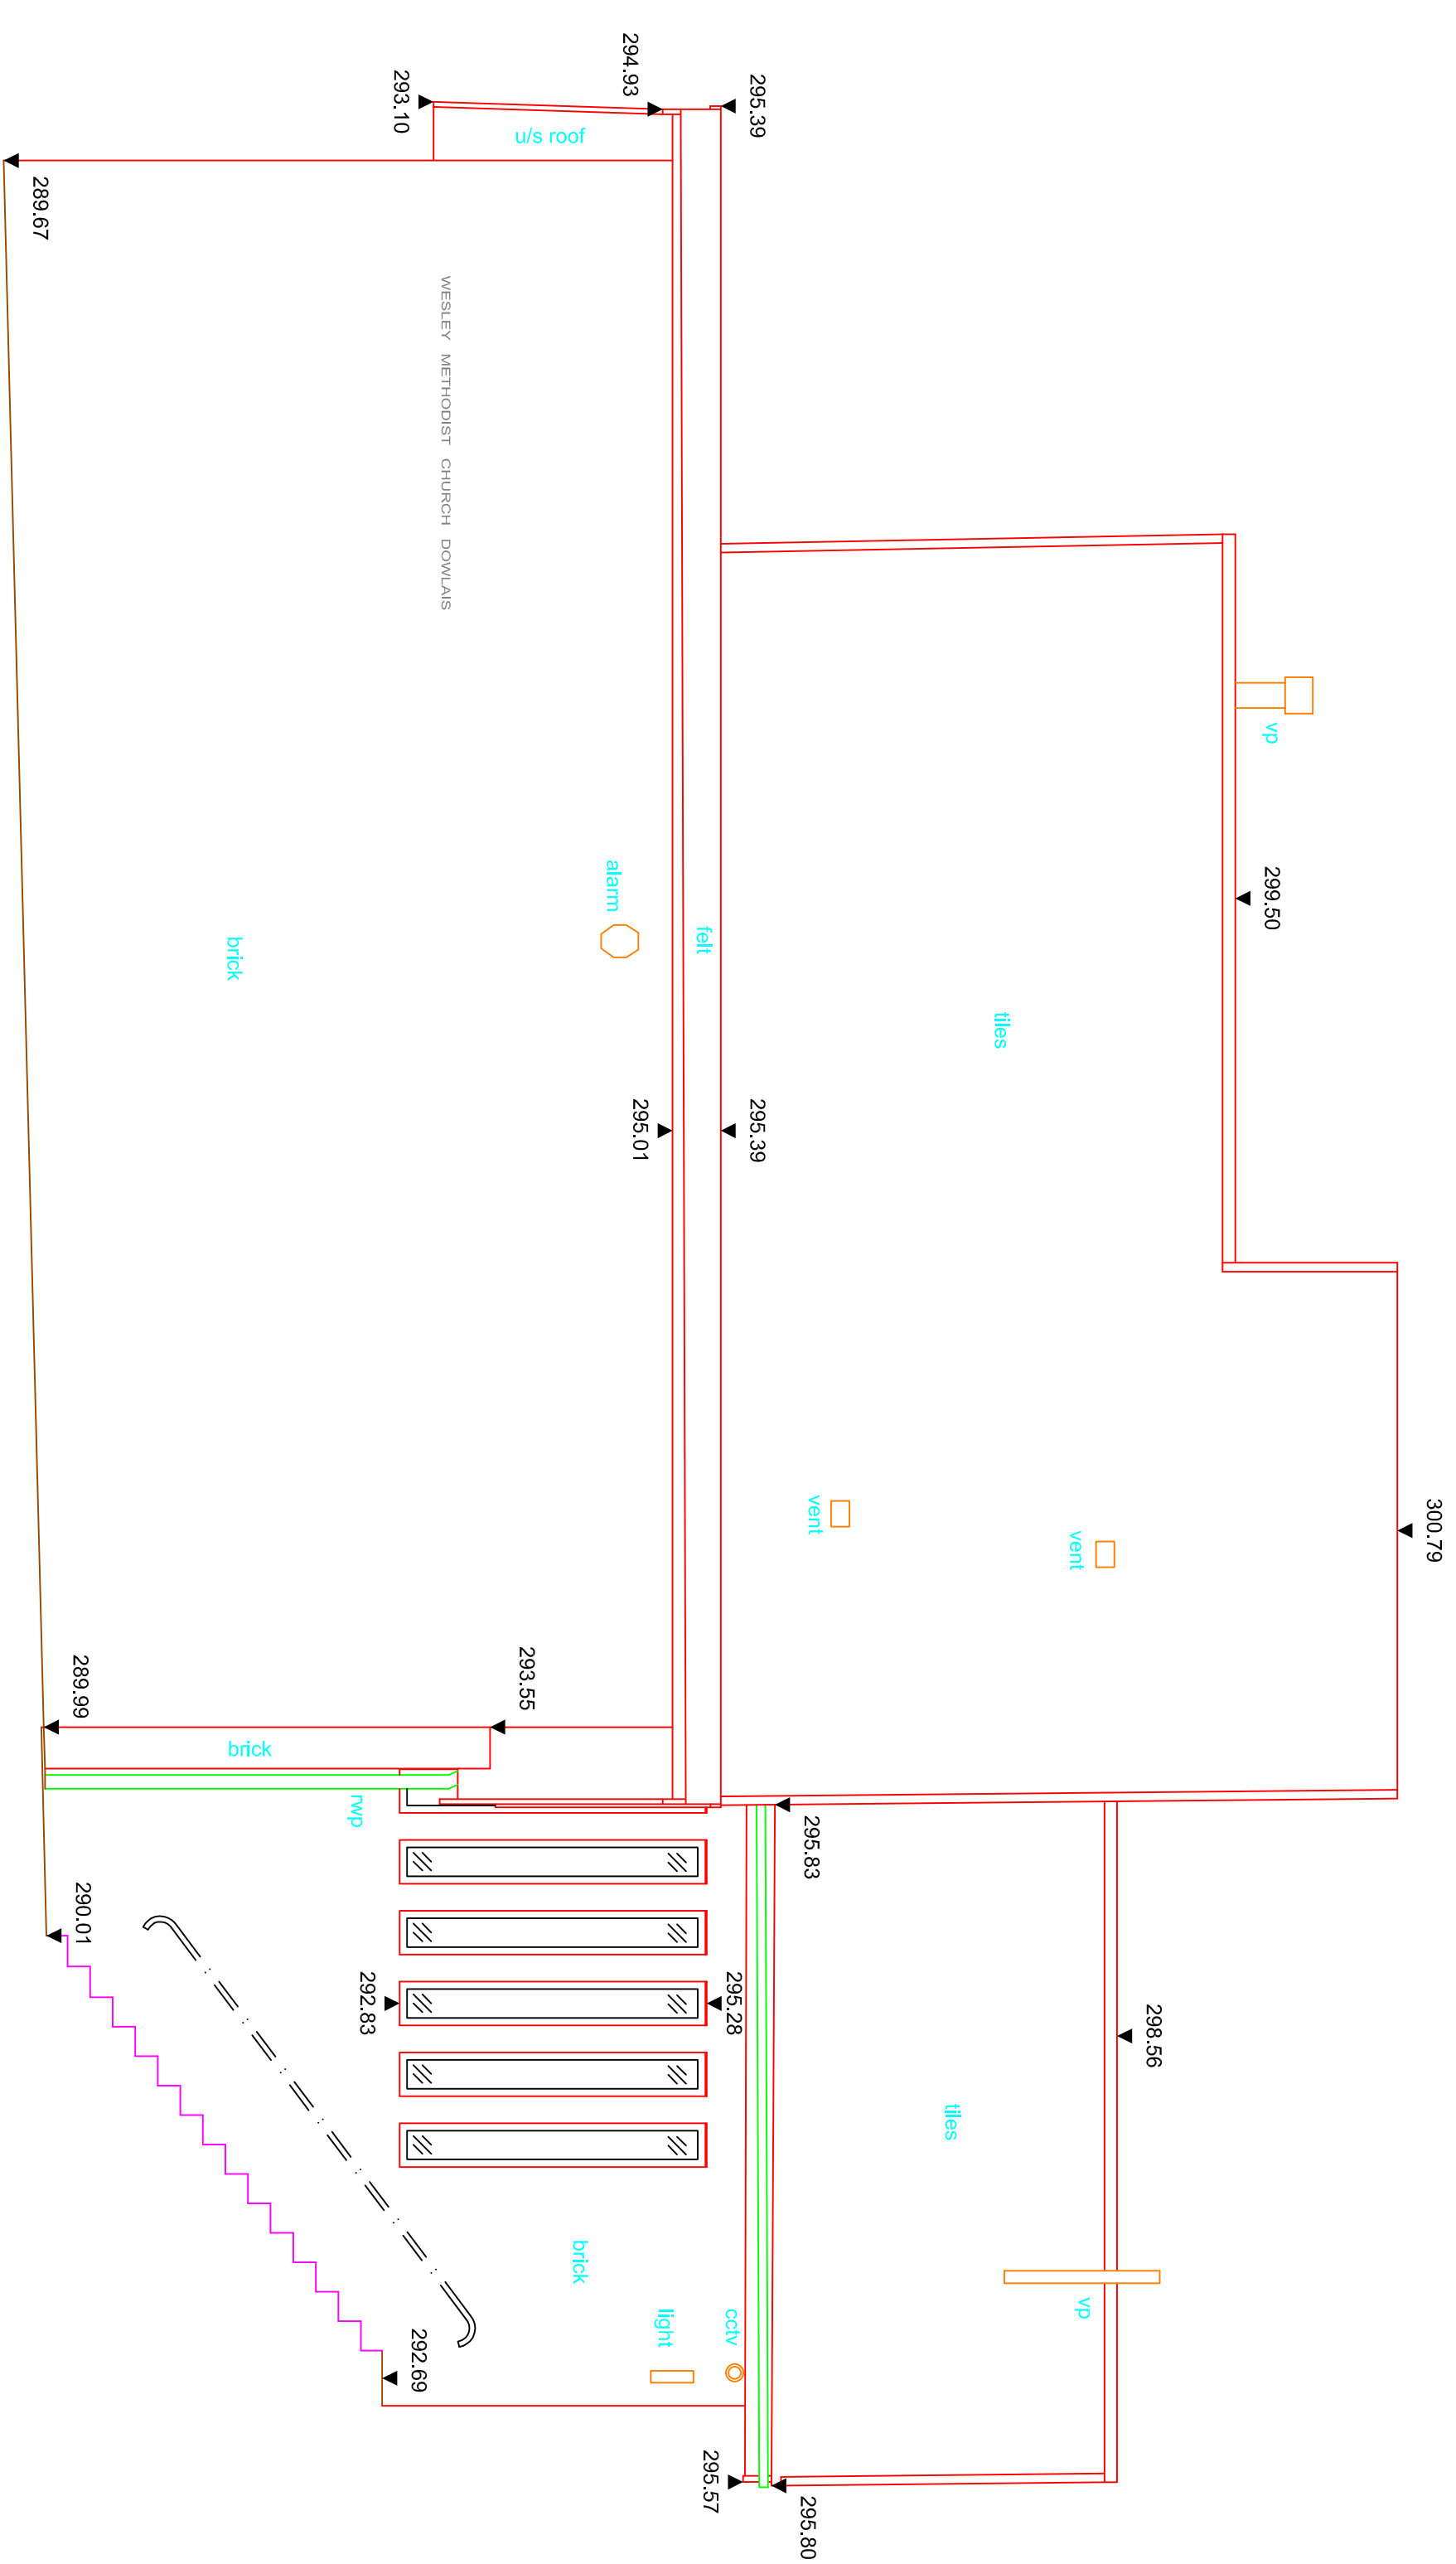


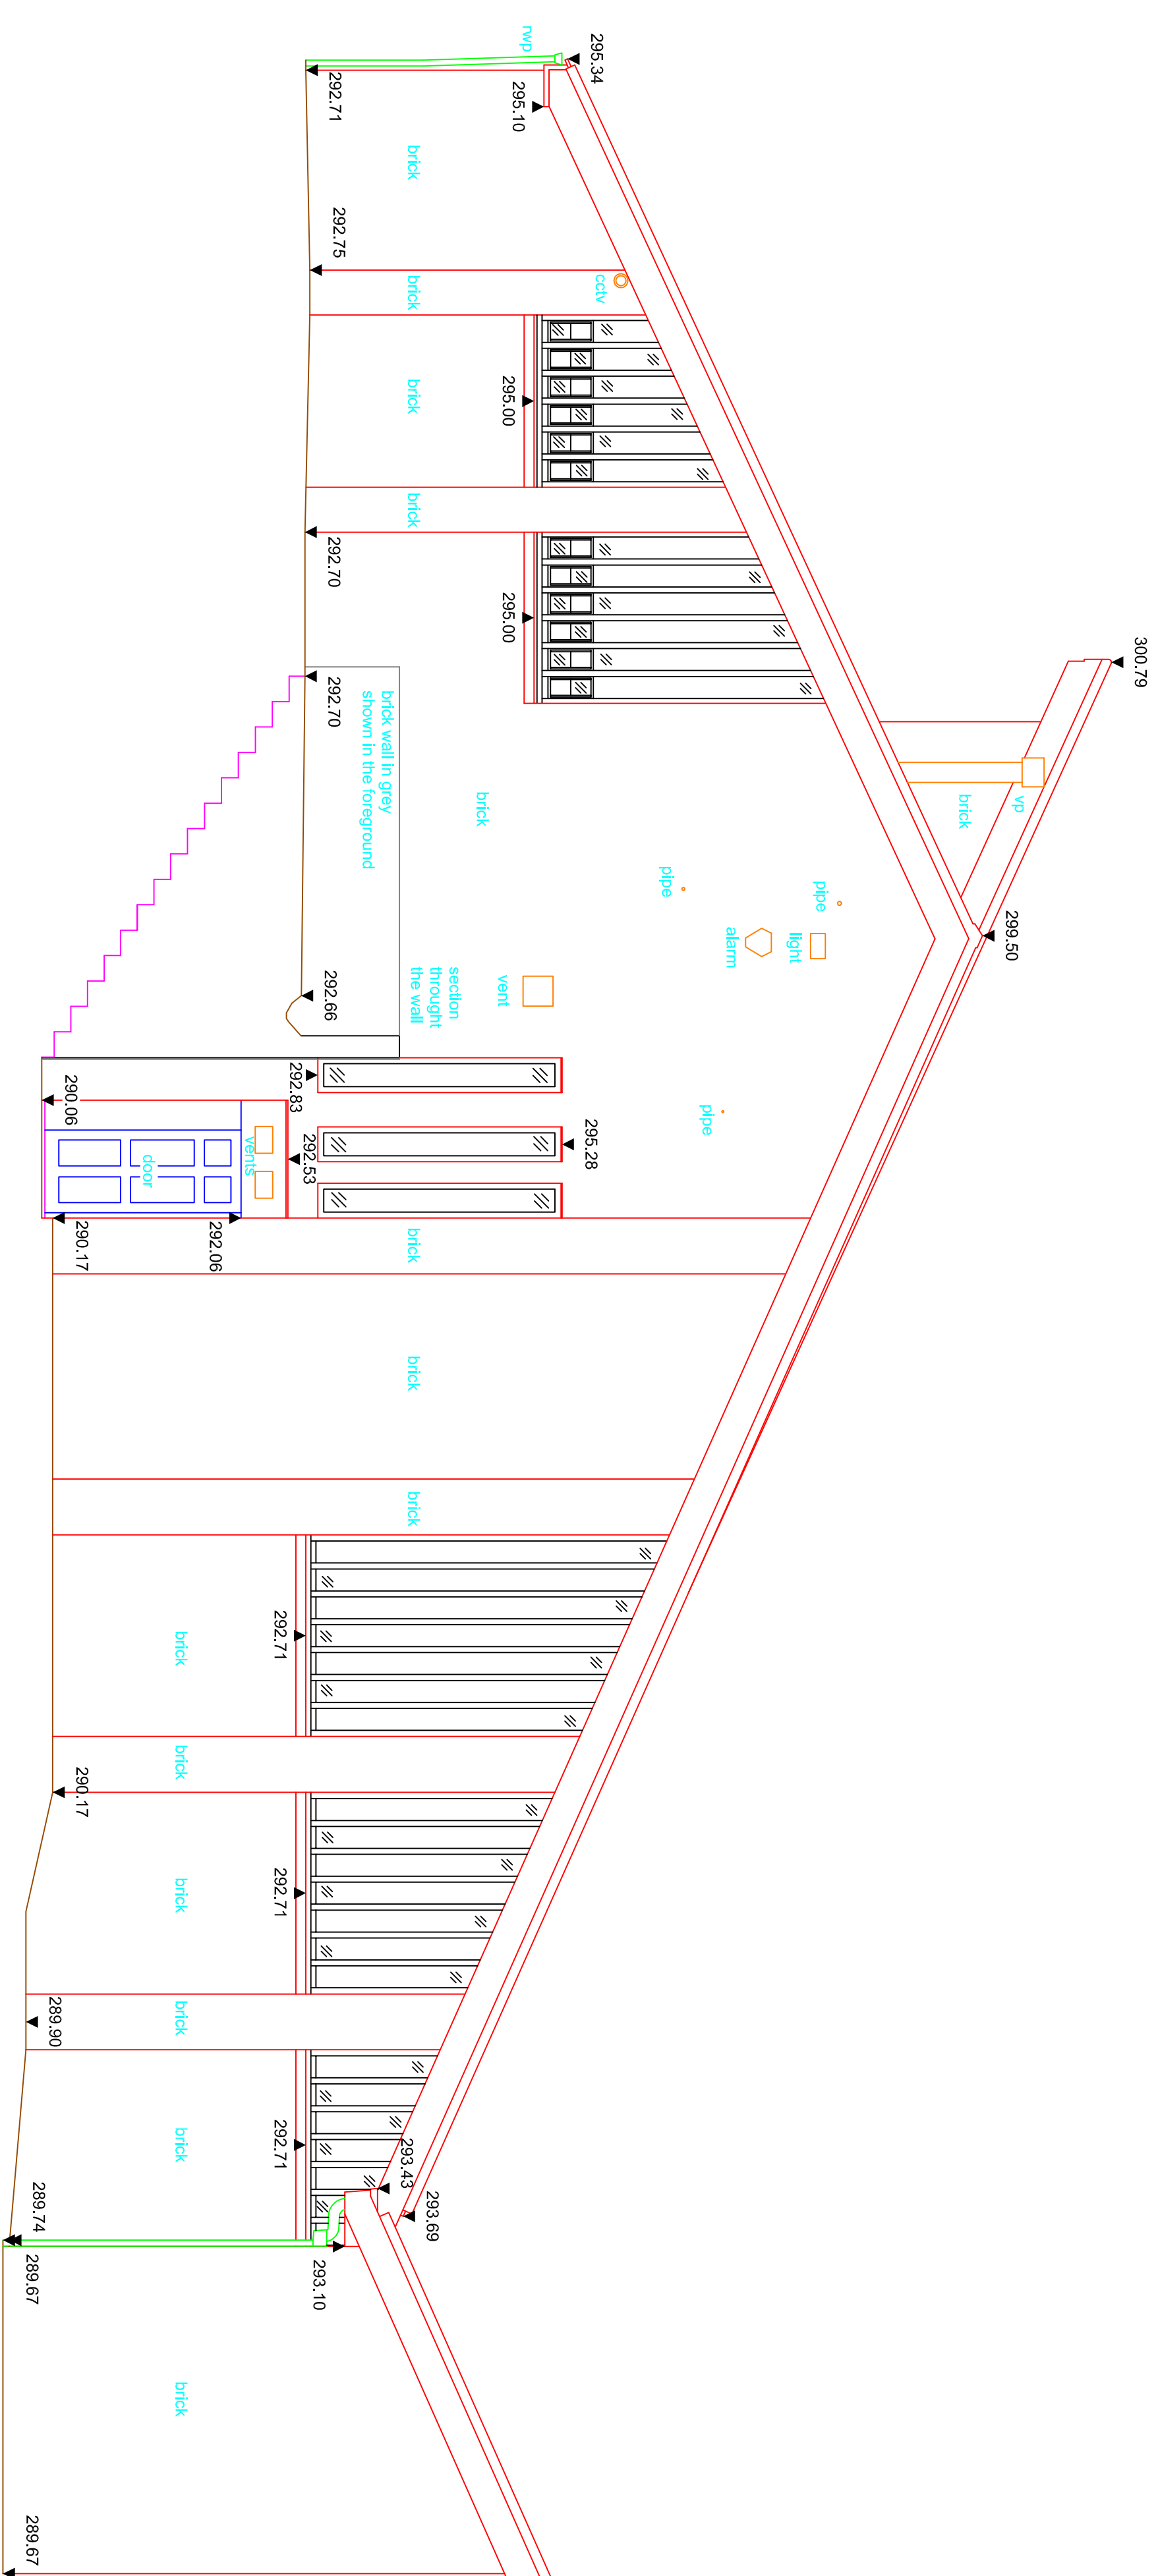


STANDARD REFERENCES

ABBREVIATIONS	
ah	apex height
bh	beam height
ch	ceiling height
cl	cover level
csu	ceiling slopes up
dh	door height
lch	lattice ceiling ht.
fl	floor level
hn	head height
ic	inspection cover
il	inert level
md	manhole
nc	rod ceiling
rwp	rainwater pipe
sal	sal height
spn	spring height
swp	soil vent pipe
un	unable to rise
wh	went head height
wp	went pipe
wht	went all height

1. This survey has been computed and drawn about the Ordnance Survey National Grid.
2. All levels are in metres and relate to the Ordnance Survey active GPS stations.
3. This survey was measured for a scale of 1:50, any subsequent enlargements should be verified on site.

Re

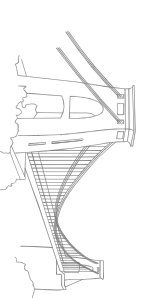

Topographical and Measured Building Surveys
1 Wellington Park
Clifton
Bristol
BS8 2UR
TEL: (0117) 9735898
e-mail: info@cliftonsveys.com
web: www.cliftonsveys.com

The copyright in the plans remain vested in Citron Survé who will grant an irrevocable license for use by the client upon receipt of full payment. No liability for accuracy shall extend beyond the specified scope of graphic mapping. All services and critical dimensions should be field verified.

Surveyed	M. Gray	Date	August 2006
Drawn	R. Provera	Checked	September 2006

Elevations
Wesley Chapel, Dowlais
Bryn Ceryn, Wales
CF48 3DY

Drawing No.	274/4966/4
Scale A0	1:50