


NOTES:
All dimensions must be checked on site and not scaled from this drawing.
This plan has been prepared for Planning and /or Building Regulation purposes only.
Some forms of building works may require action by the owner under The Party Wall Act 1996. The adjoining owners are to be informed of the proposals at least one month before commencement of works and their written approvals obtained.

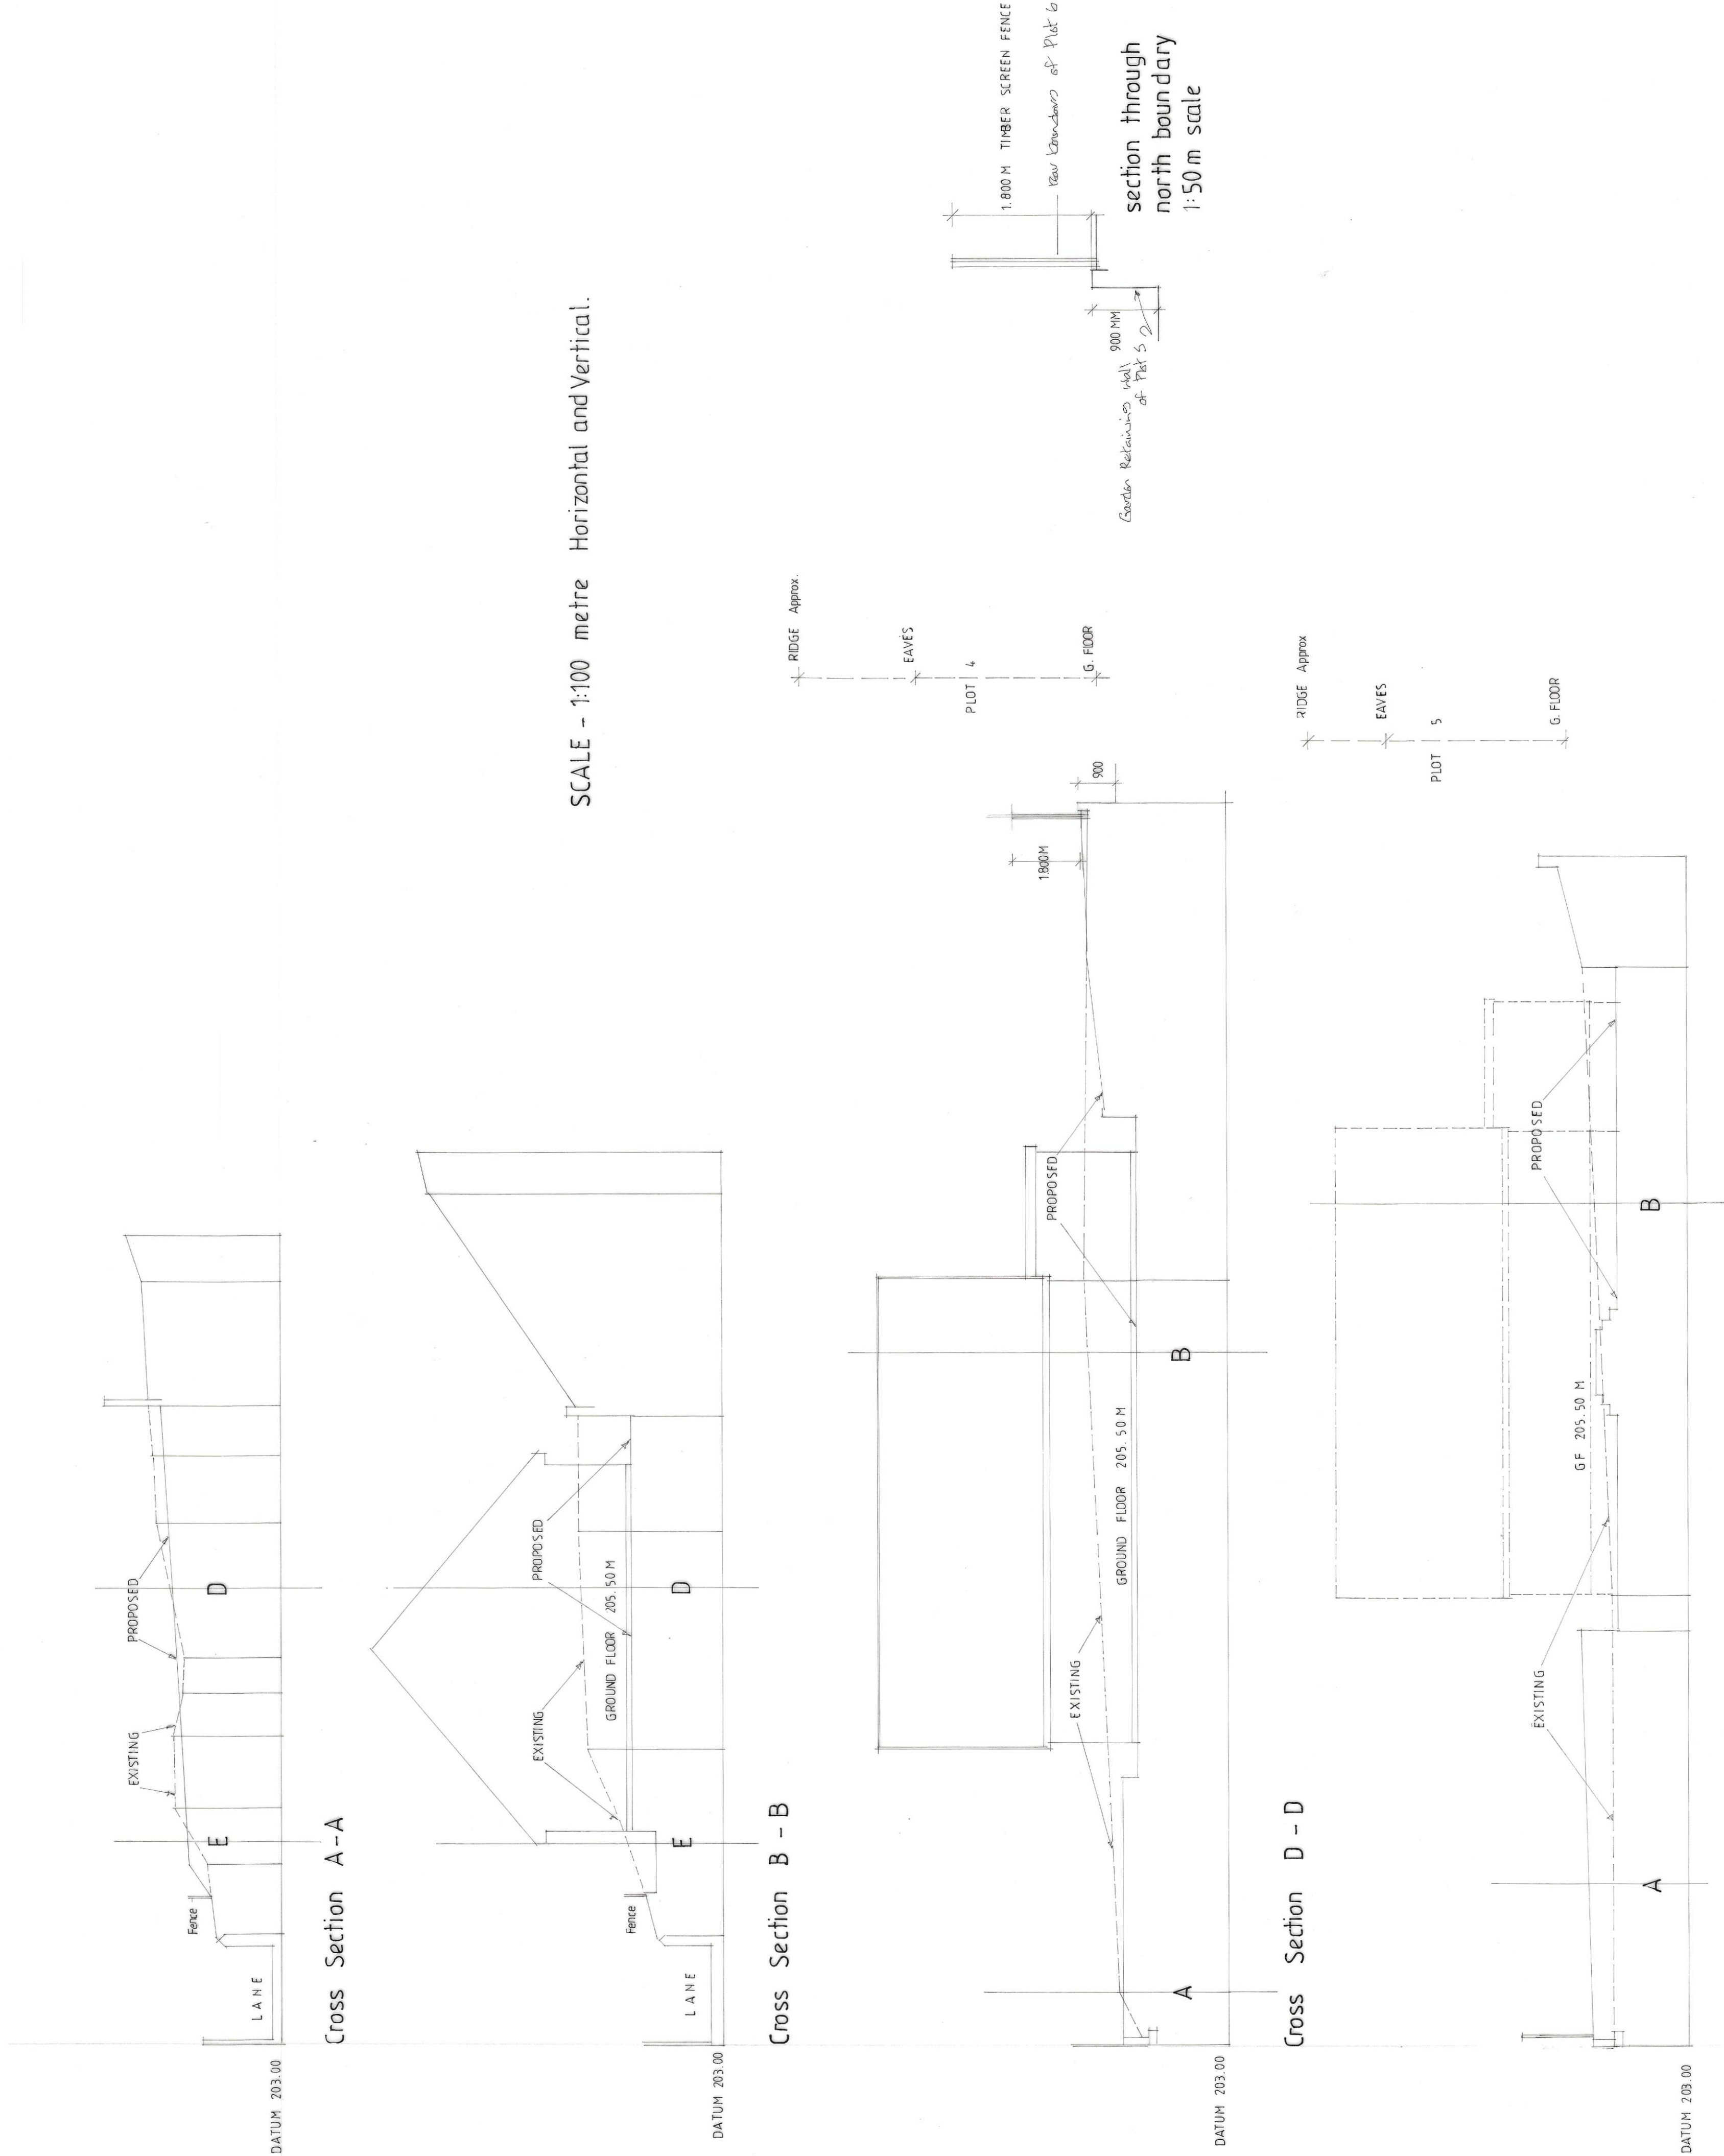

Note: GFL. 205.50 m taken from Planning Approval 14/0256 19.11.2014

Revisions	
A	Date
1	12.01.2021
© copyright	

D. Vivian Jones AssocRICS
Building Design Services

114, Brecon Road,
HIRWAUN,
Rhonda Cynon Taff,
CF44 9NS

Tel. 01685 812069
Mobile 07702 380869
Email: vivianedesign@yahoo.co.uk



Client: Fallon O'Neill

Job Title:

Proposed Detached Dwelling.
Cross Sections.

Drawing Title

Plot 6 Sandbrook Place
Brynirion Road
MERTHYR TYDFIL
CF47 0EW

Scale: 1:100 m

Date: 07.01.2021

Drawn by:

Dr. No. 2764 NB S.

Rev.