



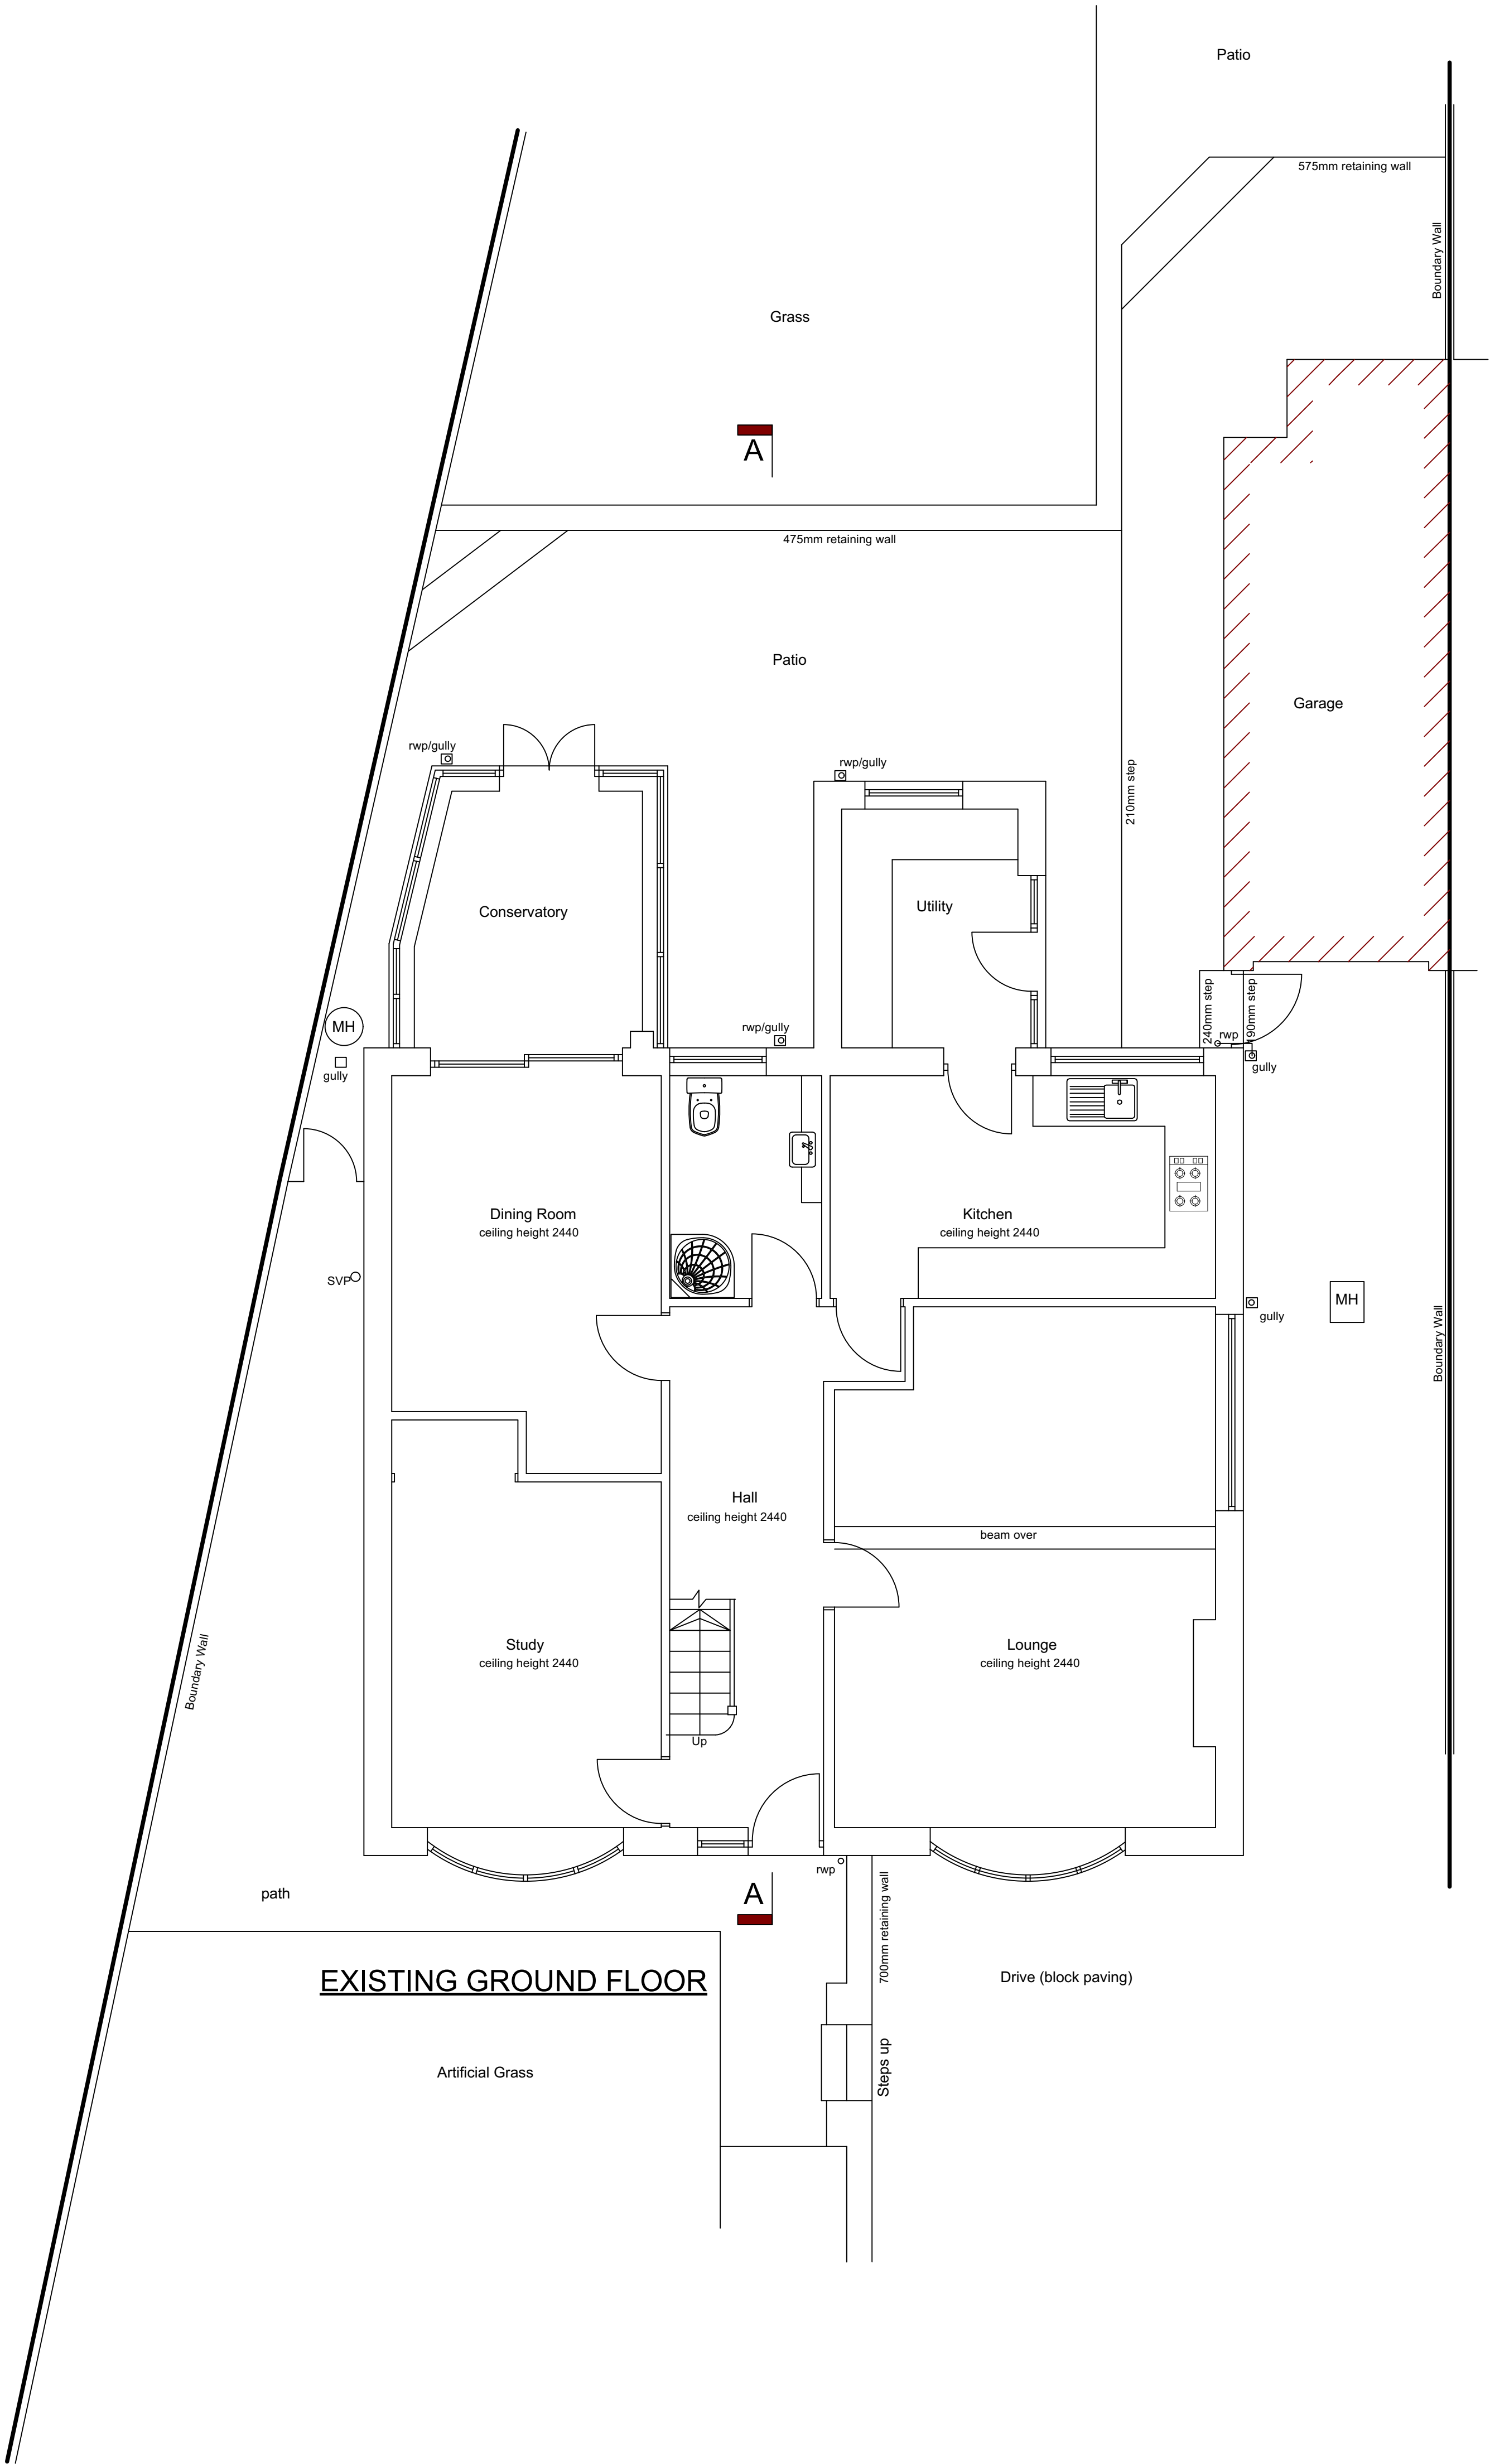


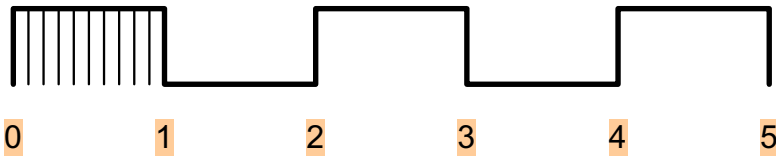


812.002	existing ground floor plan		
planning	1:50@A1	JUL 23	AJ
George + Co Crownford House, Swan Street, Merthyr Tydfil, Mid Glamorgan, Wales, CF47 8EU TEL 07830328652 hello@georgeandco.studio			
DO NOT SCALE THIS DRAWING		©George and Co.	




Alteryx

Holford House

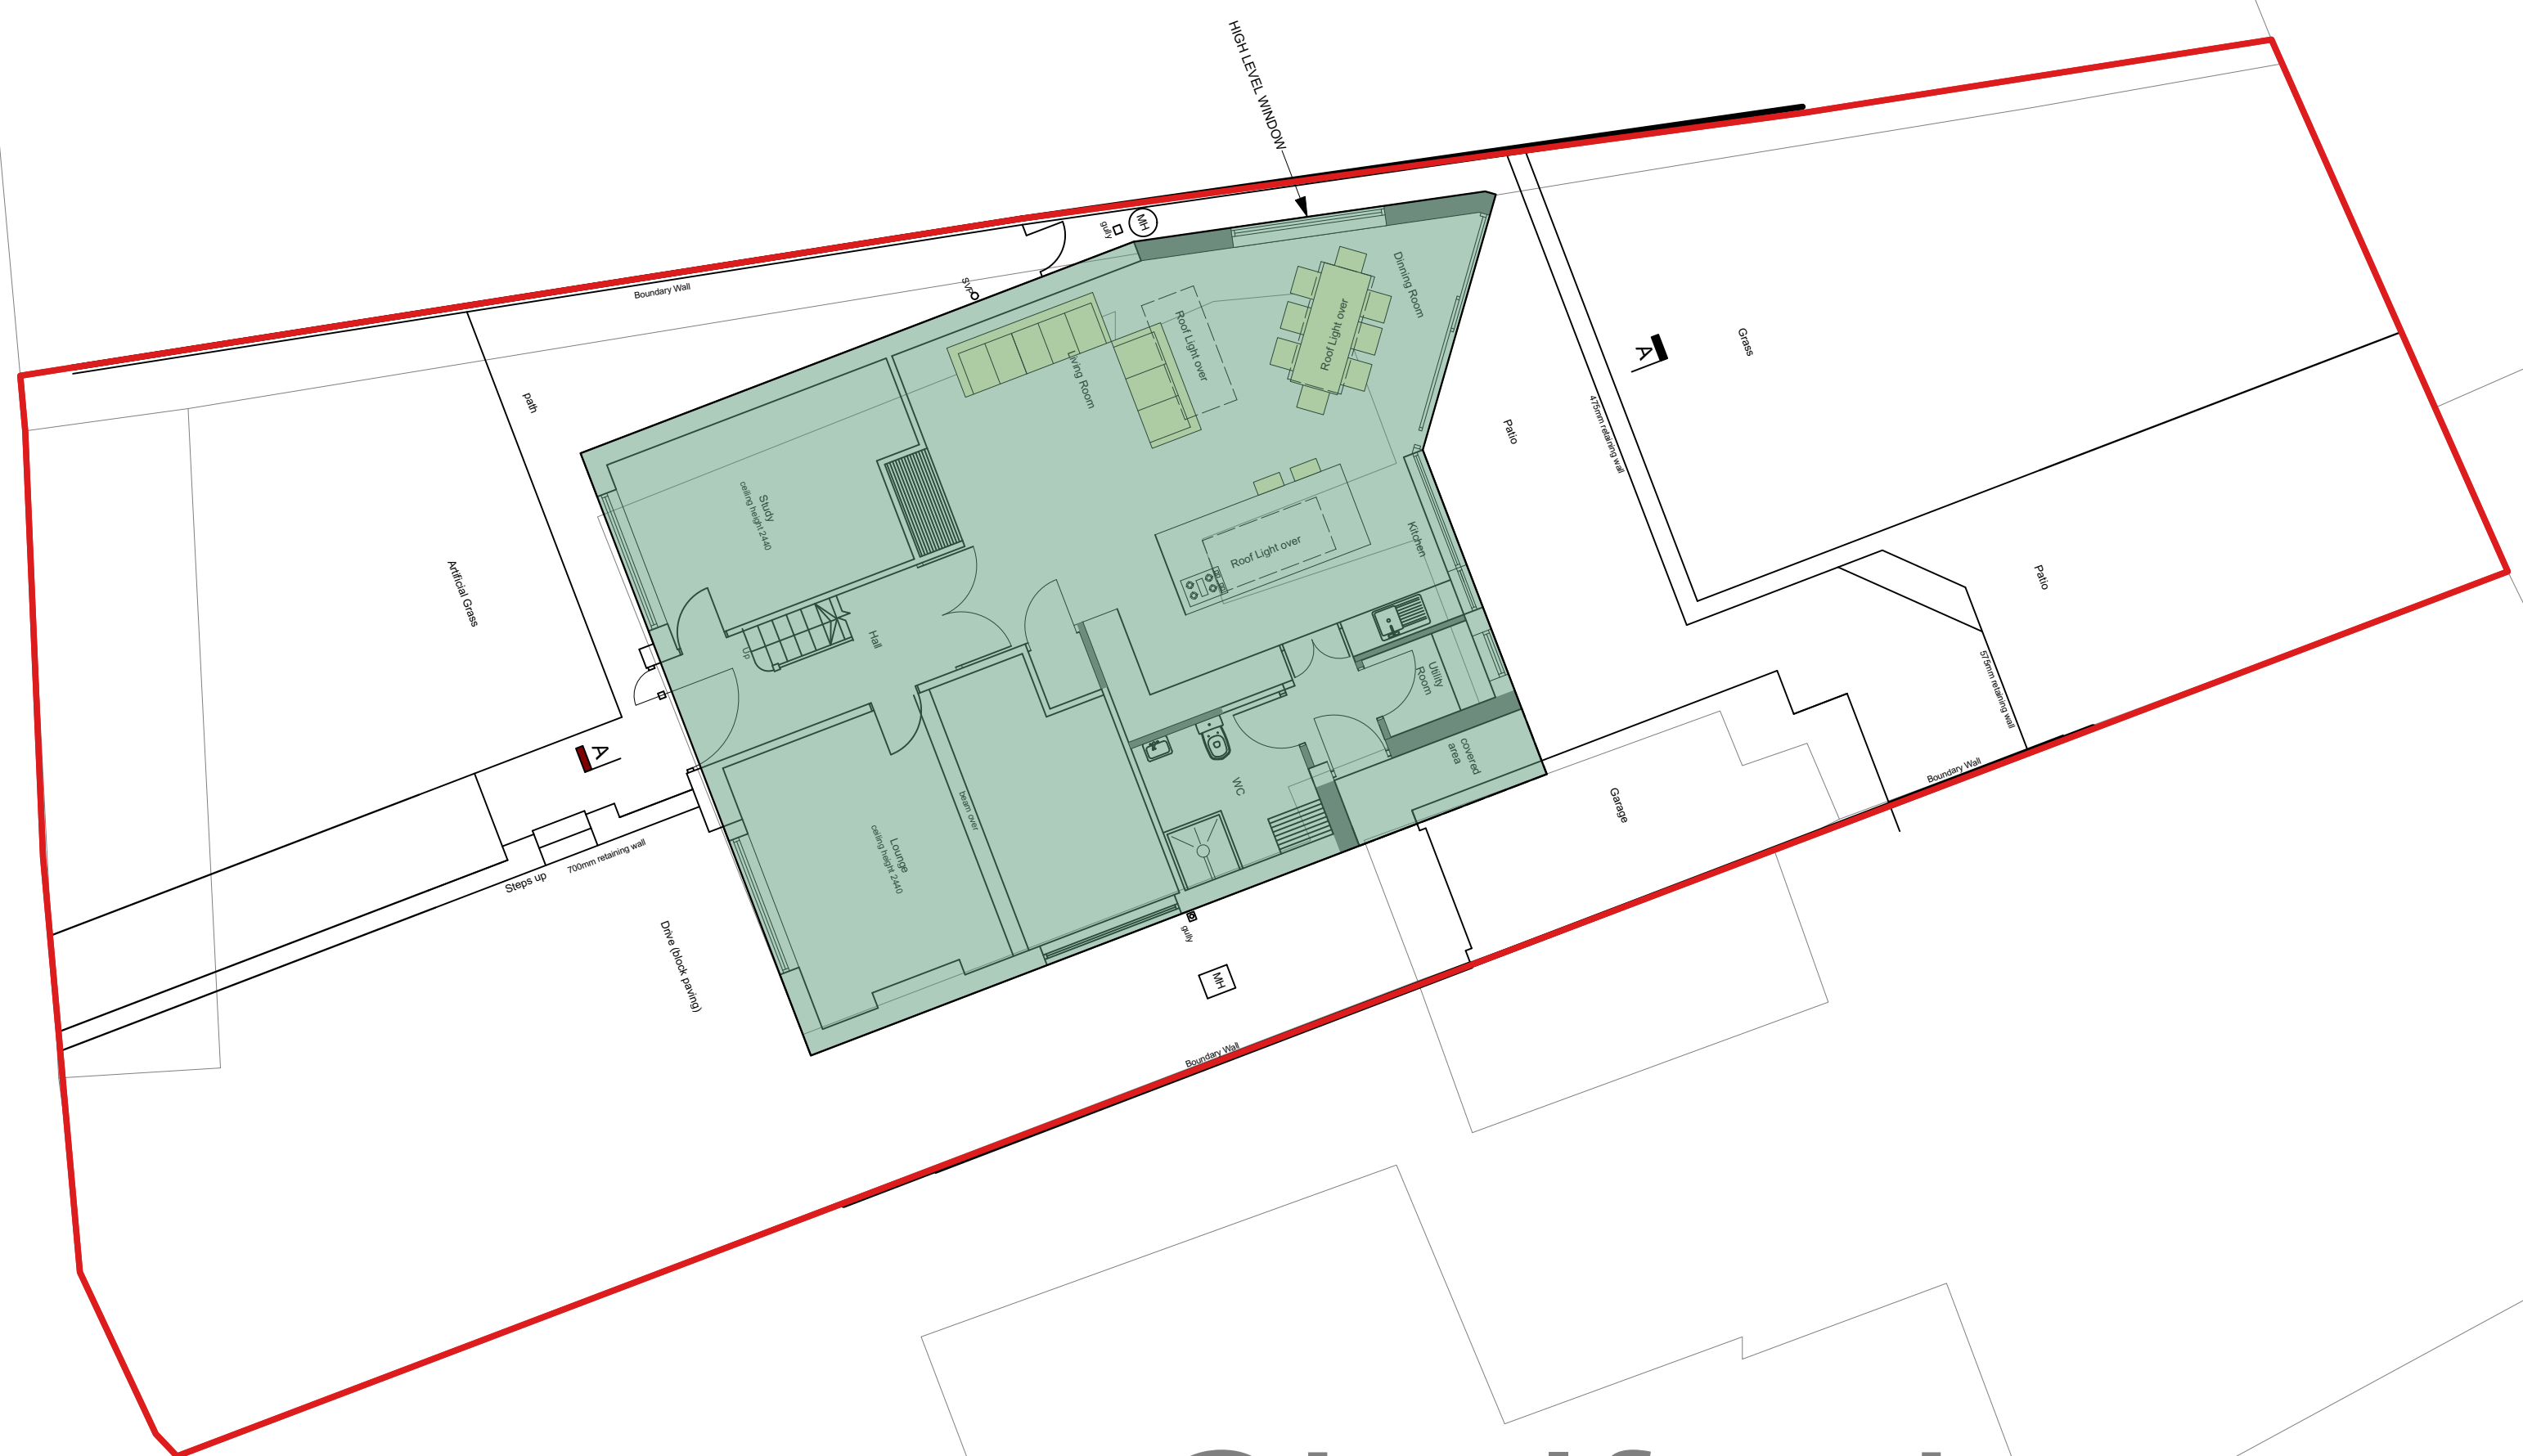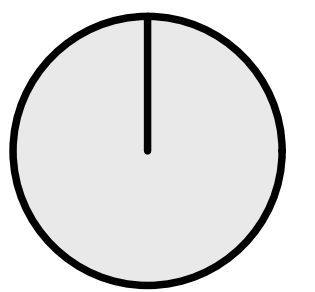


Chelford



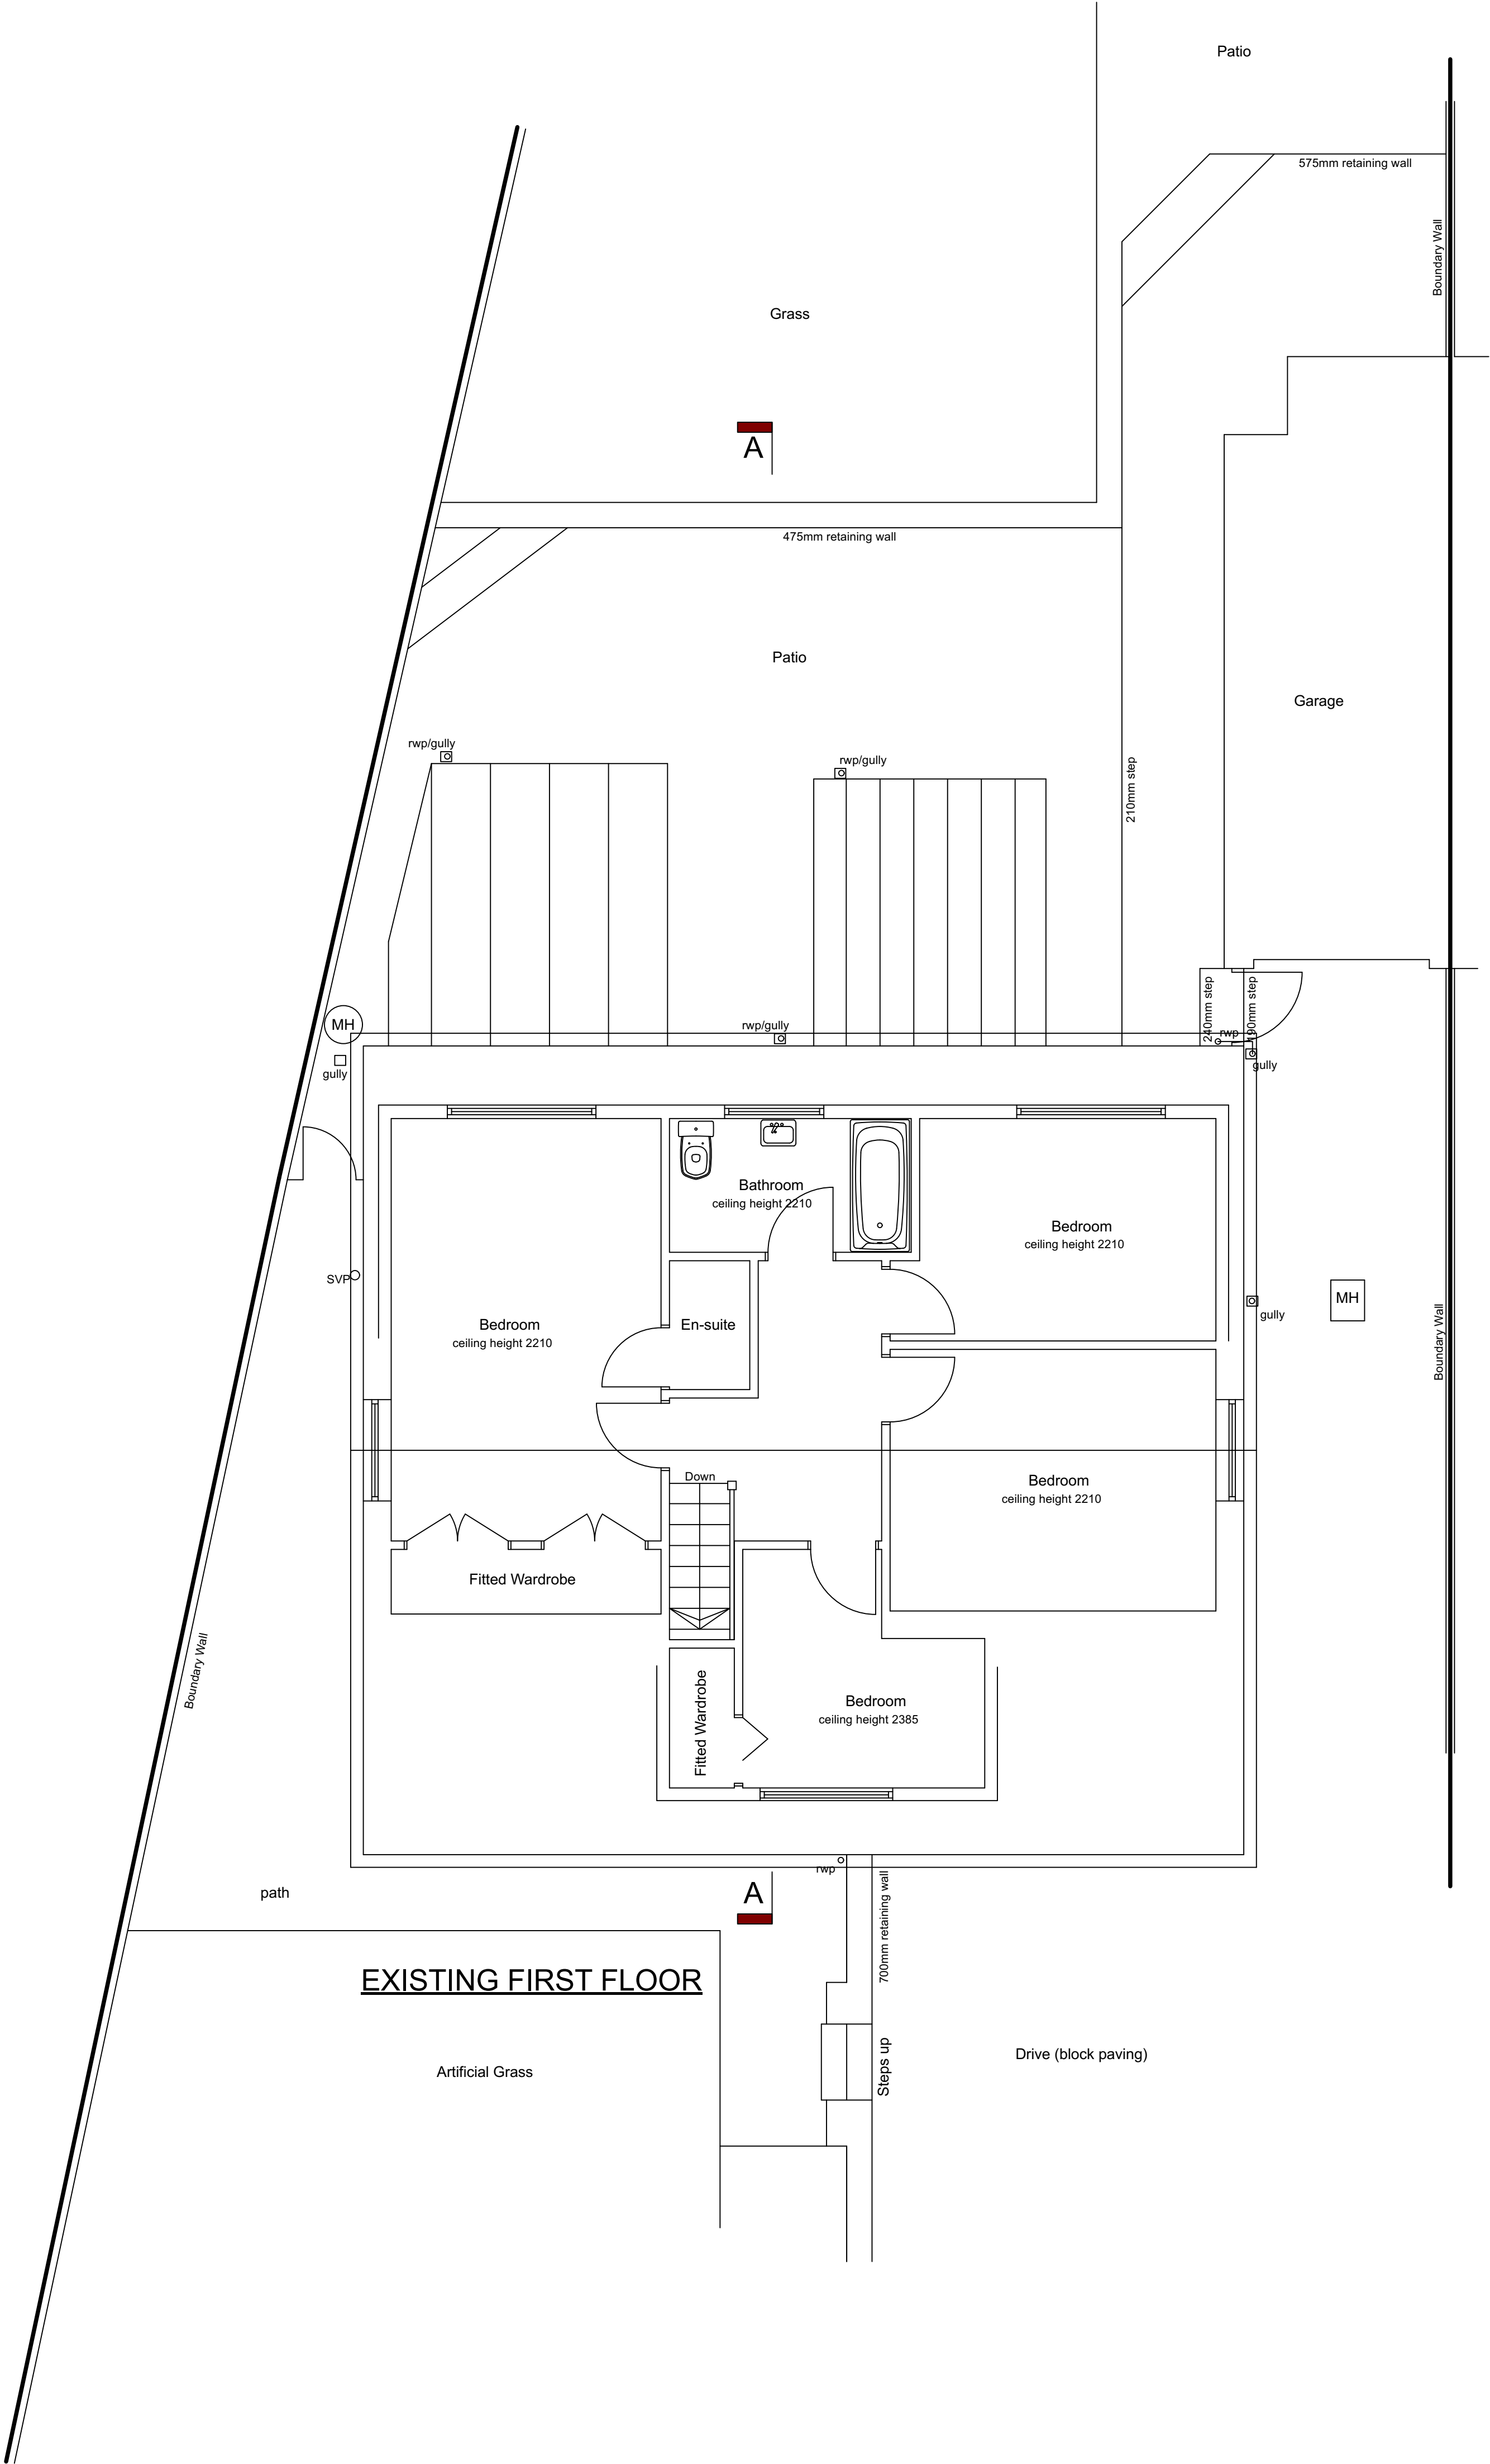


EXISTING FIRST FLOOR

812.003	existing first floor plan		
planning	1:50@A1	JUL 23	AJ
George + Co Crownford House, Swan Street, Merthyr Tydfil, Mid Glamorgan, Wales, CF47 8EU TEL 07830328652 hello@georgeandco.studio			
DO NOT SCALE THIS DRAWING		@George and Co.	

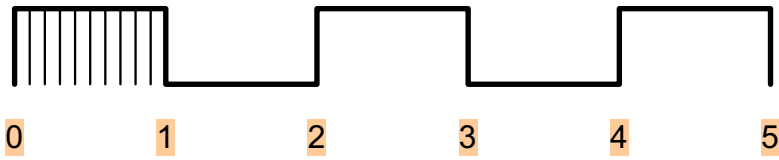


George and Co.

Awelfryn,
Cefn Coed
Merthyr Tydfil
CF48 2NT

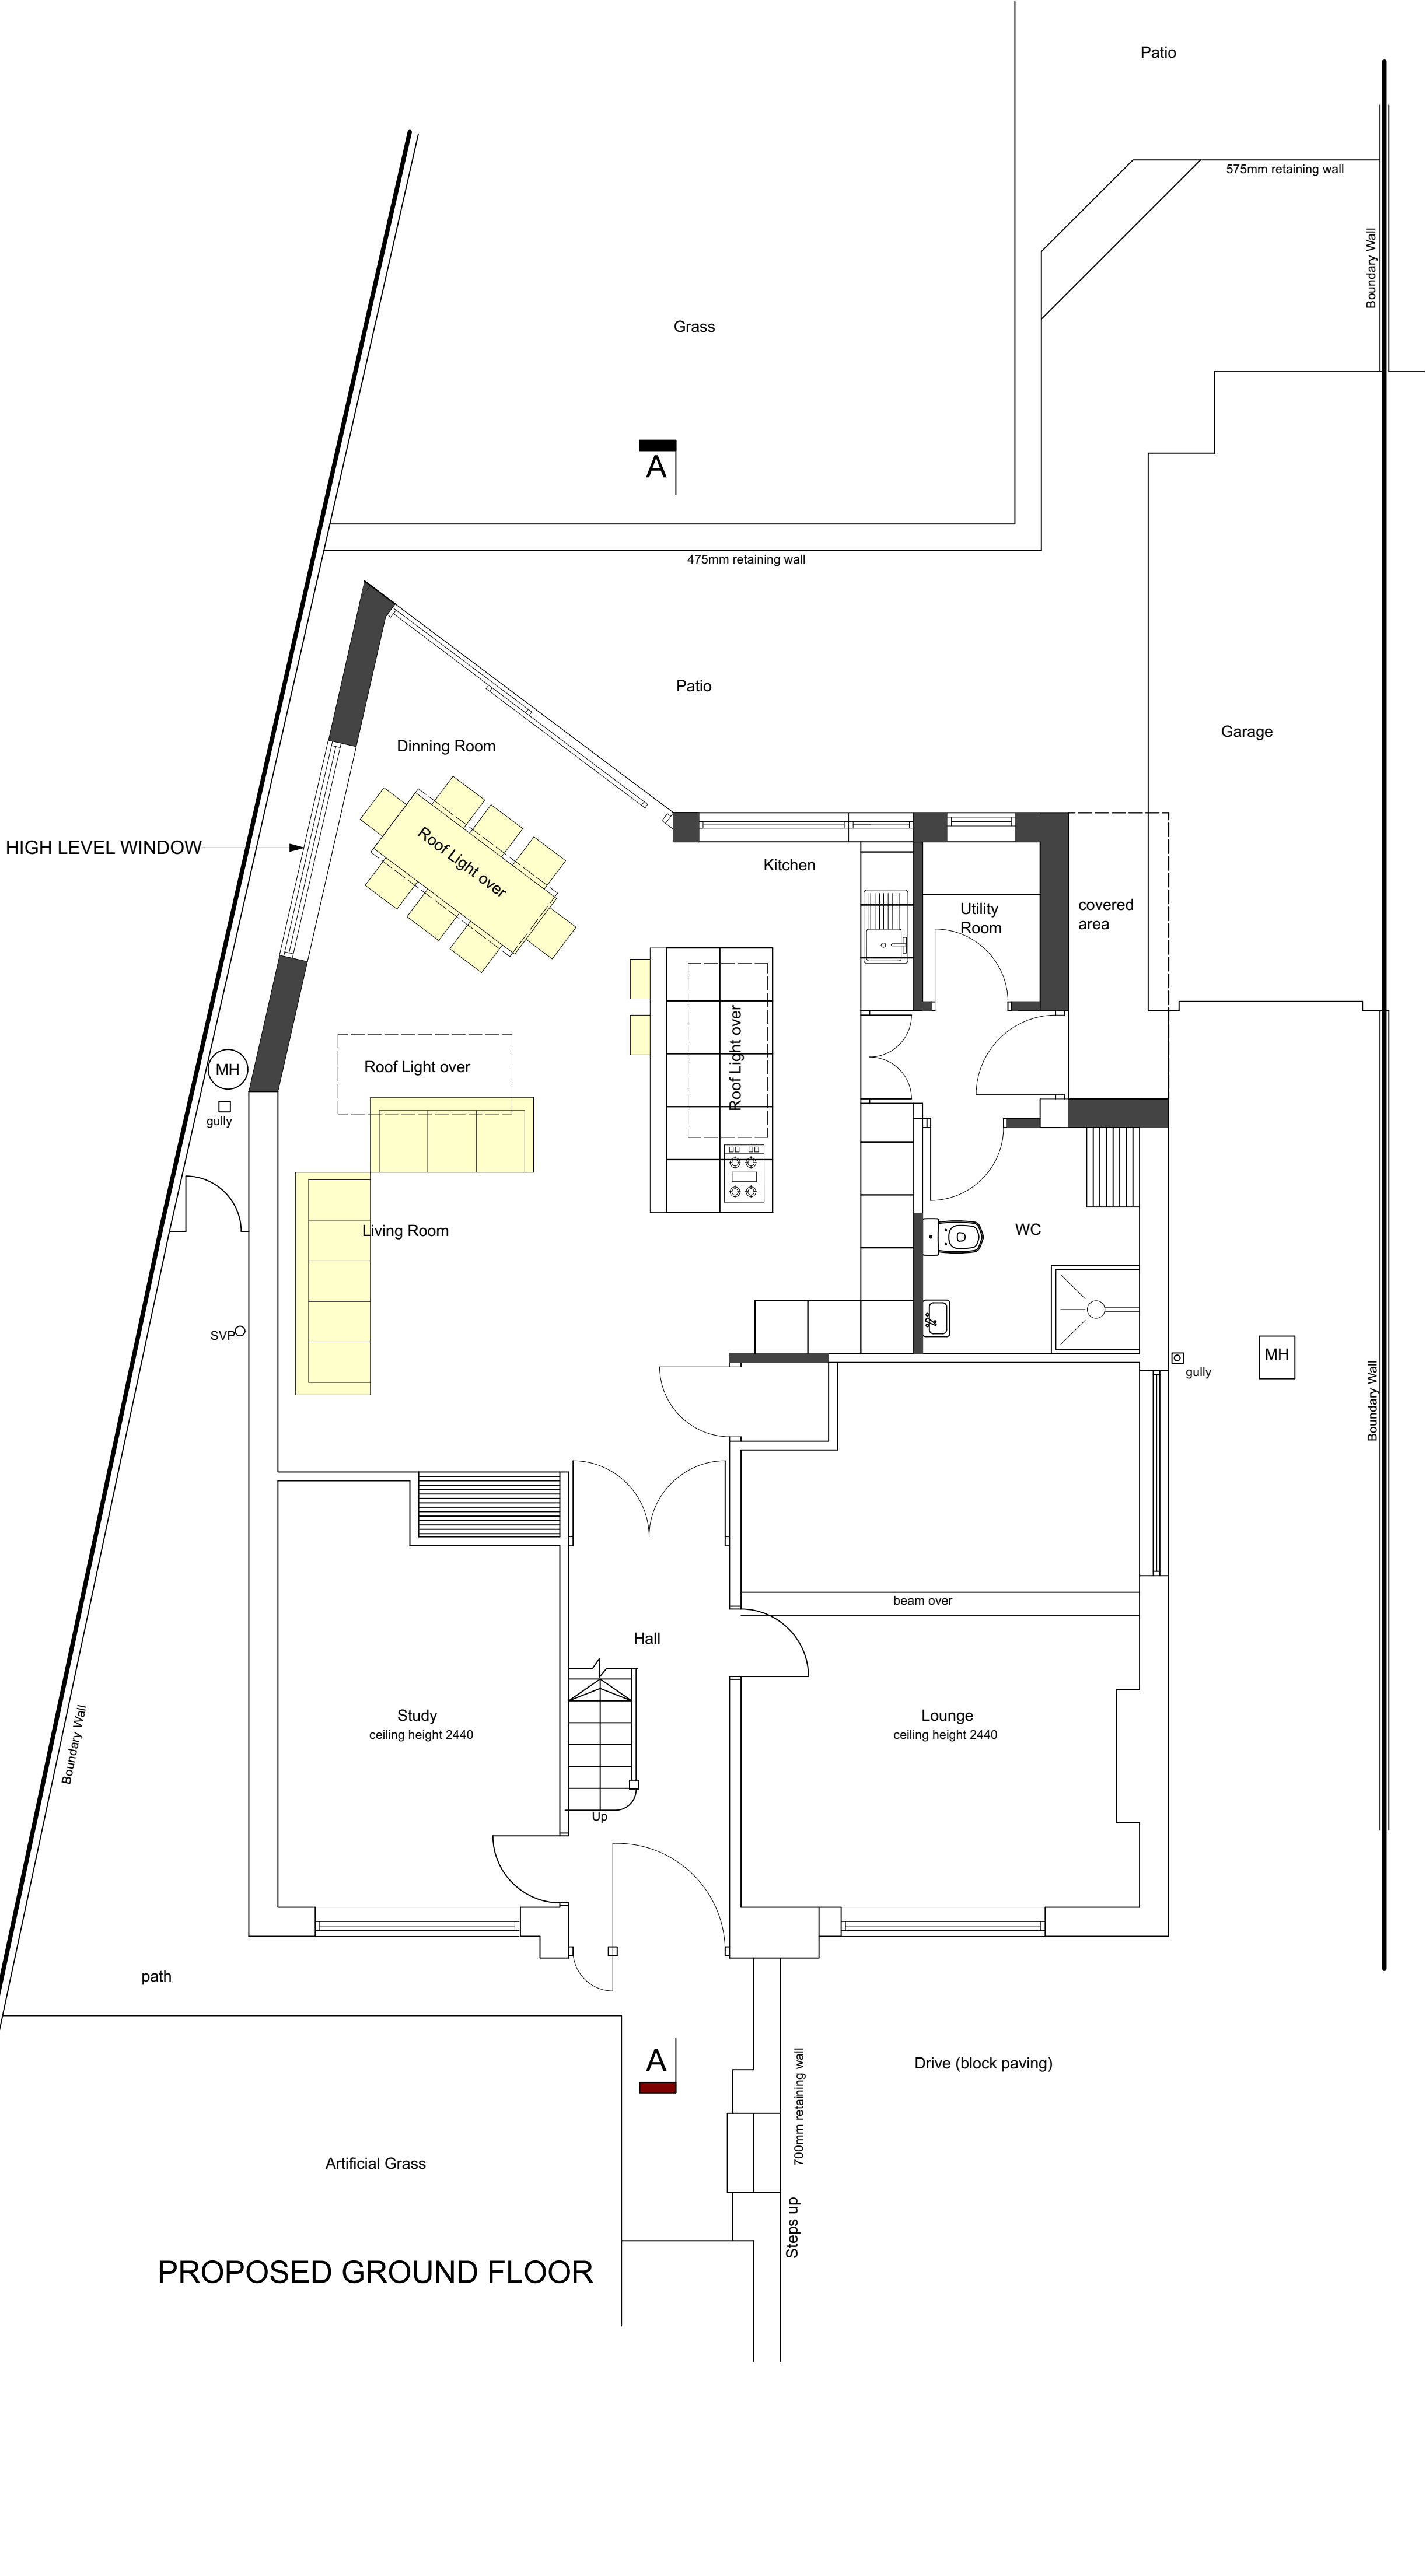

PROPOSED GROUND FLOOR

812.009	proposed ground floor plan		
planning	1:50@A1	JUL 23	AJ
George + Co Crownford House, Swan Street, Merthyr Tydfil, Mid Glamorgan, Wales, CF47 8EU TEL 07830328652 hello@georgeandco.studio			
DO NOT SCALE THIS DRAWING		©George and Co.	

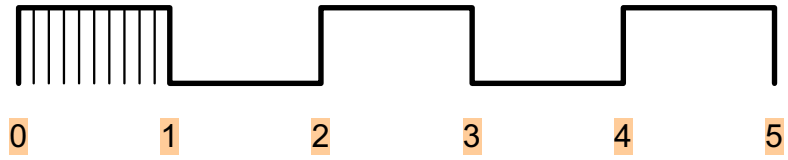


 George and Co.


Awelfryn,
Cefn Coed
Merthyr Tydfil
CF48 2NT




EXISTING FRONT ELEVATION

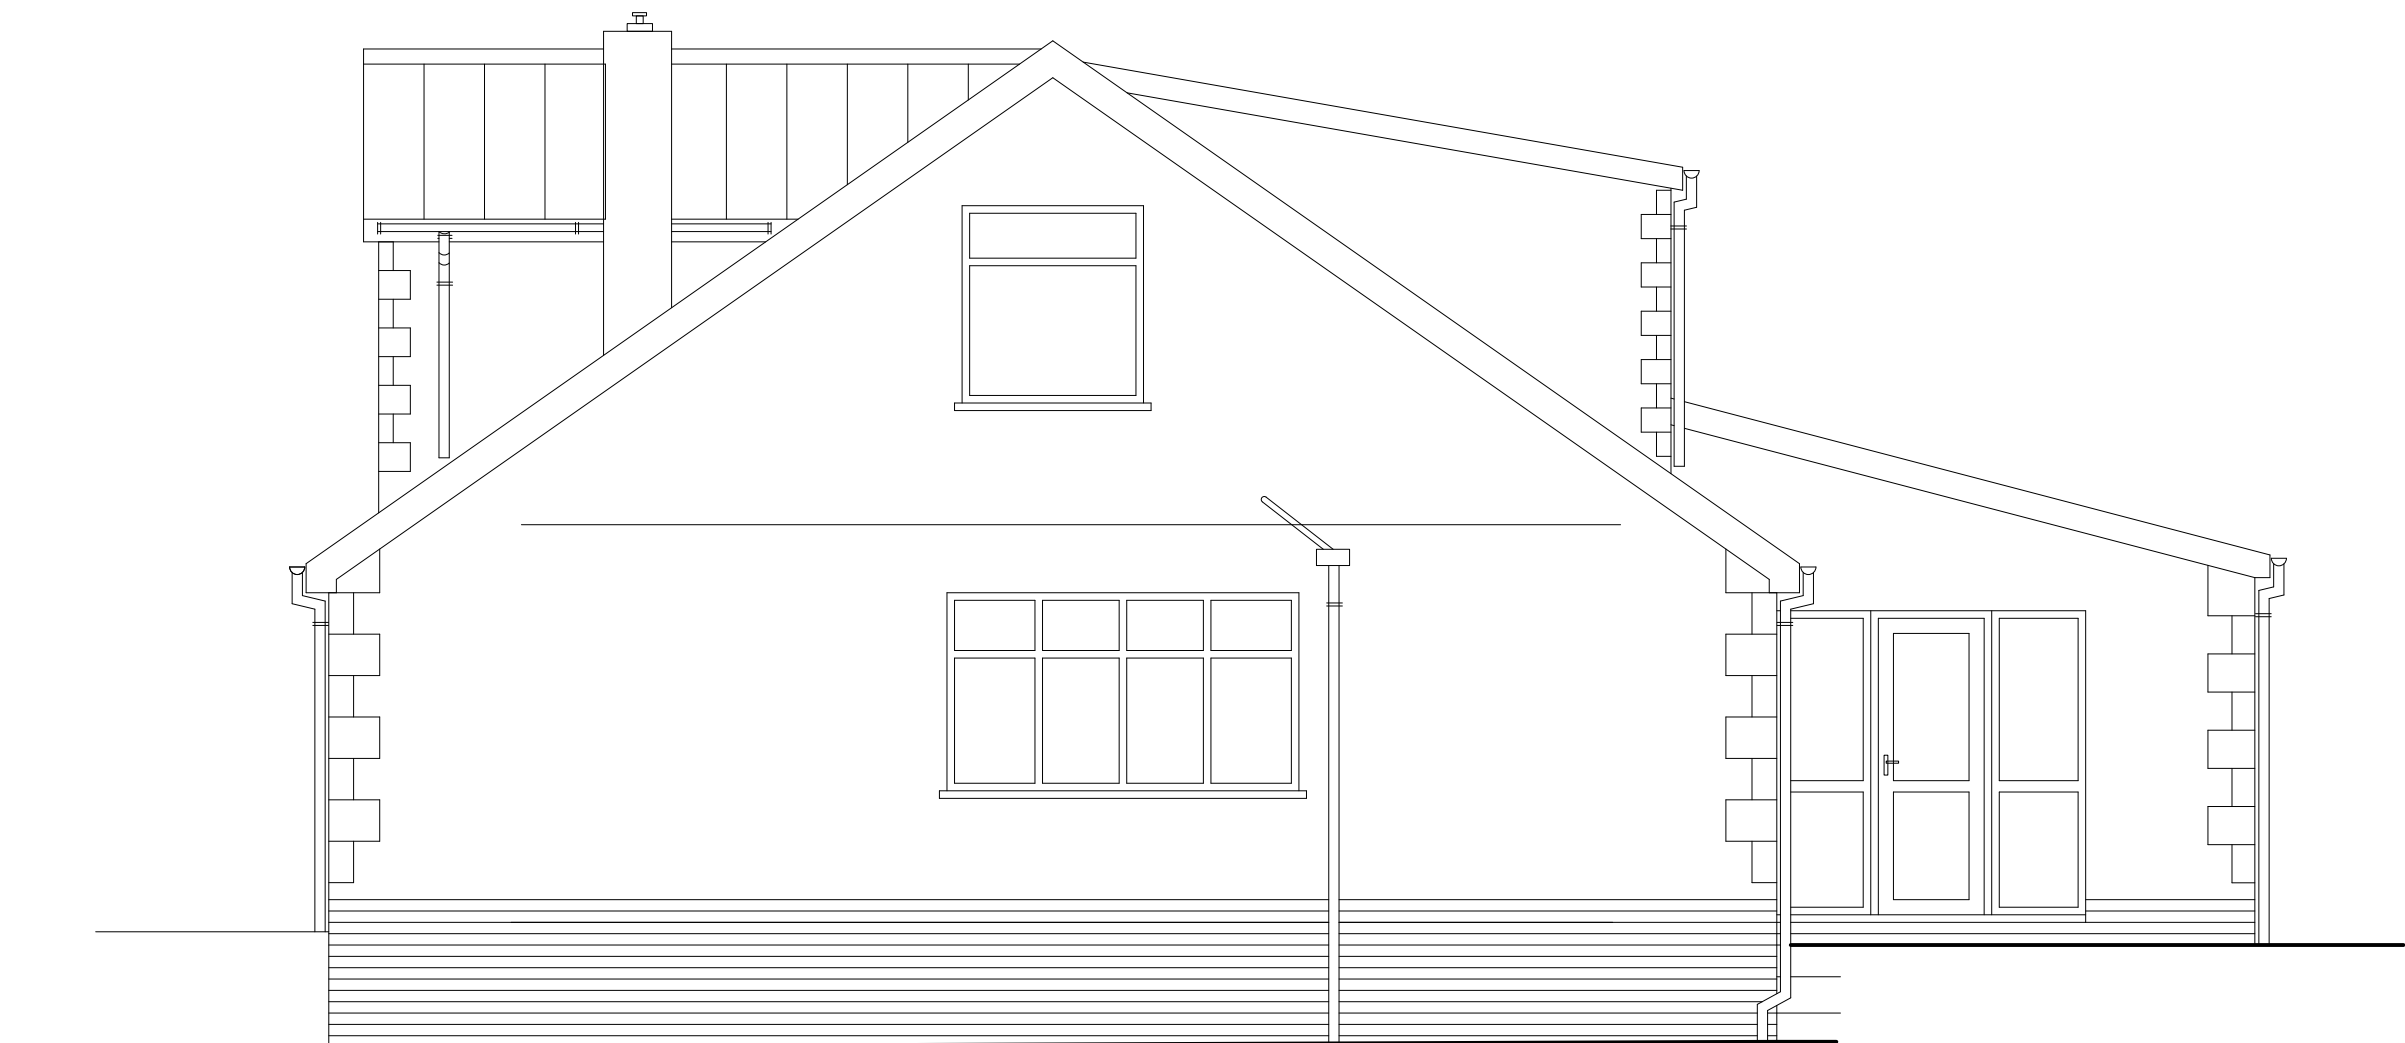

EXISTING SIDE ELEVATION

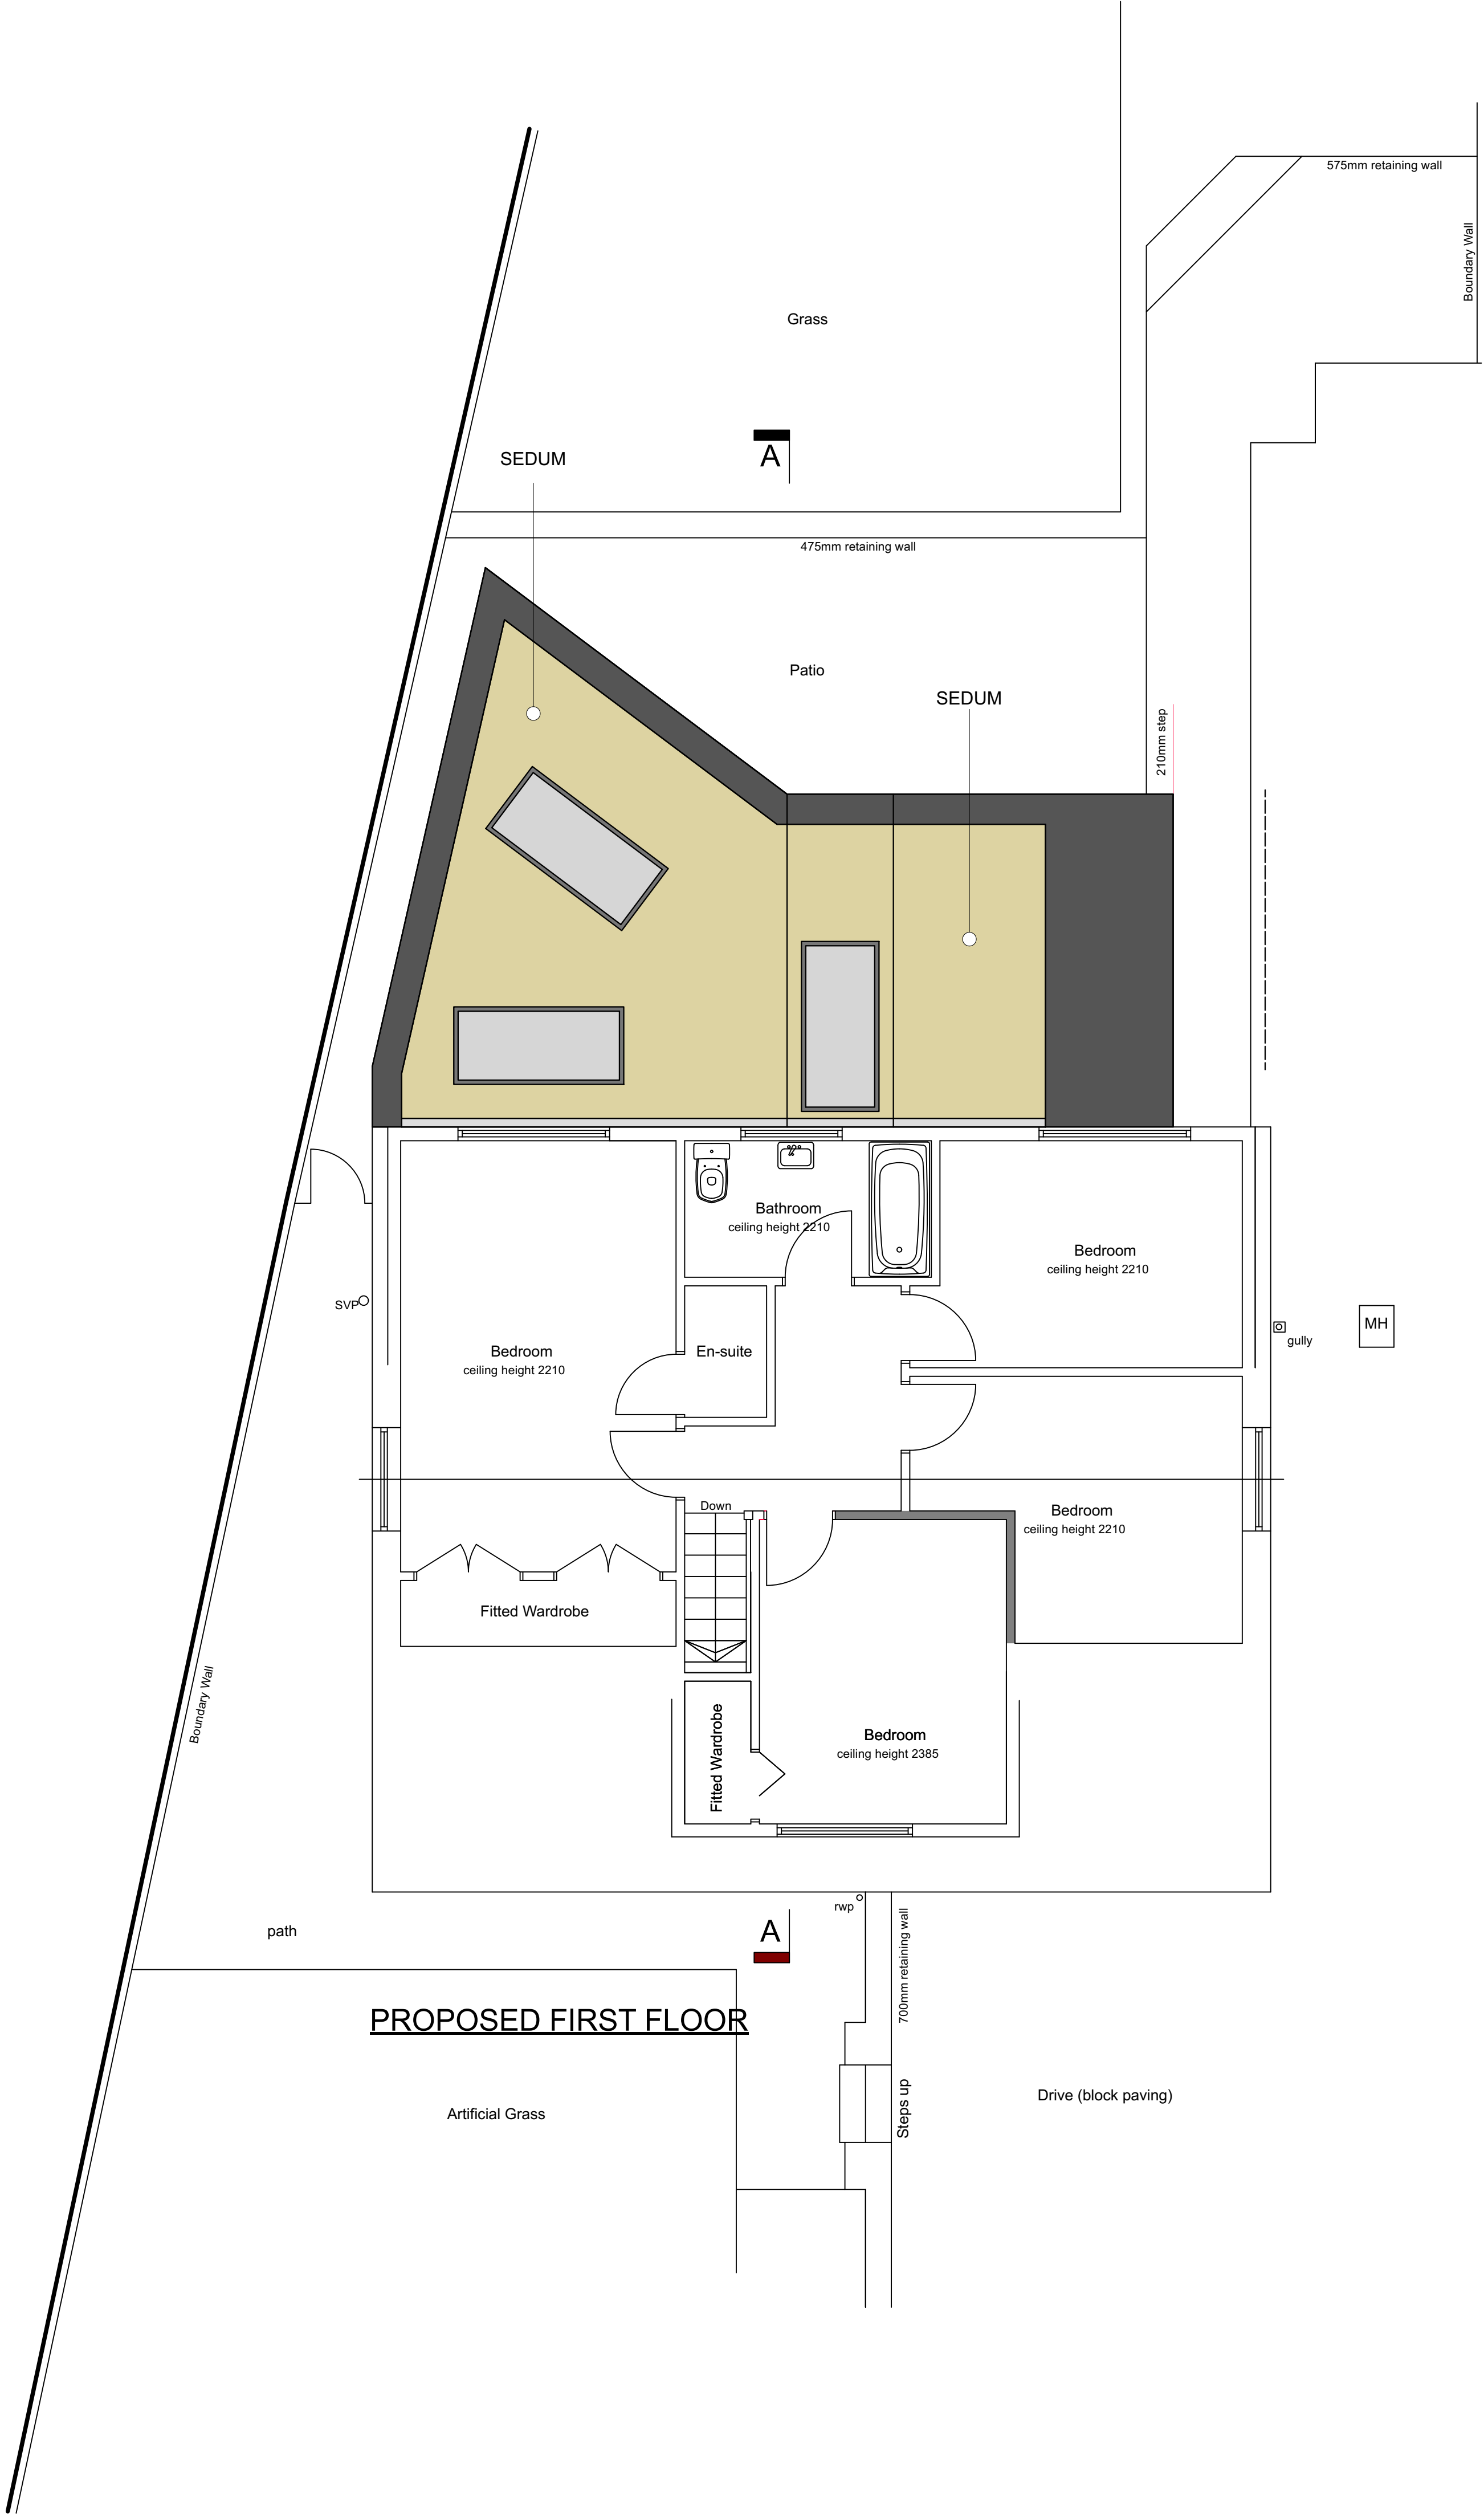


812.010	proposed first floor plan		
planning	1:50@A1	JUL 23	AJ
George + Co Crownford House, Swan Street, Merthyr Tydfil, Mid Glamorgan, Wales, CF47 8EU TEL 07830328652 hello@georgeandco.studio			
DO NOT SCALE THIS DRAWING		©George and Co.	

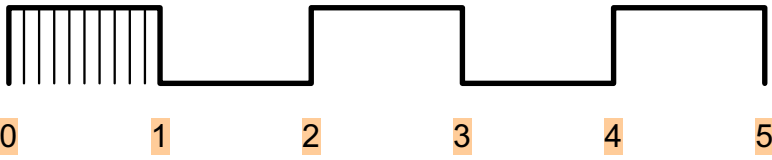

 George and Co.


Awelfryn,
Cefn Coed
Merthyr Tydfil
CF48 2NT

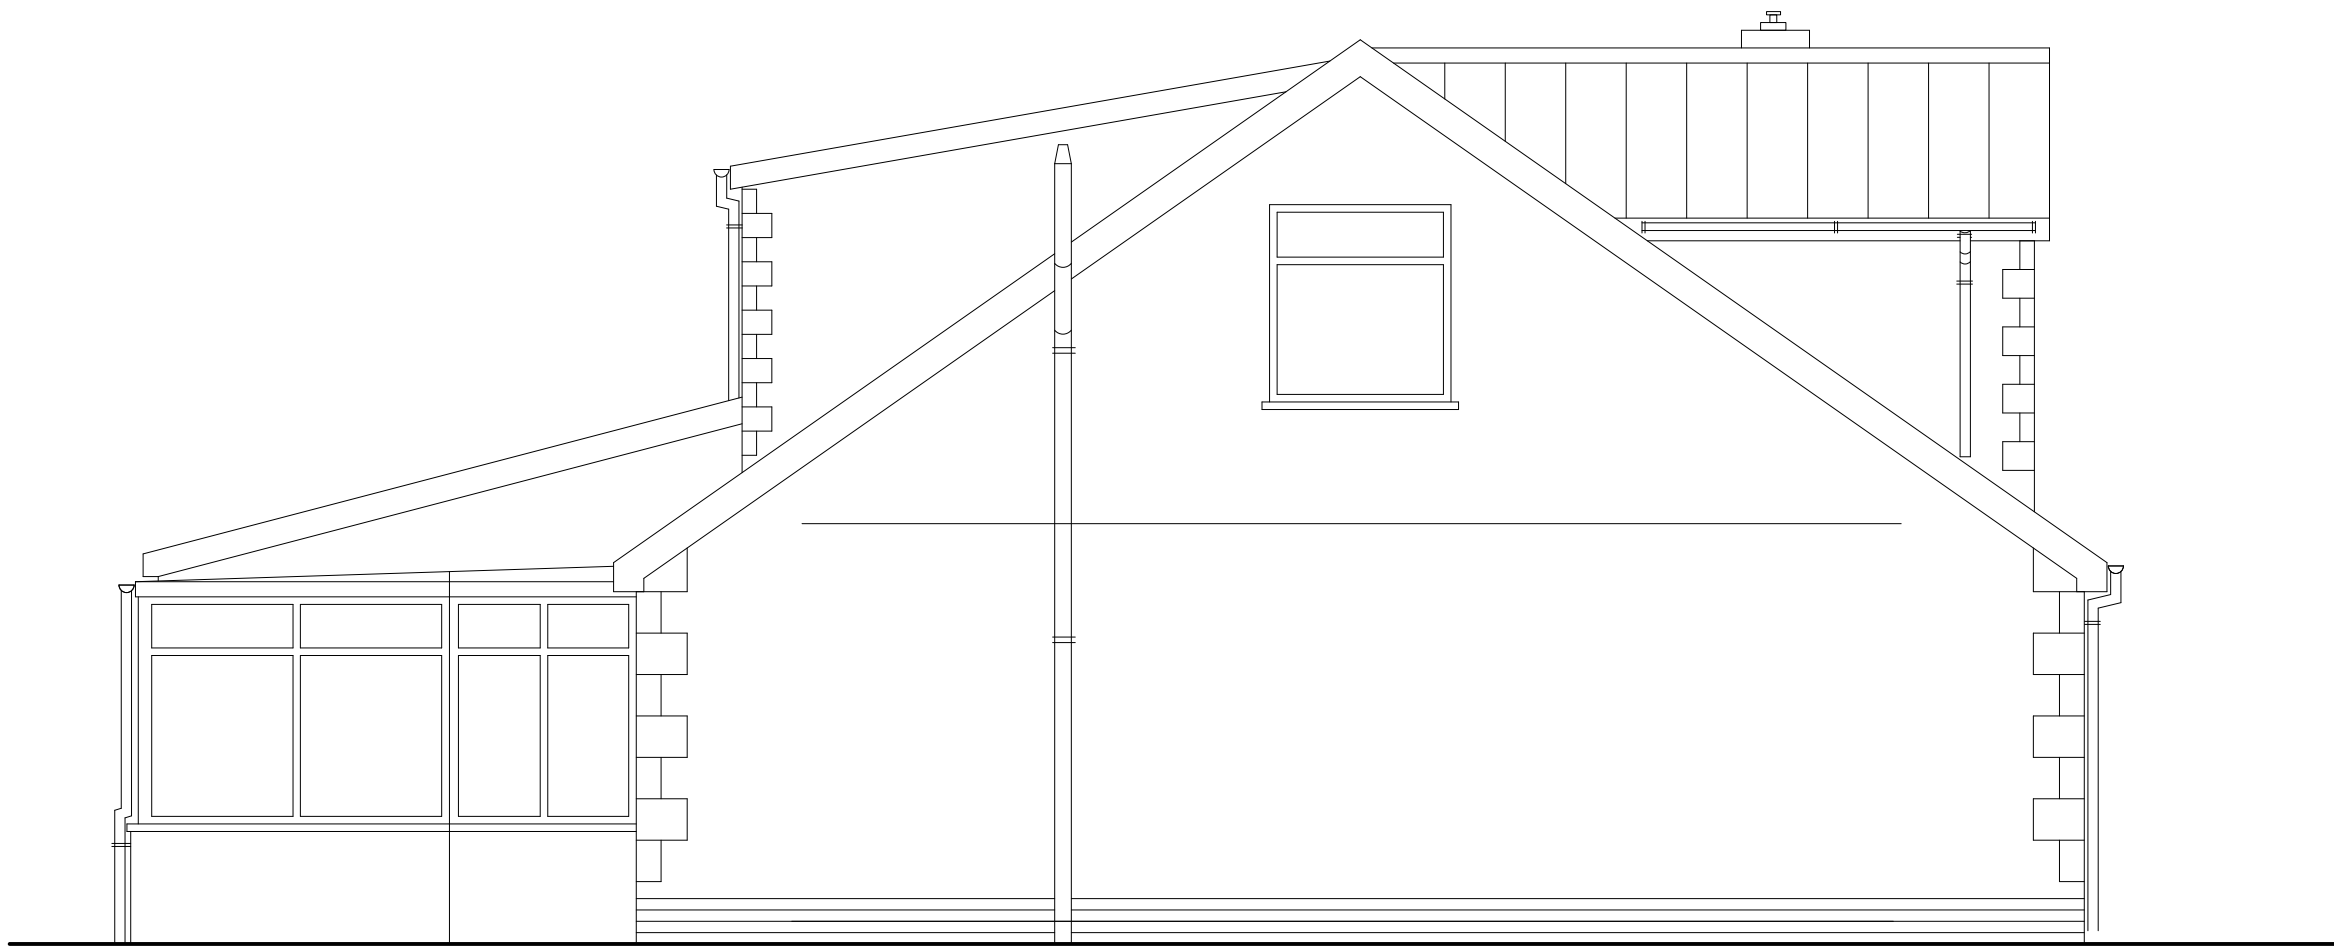


EXISTING SIDE ELEVATION




EXISTING REAR ELEVATION

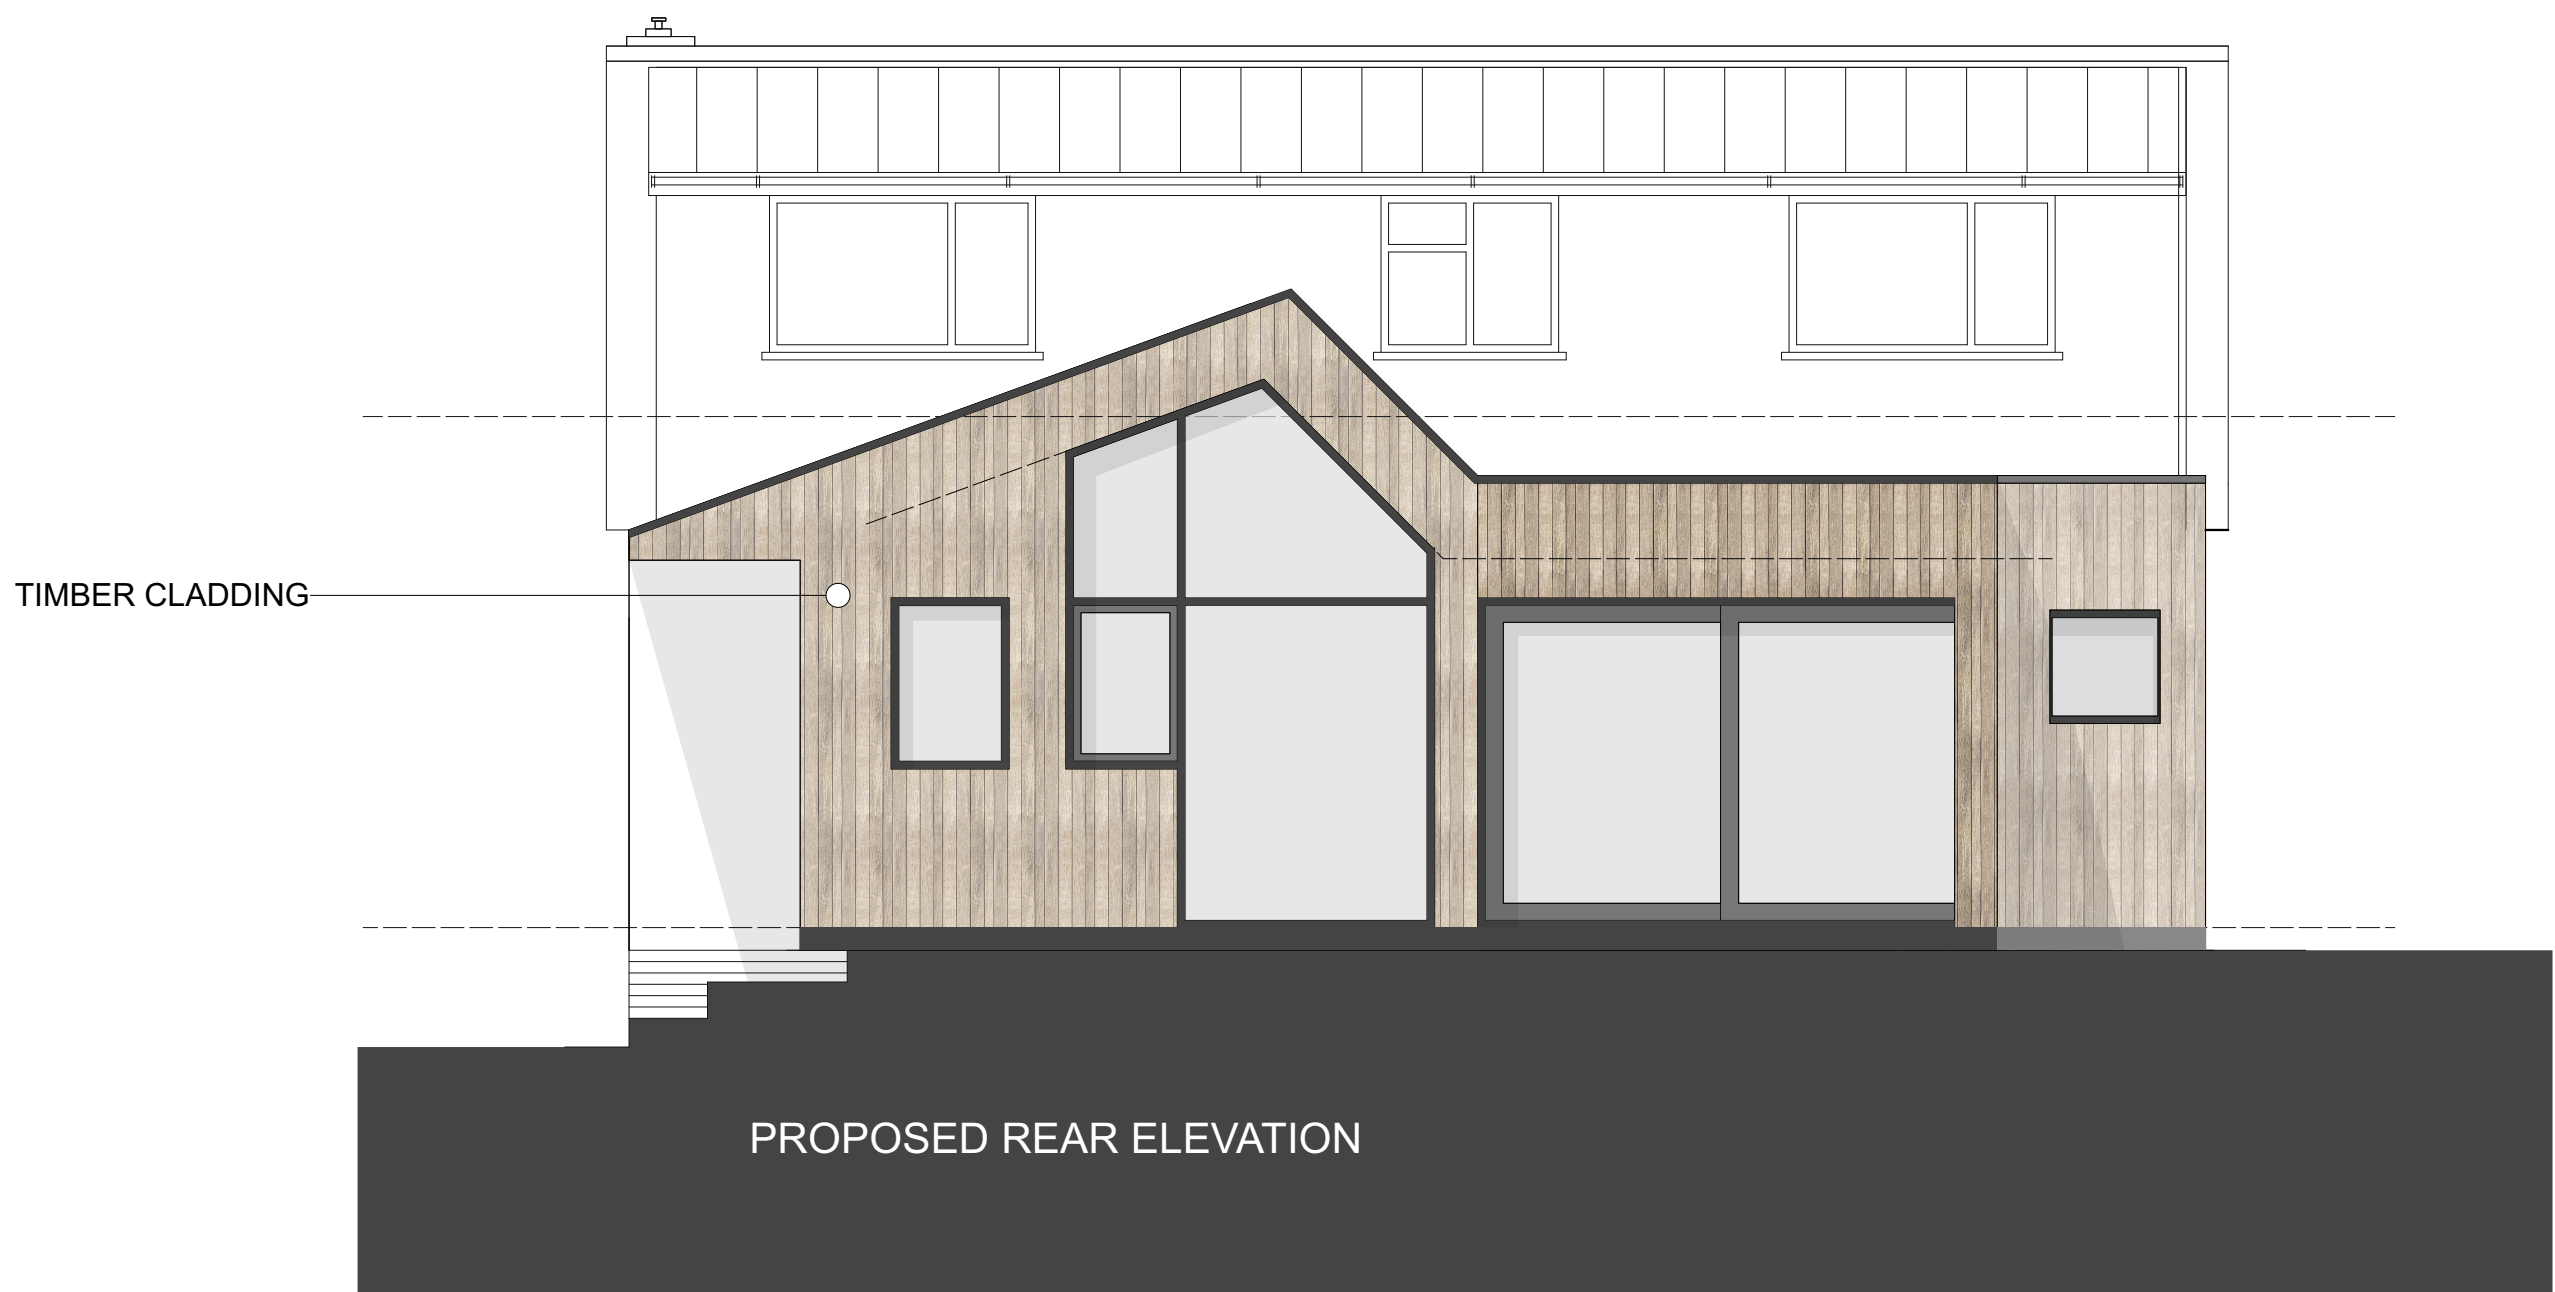

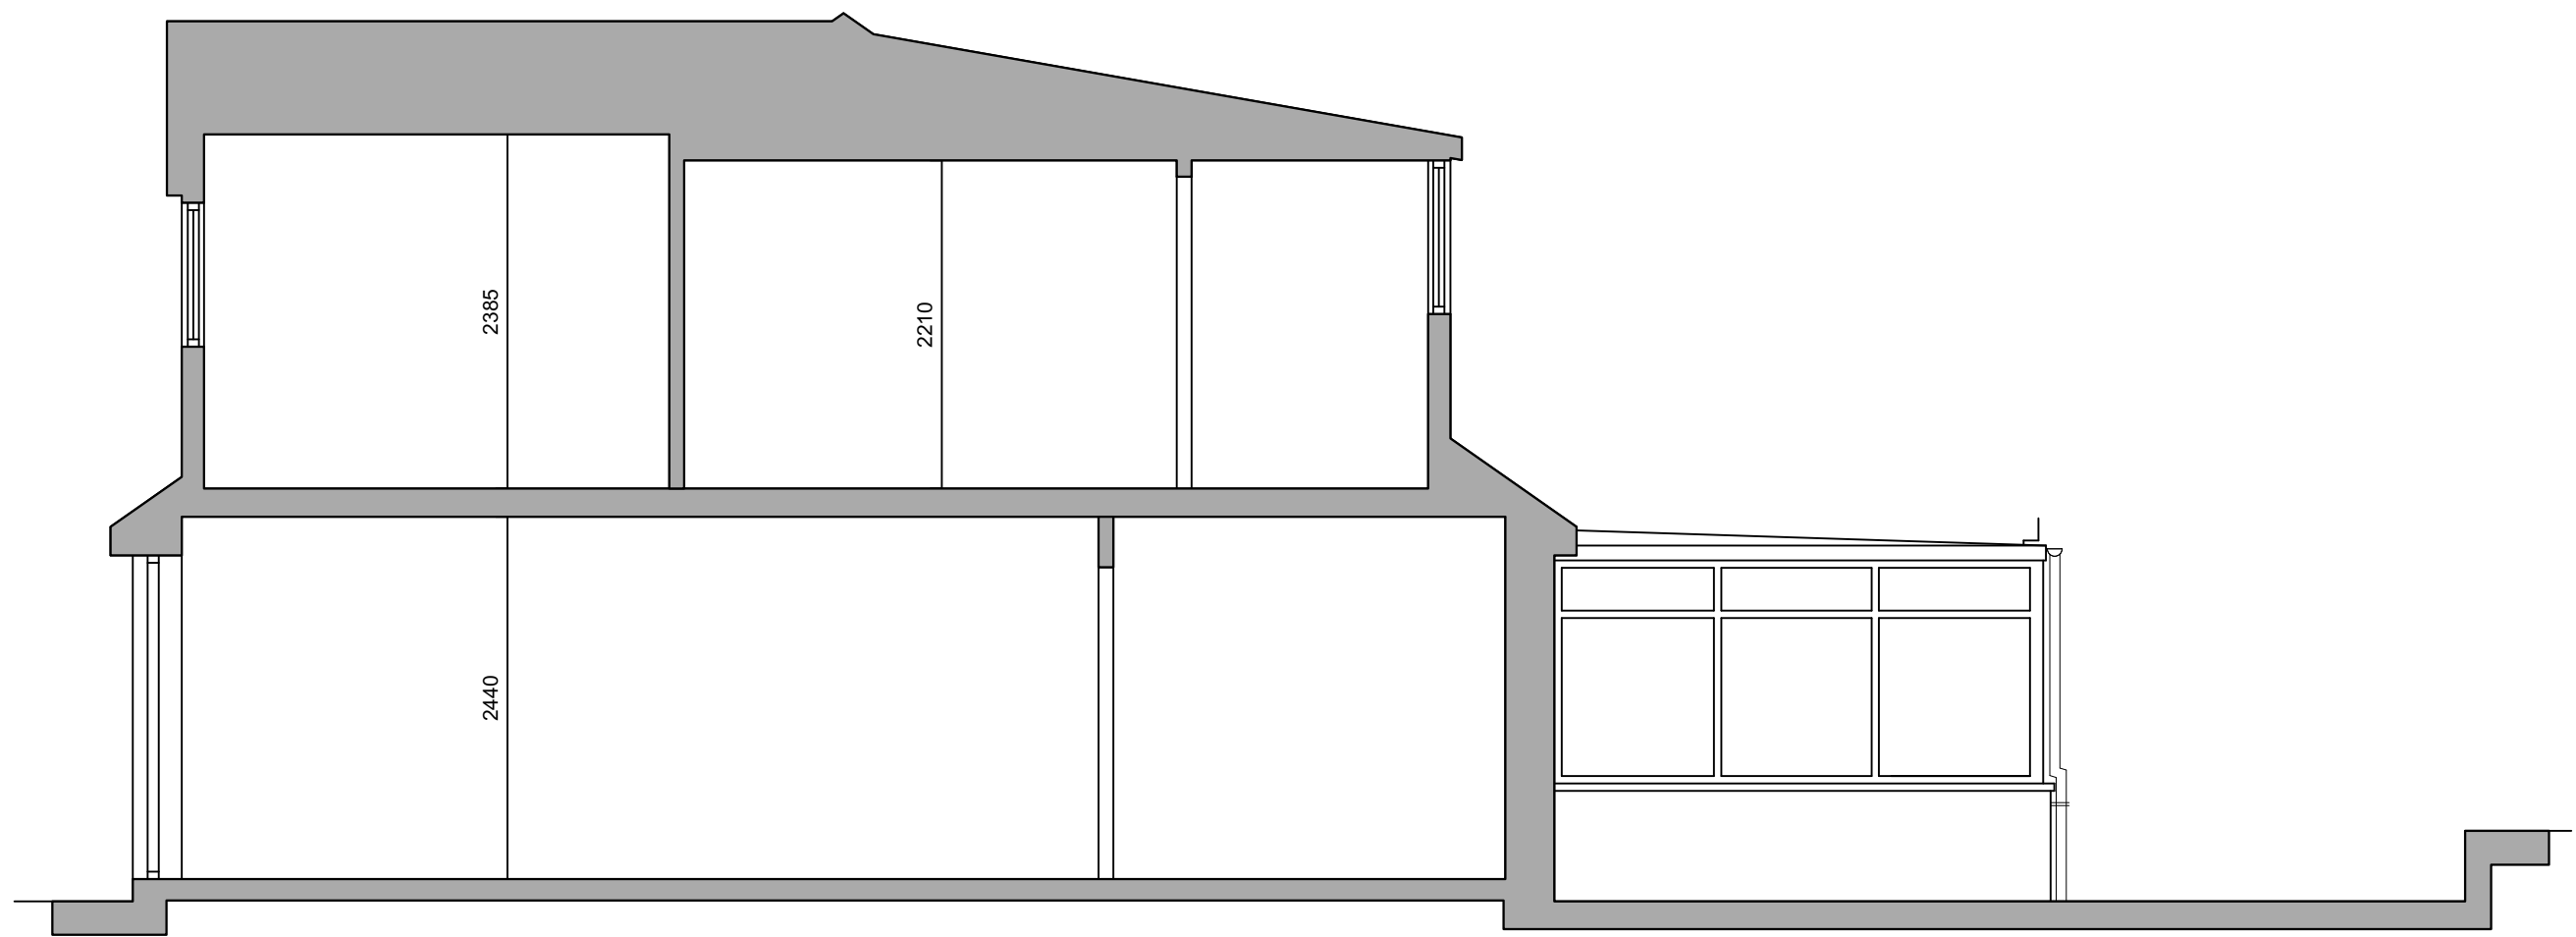




SECTION A-A

812.006	existing section		
planning	1:50@A1	JUL 23	AJ
George + Co Crownford House, Swan Street, Merthyr Tydfil, Mid Glamorgan, Wales, CF47 8EU TEL 07830328652 hello@georgeandco.studio			
DO NOT SCALE THIS DRAWING		@George and Co.	

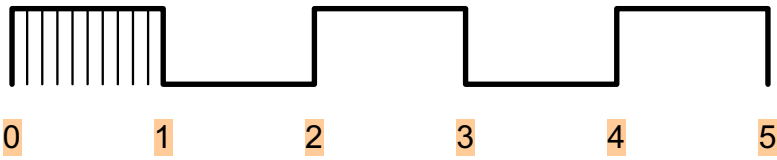


George and Co.

Awelfryn,
Cefn Coed
Merthyr Tydfil
CF48 2NT

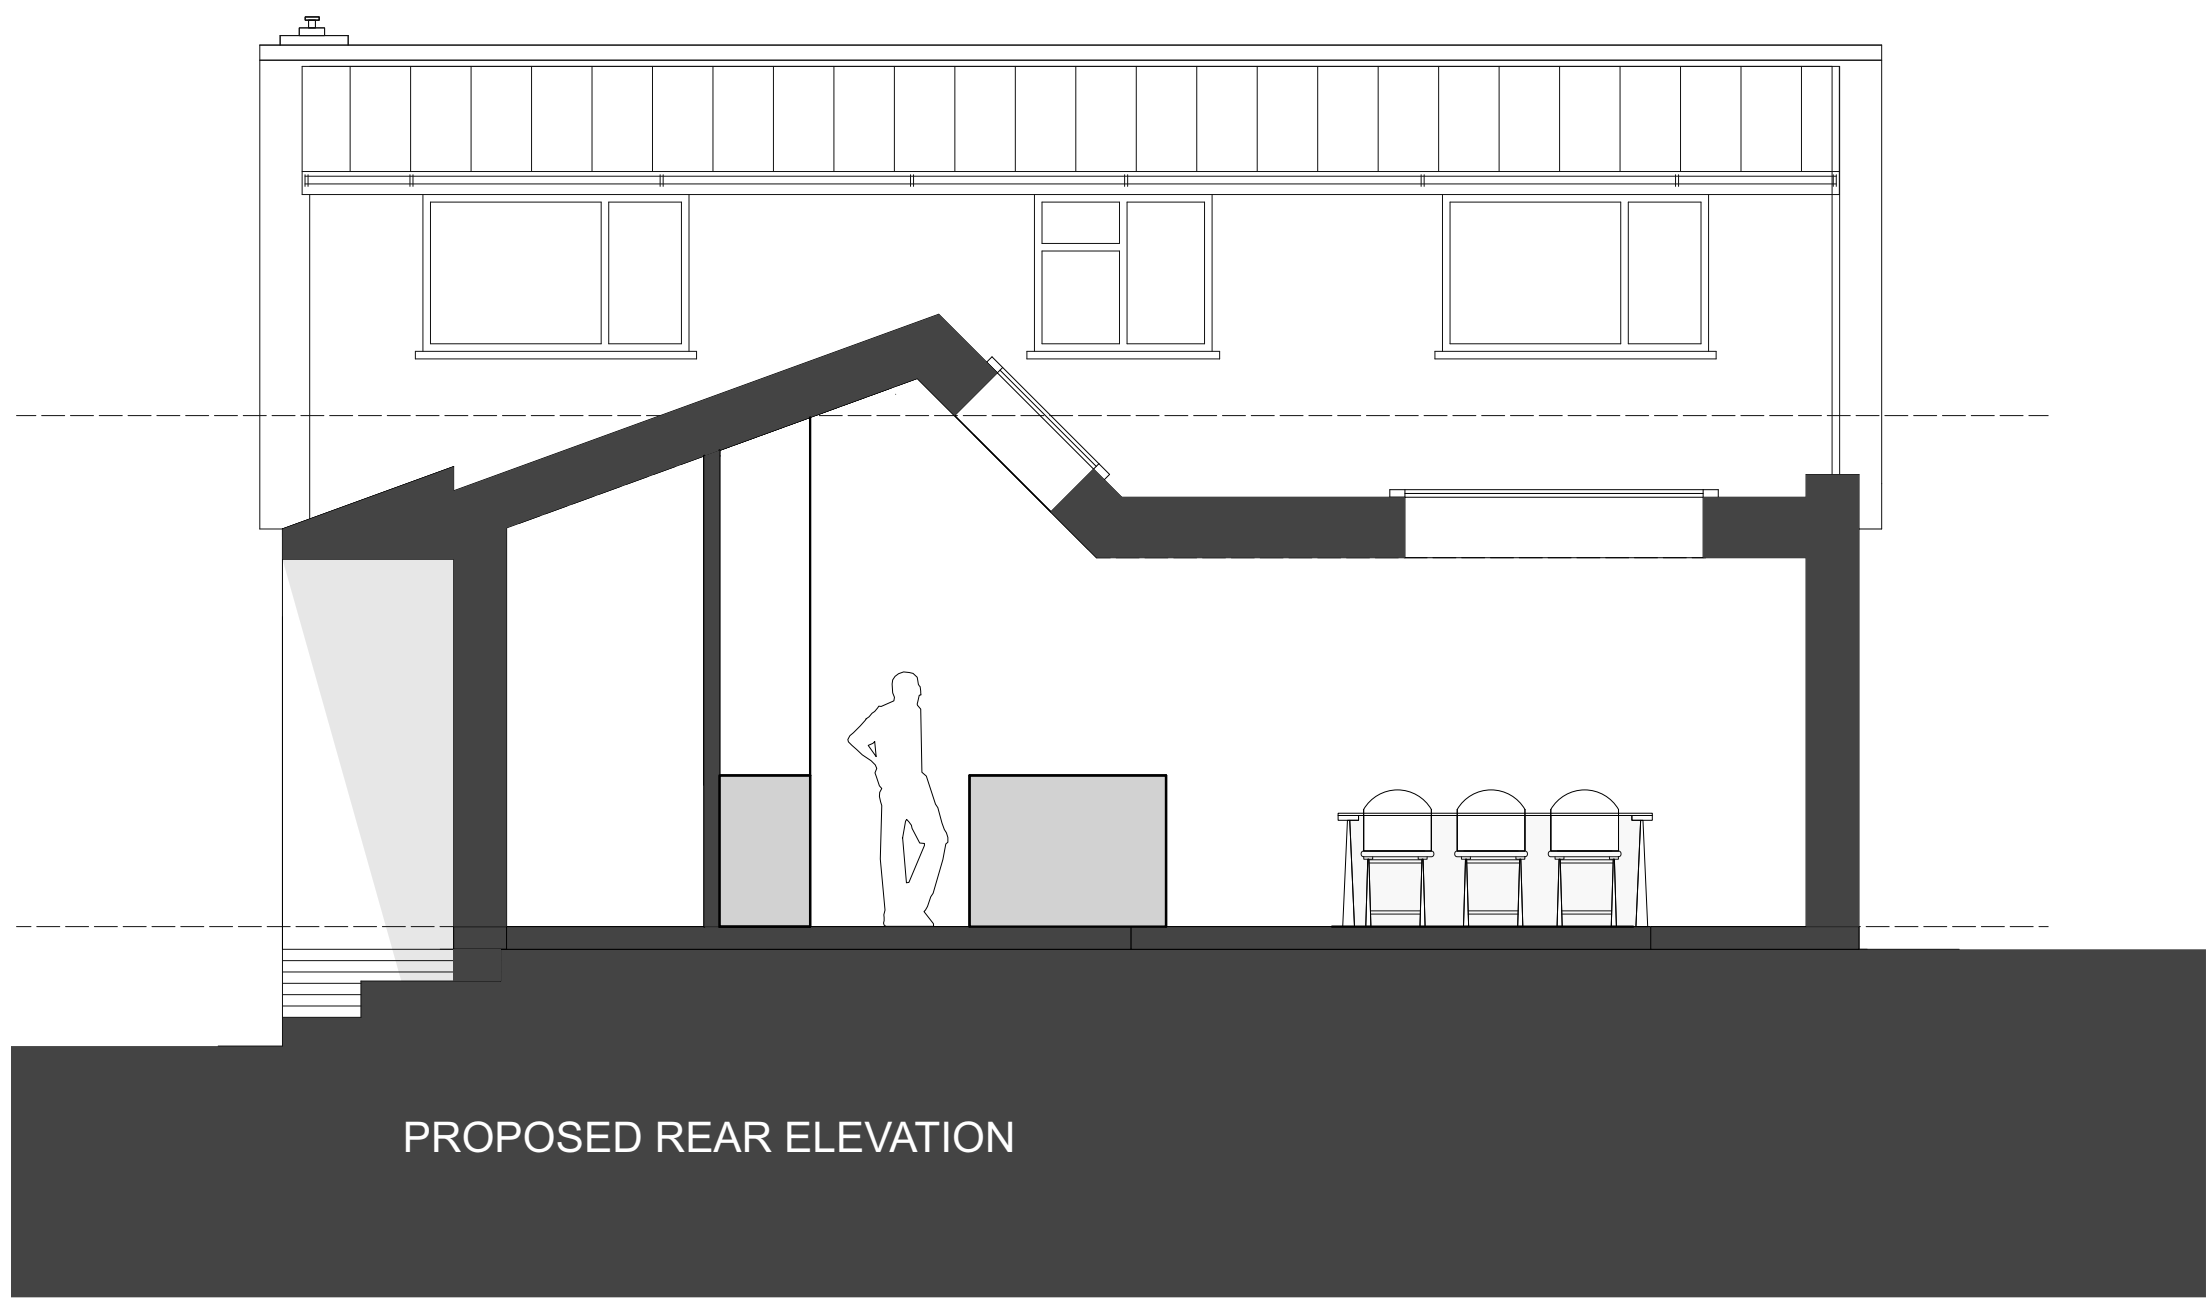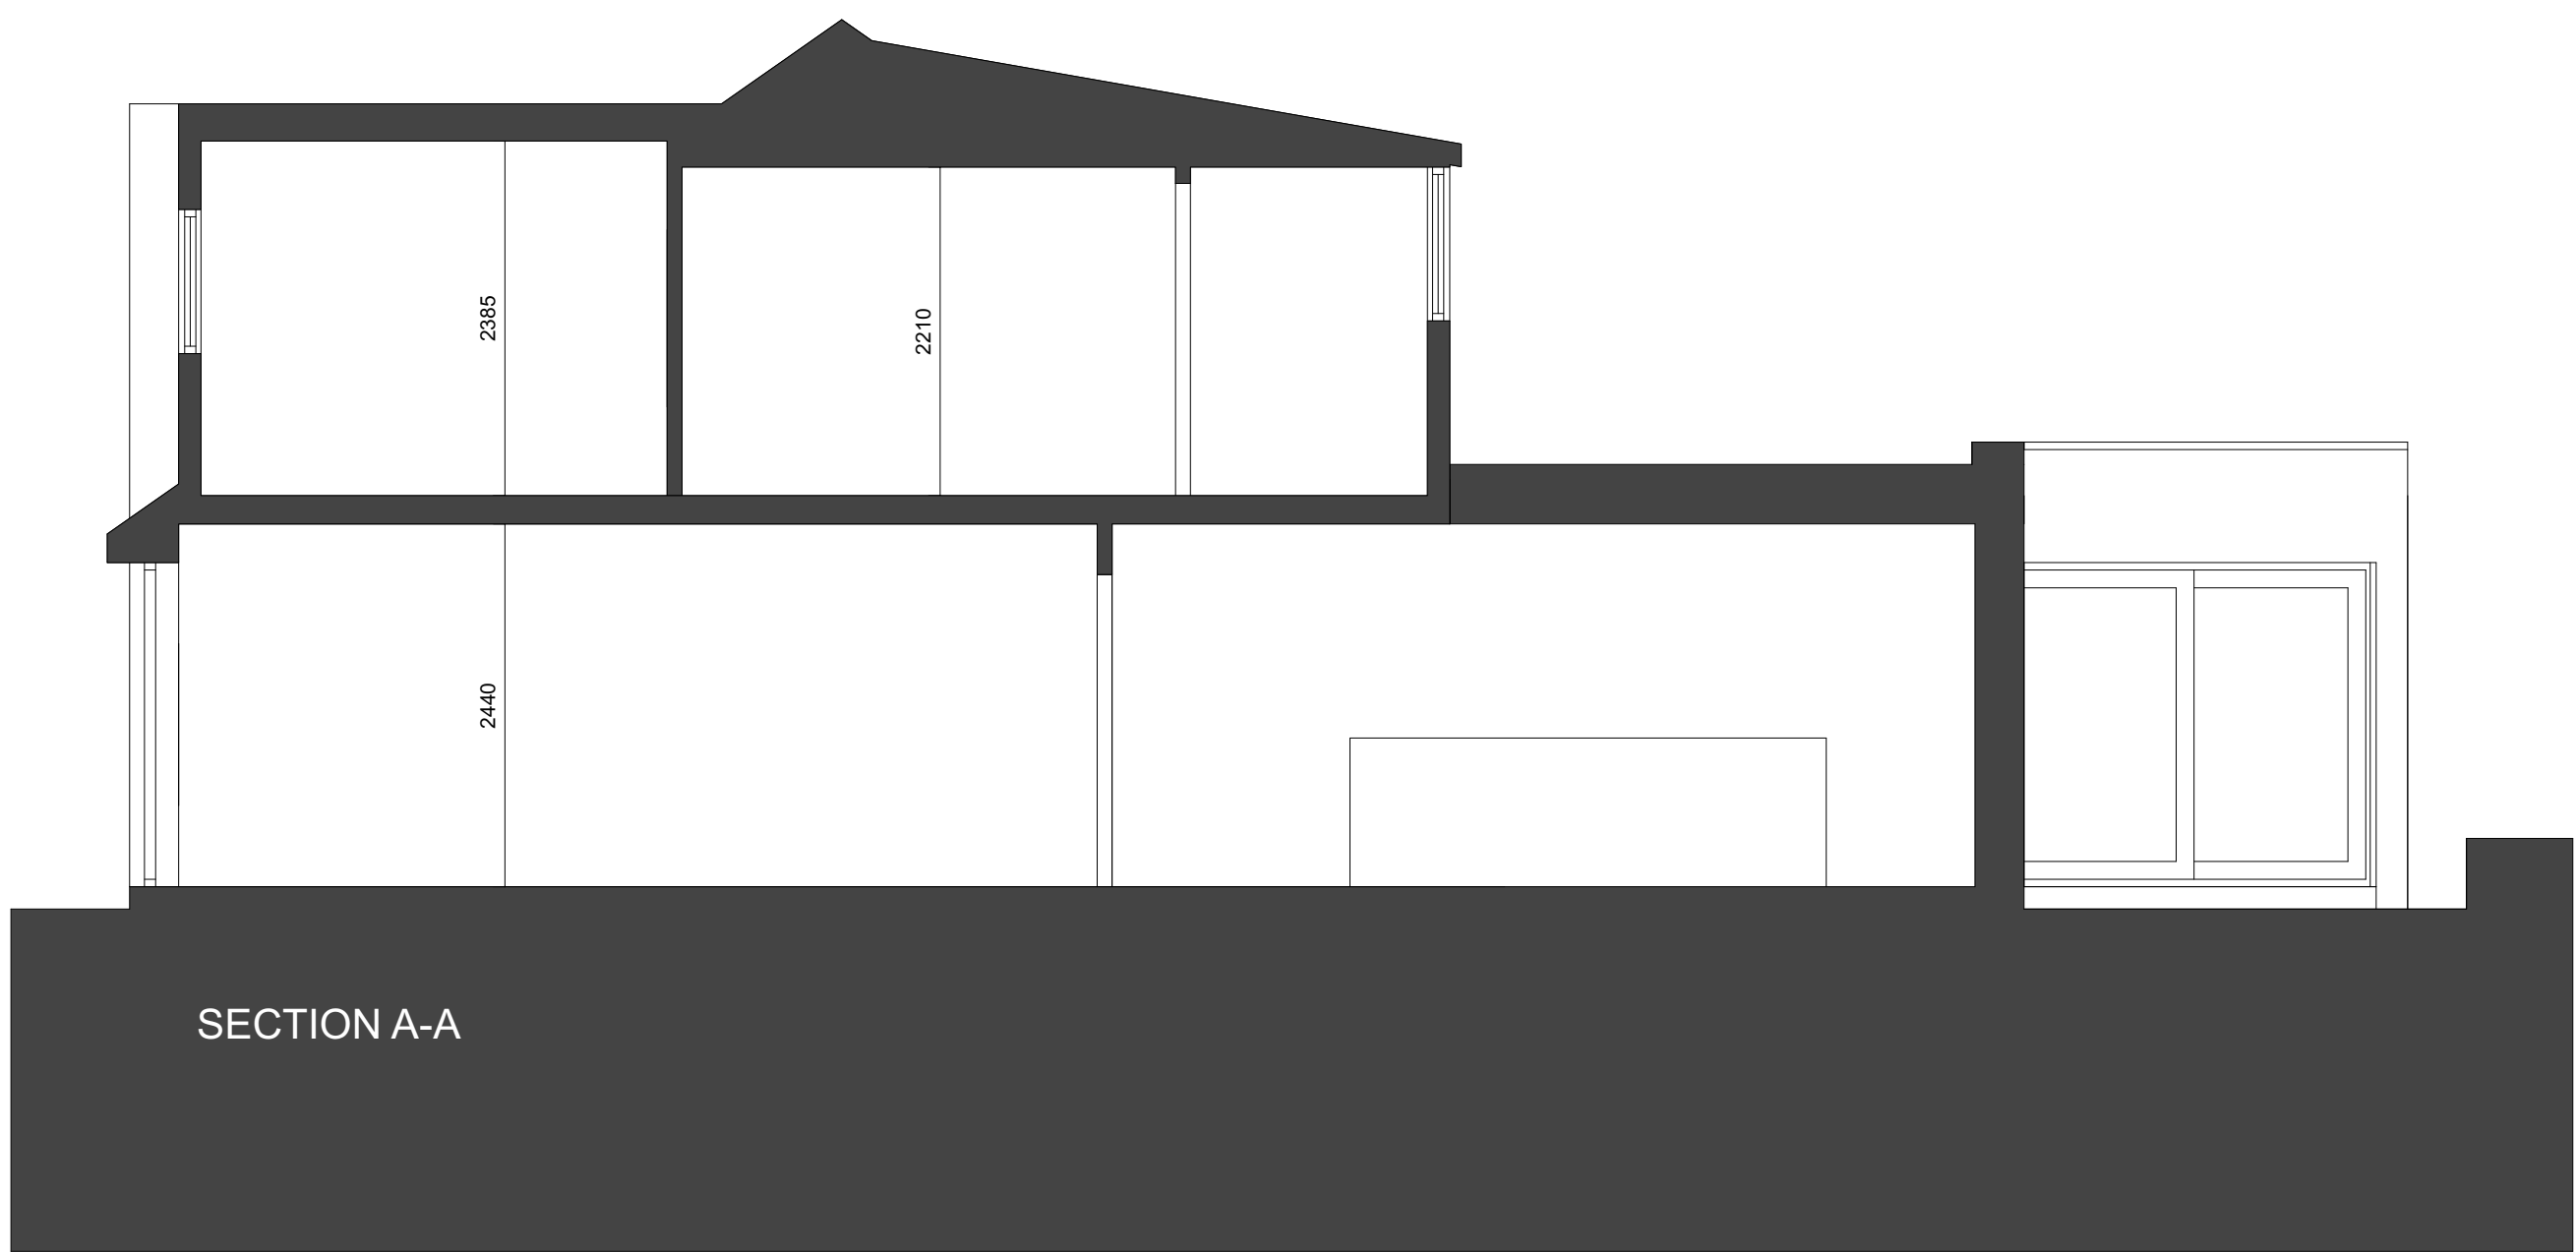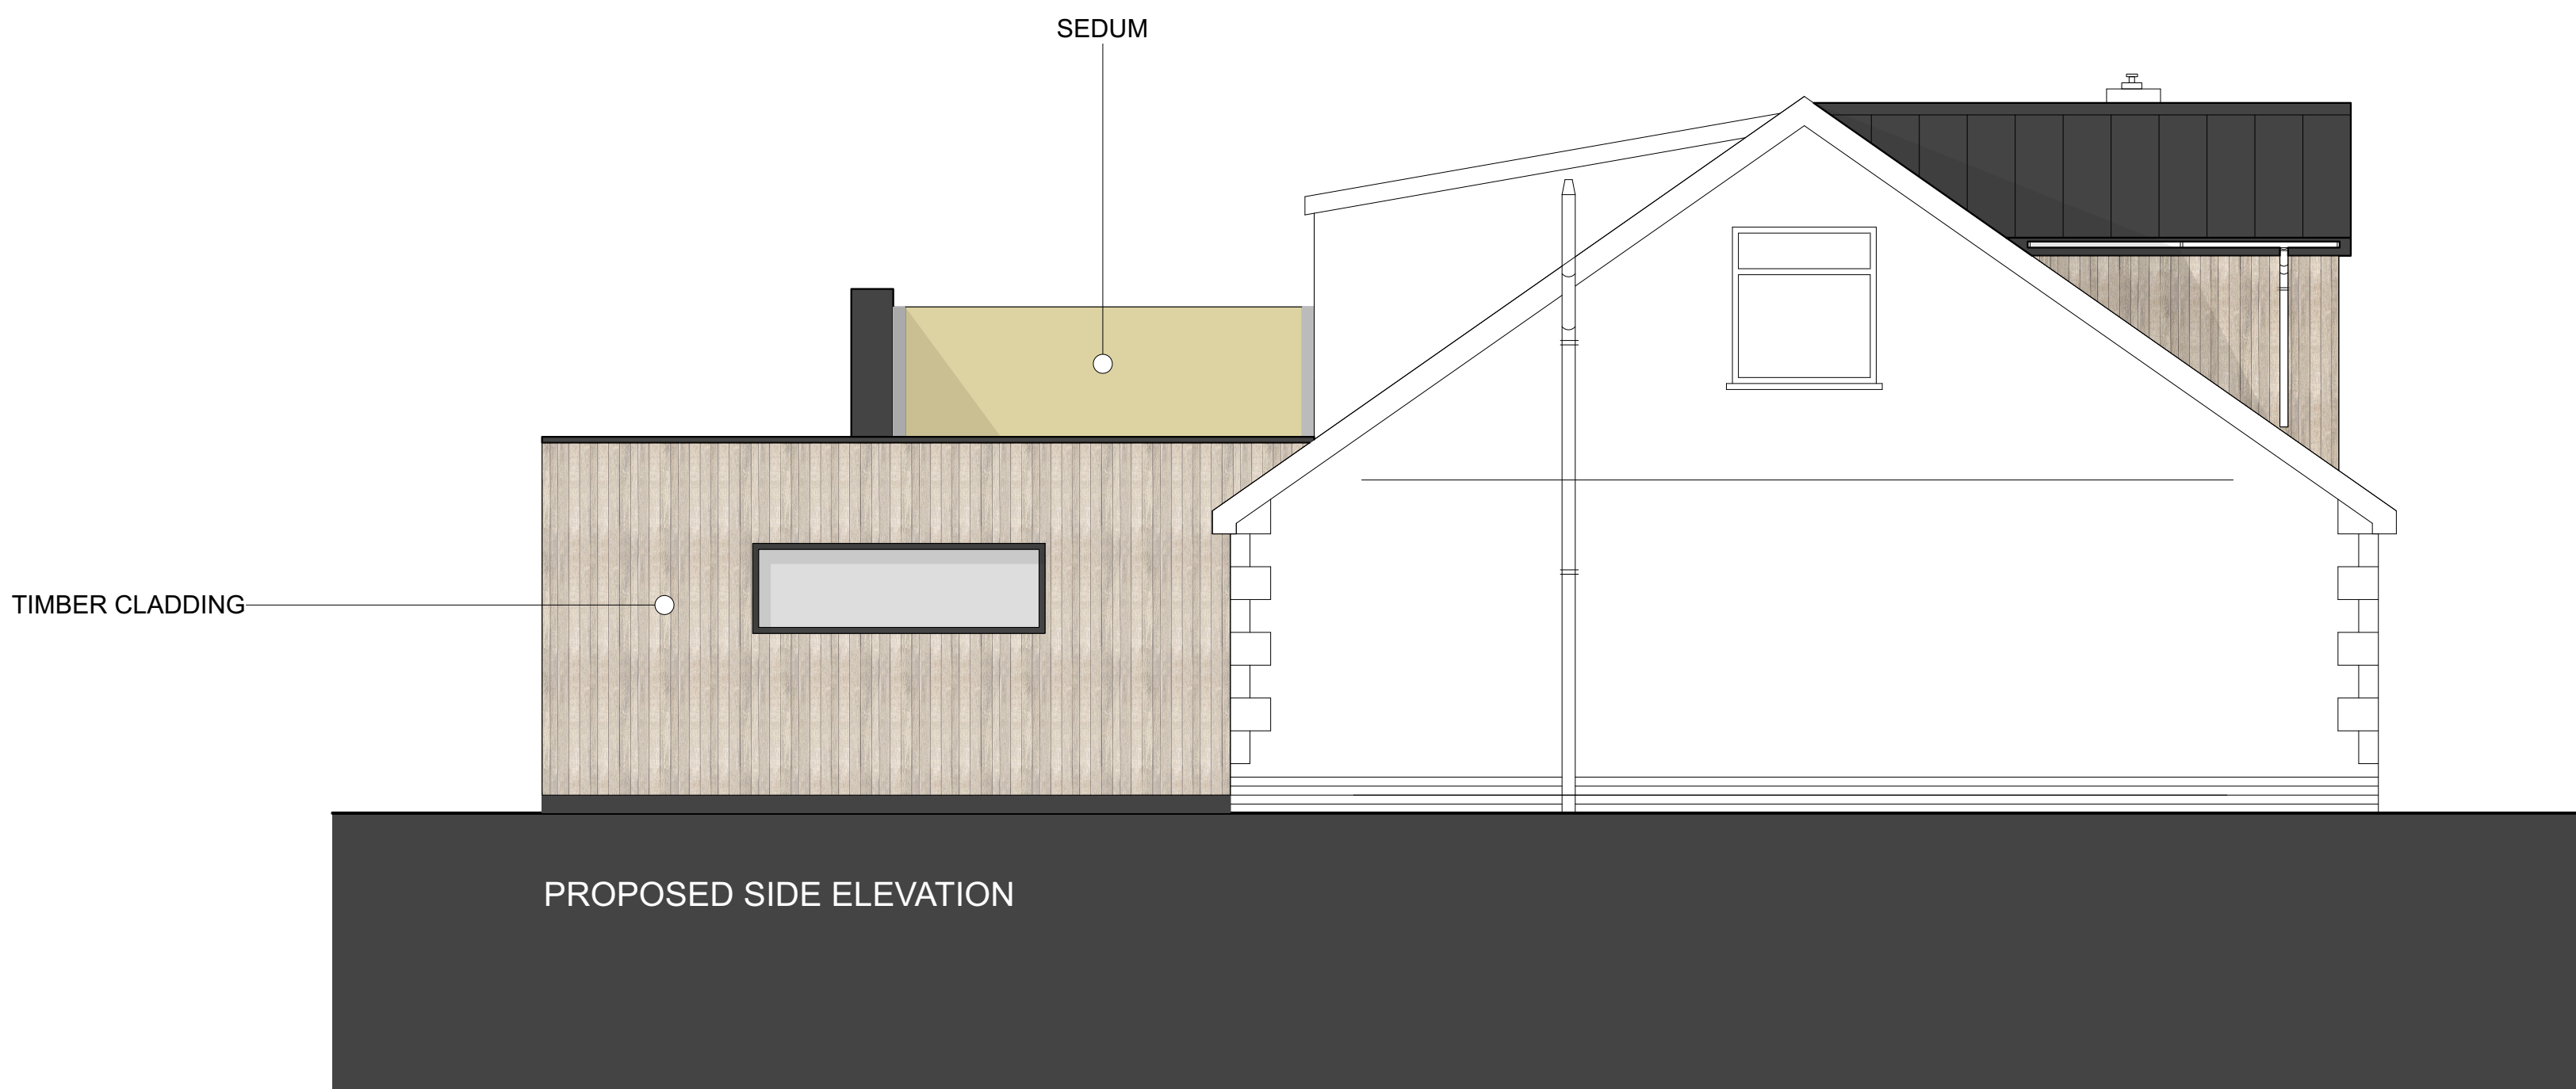

Allteryn

Holford House

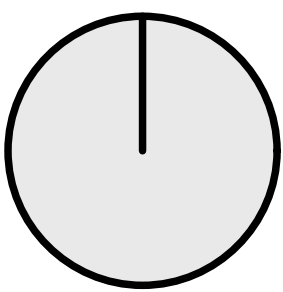

Chelford

29

812.007	existing site plan
planning	1:100@A1 JUL 23 AJ
George + Co Crownford House, Swan Street, Merthyr Tydfil, Mid Glamorgan, Wales, CF47 8EU TEL 07830328652 hello@georgeandco.studio	
DO NOT SCALE THIS DRAWING	©George and Co.



George and Co.

Awelfryn,
Cefn Coed
Merthyr Tydfil
CF48 2NT