


 George and Co.

Proposed single storey extension and replacement garage at 13 West Grove, Merthyr Tydfil

1026.04		location plans	
planning	1:1250 @ A1	JULY 24	AJ
George + Co Crownford House, Swan Street, Merthyr Tydfil, Mid Glamorgan, Wales, CF47 8EU TEL 07830328652 hello@georgeandco.studio			
DO NOT SCALE THIS DRAWING			©George and Co.

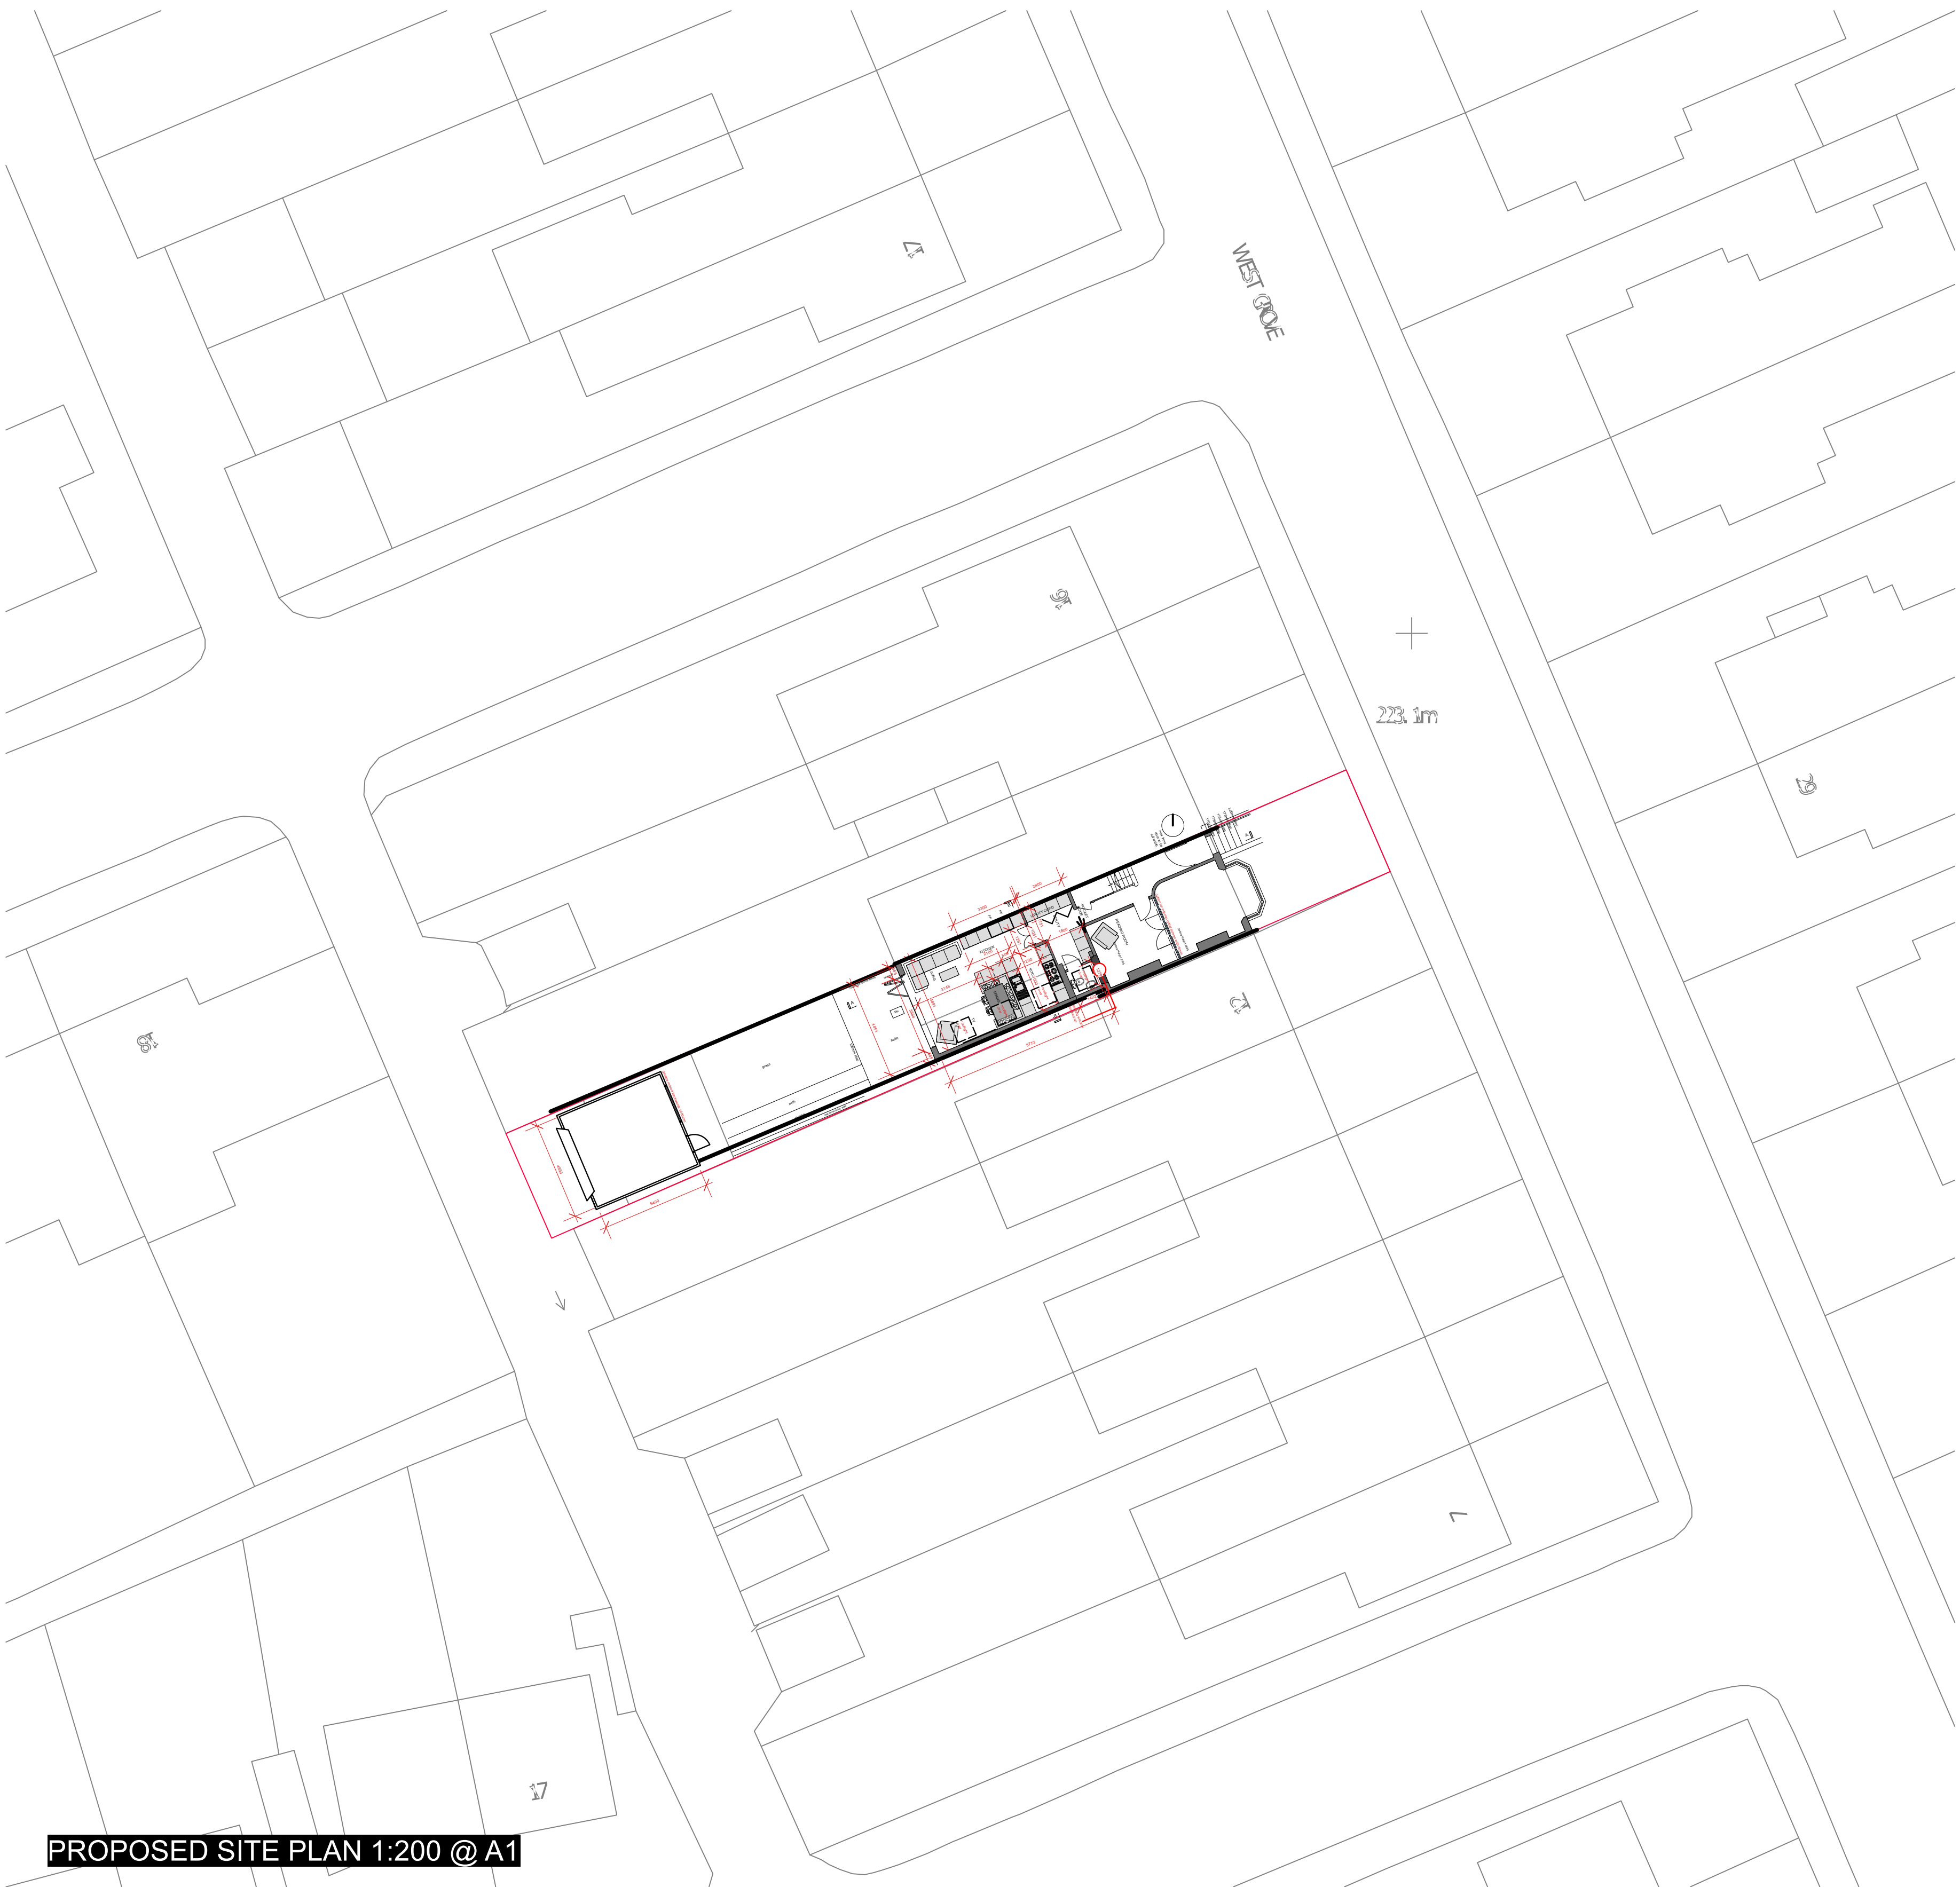

PROPOSED SITE PLAN 1:200 @ A1