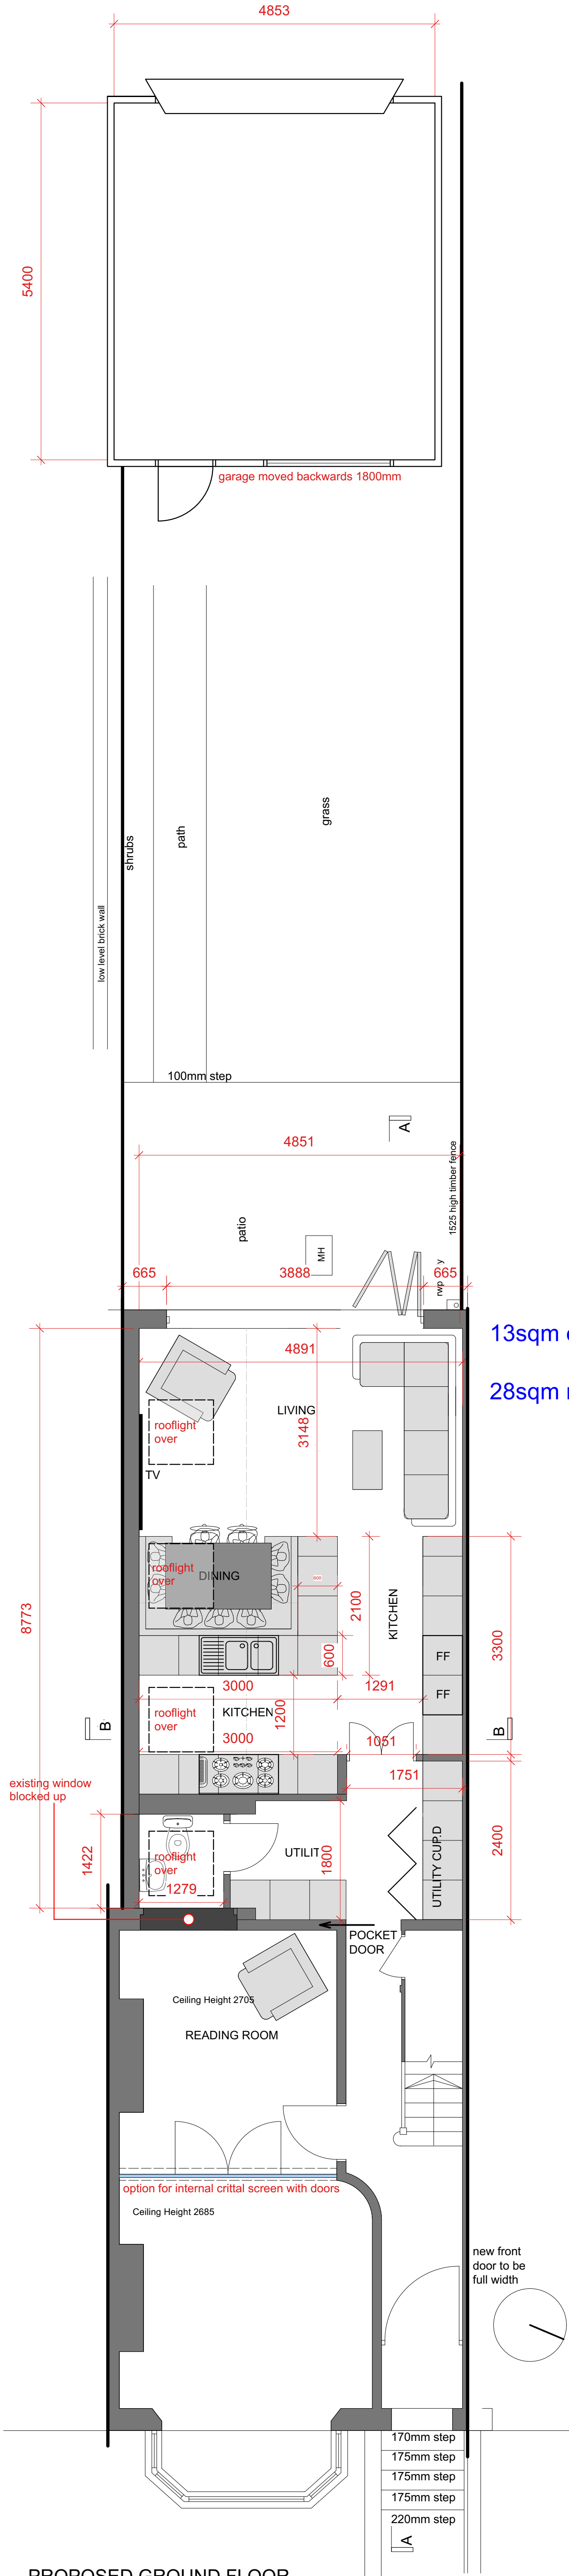


**George and Co.**

Proposed single storey extension and replacement garage at 13 West Grove, Merthyr Tydfil

1026.05	proposed plans	
planning	1:50 @ A1	JULY 24 AJ
George + Co Crownford House, Swan Street, Merthyr Tydfil, Mid Glamorgan, Wales, CF47 8EU TEL 07830328652 hello@georgeandco.studio		
DO NOT SCALE THIS DRAWING		©George and Co.