


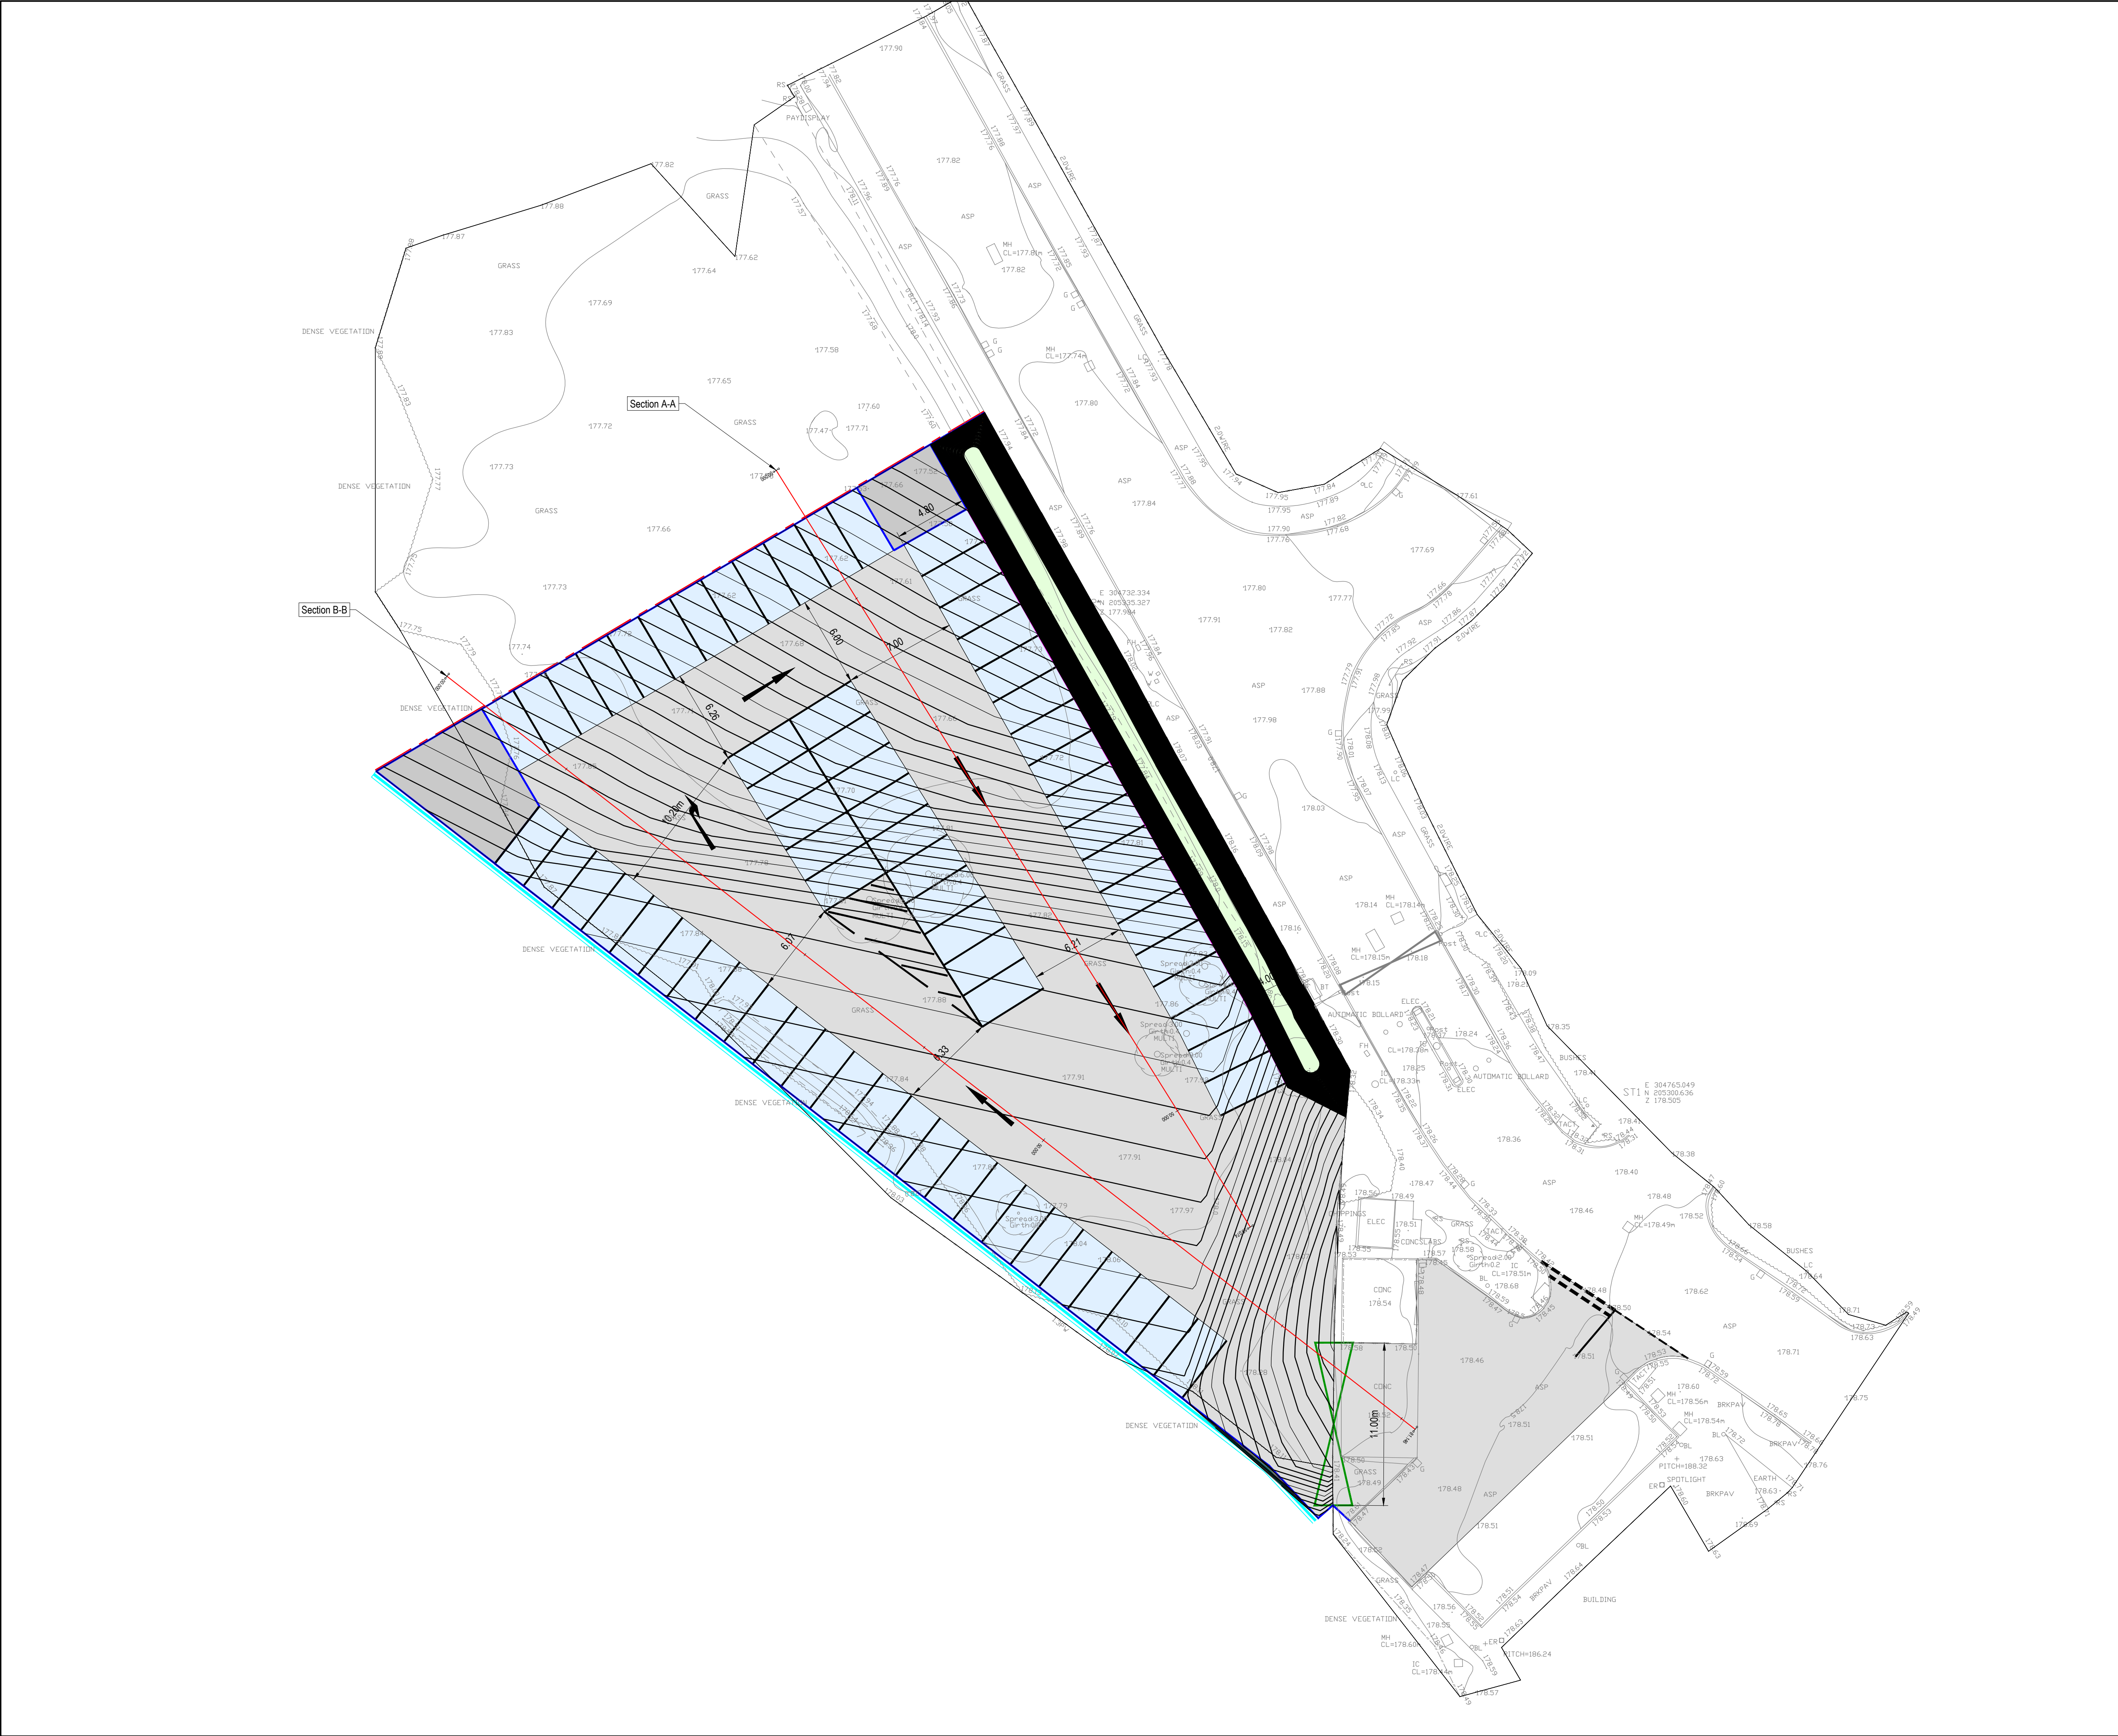

Rev.	Amendment	Date	Drawn	Ck'd
© Crown copyright and database rights 2016 Ordnance Survey 100025302 "You are not permitted to copy, sub-licence, distribute or sell any of this data to third parties in any form."				
© Hawfraint y Goron a hawliau cronfa ddata 2016 Arolwg Ordnnans 100025302 "Ni chaniateir i chwi gopio, tan-drwyddedu, dosbarthu neu werthu y data yma i unrhyw drydydd barti mewn unrhyw ffur"				
 MERTHYR TYDFIL CYNGOR BWRDEISTREF SIROL MERTHYR TYDFIL County Borough Council MERTHYR TYDFIL COUNTY BOROUGH COUNCIL ENGINEERING DIVISION UNIT 5 MERTHYR TYDFIL INDUSTRIAL PARK PENTREBACH MERTHYR TYDFIL CF48 4TQ				
Purpose of Issue		S2 - Suitable for Information		
PROJECT TITLE:		Orbit Centre Overflow Car Park		
DRAWING TITLE:		Location of Sections		
DRAWN:	CHECKED:	APPROVED:	SCALE:	
CD	LD	CM	1:100	
PROJECT NO:		DATE:	REV:	
027/07/19		JAN '20	P01	
DRAWING NO:		OCCP-MER-61-XX-M2-C-0008		