


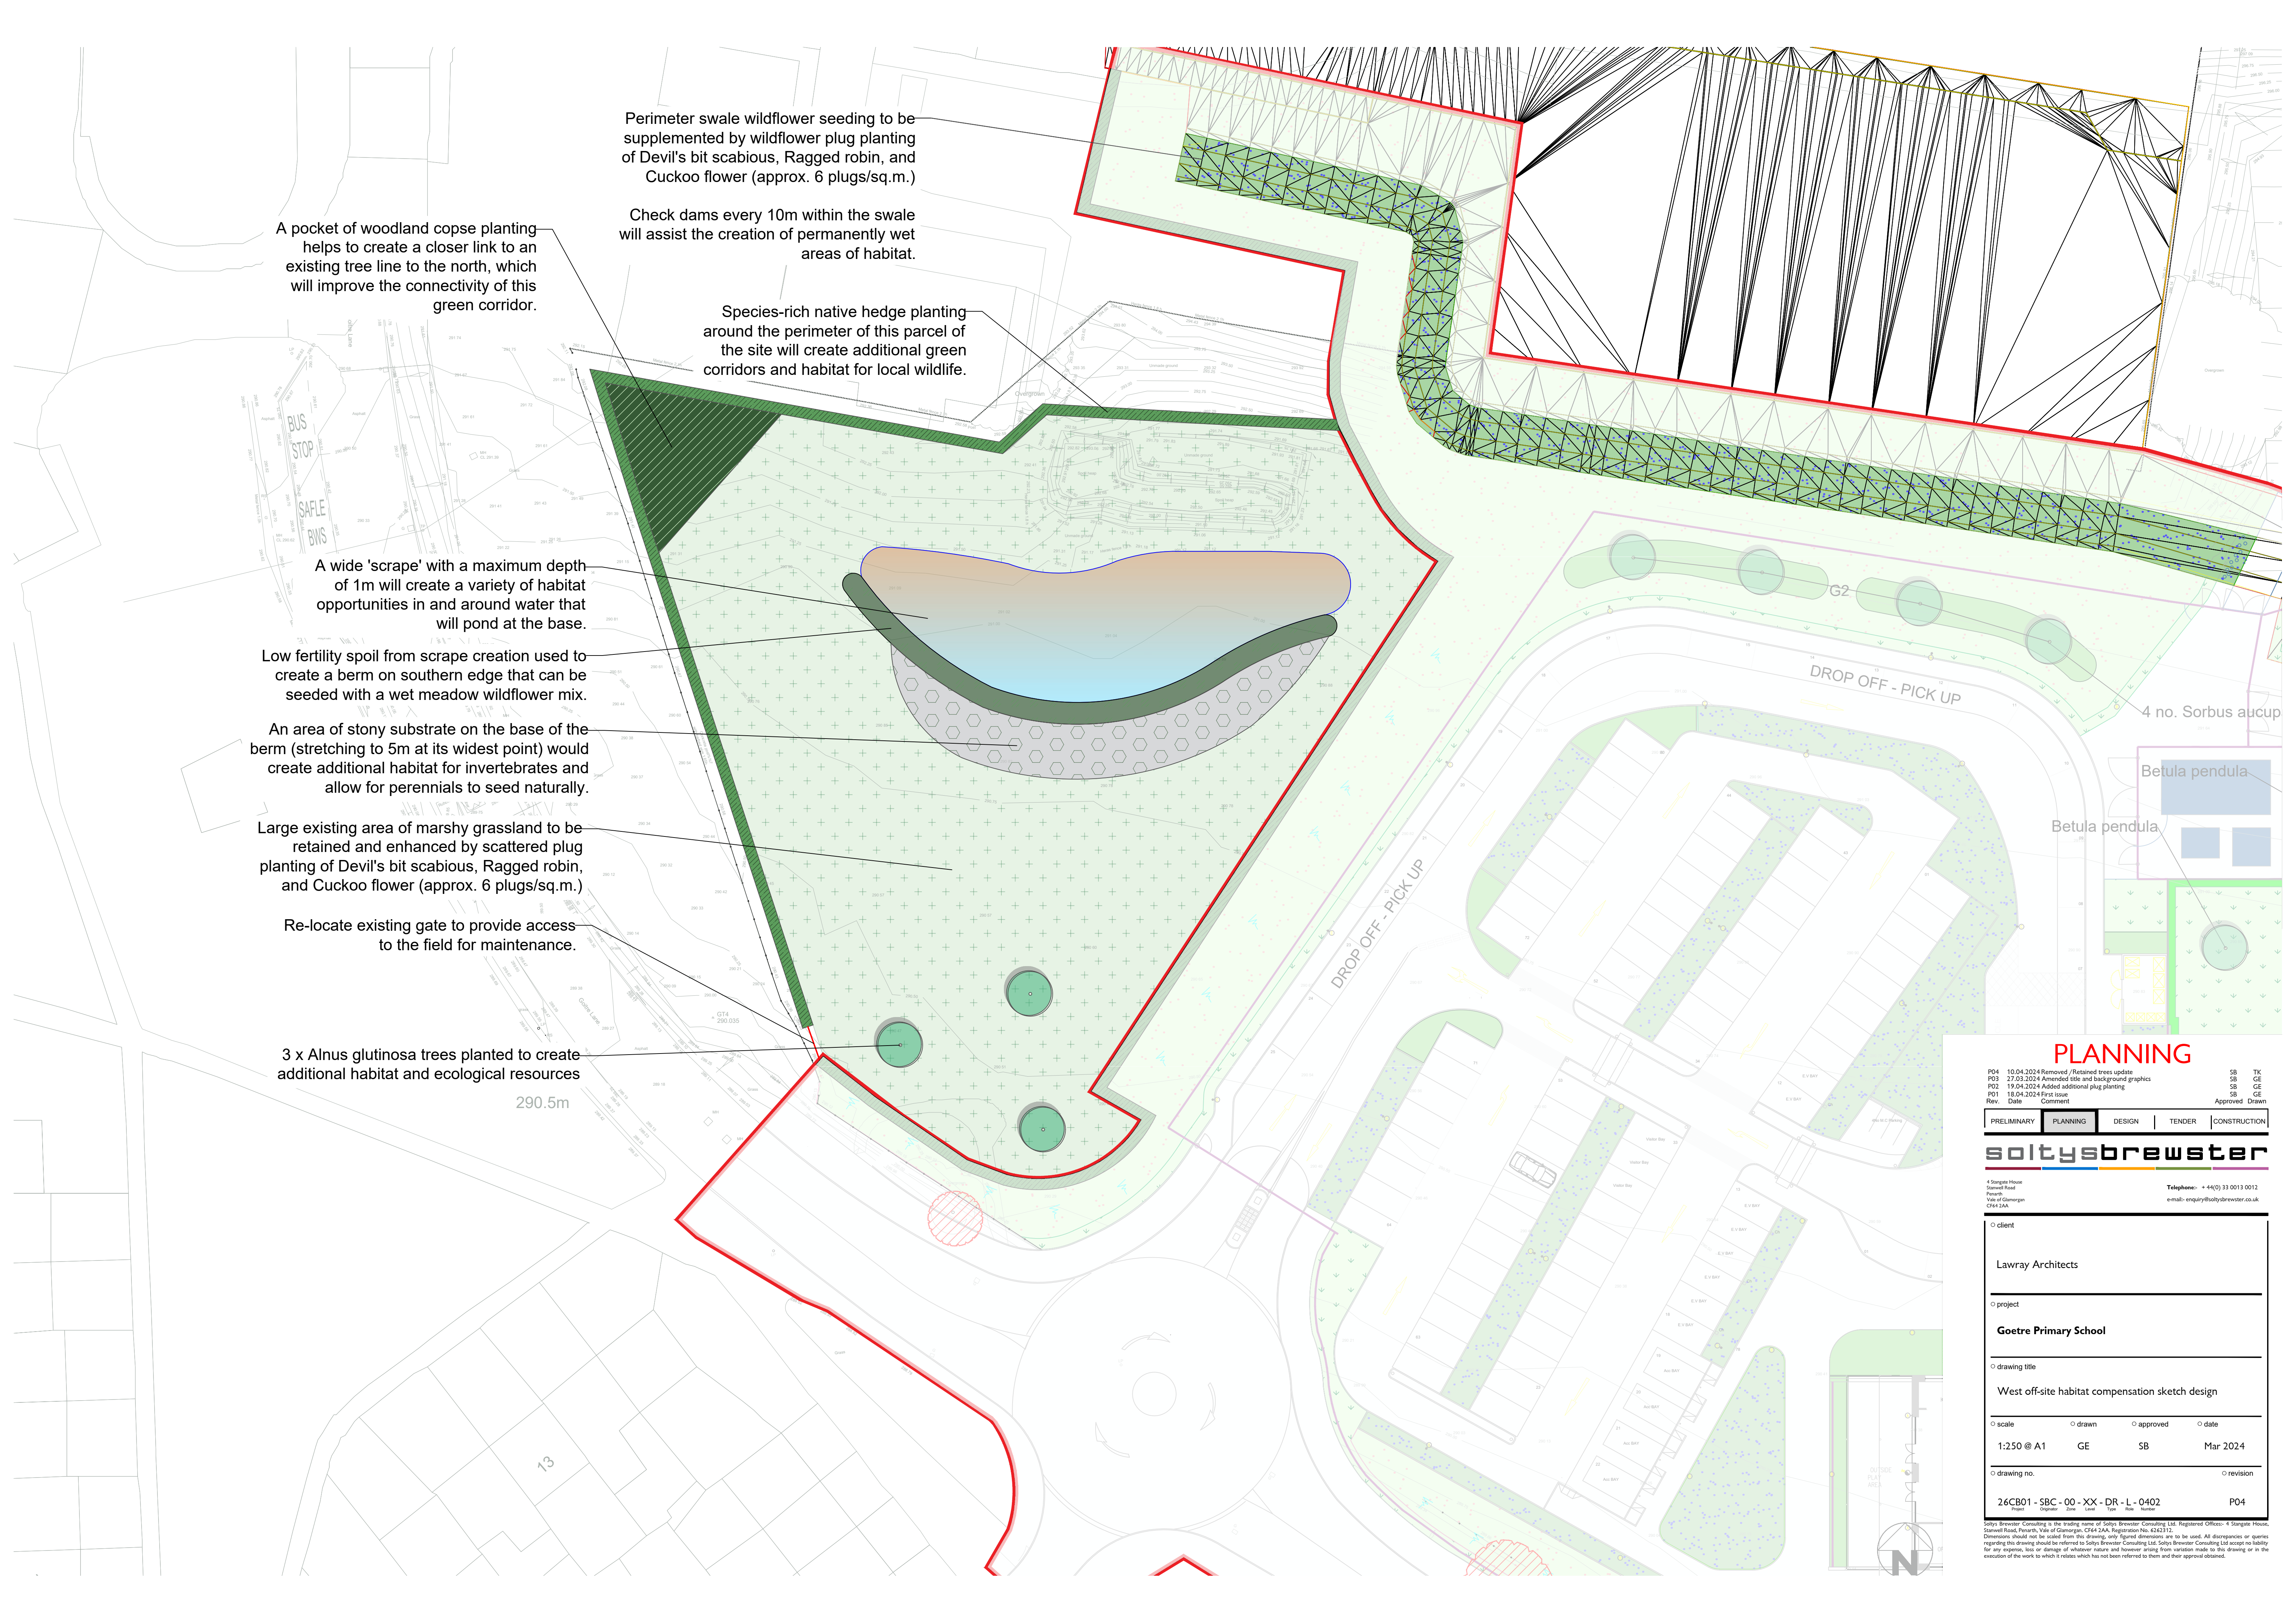

A pocket of woodland copse planting helps to create a closer link to an existing tree line to the north, which will improve the connectivity of this green corridor.

Perimeter swale wildflower seeding to be supplemented by wildflower plug planting of Devil's bit scabious, Ragged robin, and Cuckoo flower (approx. 6 plugs/sq.m.)

Check dams every 10m within the swale will assist the creation of permanently wet areas of habitat.

Species-rich native hedge planting around the perimeter of this parcel of the site will create additional green corridors and habitat for local wildlife.

A wide 'scrape' with a maximum depth of 1m will create a variety of habitat opportunities in and around water that will pond at the base.

Low fertility spoil from scrape creation used to create a berm on southern edge that can be seeded with a wet meadow wildflower mix.

An area of stony substrate on the base of the berm (stretching to 5m at its widest point) would create additional habitat for invertebrates and allow for perennials to seed naturally.

Large existing area of marshy grassland to be retained and enhanced by scattered plug planting of Devil's bit scabious, Ragged robin, and Cuckoo flower (approx. 6 plugs/sq.m.)


Re-locate existing gate to provide access to the field for maintenance.

3 x *Alnus glutinosa* trees planted to create additional habitat and ecological resources

4 no. *Sorbus aucuparia*

Betula pendula

Betula pendula

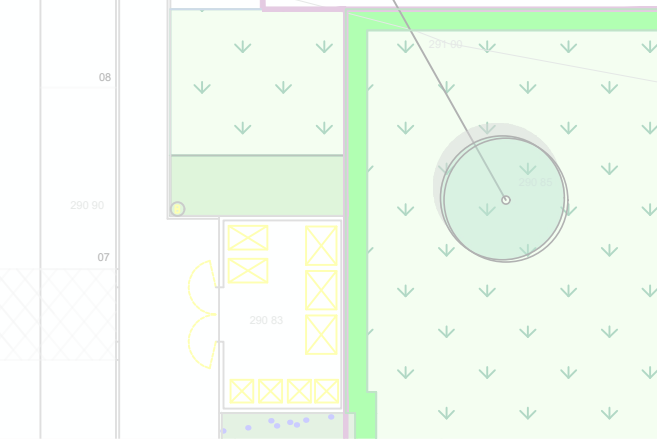

PLANNING

P04	10.04.2024	Removed / Retained trees update	SB	TK
P03	27.03.2024	Amended title and background graphics	SB	GE
P02	19.04.2024	Added additional plug planting	SB	GE
P01	18.04.2024	First issue	SB	GE
Rev.	Date	Comment	Approved	Drawn

PRELIMINARY	PLANNING	DESIGN	TENDER	CONSTRUCTION
-------------	----------	--------	--------	--------------

soltysbrewster

4 Sargate House
Sawwell Road
Pewsey
Vale of Glamorgan
CF64 3AA

Telephone: +44(0) 33 0013 0012
e-mail: enquiry@soltysbrewster.co.uk

client

Lawray Architects

project

Goetre Primary School

drawing title

West off-site habitat compensation sketch design

scale	drawn	approved	date
1:250 @ A1	GE	SB	Mar 2024

drawing no.	revision
26CB01 - SBC - 00 - XX - DR - L - 0402	P04

Soltys Brewster Consulting is the trading name of Soltys Brewster Consulting Ltd. Registered Office: 4 Sargate House, Sawwell Road, Pwys, Vale of Glamorgan, CF64 3AA. Registration No. 4263372.
Dimensions should not be scaled from this drawing, only figured dimensions are to be used. All discrepancies or queries regarding this drawing should be referred to Soltys Brewster Consulting Ltd. Soltys Brewster Consulting Ltd accept no liability for any expense, loss or damage of whatever nature and however arising from variation made to this drawing or in the execution of the work to which it relates, which has not been referred to them and their approval obtained.