


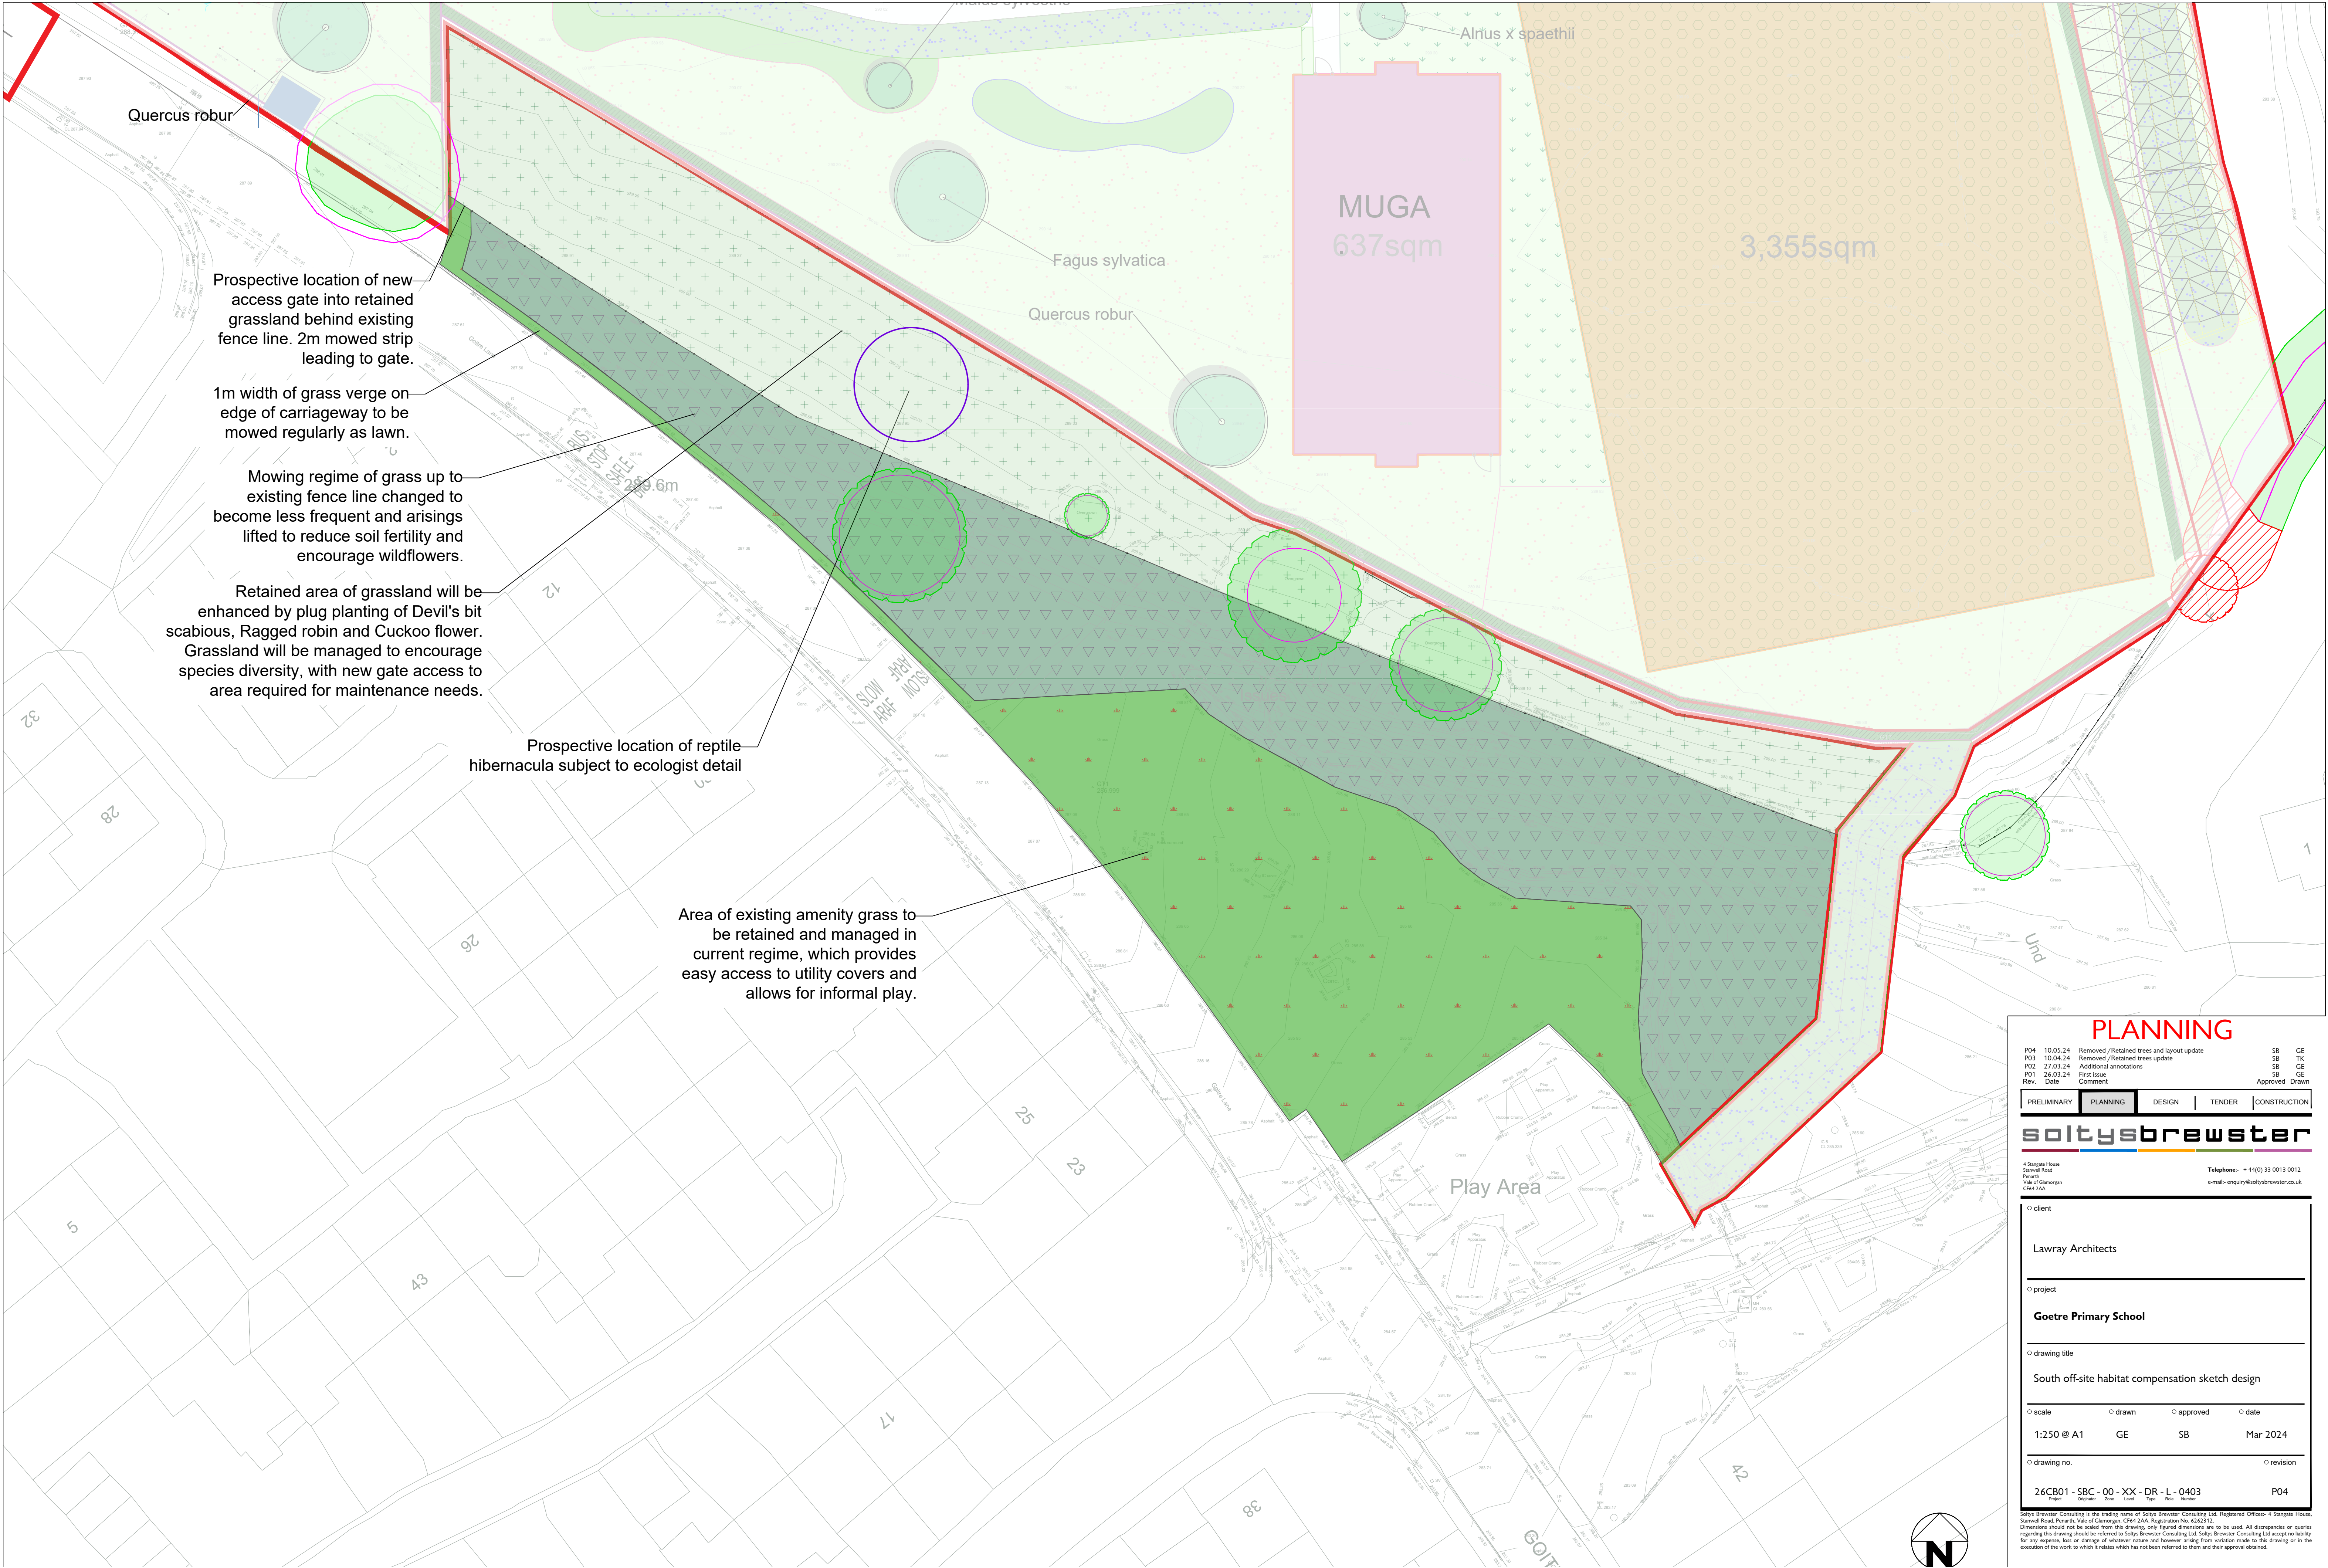

PLANNING

P04	10.05.24	Removed / Retained trees and layout update	SB	GE
P03	10.04.24	Removed / Retained trees update	SB	TK
P02	27.03.24	Additional annotations	SB	GE
P01	26.03.24	First issue	SB	GE
Rev.	Date	Comment	Approved	Drawn

PRELIMINARY

PLANNING

DESIGN

TENDER

CONSTRUCTION

soltysbrewster

4 Sargate House
Sawwell Road
Ponarth
Vale of Glamorgan
CF64 5AA

Telephone: +44(0) 33 0013 0012
e-mail: enquiry@soltysbrewster.co.uk

client

Lawray Architects

project

Goetre Primary School

drawing title

South off-site habitat compensation sketch design

scale

1:250 @ A1

drawn

GE

approved

SB

date

Mar 2024

drawing no.

26CB01 - SBC - 00 - XX - DR - L - 0403

revision

P04

Soltys Brewster Consulting is the trading name of Soltys Brewster Consulting Ltd. Registered Office: 4 Sargate House, Sawwell Road, Ponarth, Vale of Glamorgan, CF64 5AA. Registration No. 4263372.
Dimensions should not be scaled from this drawing, only figured dimensions are to be used. All disponents or queries regarding this drawing should be referred to Soltys Brewster Consulting Ltd. Soltys Brewster Consulting Ltd accept no liability for any expense, loss or damage of whatever nature and however arising from variation made to this drawing or in the execution of the work to which it relates, which has not been referred to them and their approval obtained.