



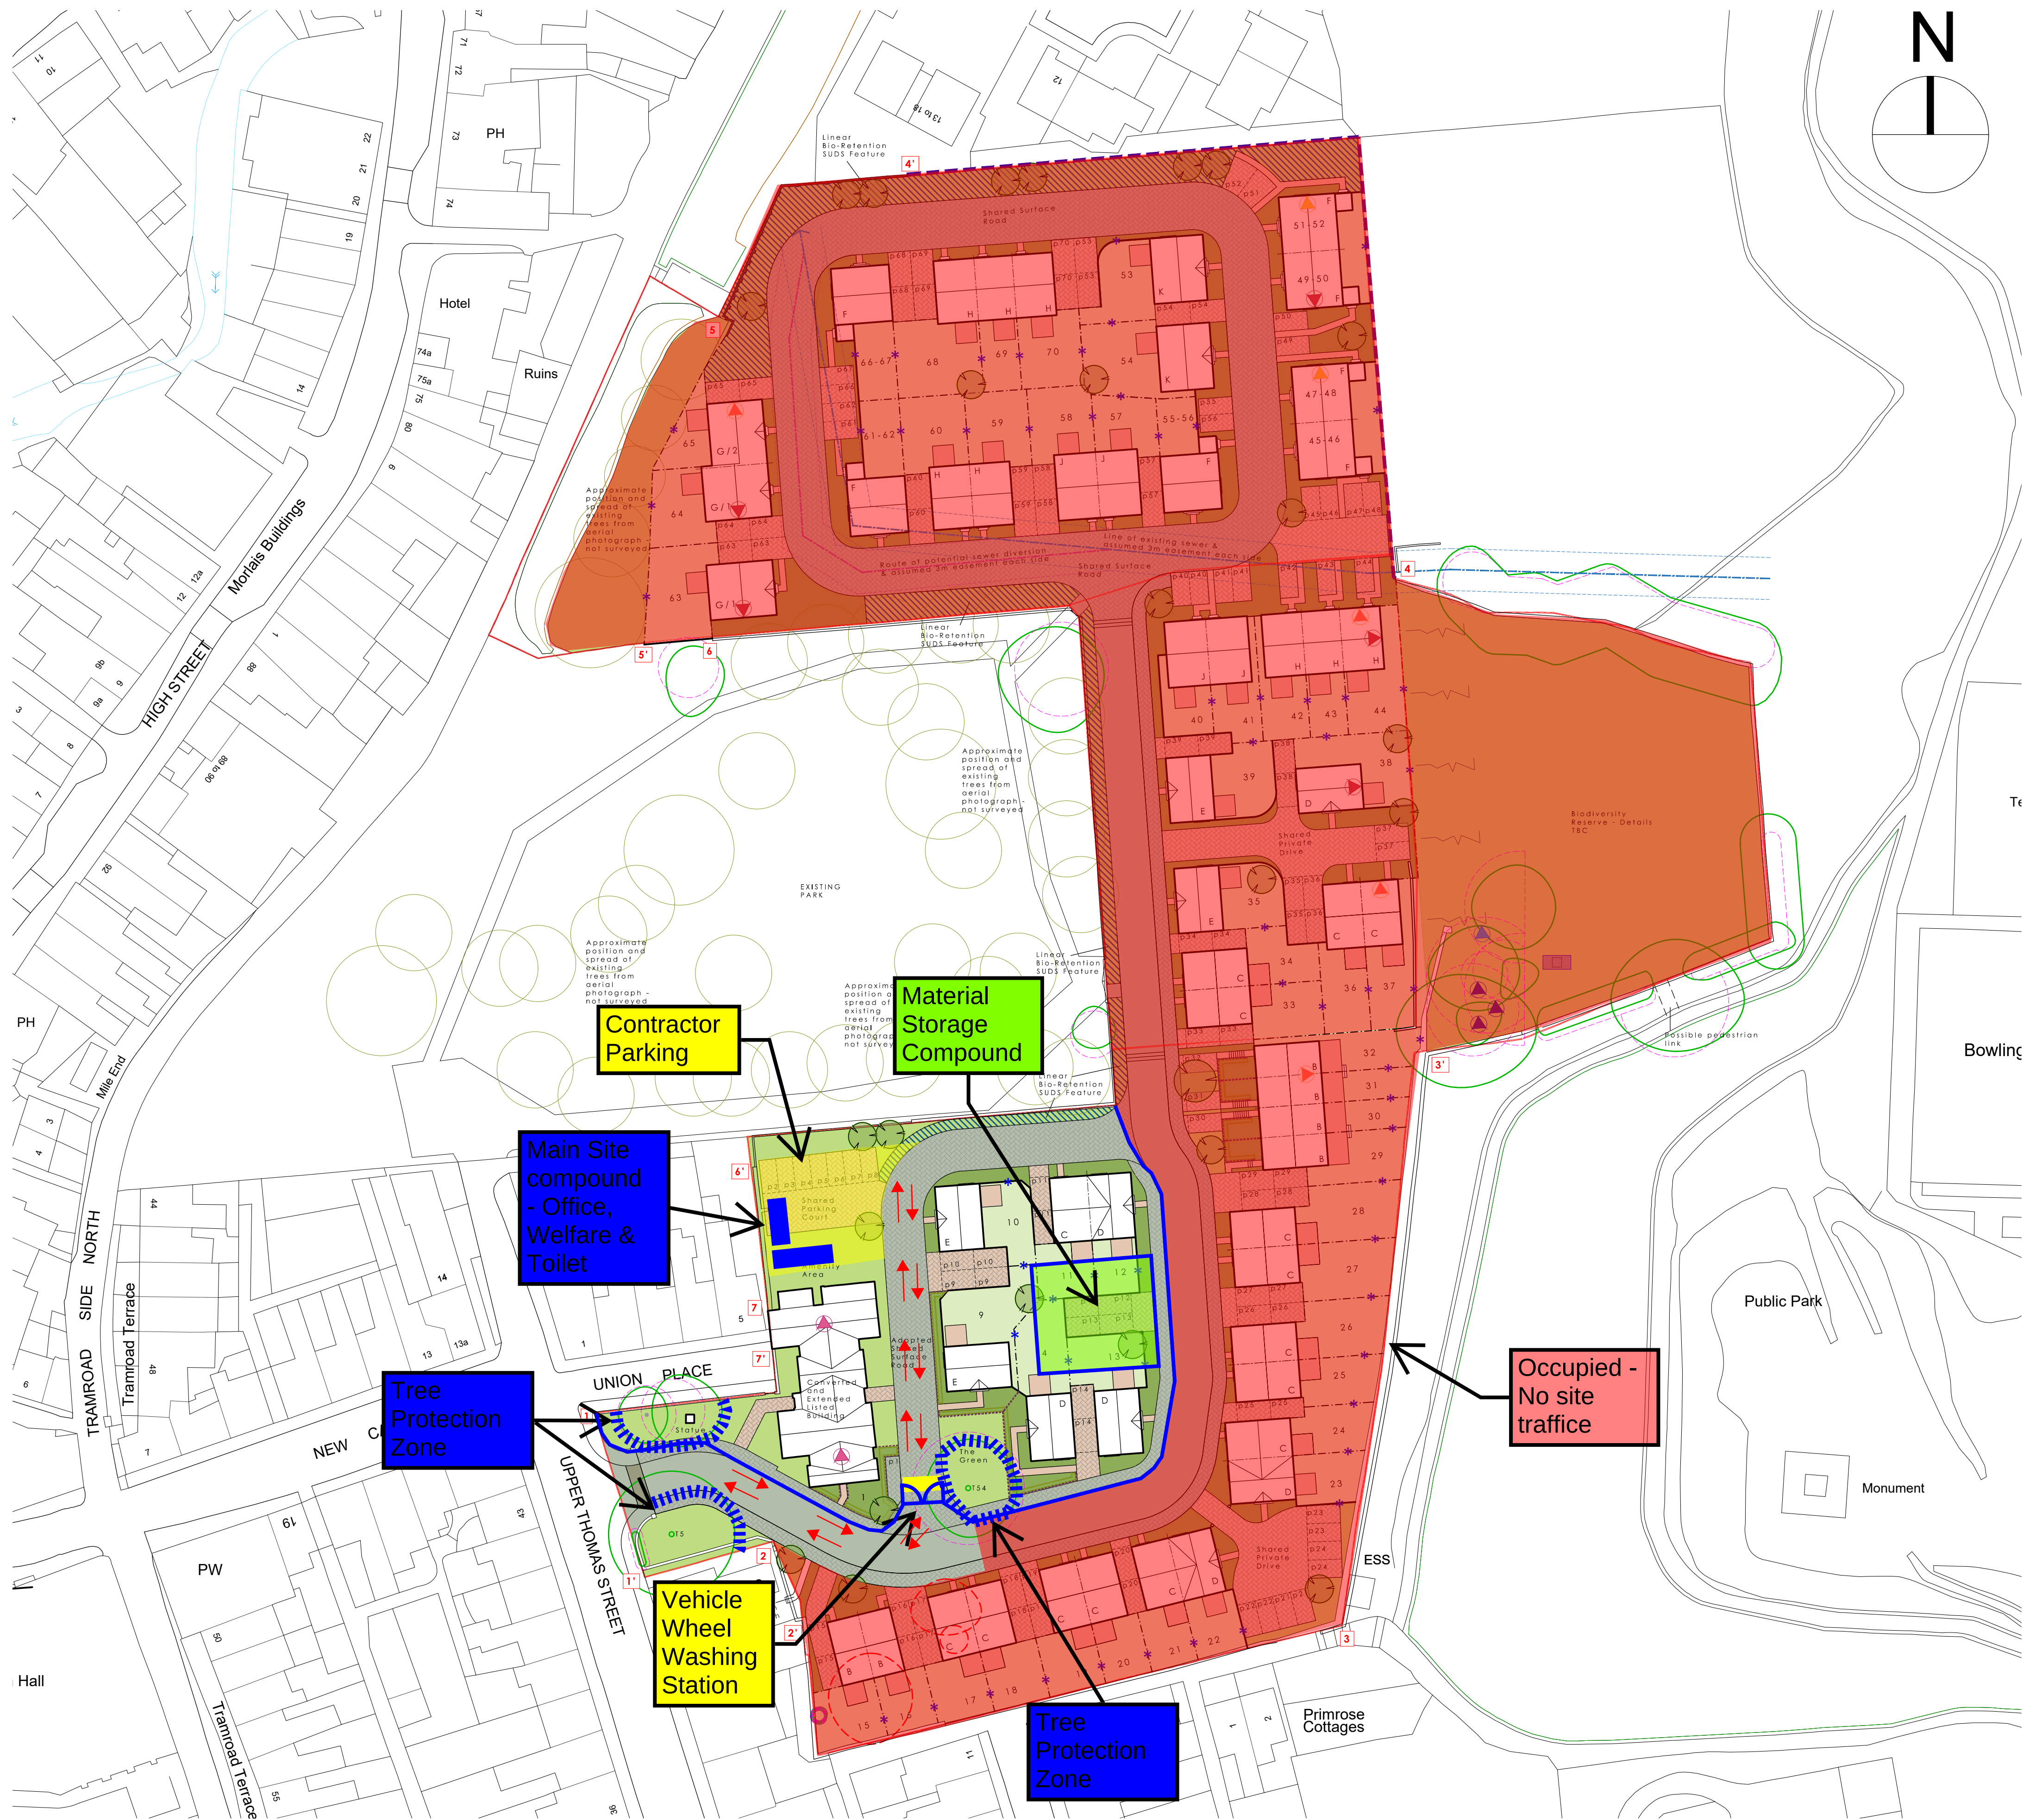

PROTECTION OF RETAINED TREES
All trees to be retained should be protected by fencing in accordance with the details in BS5837:2012.

Figure 2 Default specification for protective barrier

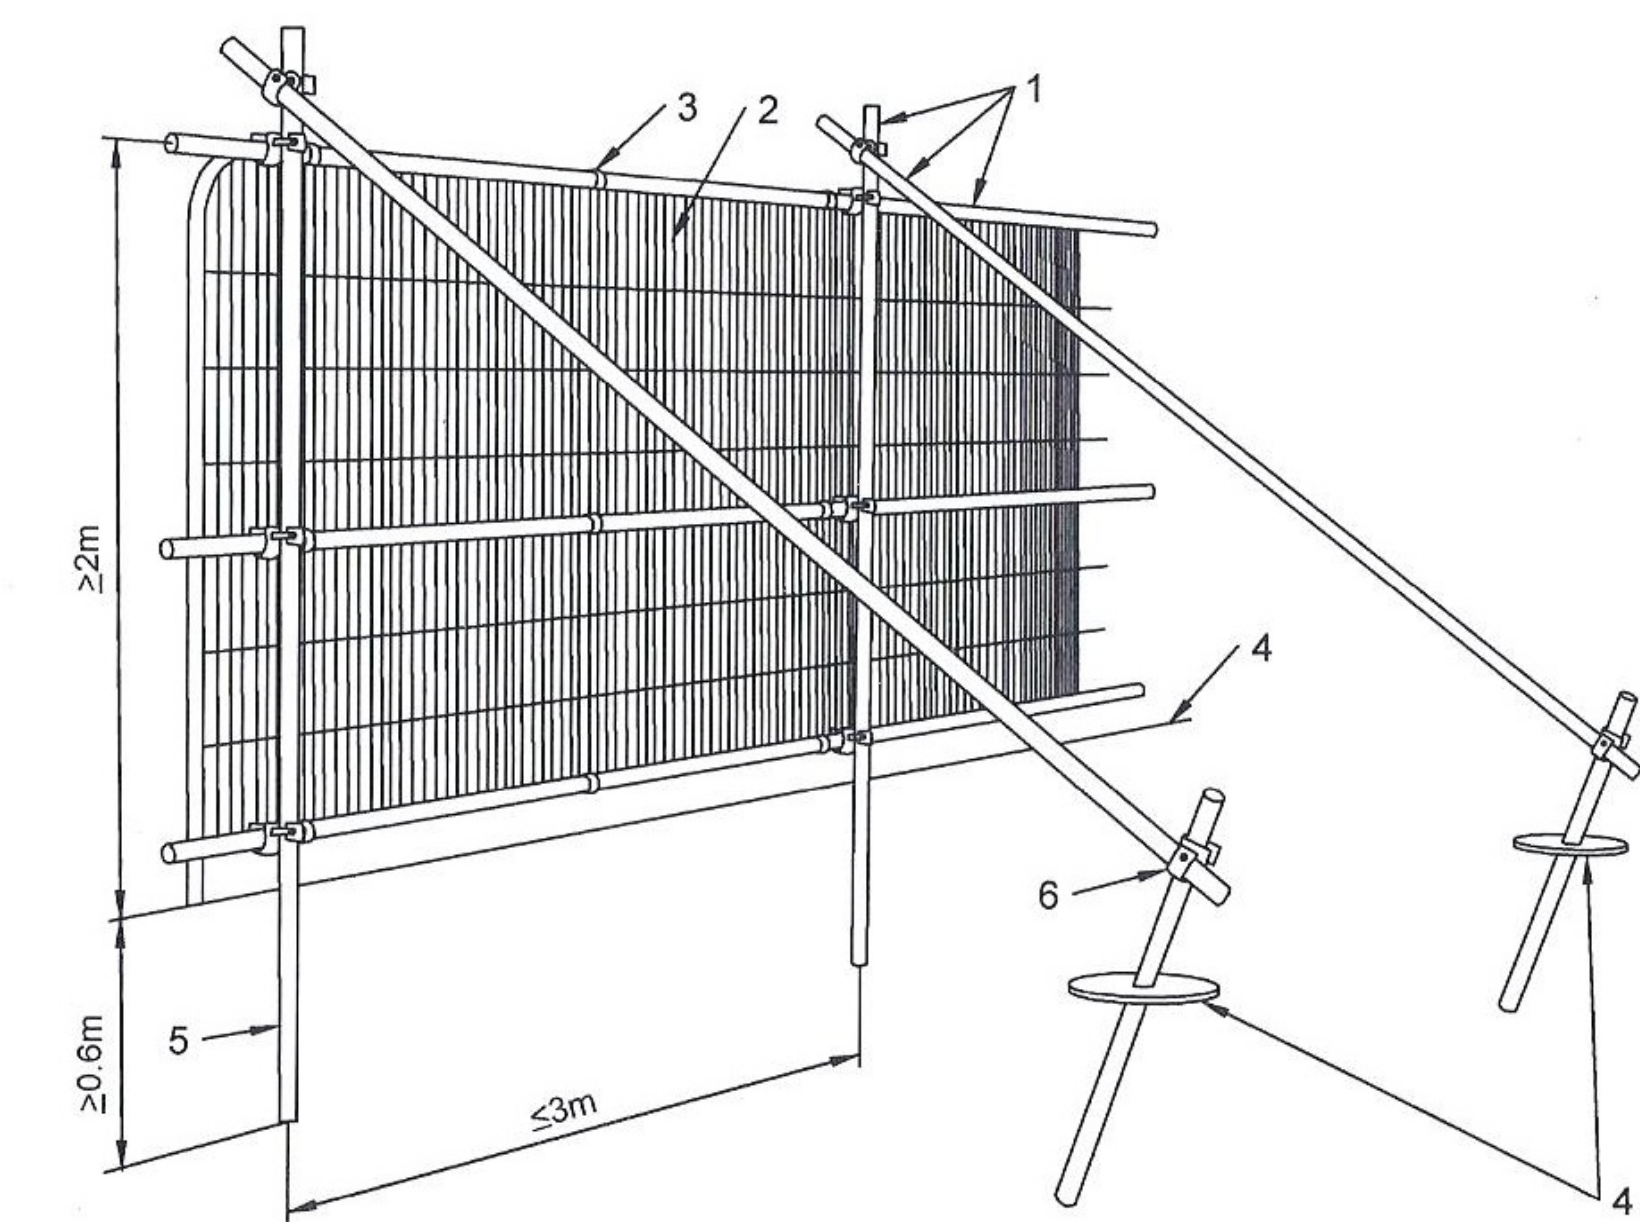

- Key
- 1 Standard scaffold poles
 - 2 Heavy gauge 2m tall galvanized tube and welded mesh infill panels
 - 3 Panels secured to uprights and cross-members with wire ties
 - 4 Ground level
 - 5 Uprights driven into the ground until secure (minimum depth 0.6m)
 - 6 Standard scaffold clamps



ST TYDFILS GROVE, MERTHYR TYDFIL,
CF470BN

TRAFFIC MANAGEMENT PLAN
V1

17/12/25