


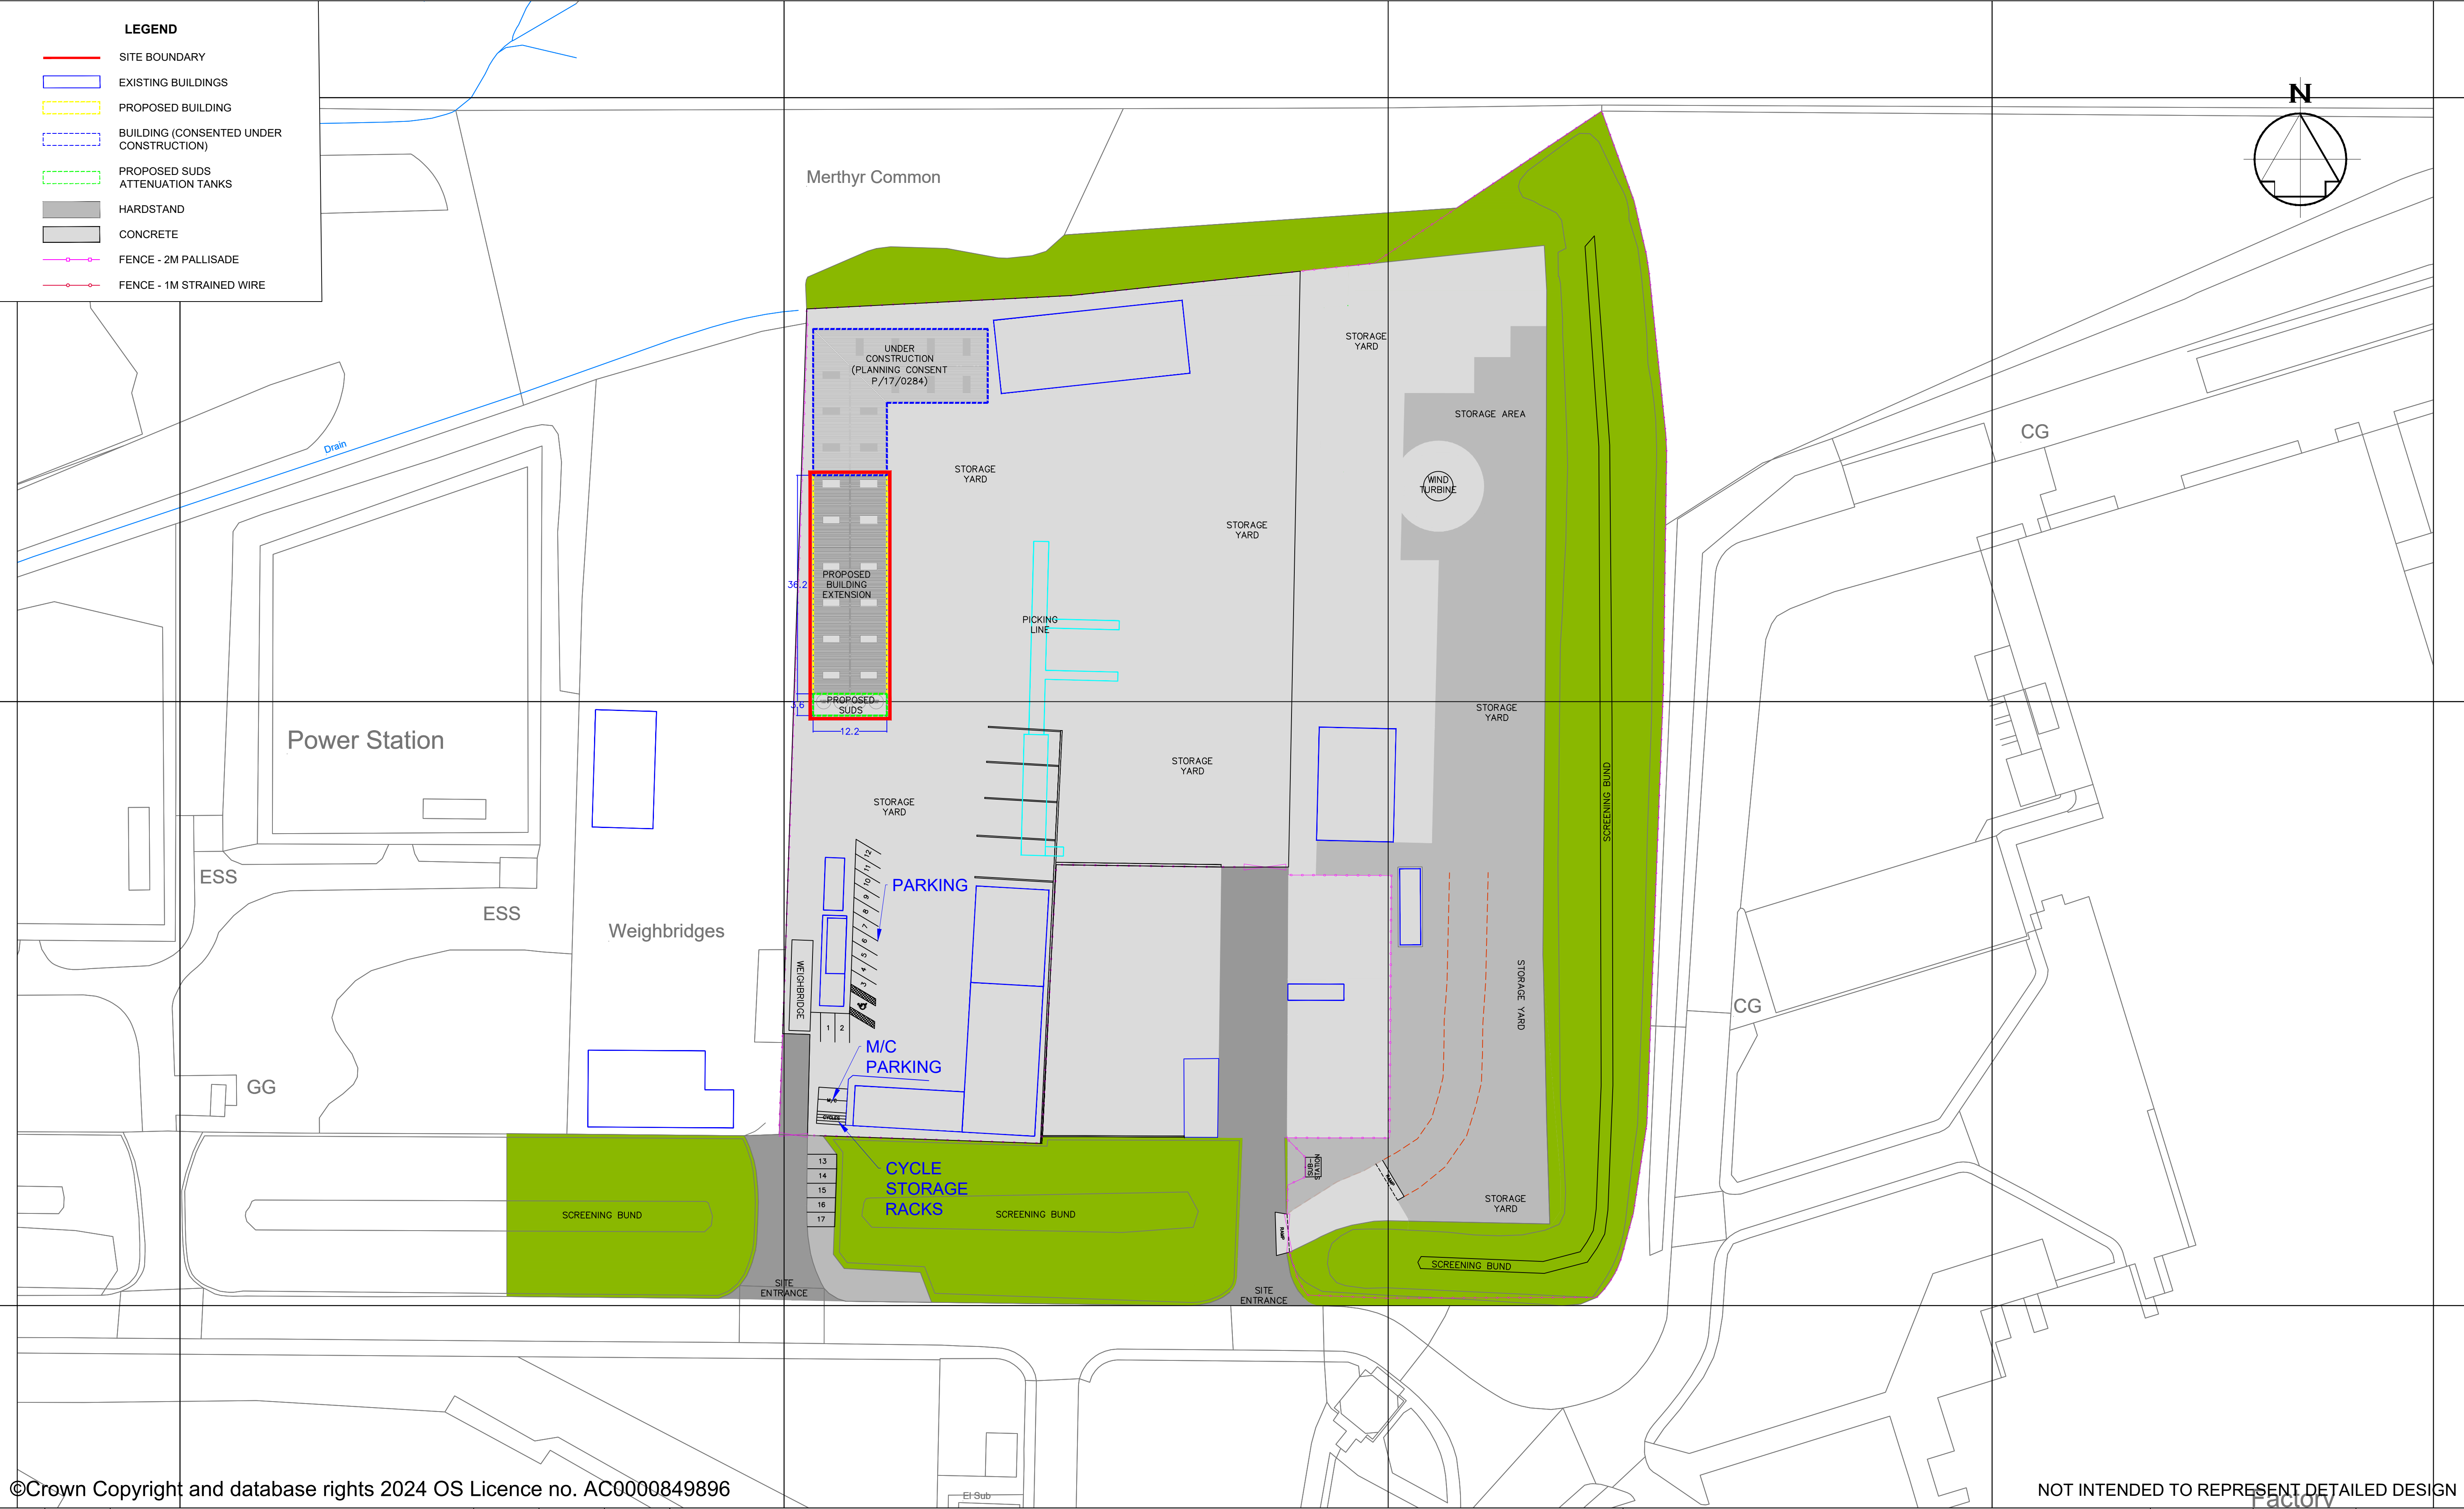

©Crown Copyright and database rights 2024 OS Licence no. AC0000849896

NOT INTENDED TO REPRESENT DETAILED DESIGN

AMENDMENTS	REV	DETAILS	DATE	MADE BY	CHKD BY
	REF				



TECHNIA ENVIRONMENT AND PLANNING LIMITED
UNIT 1 FOXES LANE, OAKDALE BUSINESS PARK,
BLACKWOOD, CAERPHILLY, NP12 4AB
TEL: 02921 900 400
EMAIL: PLANNING@TEPL.EU

MERTHYR BOROUGH RECYCLING CENTRE LTD				Drawn	CGM	Scale 1:500
				Ch'kd	SCW	
PARKING AND ACTIVE TRAVEL PROVISIONS				Appr'd	NB	@A1
				Date	06/02/25	
Job No.	MBRC	Drg No.	11131 - 000 - G			