
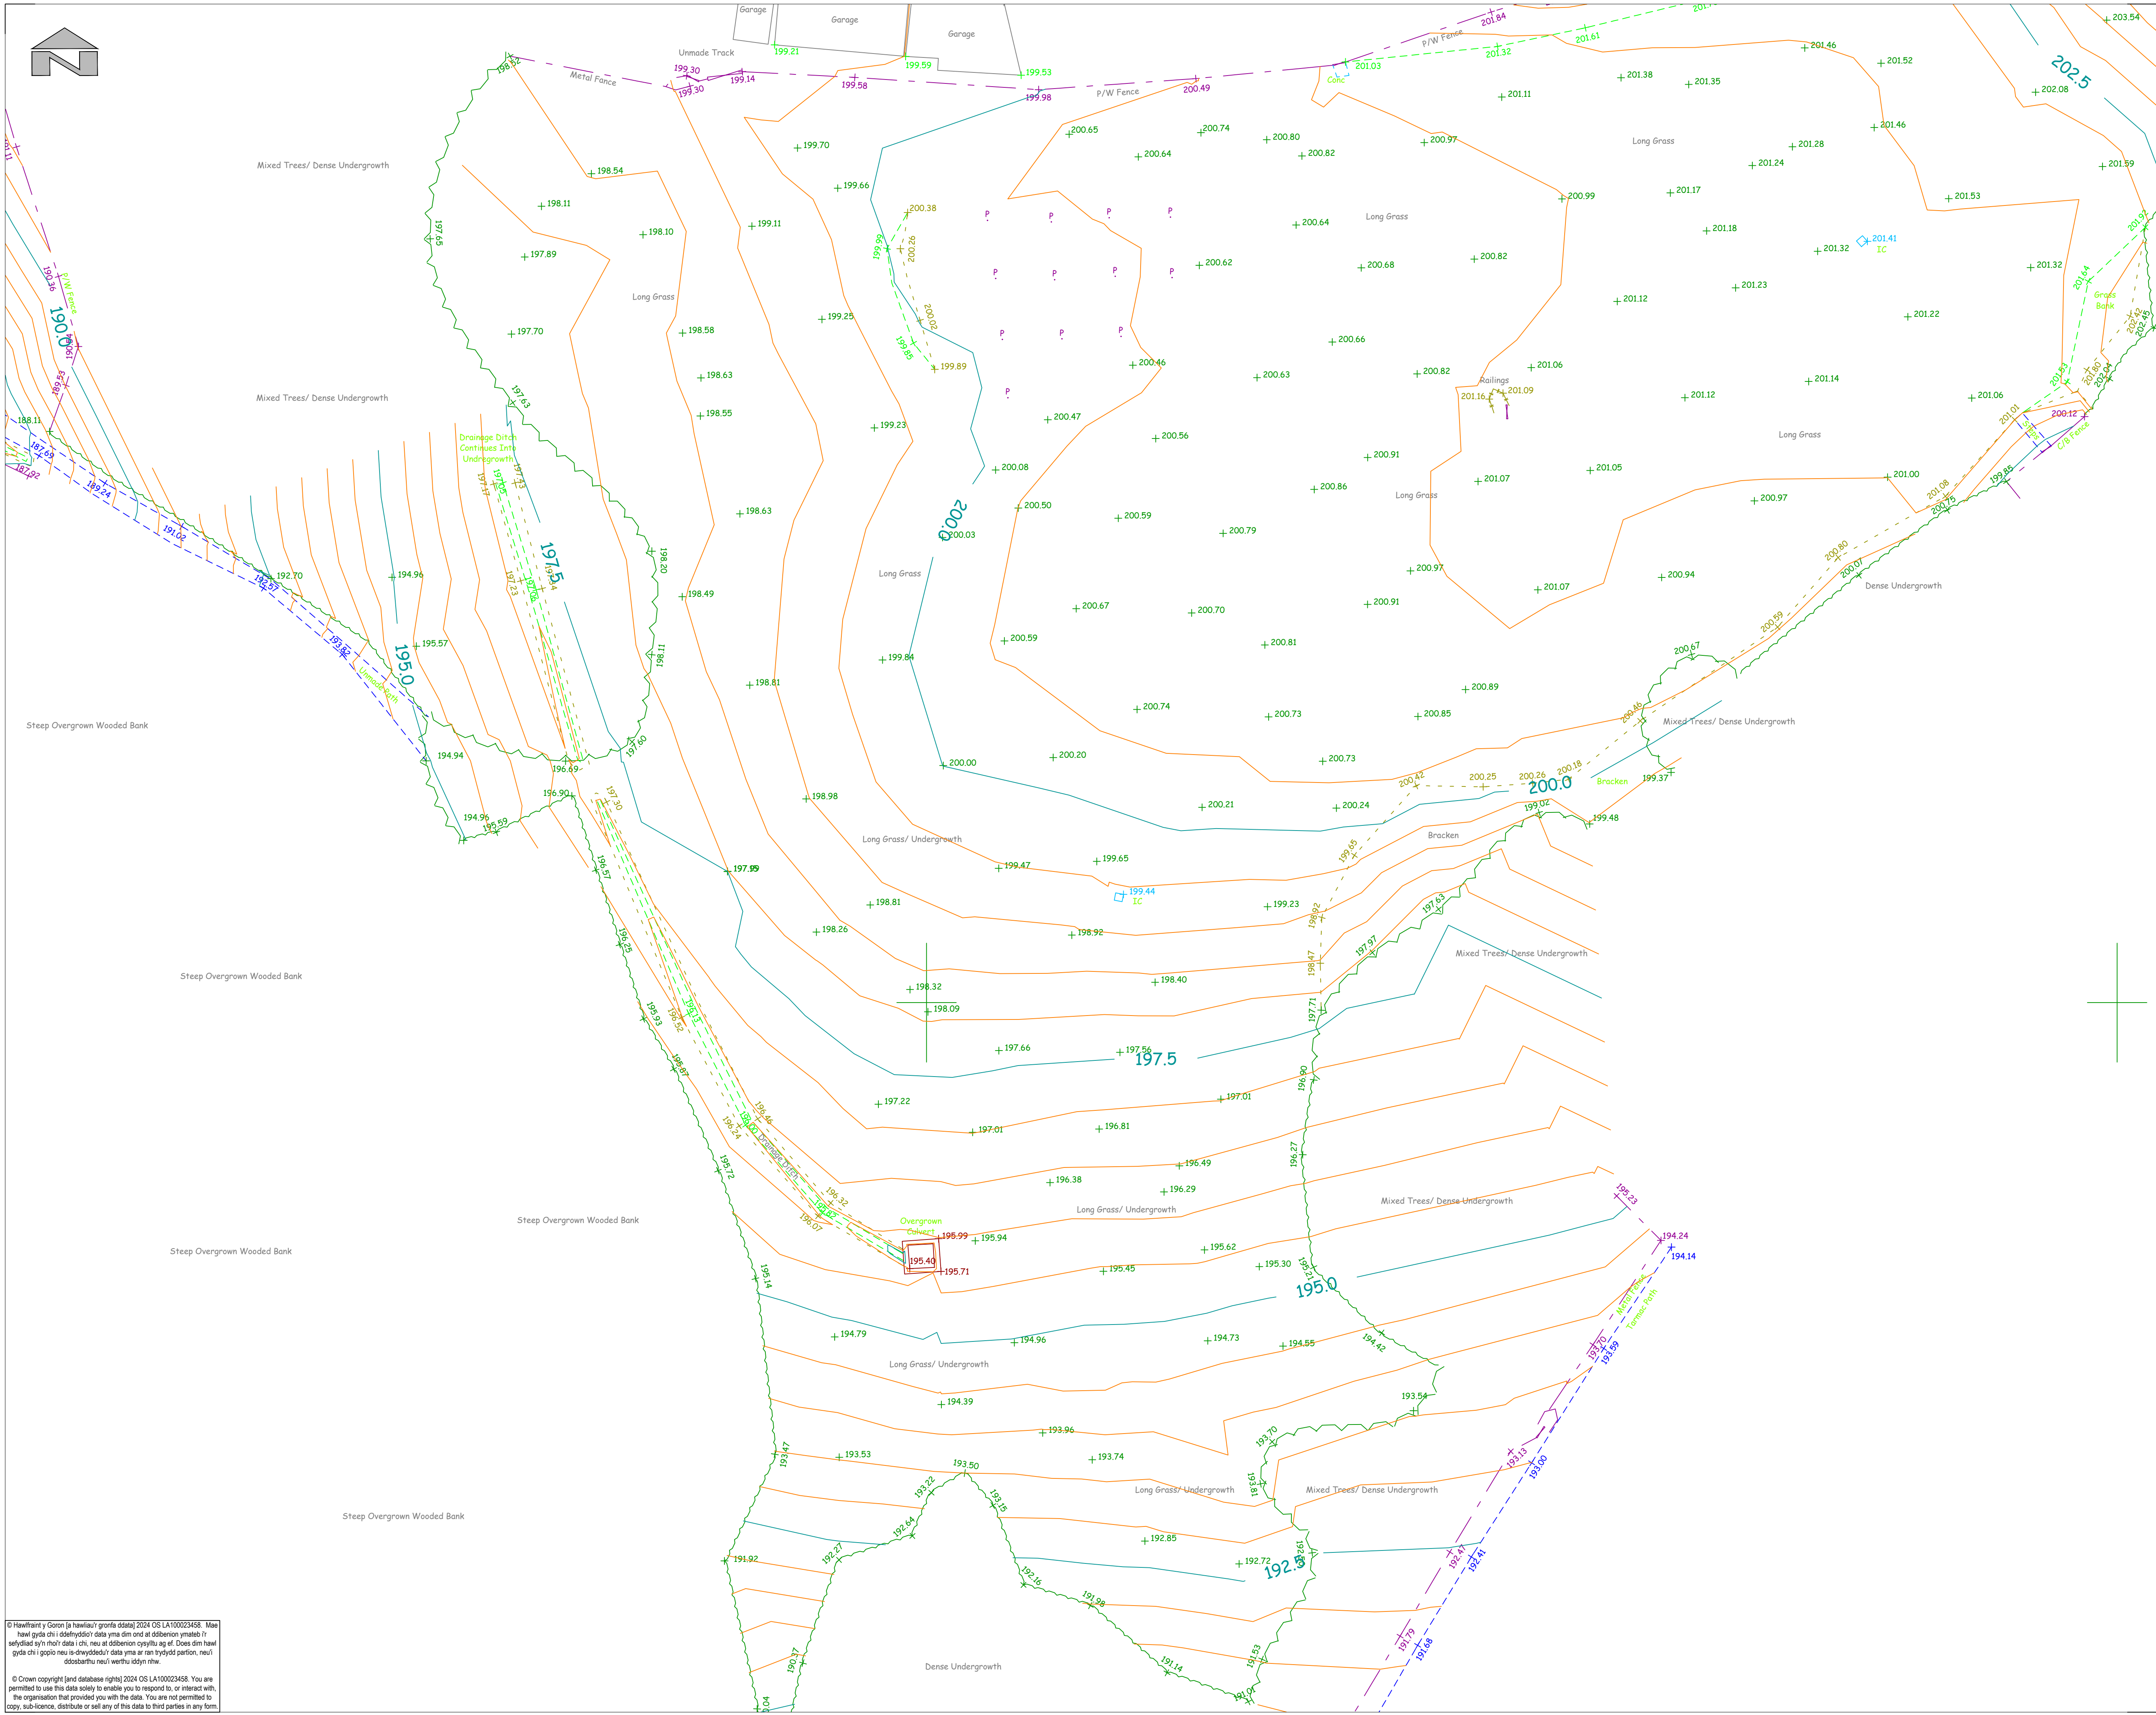
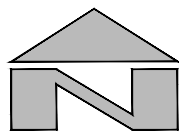


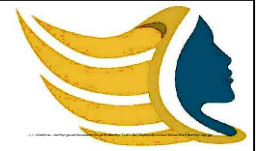

© Crown copyright (and database rights) 2024 OS LA100023458. Map data is derived from Ordnance Survey data. All rights reserved. No part of this publication may be reproduced, stored in a retrieval system, or transmitted, in any form or by any means, electronic, mechanical, photocopying, recording, or by any information storage or retrieval system, without prior permission in writing from the Ordnance Survey. You are not permitted to copy, sub-licence, distribute or sell any of this data to third parties in any form.

First Issue		M Allen	xx/xx/2024	P01
Manyion Adolygiad/Revision Details		GenBy	Dyddiad/Date	Adolygiad/ Revision
Client/ Client				
Merthyr Tydfil County Borough Council				
Project/ Project				
Twynrodyn Incline Merthyr Tydfil				
Title/ y Lloer/ Dwg Title				
Topographic Survey				
Rif/ y Project/ Project No.		Graddfa/ Scale @ A1		Dyddiad/ Date
P5001036		1:250		July 2024
Rif/ y Lloer/ Dwg No.		P5001036-MTD-DR-002		Adolygiad/ Revision
Paratowyd gan/ Prepared by: Gwilymdd gan/ Checked by: Cymeradwydd gan/ Approved by:				
 Cyngor Bwrdeistref Sirol MERTHYR TYDFIL MERTHYR TYDFIL County Borough Council Yr Is-adran Beirnianneg/ Engineering Division Merthyr Tydfil Cyngor Bwrdeistref Sirol/ Merthyr Tydfil County Borough Council Uned S/ Unit S Parc Busnes Triongl/ Triangle Business Parc Penrhobach Merthyr Tydfil/ Merthyr Tydfil, CF48 4TQ. Ffôn/Tel: 01443 425001				