


Indicative Section at Widest Part of Basin

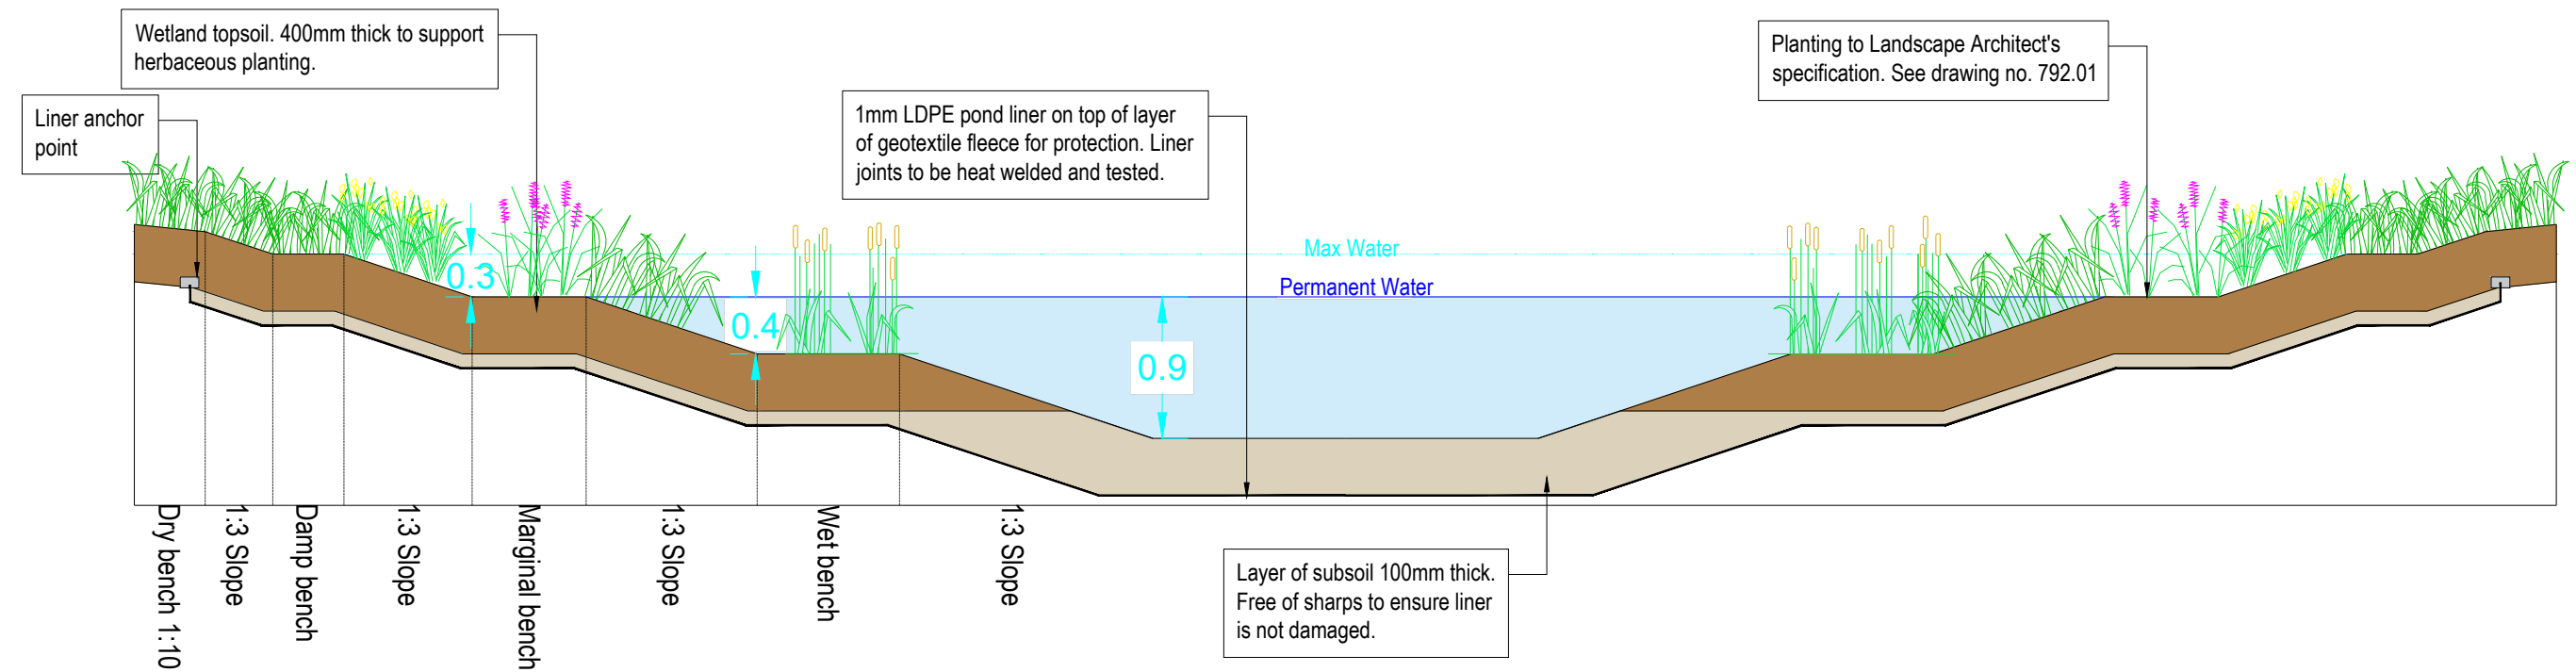

Illustrative Photographs



© Crown copyright and database rights 2016 Ordnance Survey 100025302 "You are not permitted to copy, sub-licence, distribute or sell any of this data to third parties in any form."

© Hawlfraint y Goron a hawliau cronfa ddata 2016 Arolwg Ordnans 100025302 "Ni chaniateir i chwi gopio, tan-drwyddedu, dosbarthu neu werthu y data yma i unrhyw drydydd barti mewn unrhyw ffurf"

 Cyngor Bwrdeistref Sirol MERTHYR TYDFIL MERTHYR TYDFIL County Borough Council	MERTHYR TYDFIL COUNTY BOROUGH COUNCIL ENGINEERING DIVISION UNIT 20 MERTHYR TYDFIL INDUSTRIAL PARK PENTREBACH MERTHYR TYDFIL CF48 4DR	DRAWN: HC		APPROVED: GJ		PROJECT TITLE: The Incline Wetland	
		CHECKED: MH		DATE: 23/09/2024	SCALE: 1:50 @ A3	DRAWING TITLE: Schematic Section	
		PROJECT NO.: P5001036		DRAWING NO.: P5001036-MTD-DR-005			